Sht 44

Superior Court Case No. 318261
Suit for Condemnation
Filed Mar. 19th 1931
County of Los Angeles, Pltff.
Vs
Frank J. Berka et al., Defendants.
Case dismissed Jan. 20th 1933.

FOR DEEDS SEE C.S. 8877.

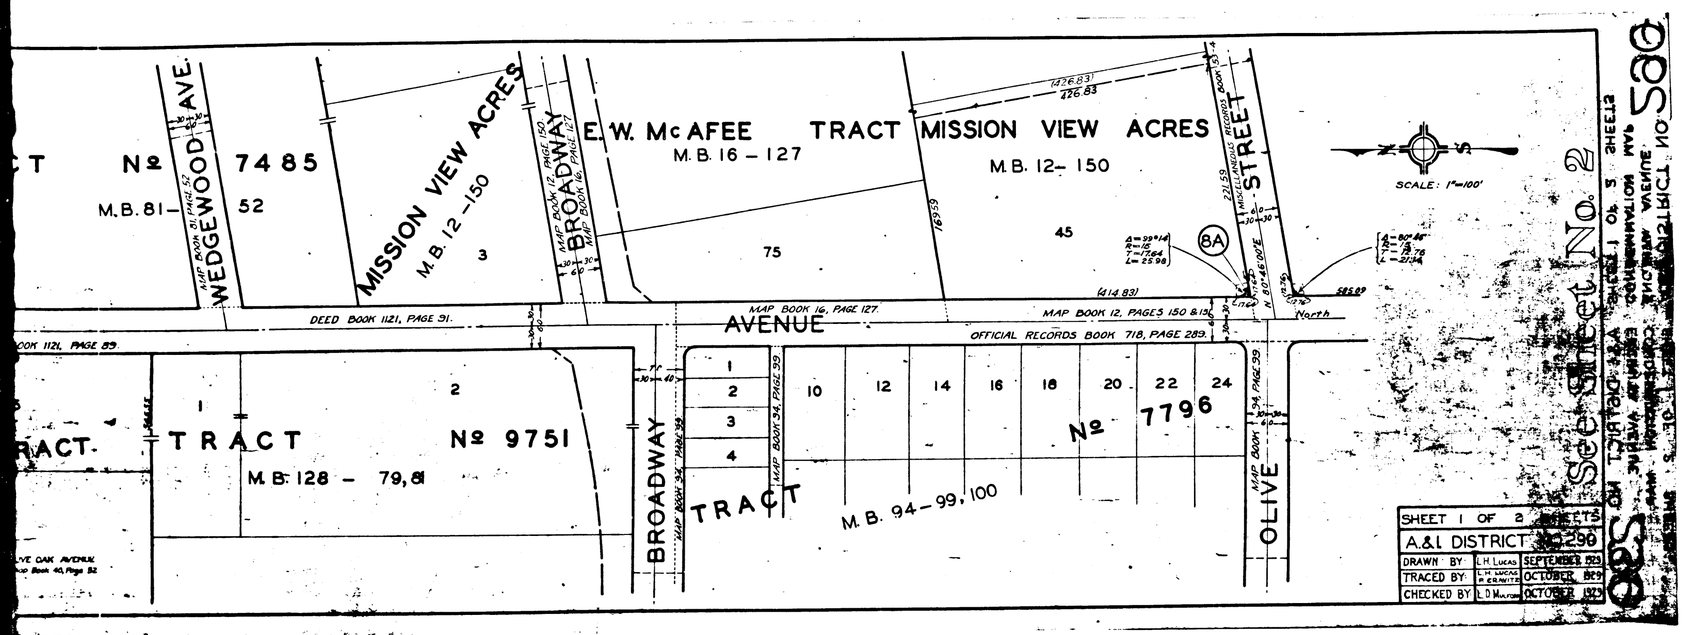

EXHIBIT 'A'
ACQUISITION AND IMPROVEMENT DISTRICT NO. 290
OF THE COUNTY OF LOS ANGELES
FOR
THE OPENING, WIDENING, AND EXTENDING OF
ENCINITA AVENUE AND LIVE OAK AVENUE

MAP SHOWING PROPERTY TO BE ACQUIRED, IN ACCORDANCE WITH THE PROVISIONS OF ACQUISITION AND IMPROVEMENT ACT OF 1925, APPROVED MAY 23, 1925, COMMONLY KNOWN AS THE "MATTOON ACT."

SCALE: 1" = 100'. MARCH , 1931.

J. E. ROCKHOLD — COUNTY SURVEYOR

SUBMITTED: Alfred Jones
ALFRED JONES
CHIEF DEPUTY

APPROVED: J.E. Rockhold
J. E. ROCKHOLD.
COUNTY SURVEYOR.

APPROVED AS TO FORM:
EVERETT W. MATTOON, COUNTY COUNSEL.
BY: W.B.M. Hessler
DEPUTY COUNTY COUNSEL.

C.F. 1872 -

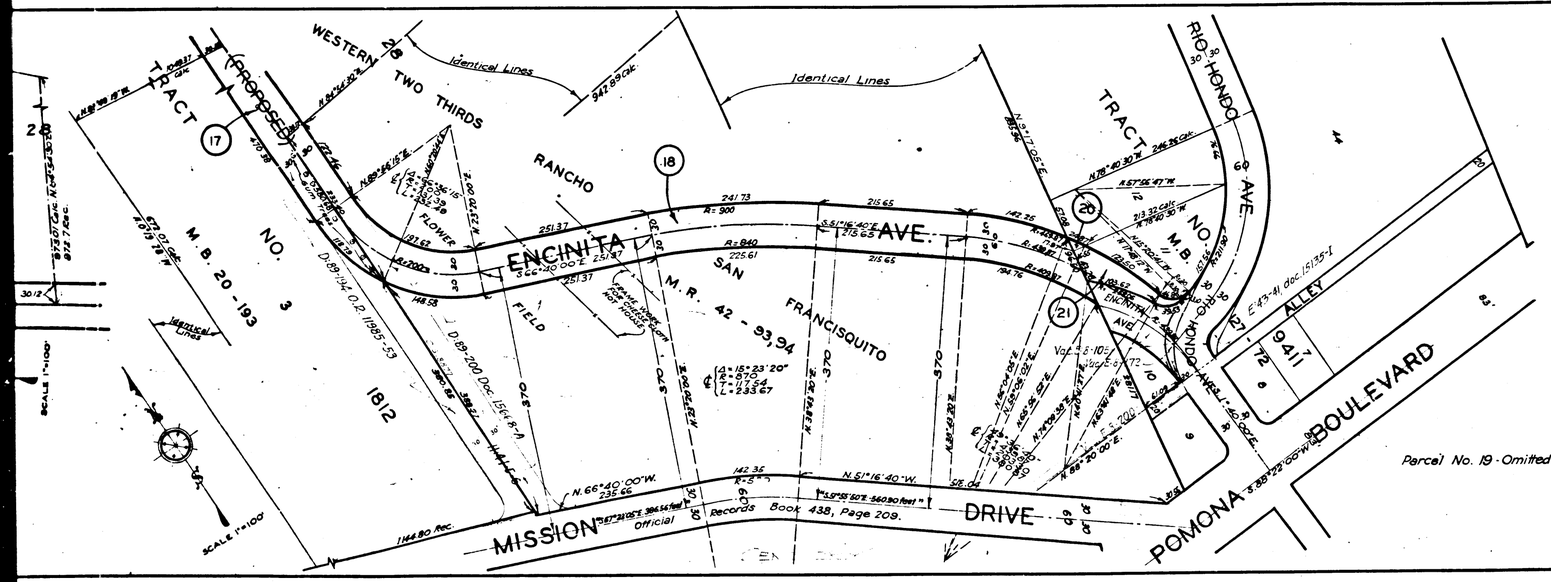

LEGEND

PORTION COLORED RED SHOWS LOCATION, GENERAL ROUTE AND TERMINI OF LAND IN WHICH AN EASEMENT FOR PUBLIC HIGHWAY PURPOSES IS SOUGHT TO BE ACQUIRED.

PORTION COLORED YELLOW SHOWS LOCATIONS OF NECESSARY EASEMENTS SOUGHT TO BE ACQUIRED OTHER THAN FOR PUBLIC HIGHWAY PURPOSES.

NUMBERS IN CIRCLES INDICATE PARCELS SOUGHT TO BE CONDEMNED.

THE PARCELS ARE DESCRIBED IN PARAGRAPH VII OF THE COMPLAINT.

FIGURES SHOWN IN PARENTHESES( ) ARE EITHER RECORD DISTANCES OR ARE CALCULATED FROM RECORD DISTANCES. FIGURES SHOWN THUS:-

0,000 ..... INDICATE AREA TO BE ACQUIRED IN SQUARE FEET.

0,000 ..... INDICATE AREA OF HOLDING, INCLUDING AREA TO BE ACQUIRED IN SQUARE FEET.

Negative of this map filed in Blue Print Dept. as Negative No. 210 (2 Sh.'s)

SHEET 2 OF 2 SHEETS		
A.&I. DISTRICT NO. 290		
Drawn by	H.W.N. S.S.	June '31 Mar. 31
Traced by	S.S.	Mar 1930
Checked by	T.J.S-W.M.C.B.	June 27 Mar. 30

SHEETS 1 TO 2 INCL. OF A.&I. DISTRICT NO. 290

WOODRUFF AVE.

M.B. 72-34,35

DRIVE

N º

WORKMAN AVE

MARGINAL MAP NO SCALE

6561

TRACT Nº 7485

M.B. 81-52

WEDGEWOOD AVE.

MISSION VIEW ACRES M.B. 12-150

BROADWAY

E.W. McAFEE TR

M.B. 16-127

ENCINITA AVENUE

MAP BOOK 13, PAGE 156.

DEED BOOK 1121, PAGE 89.

N º 5904

ALLEY

392

HERMOSA DR.

TRACT M.B. 72-

LAS TUNAS DR.

Nº 5905

91

ALLEY

SUNNY VIEW M.B. 13-156

MARGINAL MAP NO SCALE

TRACT

SULTANA AVENUE (PROPOSED)

ROSEMEAD BOULEVARD

TRACT Nº 9751

M.B. 128-79,81

BROADWAY

TRACT

TRACT NUMBER 1238 M.B. 17-196

(LOT) 8

(LOT) 7 (FRACTIONAL)

1/4 FRACTIONAL SEC. 18.

T. 1 S. R. 11 W., S.B.M.

SOUTHERN PACIFIC RAILROAD

WESTERN TWO THIRDS RANCHO SAN FRANCISQUITO M.R. 42-93-94

Per Registrar of Titles Certificate DK-37859

D:91-201, Cert. DK37859

ENCINITA AVE.

TRACT NO. 2 M.B. 20-193

TRACT NO. 1812 M.B. 20-193

LOWER AZUSA ROAD

(PROPOSED) WESTERN AVENUE

TRACT NO. 3

TWO THIRDS RANCHO SAN FRANCISQUITO M.R. 42-93-94

ENCINITA AVENUE

MISSION

Official Records Book 438

C.F. 1872-

2

SCALE 1"=100'

SANTA ANITA LAND COMPANY'S TRACT

M.B. 6 - 137

O.R. 7979-383

BLOCK L

O.R. 3481-56

D. 7483-150

T R A C T

M.B. 72 - 34, 35

AVENUE

WOODRUFF AVE.

DRIVE

ENCINITA AVENUE

SECTION 6, T.1S., R.11W., S.B.M.

279 280 281

T R A C T

LONGDEN AVENUE

MARGINAL MAP
NO SCALE

GARIBALDI AVENUE

M. B. 80 - 74, 75

ALLEY

392

HERMOSA DR.

TRACT M.B. 72-

LAS TUNAS DRIVE

No 91

ALLEY

No 59 04

No 5 05

MISSION VIEW ACRES TRACT NO. 4

M.B. 12 - 150

TRACT NO. 7796

M.B. 94-99-100.

ENCINITA AVE.

OLIVE ST.

(LOT) 5 FRACTIONAL SECTION 7. T.1S. R.11W. S.B.M.

TRACT NO. 5

M.B. 17 - 92

1098

TRACT NUMBER 1238

M.B. 17-196

WESTERN PACIFIC RAILROAD

SOUTHERN PACIFIC

(LOT) 8

1/4 FRACTIONAL SEC. 18.

T. 1 S. R. 11 W., S. B. M.

(LOT) 7 (FRACTIONAL)

PROPOSED

LOWER AZUSA ROAD

3

C.F. 1872 -