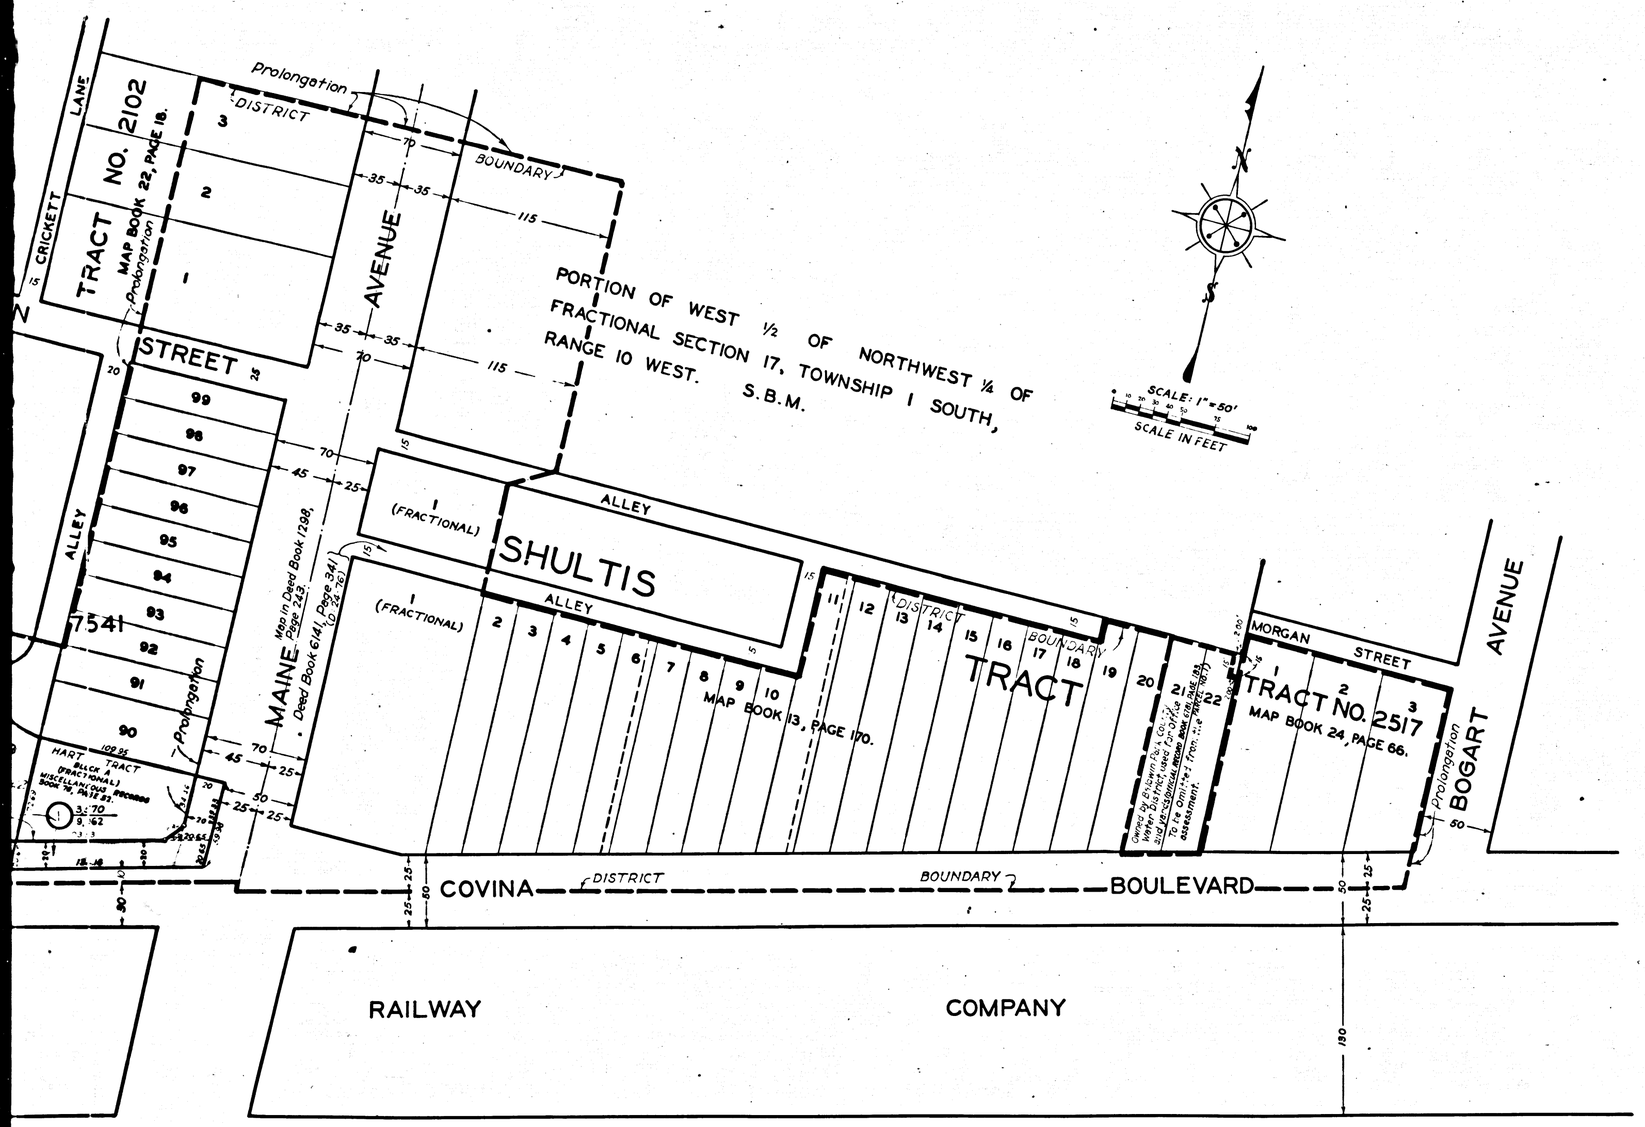

Sht. 46
Superior Court Case No. 337476
Suit for Condemnation
Filed Mar. 23, 1932
County of Los Angeles, Pltff.
Vs
Baldwin Park Securities Co., Def.
Case dismissed Jan. 11, 1937.

INDEX 46

Puente Ave. and Covina Blvd. changed to San Bernardino Rd. D:49-218
San Bernardino Rd. " " Ramona Blvd. D:49-222

1

C.F. 1924-

S.O. DISTRICT NO. 129		
SHEET NO. 1 OF 1 SHEET		
DRAWN BY	D.S. Hamner	Sept 193
TRACED BY	D.S. Hamner	Sept 193
CHECKED BY	R.G. Lunt	Sept. 1931
REVISED		
C.S. INDEX MAP NO. 46		

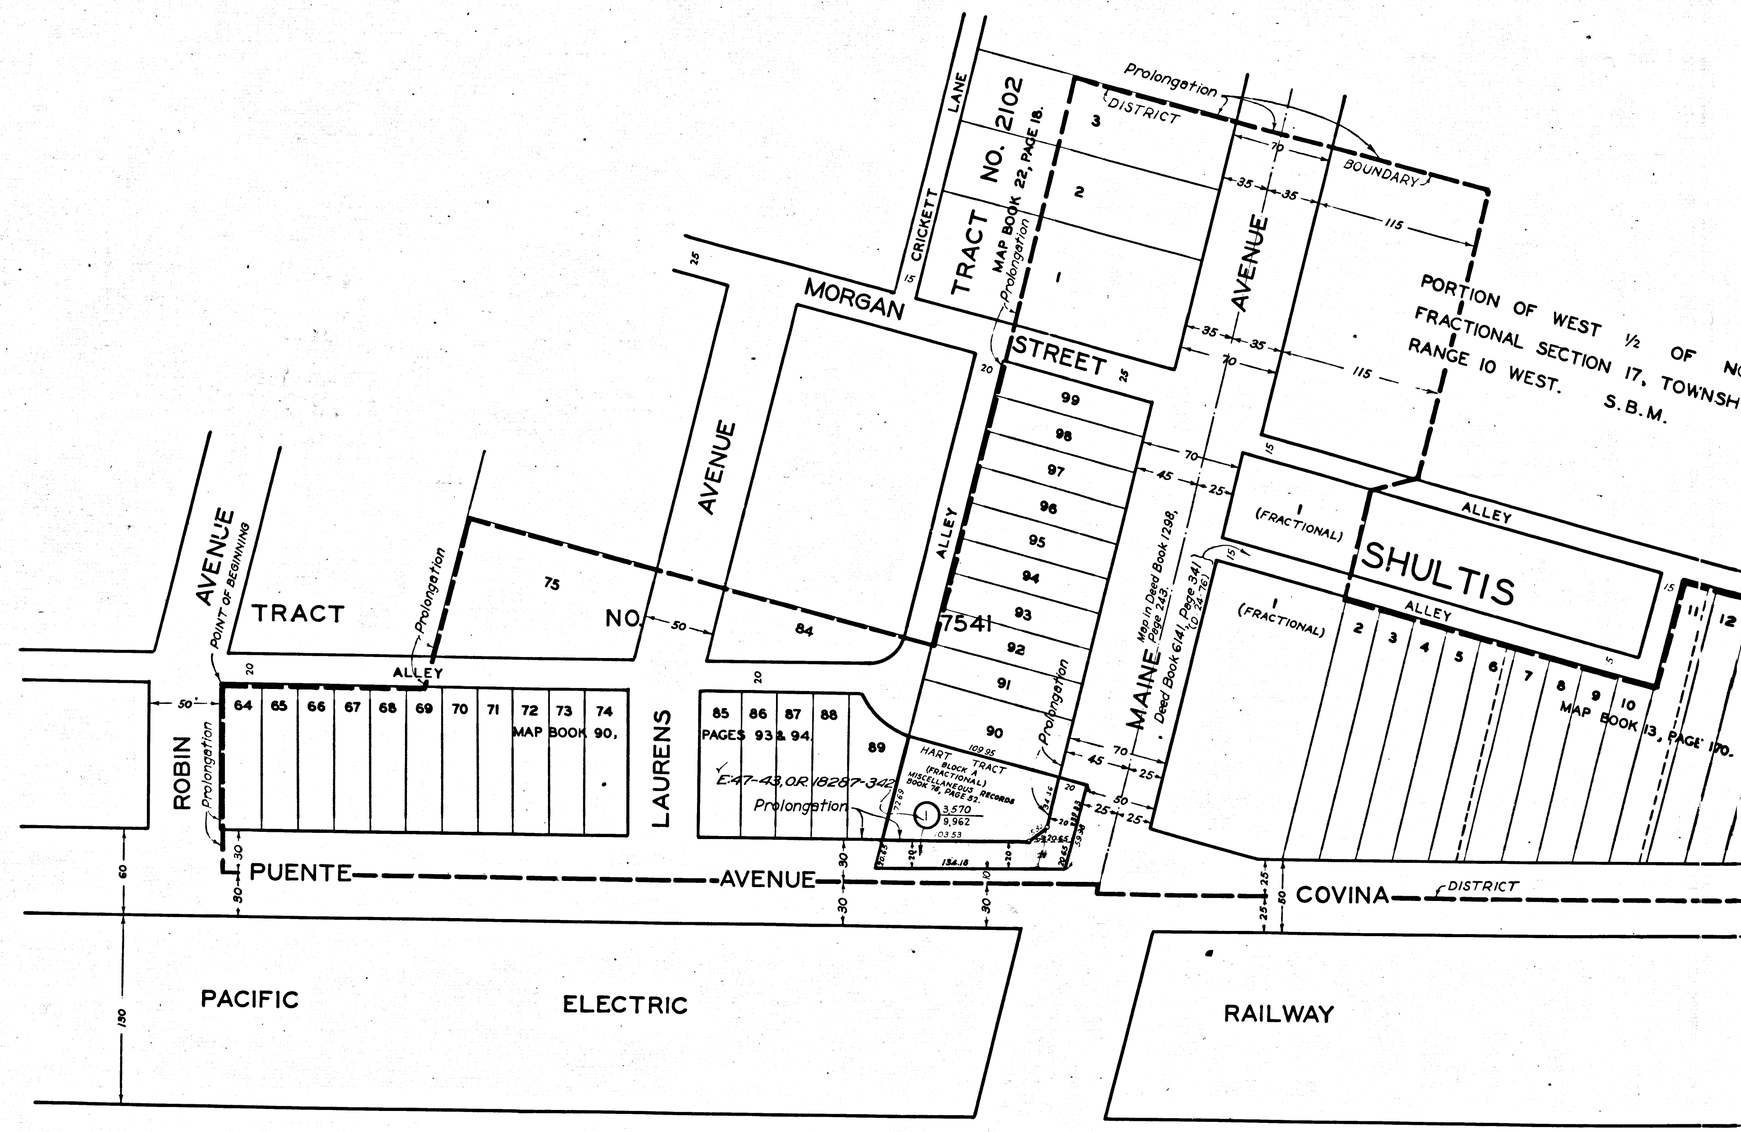

PORTION OF WEST ½ OF NO
FRACTIONAL SECTION 17, TOWNSHI
RANGE 10 WEST. S.B.M.
TRACT NO. 2102
MAP BOOK 22, PAGE 18.
CRICKETT LANE
Prolongation
DISTRICT
BOUNDARY
AVENUE
MORGAN STREET
AVENUE
ALLEY
SHULTIS
(FRACTIONAL)
MAP BOOK 13, PAGE 170.
MAINE
Map in Deed Book 1298, Page 243.
Deed Book 6141, Page 341 (D 24.76)
TRACT NO. 7541
POINT OF BEGINNING
ROBIN
LAURENS
MAP BOOK 90,
PAGES 93 & 94
HART TRACT
BLOCK A
(FRACTIONAL)
MISCELLANEOUS RECORDS
BOOK 78, PAGE 52.
E:47-43, O.R. 18287-342
PUENTE AVENUE
COVINA
DISTRICT
PACIFIC ELECTRIC RAILWAY

2

C.F. 1924-