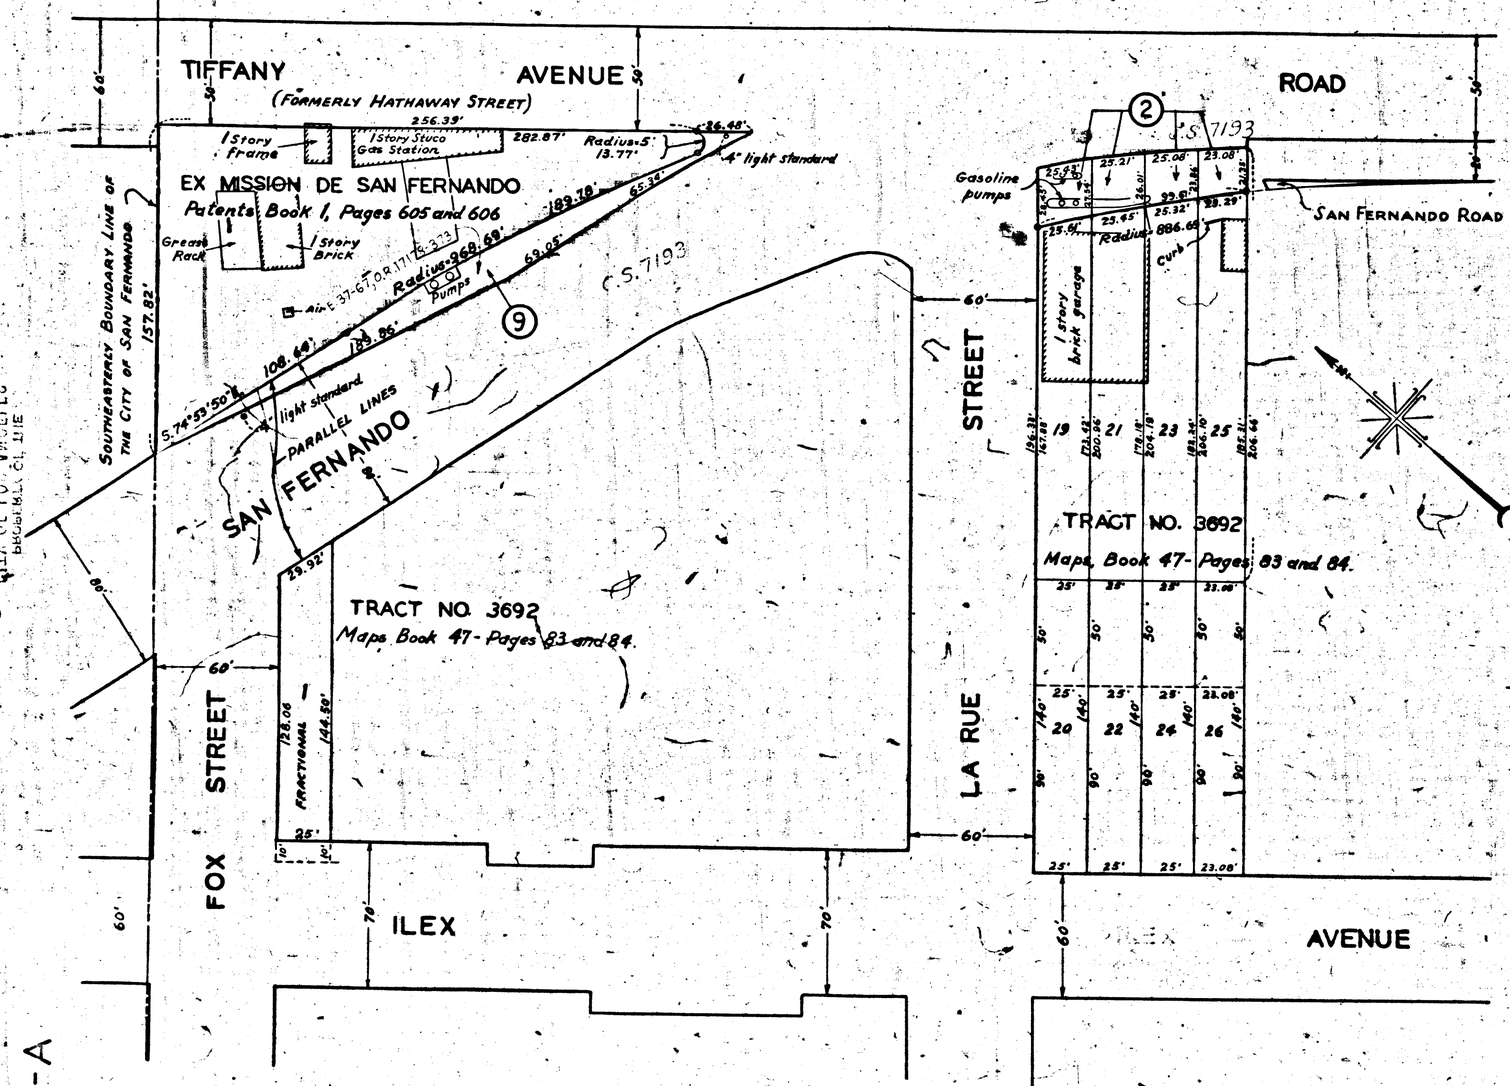

MAP

SHOWING LAND TO BE CONDEMNED
FOR PUBLIC STREET PURPOSES
FOR THE WIDENING AND LAYING OUT OF
SAN FERNANDO ROAD
BETWEEN
A POINT APPROXIMATELY 100 FEET
SOUTHEASTERLY OF LA RUE STREET AND THE
NORTHEASTERLY PROLONGATION OF THE
NORTHWESTERLY LINE OF FOX STREET
IN THE CITY OF LOS ANGELES CALIFORNIA
IN ACCORDANCE WITH ORDINANCE NO. 81713
LLOYD ALDRICH CITY ENGINEER SEPTEMBER 1939

SCALE IN FEET

NOTES:
1. Land to be condemned for public street purposes shown colored red.
2. Dotted lines and dimensions show property holdings in those cases where they differ from recorded subdivisions.
3. Figures in circles indicate parcel numbers as set forth in paragraph IX of the complaint.

Superior Court Case No. 446113
Suit for Condemnation
Filed Oct. 31, 1939
City of Los Angeles, Plaintiff
Vs
Henry O. Wackerbarth, et al., Def.

Order authizing Plaintiff to take immediate possession, rendered Dec. 17, 1940.
Int. judg. as to parcel 2, rendered July 7, 1941. J.B. 1167-218
Final judgment as to parcel 2 in favor of Pltff. Dec 15, 1941
E 55-77, O.R. 19043-127.
Case dismissed as to Parcel 9 Dec. 22 4[illegible]

Right of Way No. _____
San Fernando Rd - San Fernando City
Clerk's File 3811-38 Dist. Map 7683-76 [illegible] 456
Sewers/Storm Drains _____ required _____ by _____
Calc. Lembke Traced Kuhn Drawn _____ Chelson
Submitted Oct. 26 1939 [illegible] Engr. [illegible]
Submitted Oct. 27 1939 [illegible] Engr. [illegible]
Approved Oct. 30, 1939 City Engineer [illegible]

P. W. A. PROJECT NO. 1708-F UNIT NO. 11.

A-6609

A-6609

A-6609