Superior Court Case No. 460176
Suit for Condemnation
Filed Jan. 13, 1941
City of Los Angeles, Plaintiff
vs
Southern Pacific Co., et al., Def.

MAP

SHOWING REAL PROPERTY TO BE CONDEMNED IN FEE FOR

PUBLIC STREET PURPOSES

FOR THE WIDENING AND LAYING OUT OF

LYON STREET

ADJACENT TO THE NORTHWESTERLY LINE THEREOF BETWEEN RAMIREZ STREET AND A POINT APPROXIMATELY 238 FEET SOUTHWESTERLY OF RAMIREZ STREET

ALSO

SHOWING REAL PROPERTY TO BE CONDEMNED IN FEE FOR

PUBLIC BUILDINGS AND GROUNDS

CONTIGUOUS TO THE SOUTHWESTERLY LINE OF

RAMIREZ STREET

NORTHWESTERLY OF LYON STREET

IN THE CITY OF LOS ANGELES, CALIFORNIA

IN ACCORDANCE WITH ORDINANCE NO. 83871

LLOYD ALDRICH-CITY ENGINEER DECEMBER 1940

100 90 75 50 0 25 50 100

SCALE IN FEET

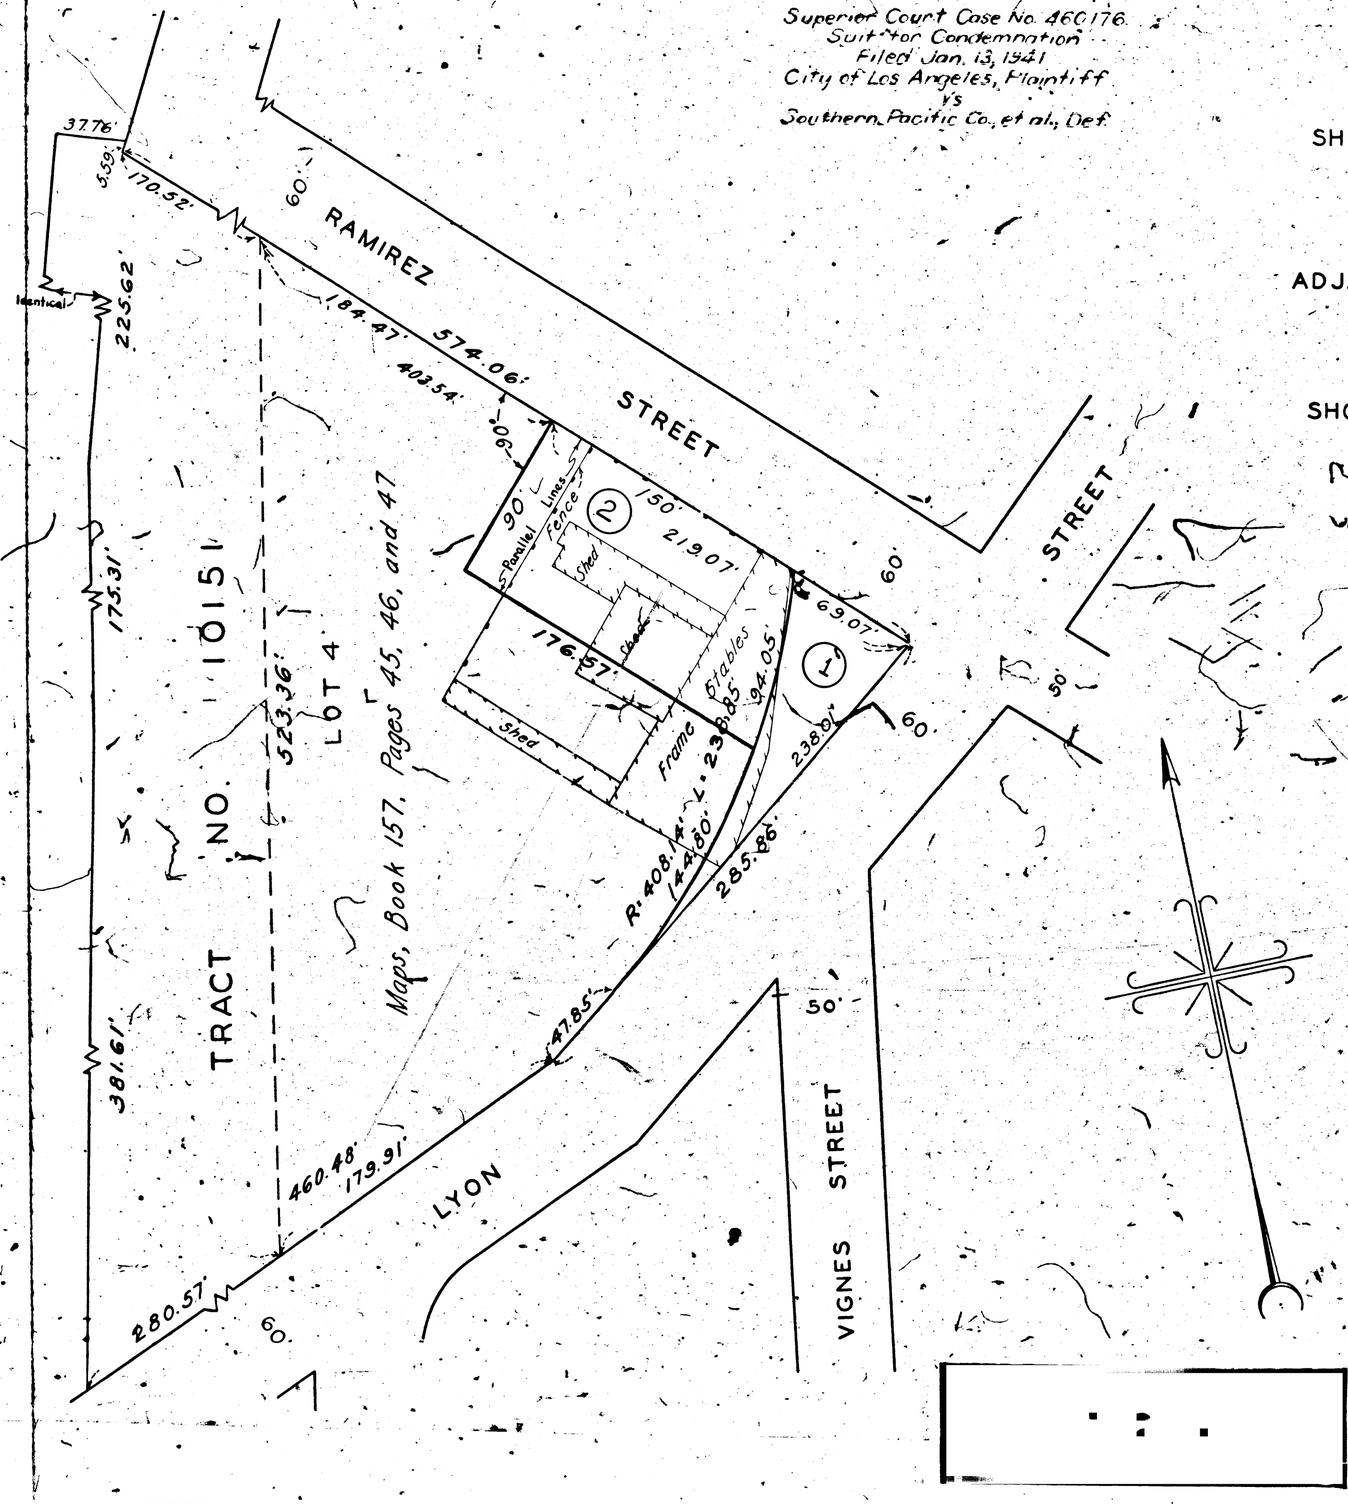

Notes.

1. Real property to be condemned shown colored red.
2. Figures in circles indicate parcels as set forth in paragraph VIII of the complaint.
3. Dash lines and dimensions show property holdings in those cases where they differ from recorded subdivision.

A-6696

INDEX

Right of Way No. ____ Improvement of Fire Station No. 1 - Engine Co. No. 4.

Order No. AC 99364

Clerk's File 1735'40 Dist Map 5514 Div. Index 62

Sewers/Storm Drains ____ required ____ 19__ By ____

Cards Typed ____ Traced Kosar Drawn Kosar Ckd Anberg

Submitted Dec. 13 19 42 Div. Dist. Engr. ____

Submitted Dec. 16 19 42 Deputy Engr. ____

Dec. 17, 19 42 City Engr. ____

aaa-A

aaa-A

aaa-A

aaa-A