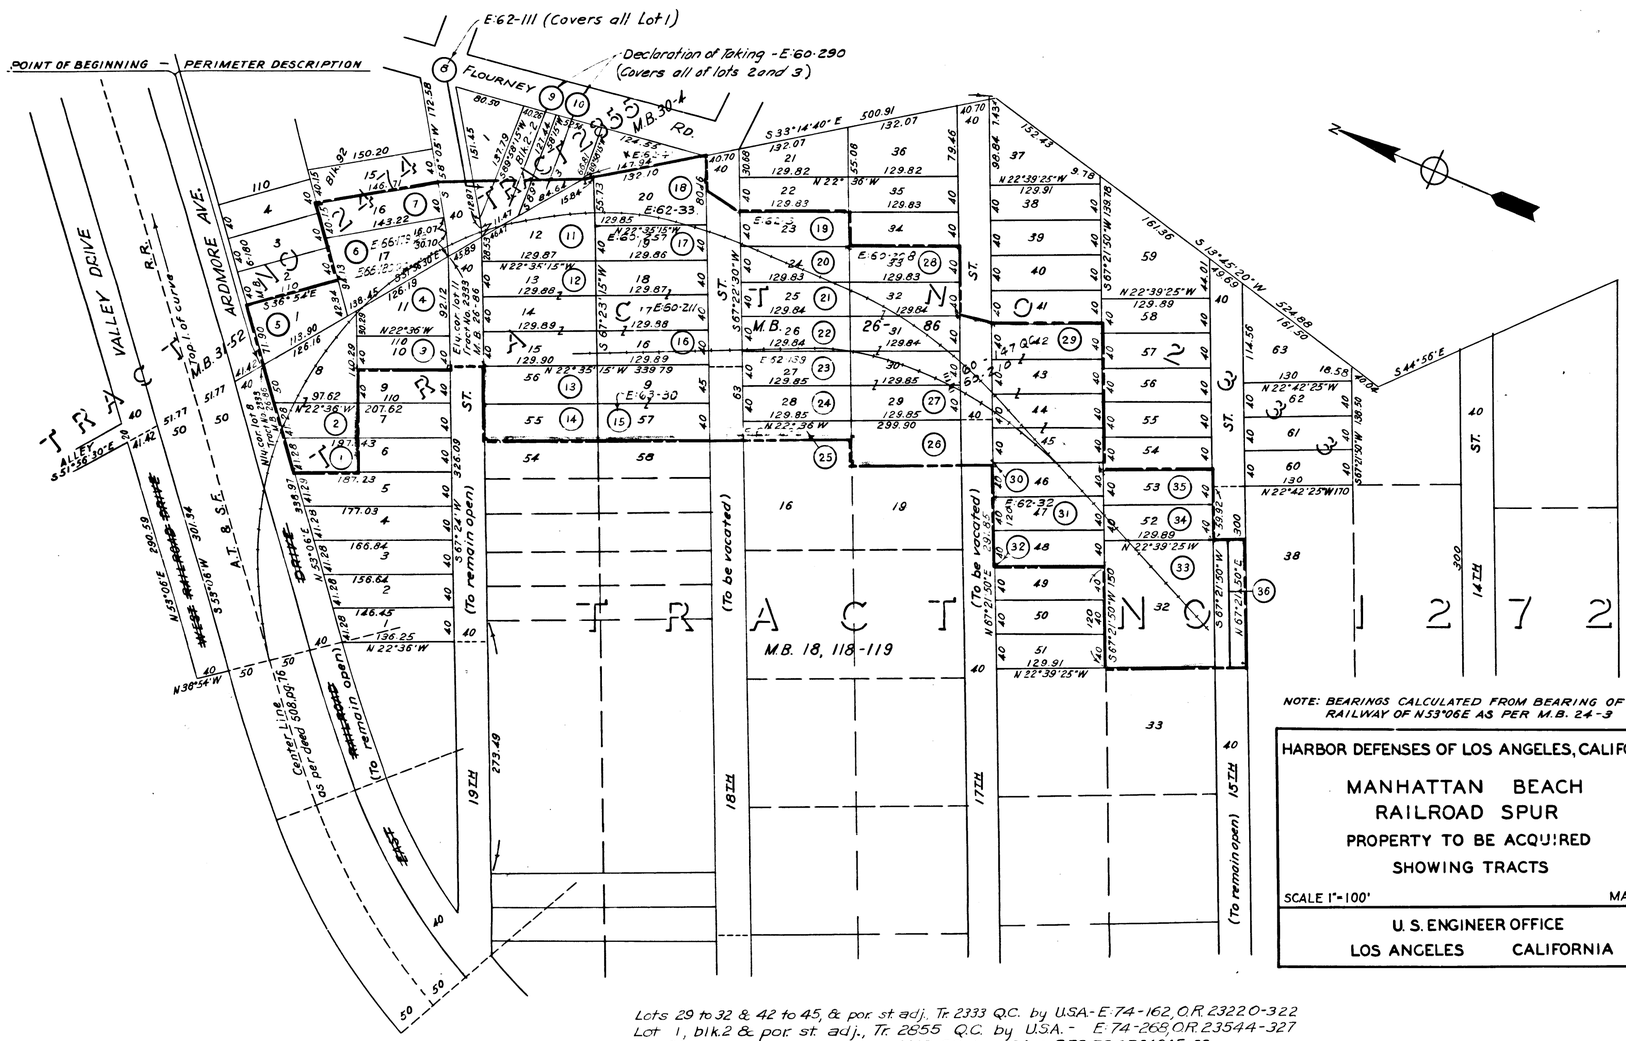

HARBOR DEFENSES OF LOS ANGELES, CALIFORNIA

MANHATTAN BEACH
RAILROAD SPUR
PROPERTY TO BE ACQUIRED
SHOWING TRACTS

SCALE 1"=100' MAY 1942

U. S. ENGINEER OFFICE
LOS ANGELES CALIFORNIA

Lots 29 to 32 & 42 to 45, & por. st. adj. Tr. 2333 Q.C. by U.S.A.- E:74-162, O.R. 2322 O-322
Lot 1, blk. 2 & por. st. adj., Tr. 2855 Q.C. by U.S.A. - E:74-268, O.R. 23544-327
" 20 " " " " " 23.33 Q.C. by U.S.A. - E:79-79, O.R. 24345-28
For - 6, 7 & all of 8, 10, 13-18, 23-28, 46-48, 52, 53 & por. adj. st. Q.C. by U.S.A. - E:79-271, O.R. 24659-14
Per Lot 16, Tr. 1272 Q.C. by U.S.A., E:81-251, O.R. 25441-192
Lot 33, Tr. 2333 Q.C. by U.S.A., E:85-28, O.R. 27690-364

INDEX 25

District Court Case No. 2313-Y
Suit for Condemnation
Filed July 7, 1942
United States of America, Pltff.,
Vs.
6.9 Acs. of land in the County of L.A.; The City of Manhattan Beach; The State of California; The County of Los Angeles, et al, Defendants.

Order for Immediate Possession as to all parcels rendered July 7, 1942.

Decree on Declaration of Taking in favor of Pltff. as to Tracts Nos. 9, 10, 19. rendered Dec. 28, 1942.
E:60-290, O.R. 19799-15

Decree on Declaration of Taking in favor of Pltff. as to Tracts Nos. 12, 34, 5, 6, 7, 1, 2, 3, 14, 2, 22, 24, 30, 32, 33, 34, 35, rendred Jan 29, 1943.
E:62-70, O.R. 19752-380

Final Judgment in favor of Pltff. as to Tract No. 35, rendered June 3, 1944
E: 66-243, O.R. 21080-59

C.F. 2198 -