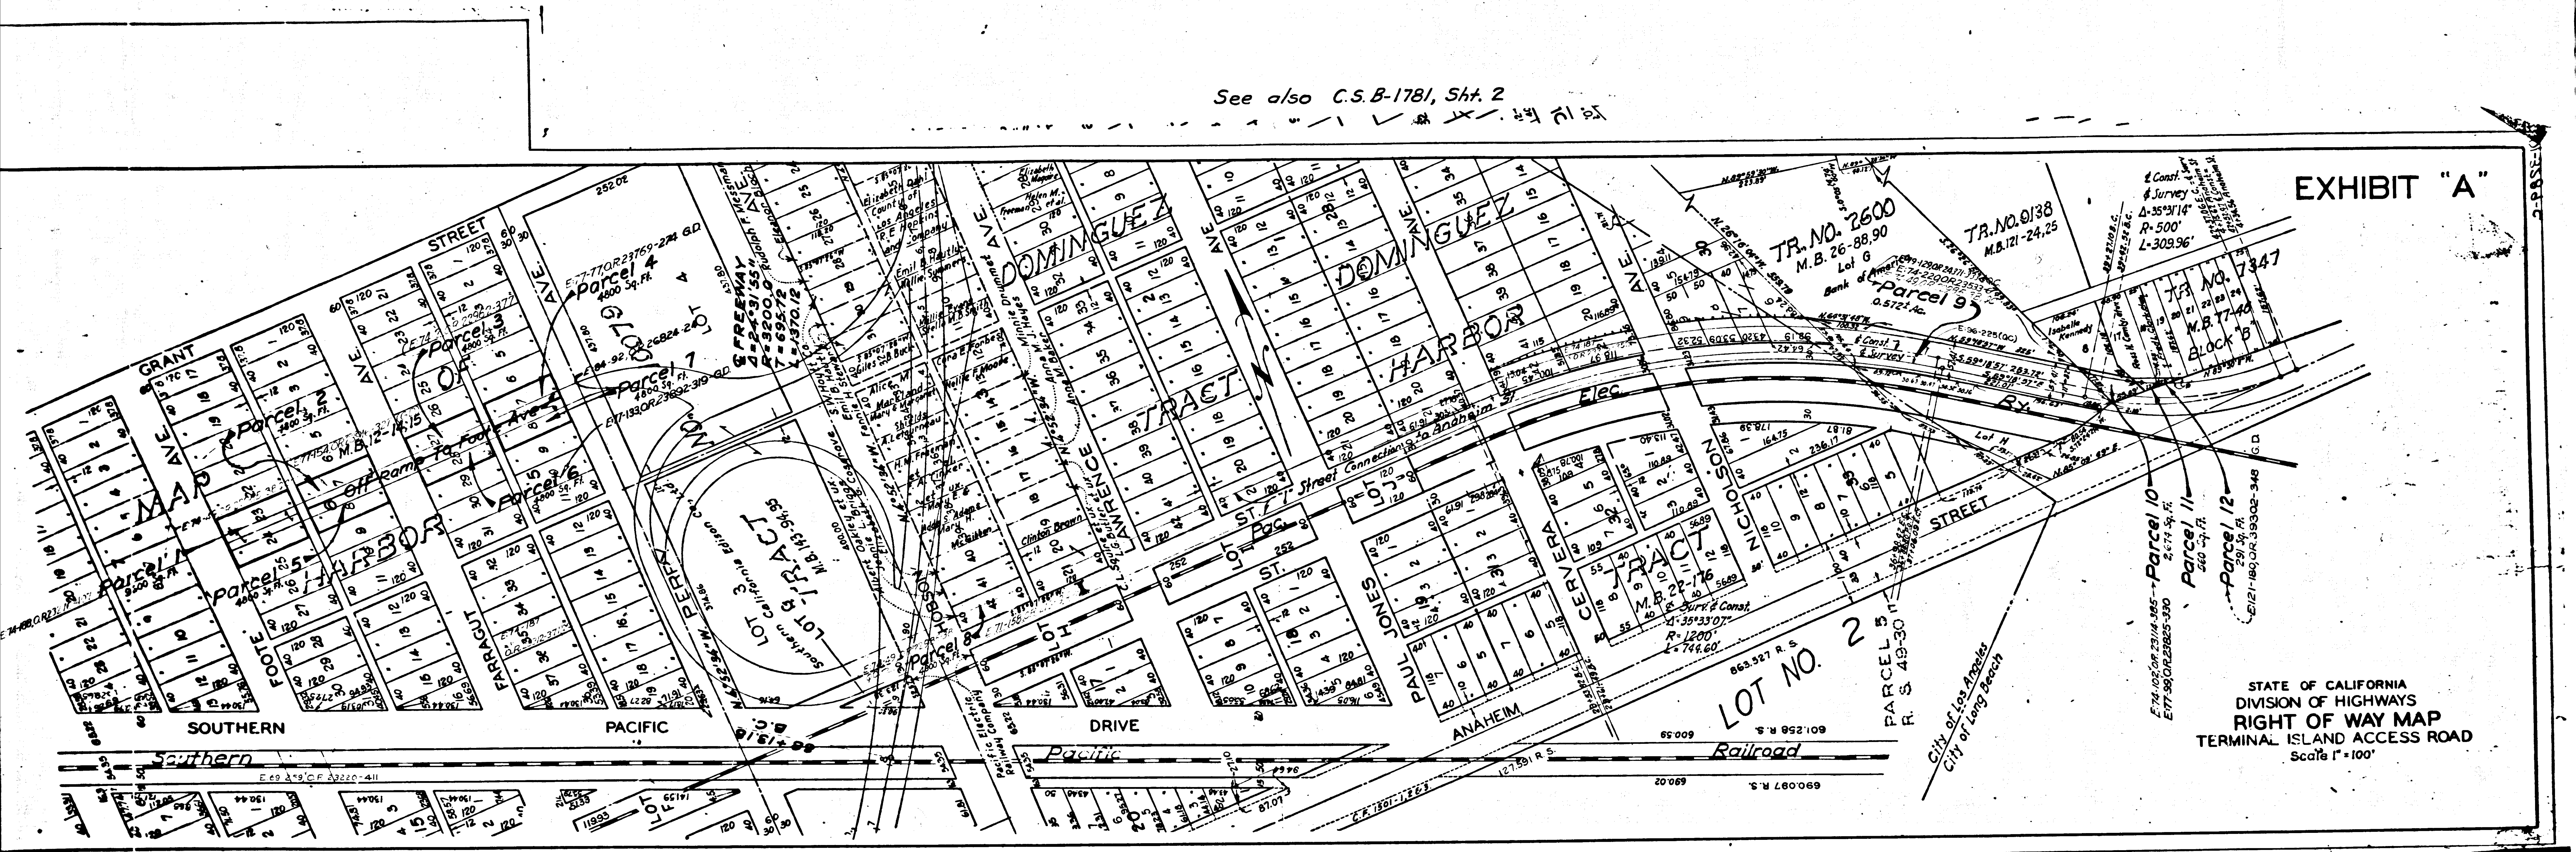
See also C.S. B-1781, Sht. 2
EXHIBIT "A"
STATE OF CALIFORNIA
DIVISION OF HIGHWAYS
RIGHT OF WAY MAP
TERMINAL ISLAND ACCESS ROAD
Scale 1" = 100'
GRANT AVE.
STREET
FOOTE AVE.
FARRAGUT AVE.
PERRY
HOBSON AVE.
LAWRENCE
PAUL JONES
CERVERA
NICHOLSON AVE.
SOUTHERN PACIFIC DRIVE
ANAHEIM STREET
Southern Pacific Railroad
Pacific Electric Railway Company
MAP OF HARBOR
DOMINGUEZ TRACT
DOMINGUEZ HARBOR TRACT
LOT 9 TRACT M.B. 143-94,95
LOT 3 Southern California Edison
TR. NO. 2600 M.B. 26-88,90
TR. NO. 9138 M.B. 121-24,25
TR. NO. 7347 M.B. 77-46 BLOCK "B"
LOT NO. 2
PARCEL 5 R.S. 49-30
City of Los Angeles
City of Long Beach
Parcel 1
Parcel 2
Parcel 3
Parcel 4 4800 Sq. Ft.
Parcel 5 4800 Sq. Ft.
Parcel 6 4800 Sq. Ft.
Parcel 7 4800 Sq. Ft.
Parcel 8 4800 Sq. Ft.
Parcel 9 0.572± Ac.
Parcel 10 2,674 Sq. Ft.
Parcel 11 560 Sq. Ft.
Parcel 12 291 Sq. Ft.
Off Ramp To Foote Ave.
"I" Street Connection to Anaheim St.
Pac. Elec. Ry.
FREEWAY
Δ=24°31'55"
R=3200.0
T=695.72
L=1370.12
Const. & Survey
Δ=35°31'14"
R=500'
L=309.96'
Surv. & Const.
Δ=35°33'07"
R=1200'
L=744.60'
LOT F
LOT H
LOT I
LOT J
Lot H

C.F. 2280-