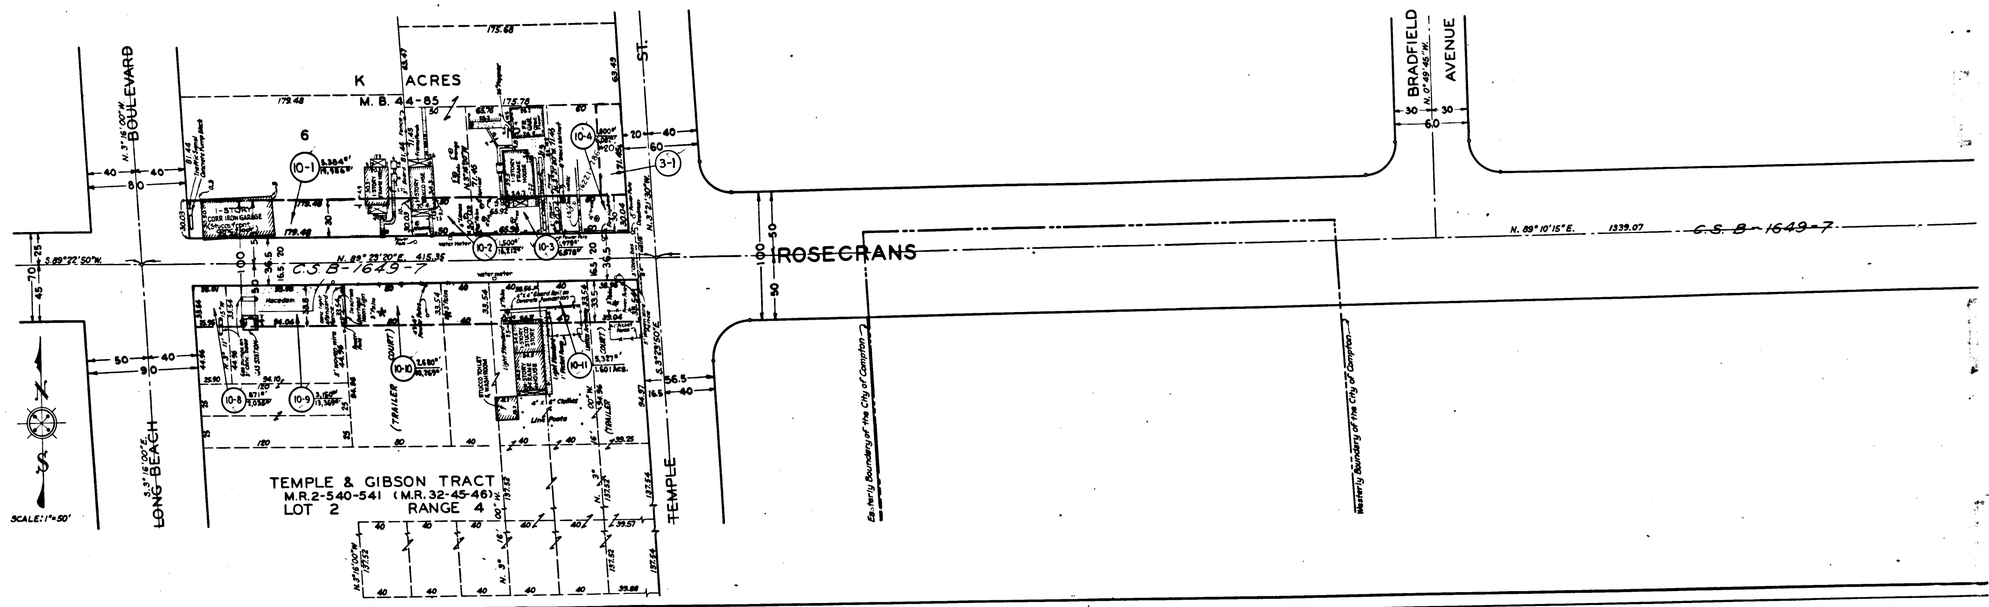

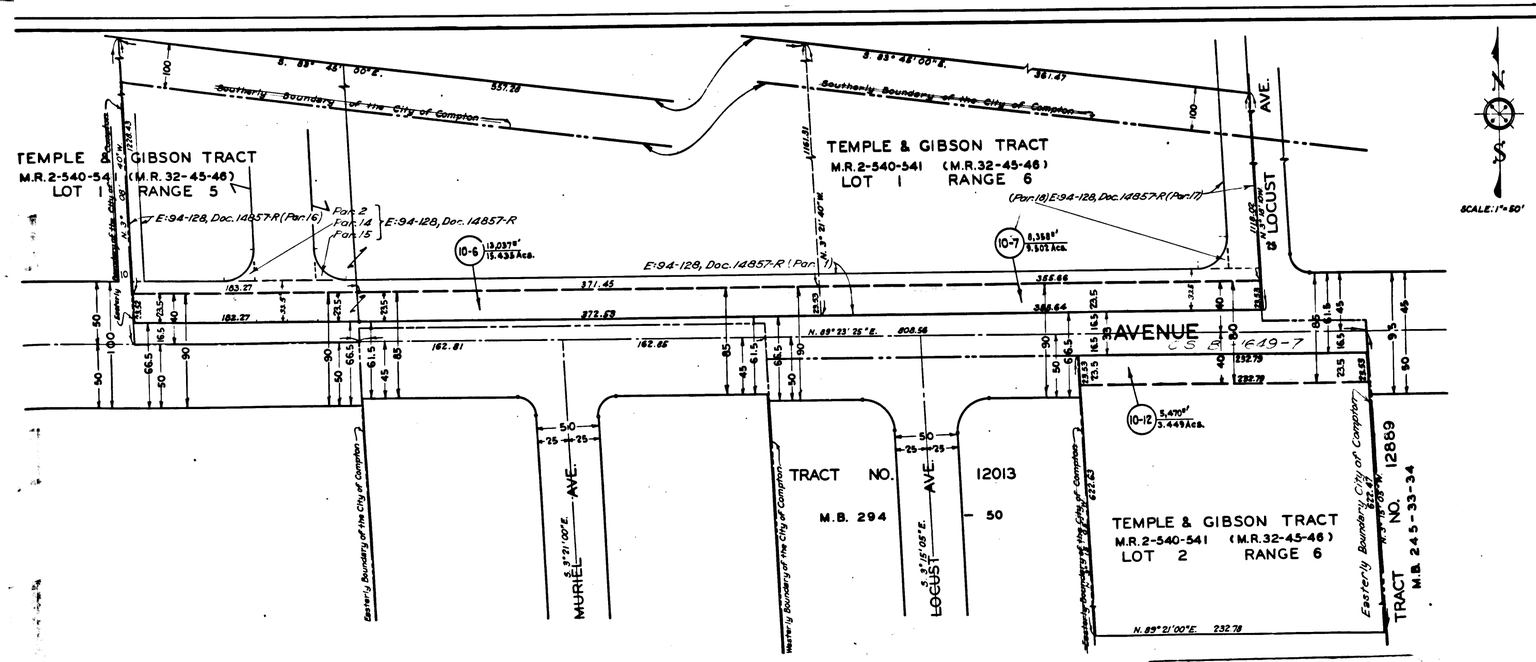

EXHIBIT "A"

MAP SHOWING PROPERTY TO BE ACQUIRED FOR THE WIDENING OF

ROSECRANS AVENUE

IN ACCORDANCE WITH A RESOLUTION OF THE BOARD OF SUPERVISORS OF LOS ANGELES COUNTY

ALFRED JONES, COUNTY SURVEYOR

OCTOBER, 1947

LEGEND

NUMBERS IN CIRCLES REPRESENT PARCELS SOUGHT TO BE ACQUIRED. PORTIONS COLORED RED SHOW EASEMENTS SOUGHT TO BE ACQUIRED FOR HIGHWAY PURPOSES.

AREAS OF PARCELS SOUGHT TO BE ACQUIRED SHOWN THUS: 00'0 = AREA OF PARCEL IN SQUARE FEET; 00000 = AREA OF HOLDING IN SQUARE FEET OR ACRES

DRAWN BY	DATE	CHECKED BY	DATE	CALCULATED BY	DATE	CHECKED BY	DATE
HALL-WIMMER	10-47	CURRAN	10-47	HALL	10-47	CURRAN	10-47

REFERENCES

ALIGNMENT: C.S. B-1649-7

TOPOGRAPHY: RD. DEPT. F.B. FQ633

REVISIONS

INDEX MAP 32 (A&B-3) ASSESSOR BOOK 463 & 892

ROSECRANS AVENUE (10)

SHEET 1 OF 1 SHEET

C.F. 2323-

Superior Co
Suit f
File
County of L

Francos P.

Amended Co
3-1 Filed

Final Judgme
as to Parcels
10-7, 10-8, 10-3, 1
Rendered Dec