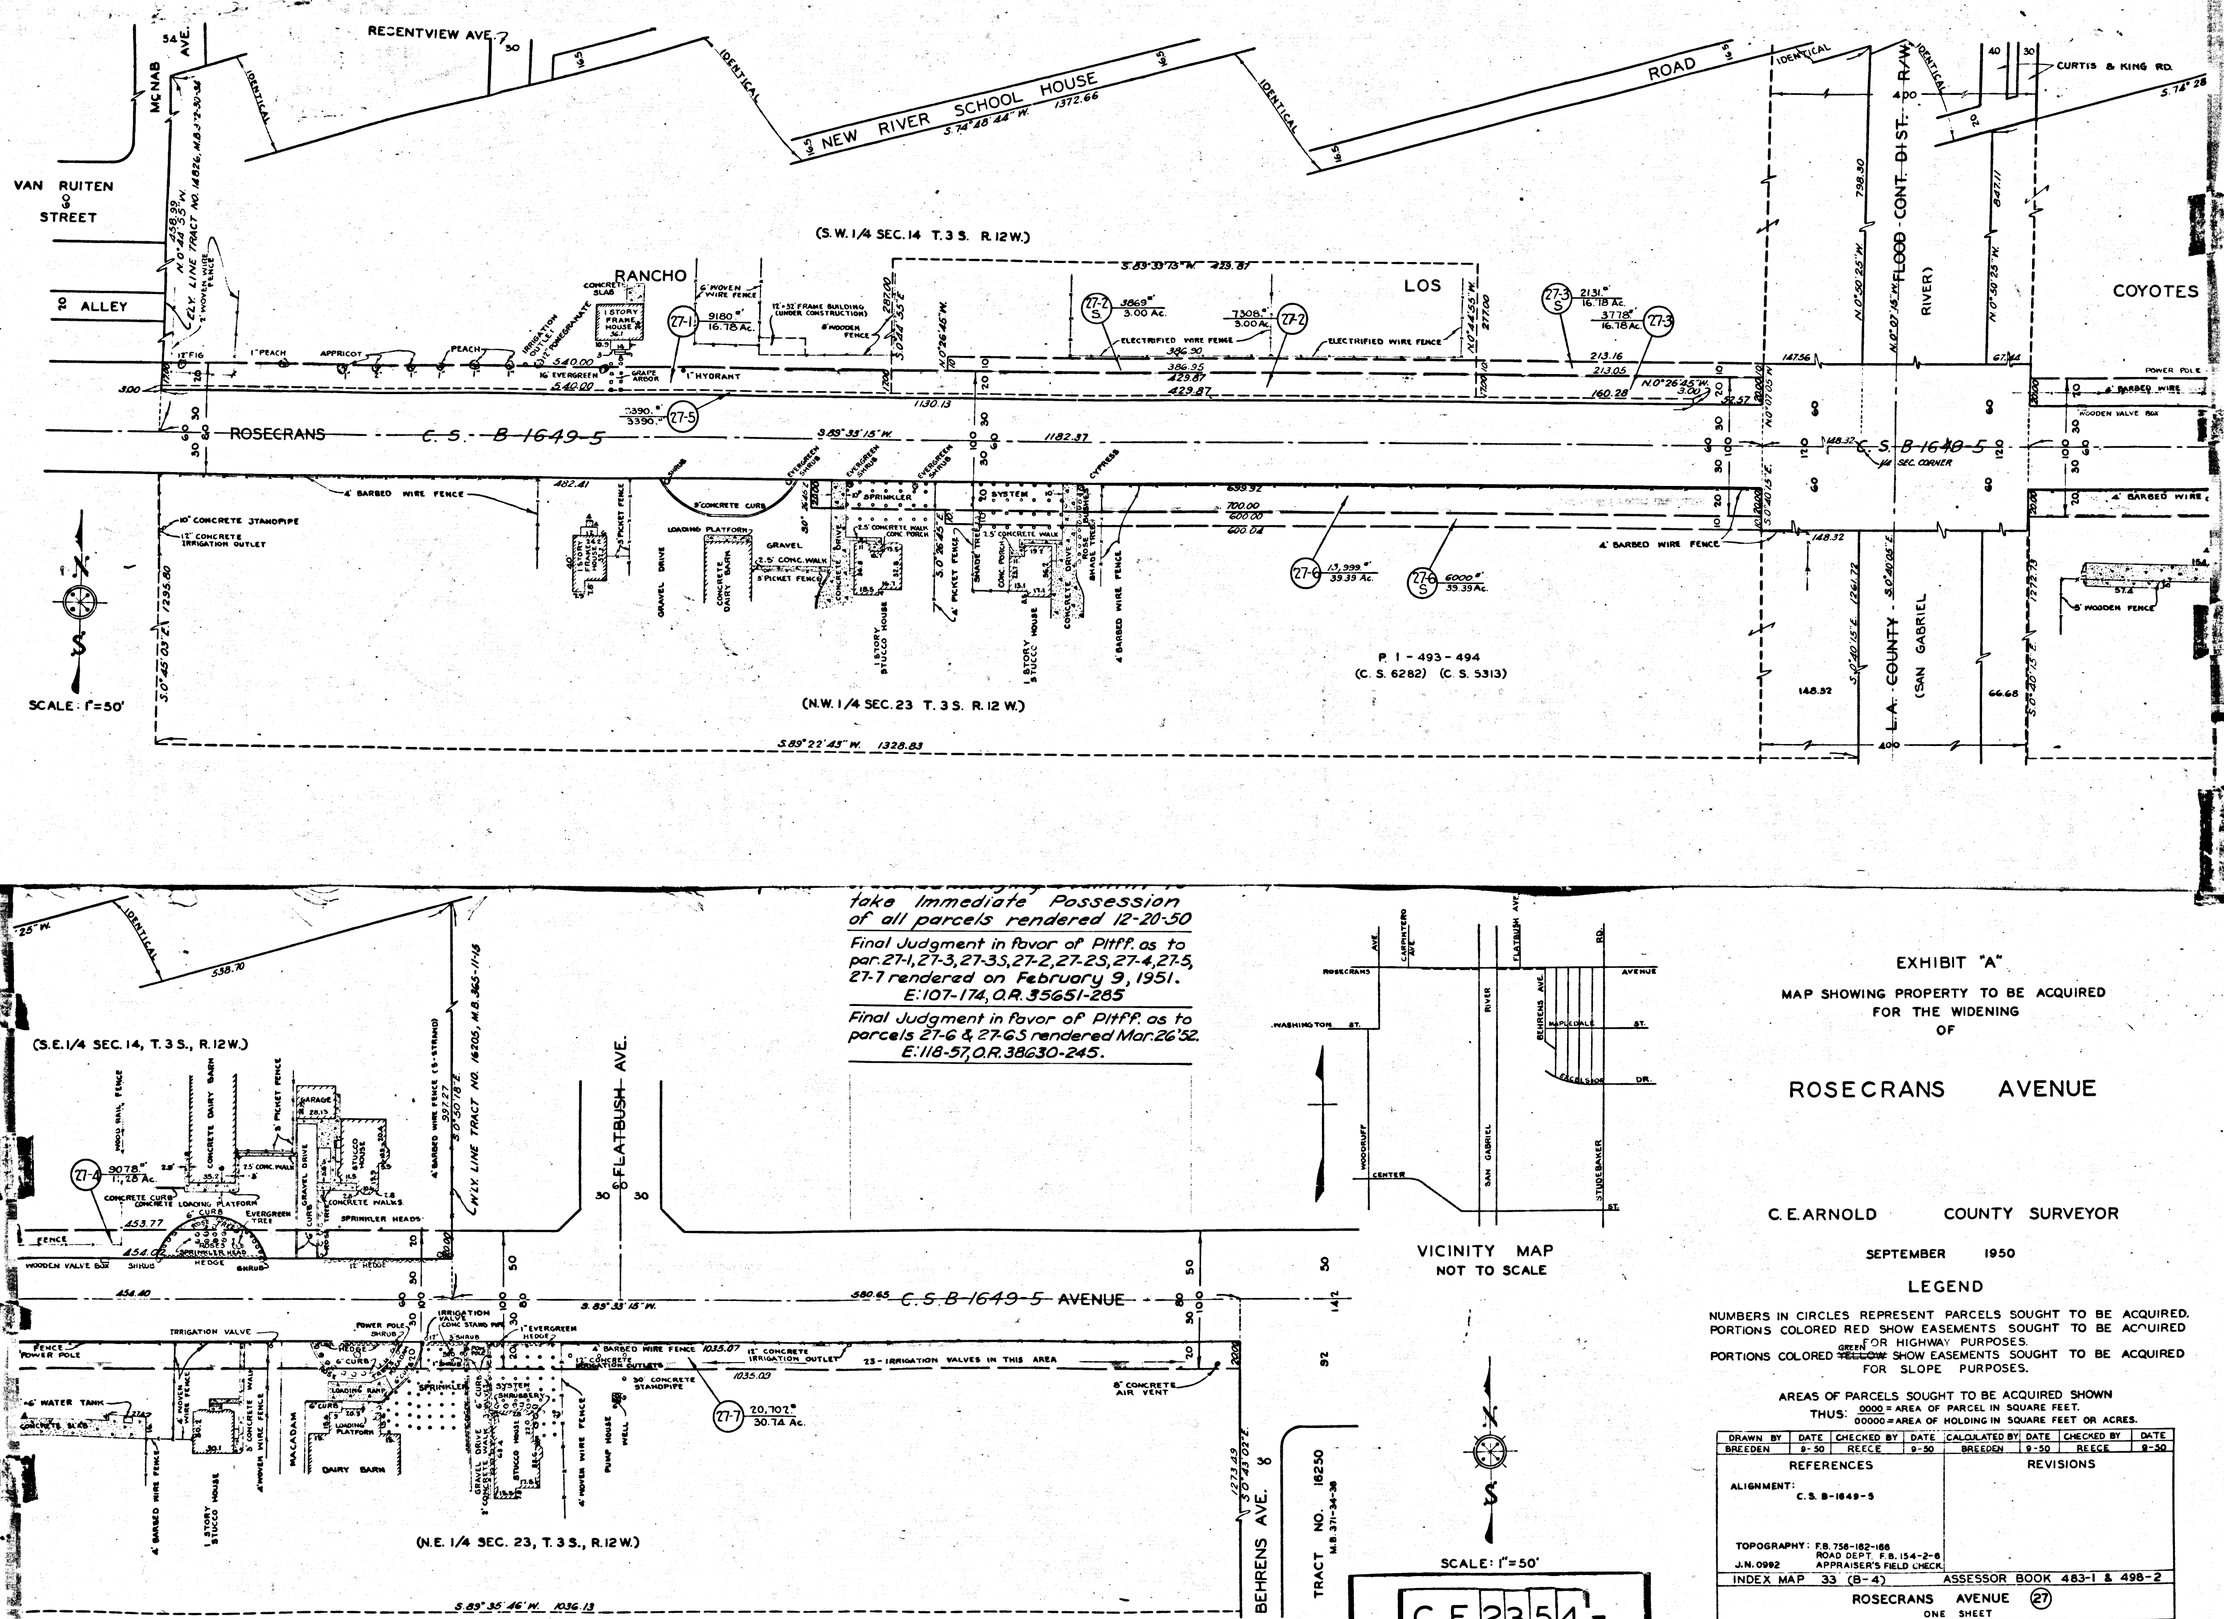

take Immediate Possession of all parcels rendered 12-20-50

Final Judgment in favor of Pltff. as to par. 27-1, 27-3, 27-3S, 27-2, 27-2S, 27-4, 27-5, 27-7 rendered on February 9, 1951. E:107-174, O.R. 35651-285

Final Judgment in favor of Pltff. as to parcels 27-6 & 27-6S rendered Mar. 26 '52. E:118-57, O.R. 38630-245.

VICINITY MAP
NOT TO SCALE

EXHIBIT "A"

MAP SHOWING PROPERTY TO BE ACQUIRED FOR THE WIDENING OF

ROSECRANS AVENUE

C. E. ARNOLD COUNTY SURVEYOR

SEPTEMBER 1950

LEGEND

NUMBERS IN CIRCLES REPRESENT PARCELS SOUGHT TO BE ACQUIRED.
PORTIONS COLORED RED SHOW EASEMENTS SOUGHT TO BE ACQUIRED FOR HIGHWAY PURPOSES.
PORTIONS COLORED ~~YELLOW~~ GREEN SHOW EASEMENTS SOUGHT TO BE ACQUIRED FOR SLOPE PURPOSES.

AREAS OF PARCELS SOUGHT TO BE ACQUIRED SHOWN
THUS: 0000 = AREA OF PARCEL IN SQUARE FEET.
00000 = AREA OF HOLDING IN SQUARE FEET OR ACRES.

DRAWN BY	DATE	CHECKED BY	DATE	CALCULATED BY	DATE	CHECKED BY	DATE
BREEDEN	9-50	REECE	9-50	BREEDEN	9-50	REECE	9-50
REFERENCES				REVISIONS			
ALIGNMENT: C.S. B-1649-5							
TOPOGRAPHY: F.B. 756-162-166 ROAD DEPT. F.B. 154-2-6 APPRAISER'S FIELD CHECK J.N. 0992							
INDEX MAP 33 (B-4)				ASSESSOR BOOK 483-1 & 498-2			
ROSECRANS AVENUE (27) ONE SHEET							

INDEX 33

C.F. 2354-