Superior Court Case No. 602687
Suit for Condemnation
Filed Aug. 11, 1952
County of Los Angeles, Pltff.
vs.
Eugene O. Collison, et al, Defts.

FOR CURRENT DATA SEE SHT. 1

TRACT NO. 10369
M.B. 149 - 95 - 96

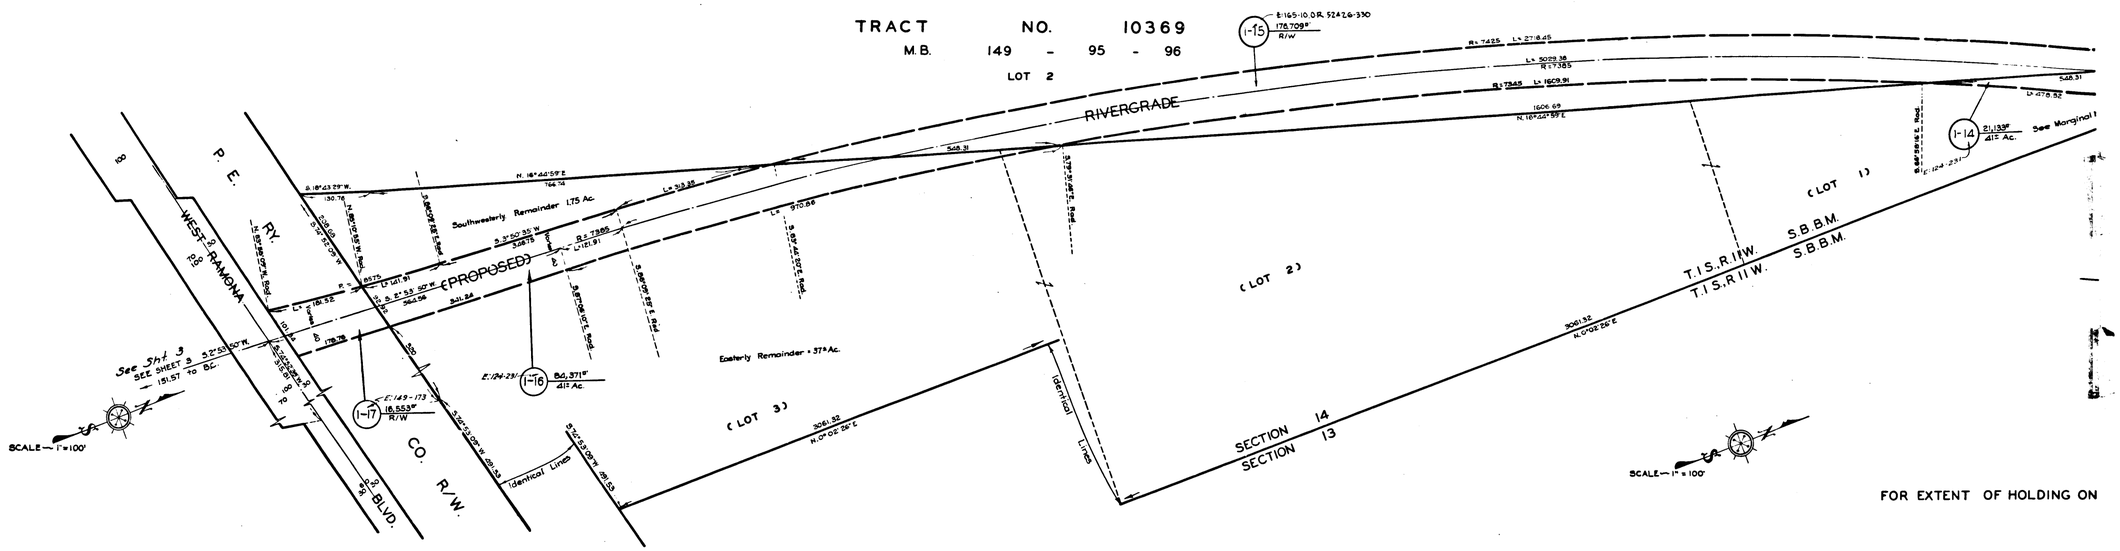

FOR EXTENT OF HOLDING ON

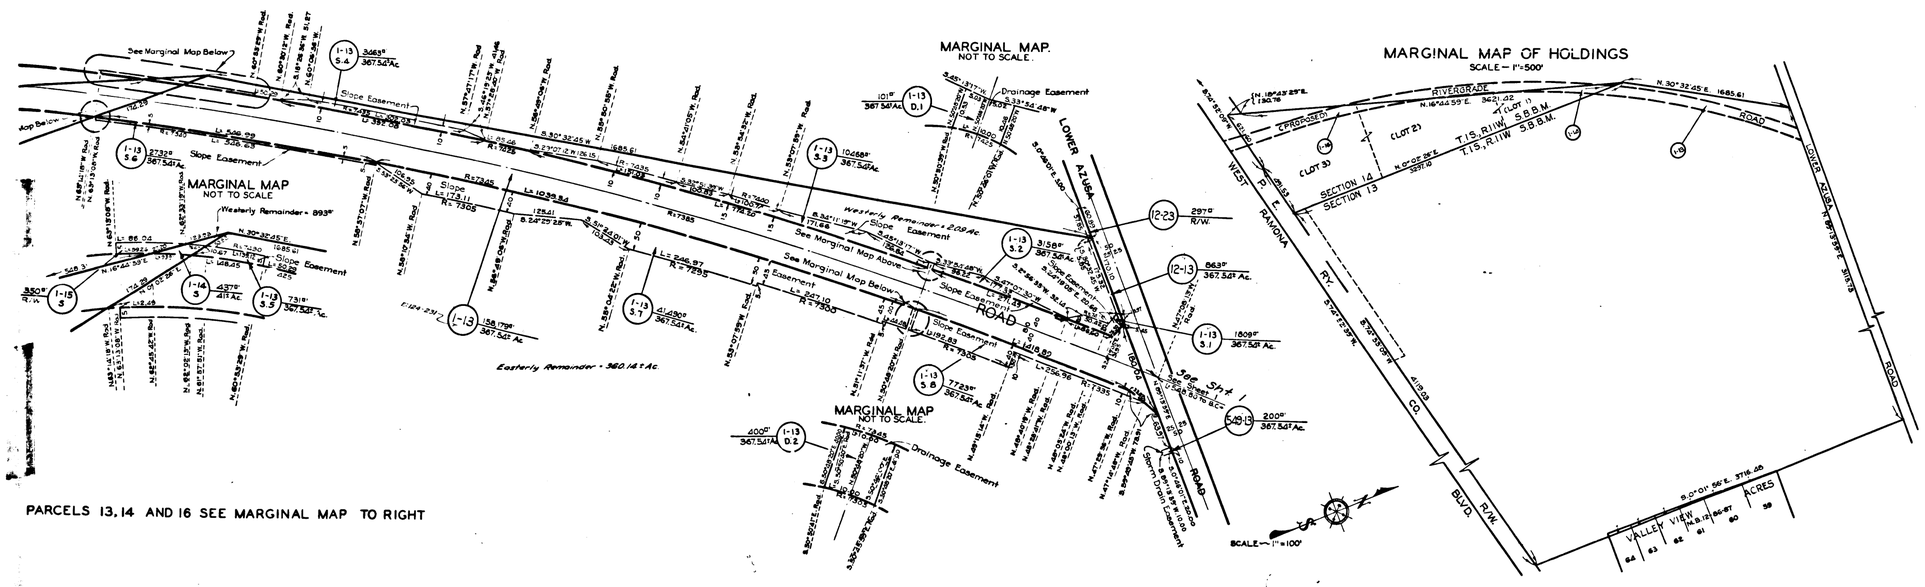

PARCELS 13, 14 AND 16 SEE MARGINAL MAP TO RIGHT

C.F. 2385 2-3

DRAWN BY	DATE	CHECKED BY	DATE	CALCULATED BY	DATE	CHECKED BY	DATE
THOMPSON	5-52	SLAVIN	6-52	THOMPSON	4-52	REECE	8-52

REFERENCES.
ALIGNMENT: ROAD DEPT. DEED MAP W.O. NO. 4158
TOPOGRAPHY:
J. N. R- 367.

REVISIONS.

INDEX MAP 46 (B&C 3-53) ASSESSOR BOOKS 828 & 115
RIVERGRADE ROAD (1) LOWER AZUSA ROAD (12)
STORM DRAIN (549) SHEET 2 OF 3 SHEETS

I.M. 46