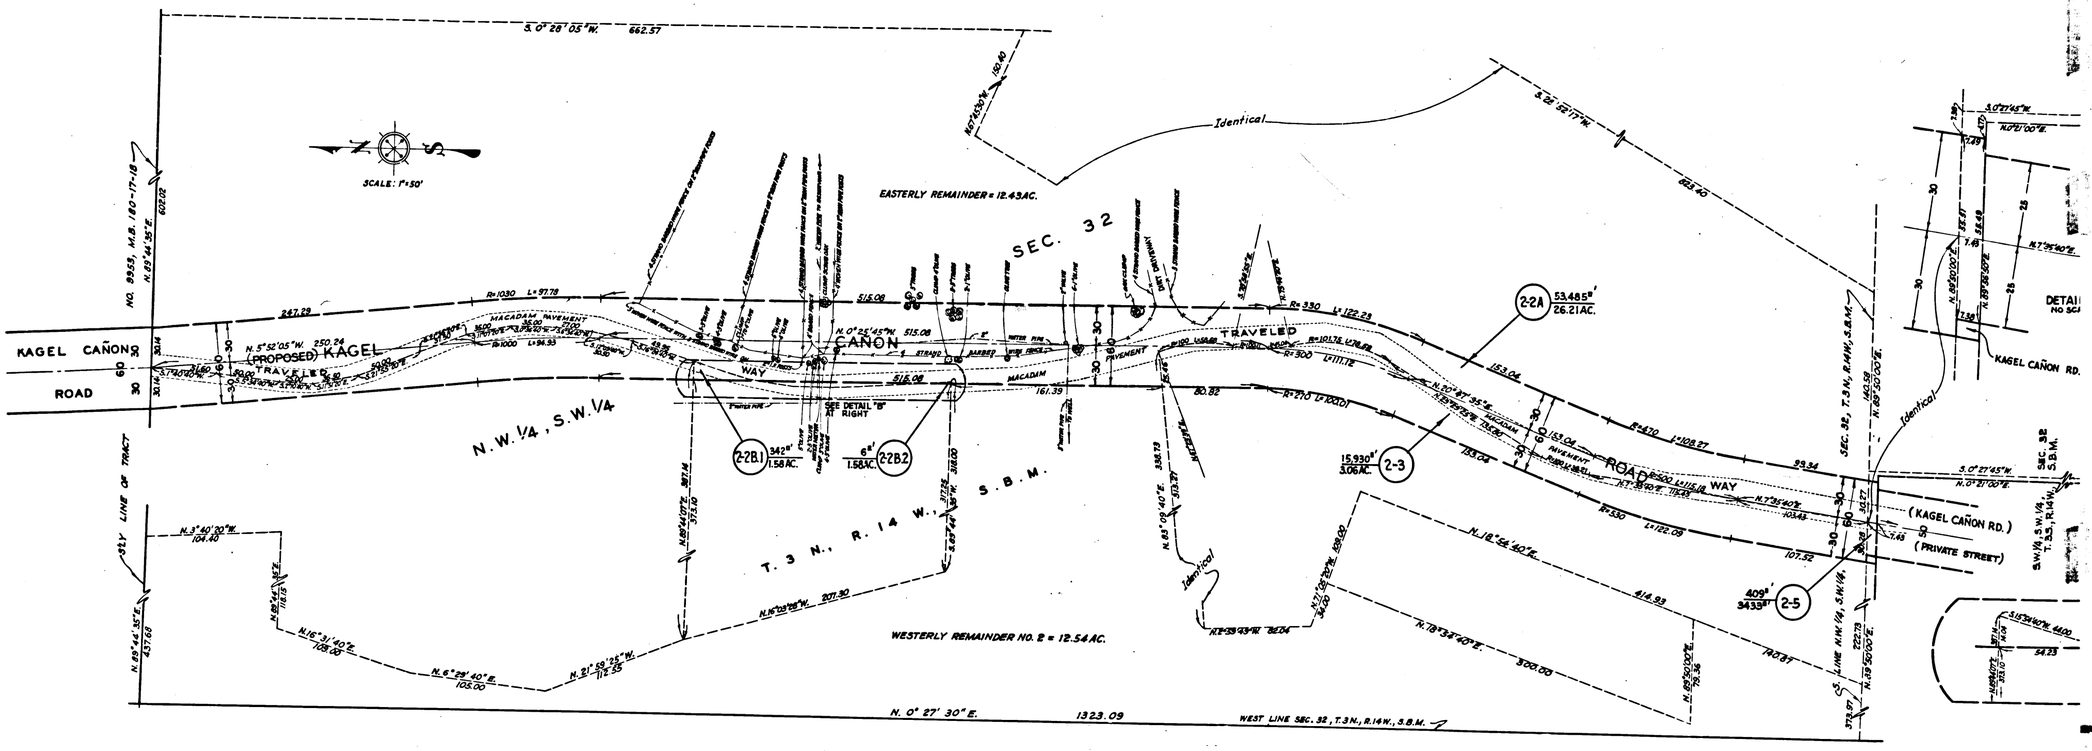

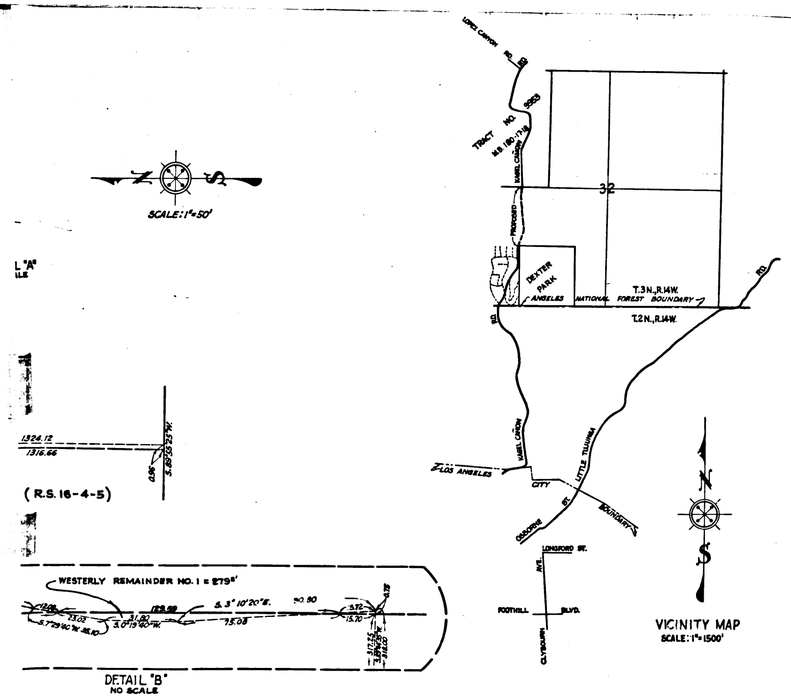

Superior Court Case No. 575218
Suit for Condemnation
Filed June 30, 1950
County of Los Angeles, Plaintiff
v.s.
Frank R. Polk, et al, Defendants

Final Judgment in favor of Pltf. as to Parcel 2-2A rendered 2-20-51
E:107-173, O.R. 35651-308

EXHIBIT "A"

MAP SHOWING PROPERTY TO BE ACQUIRED FOR THE OPENING OF

KAGEL CAÑON ROAD

IN ACCORDANCE WITH A RESOLUTION OF THE BOARD OF SUPERVISORS OF THE COUNTY OF LOS ANGELES

C.E. ARNOLD COUNTY SURVEYOR

APRIL 1950

LEGEND

NUMBERS IN CIRCLES REPRESENT PARCELS SOUGHT TO BE ACQUIRED. PORTIONS COLORED RED SHOW EASEMENTS SOUGHT TO BE ACQUIRED FOR HIGHWAY PURPOSES.

AREAS OF PARCELS SOUGHT TO BE ACQUIRED SHOWN

THUS: 0000 = AREA OF PARCEL IN SQUARE FEET
00000 = AREA OF HOLDING IN SQUARE FEET OR ACRES

DRAWN BY	DATE	CHECKED BY	DATE	CALCULATED BY	DATE	CHECKED BY	DATE
REECE-BRUMMER	4-50	BRIBEDEN	4-50	REECE	4-50	THOMPSON	4-30

REFERENCES

ALIGNMENT: C.S.B-1.328-.

TOPOGRAPHY: F.B. 1147-53-57 FIELD INSPECTION

REVISIONS

TOPOGRAPHY REVISED PER APPRAISER'S NOTES RBK 5-50

INDEX MAP 52 (A-1) ASSESSOR BOOK 860

KAGEL CAÑON ROAD (2)
ONE SHEET

BF 4550

INDEX 52
A-1

C.F. 2389-