EXHIBIT "A"

MAP SHOWING PROPERTY TO BE ACQUIRED
FOR THE OPENING
AND WIDENING OF

CENTER STREET
AND
ALONDRA BOULEVARD

WILLIAM J. FOX COUNTY SURVEYOR
MARCH 1952

LEGEND

NUMBERS IN CIRCLES REPRESENT PARCELS SOUGHT TO BE ACQUIRED.
PORTIONS COLORED RED SHOW EASEMENTS SOUGHT TO BE ACQUIRED FOR HIGHWAY PURPOSES.
PORTIONS COLORED YELLOW SHOW EASEMENTS SOUGHT TO BE ACQUIRED FOR SLOPE PURPOSES.

AREAS OF PARCELS SOUGHT TO BE ACQUIRED SHOWN
THUS: 0000 = AREA OF PARCEL IN SQUARE FEET
00000 = AREA OF HOLDING IN SQUARE FEET OR ACRES

DRAWN BY	DATE	CHECKED BY	DATE	CALCULATED BY	DATE	CHECKED BY	DATE
FORD-WIMMER	3-51	REECE	3-51	FORD	3-51	THOMPSON	7-51

REFERENCES

ALIGNMENT: C.S. B-686-5

TOPOGRAPHY: ROAD DEPT. F.B. 154-[illegible] 38

J.N. R-208

INDEX Map: 33 (B-4)

REVISIONS

ASSESSOR BOOK 117-1, 498-6

CENTER STREET (18)
ALONDRA BOULEVARD (2)

SHEET 1 OF 2 SHEETS

INDEX 33
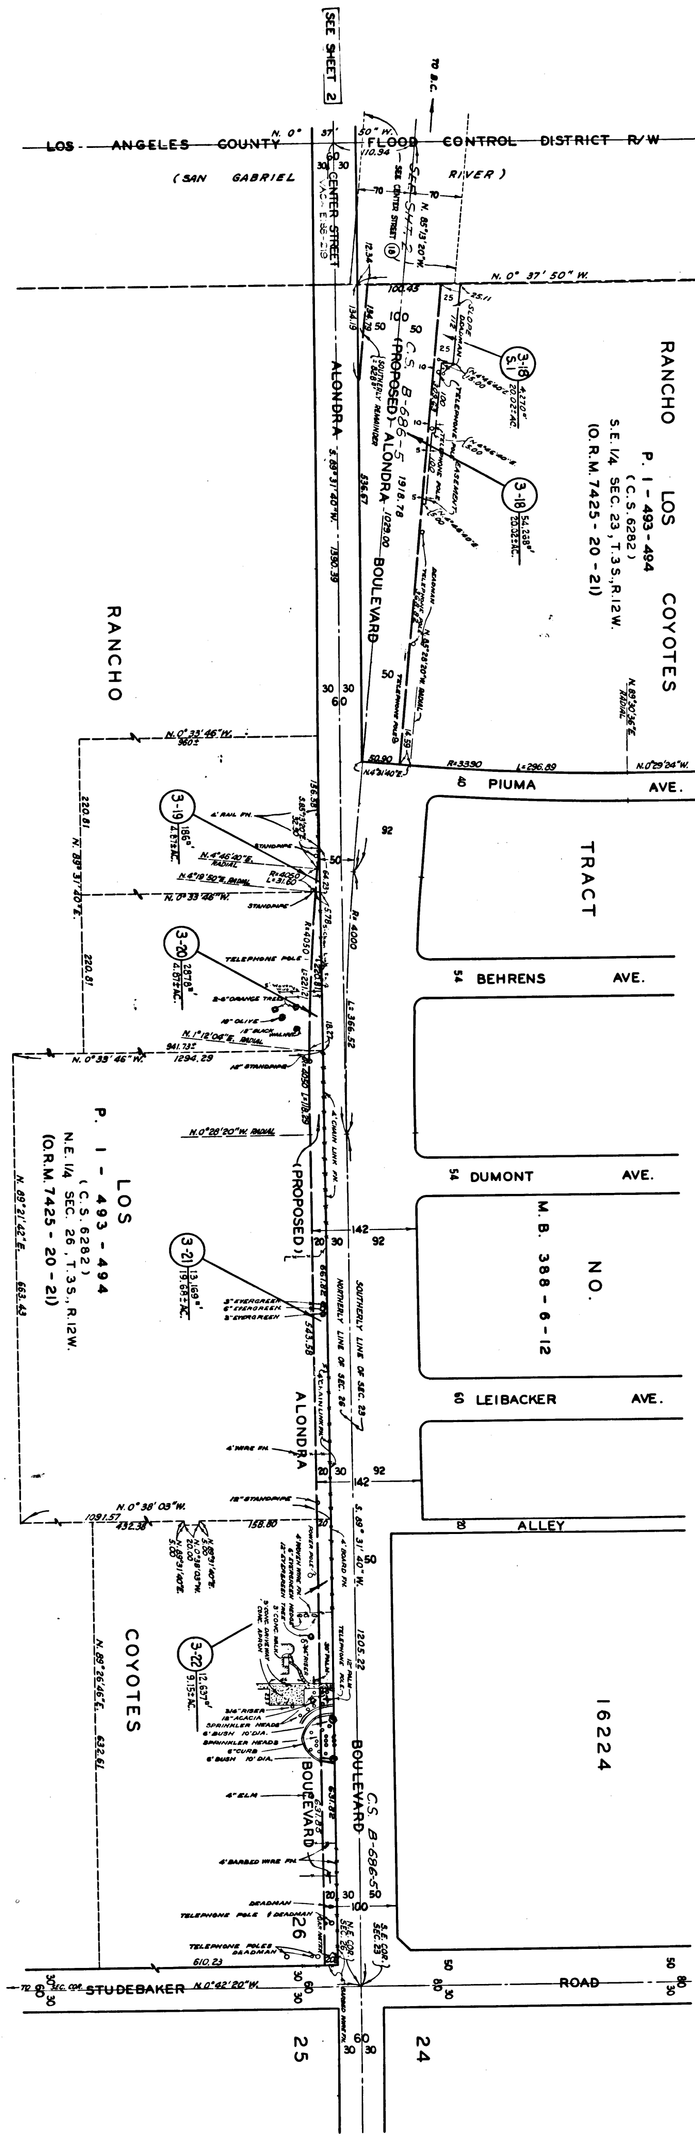
C.F. 23911-1-2