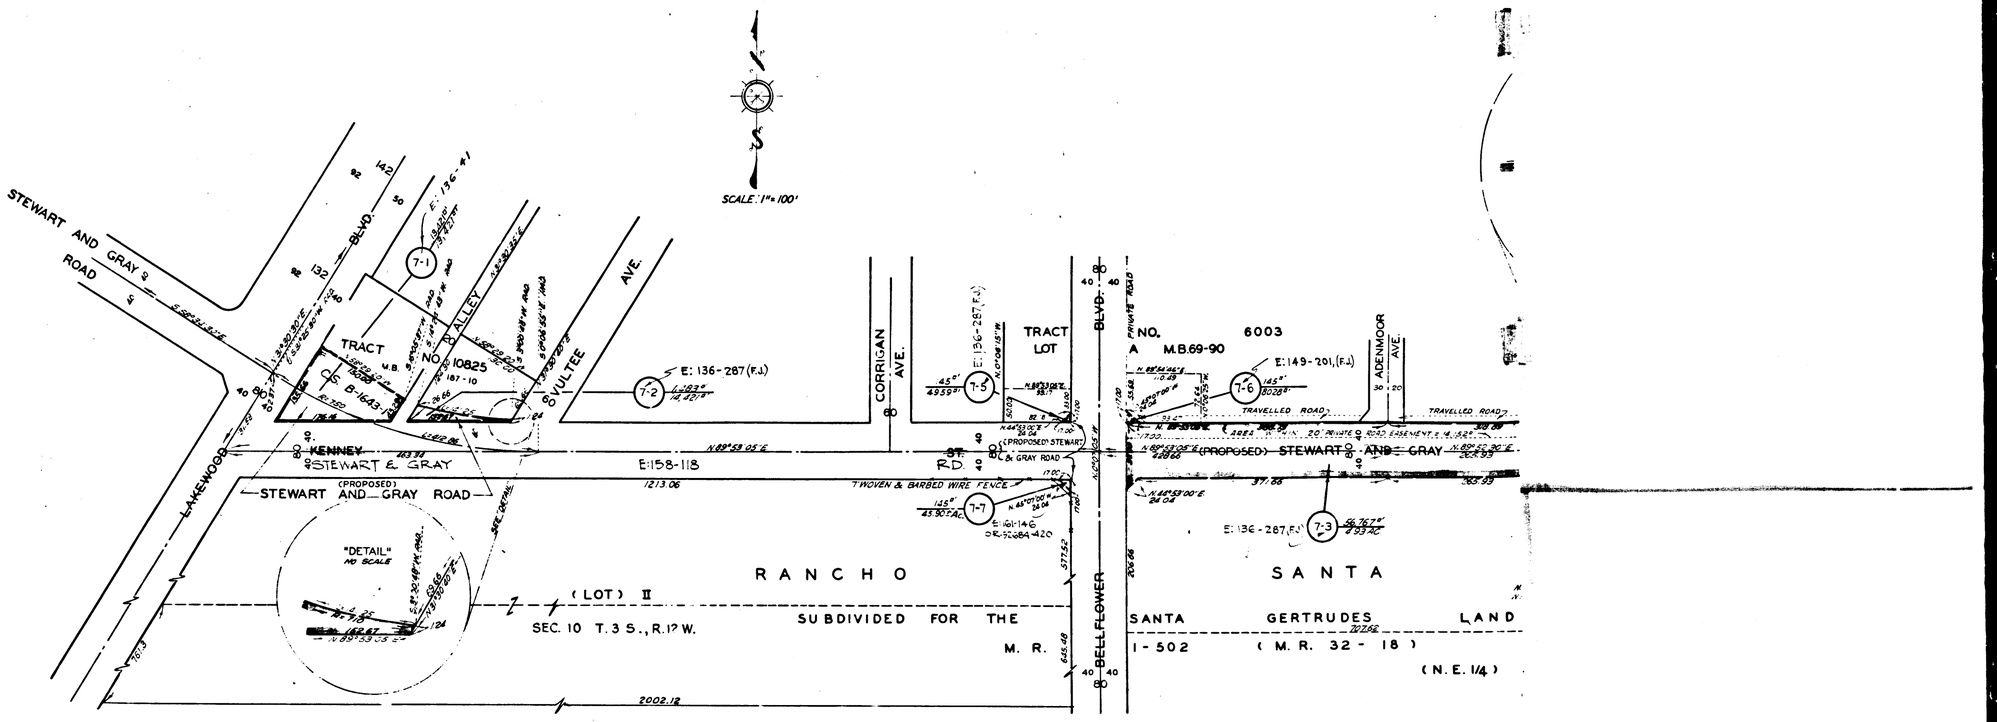

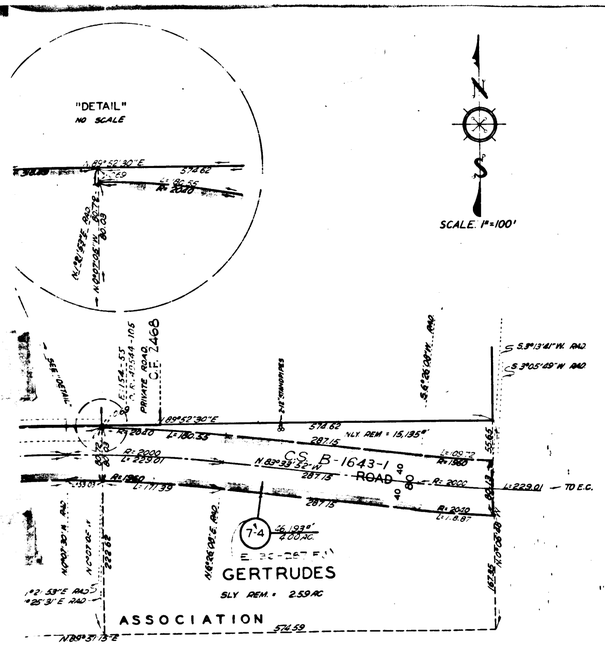

Superior Court Case No. 624693
Suit for Condemation
Filed Feb. 10, 1954
County of Los Angeles, Plaintiff.
VS.
John W. Ezzell, et al, Defendants.
FOR CURRENT STATUS
SEE INDIVIDUAL PARCELS

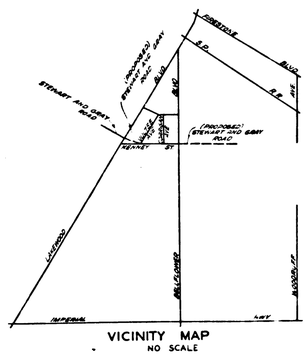

EXHIBIT "A"

MAP SHOWING PROPERTY TO BE ACQUIRED
FOR THE OPENING
AND WIDENING OF

STEWART AND GRAY ROAD

WILLIAM J. FOX COUNTY SURVEYOR

DECEMBER 1953

LEGEND

NUMBERS IN CIRCLES REPRESENT PARCELS SOUGHT TO BE ACQUIRED.
PORTIONS COLORED RED SHOW EASEMENTS SOUGHT TO BE ACQUIRED
FOR HIGHWAY PURPOSES.

AREAS OF PARCELS SOUGHT TO BE ACQUIRED SHOWN
0000 = AREA OF PARCEL IN SQUARE FEET
THUS: 00000 = AREA OF HOLDING IN SQUARE FEET OR ACRES

DRAWN BY	DATE	CHECKED BY	DATE	CALCULATED BY	DATE	CHECKED BY	DATE
SAUNDERS	11-53	THOMPSON	12-53	SAUNDERS	10-55	REECE-WIMMER	11-55

REFERENCES

ALIGNMENT: C.S. B-1643-1

TOPOGRAPHY: F.B. 860-87-90
APPRAISERS NOTES

J.N. R-1021

REVISIONS

INDEX MAP 33 (A, B, -2) ASSESSOR BOOK 494

STEWART AND GRAY ROAD (7)

ONE SHEET

I.M. 33

C.F. 2418 -