Superior Court Case No. 660652
Suit for Condemnation
Filed May 18, 1956
City of Los Angeles, Plaintiff
VS
Amalia De Nubila Apffel, et al, Defts.

FOR CURRENT STATUS
SEE INDIVIDUAL PARCELS

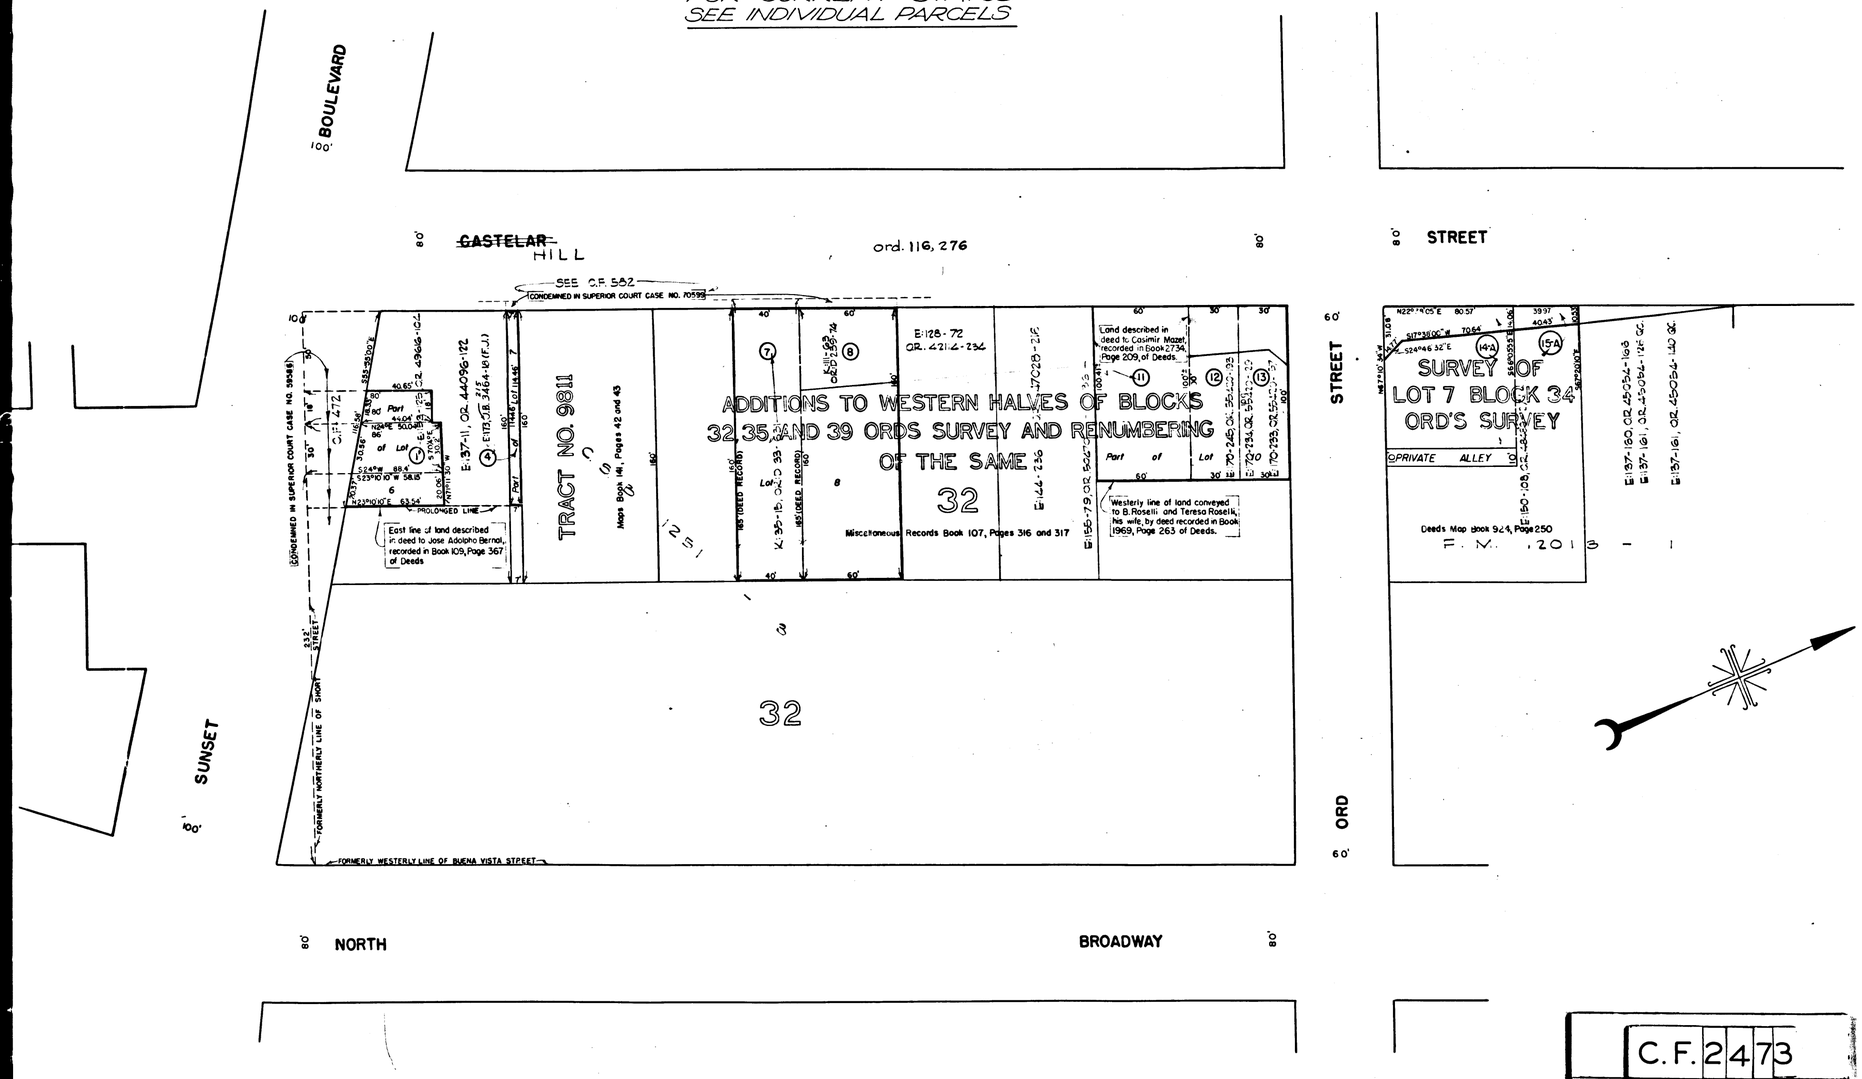

MAP

SHOWING CERTAIN REAL PROPERTY
TO BE CONDEMNED, IN FEE,
FOR PUBLIC STREET PURPOSES
FOR THE WIDENING OF
CASTELAR STREET
ADJACENT TO THE EASTERLY SIDE
THEREOF BETWEEN
SUNSET BOULEVARD
AND APPROXIMATELY 240 FEET NORTHERLY OF
ORD STREET
IN THE CITY OF LOS ANGELES, CALIFORNIA
IN ACCORDANCE WITH ORDINANCE NO. 105506
LYALL A. PARDEE-CITY ENGINEER MAY 4 1956

0 40 80 160
SCALE IN FEET

NOTES:
Property to be condemned is shown outlined in red.
Figures and circles indicate parcels as set forth in the complaint.
Castelar St. changed to Hill St — Ord. 116, 276

Title: HILL STREET & CASTELAR STREET-ALPINE STREET TO SUNSET BOULEVARD Right of Way No. 22411
Order No. 61443 Dist. Map 132-213 Div. Index 40
Clerk's File 15774 Council Dist. 13 Engr. Dist. CENTRAL
Plans & Profiles Field Book
Office Work R. Kelman Ckd. Peña Supervised by H. Lemke
Submitted MAY 4 1956 Division Engr. R. B. Hatfield
Approved MAY 4 1956 City Engr. Lyall A. Pardee

I. M. 9

C.F. 2473

A-10117