Superior Court Case No. 698343
Suit for Condemnation
Filed March 31, 1958
County of Los Angeles, Plaintiff
VS
Laura Kimmick, et al, Defendants

SEE INDIVIDUAL PARCELS FOR
FINAL JUDGMENTS AND DEEDS

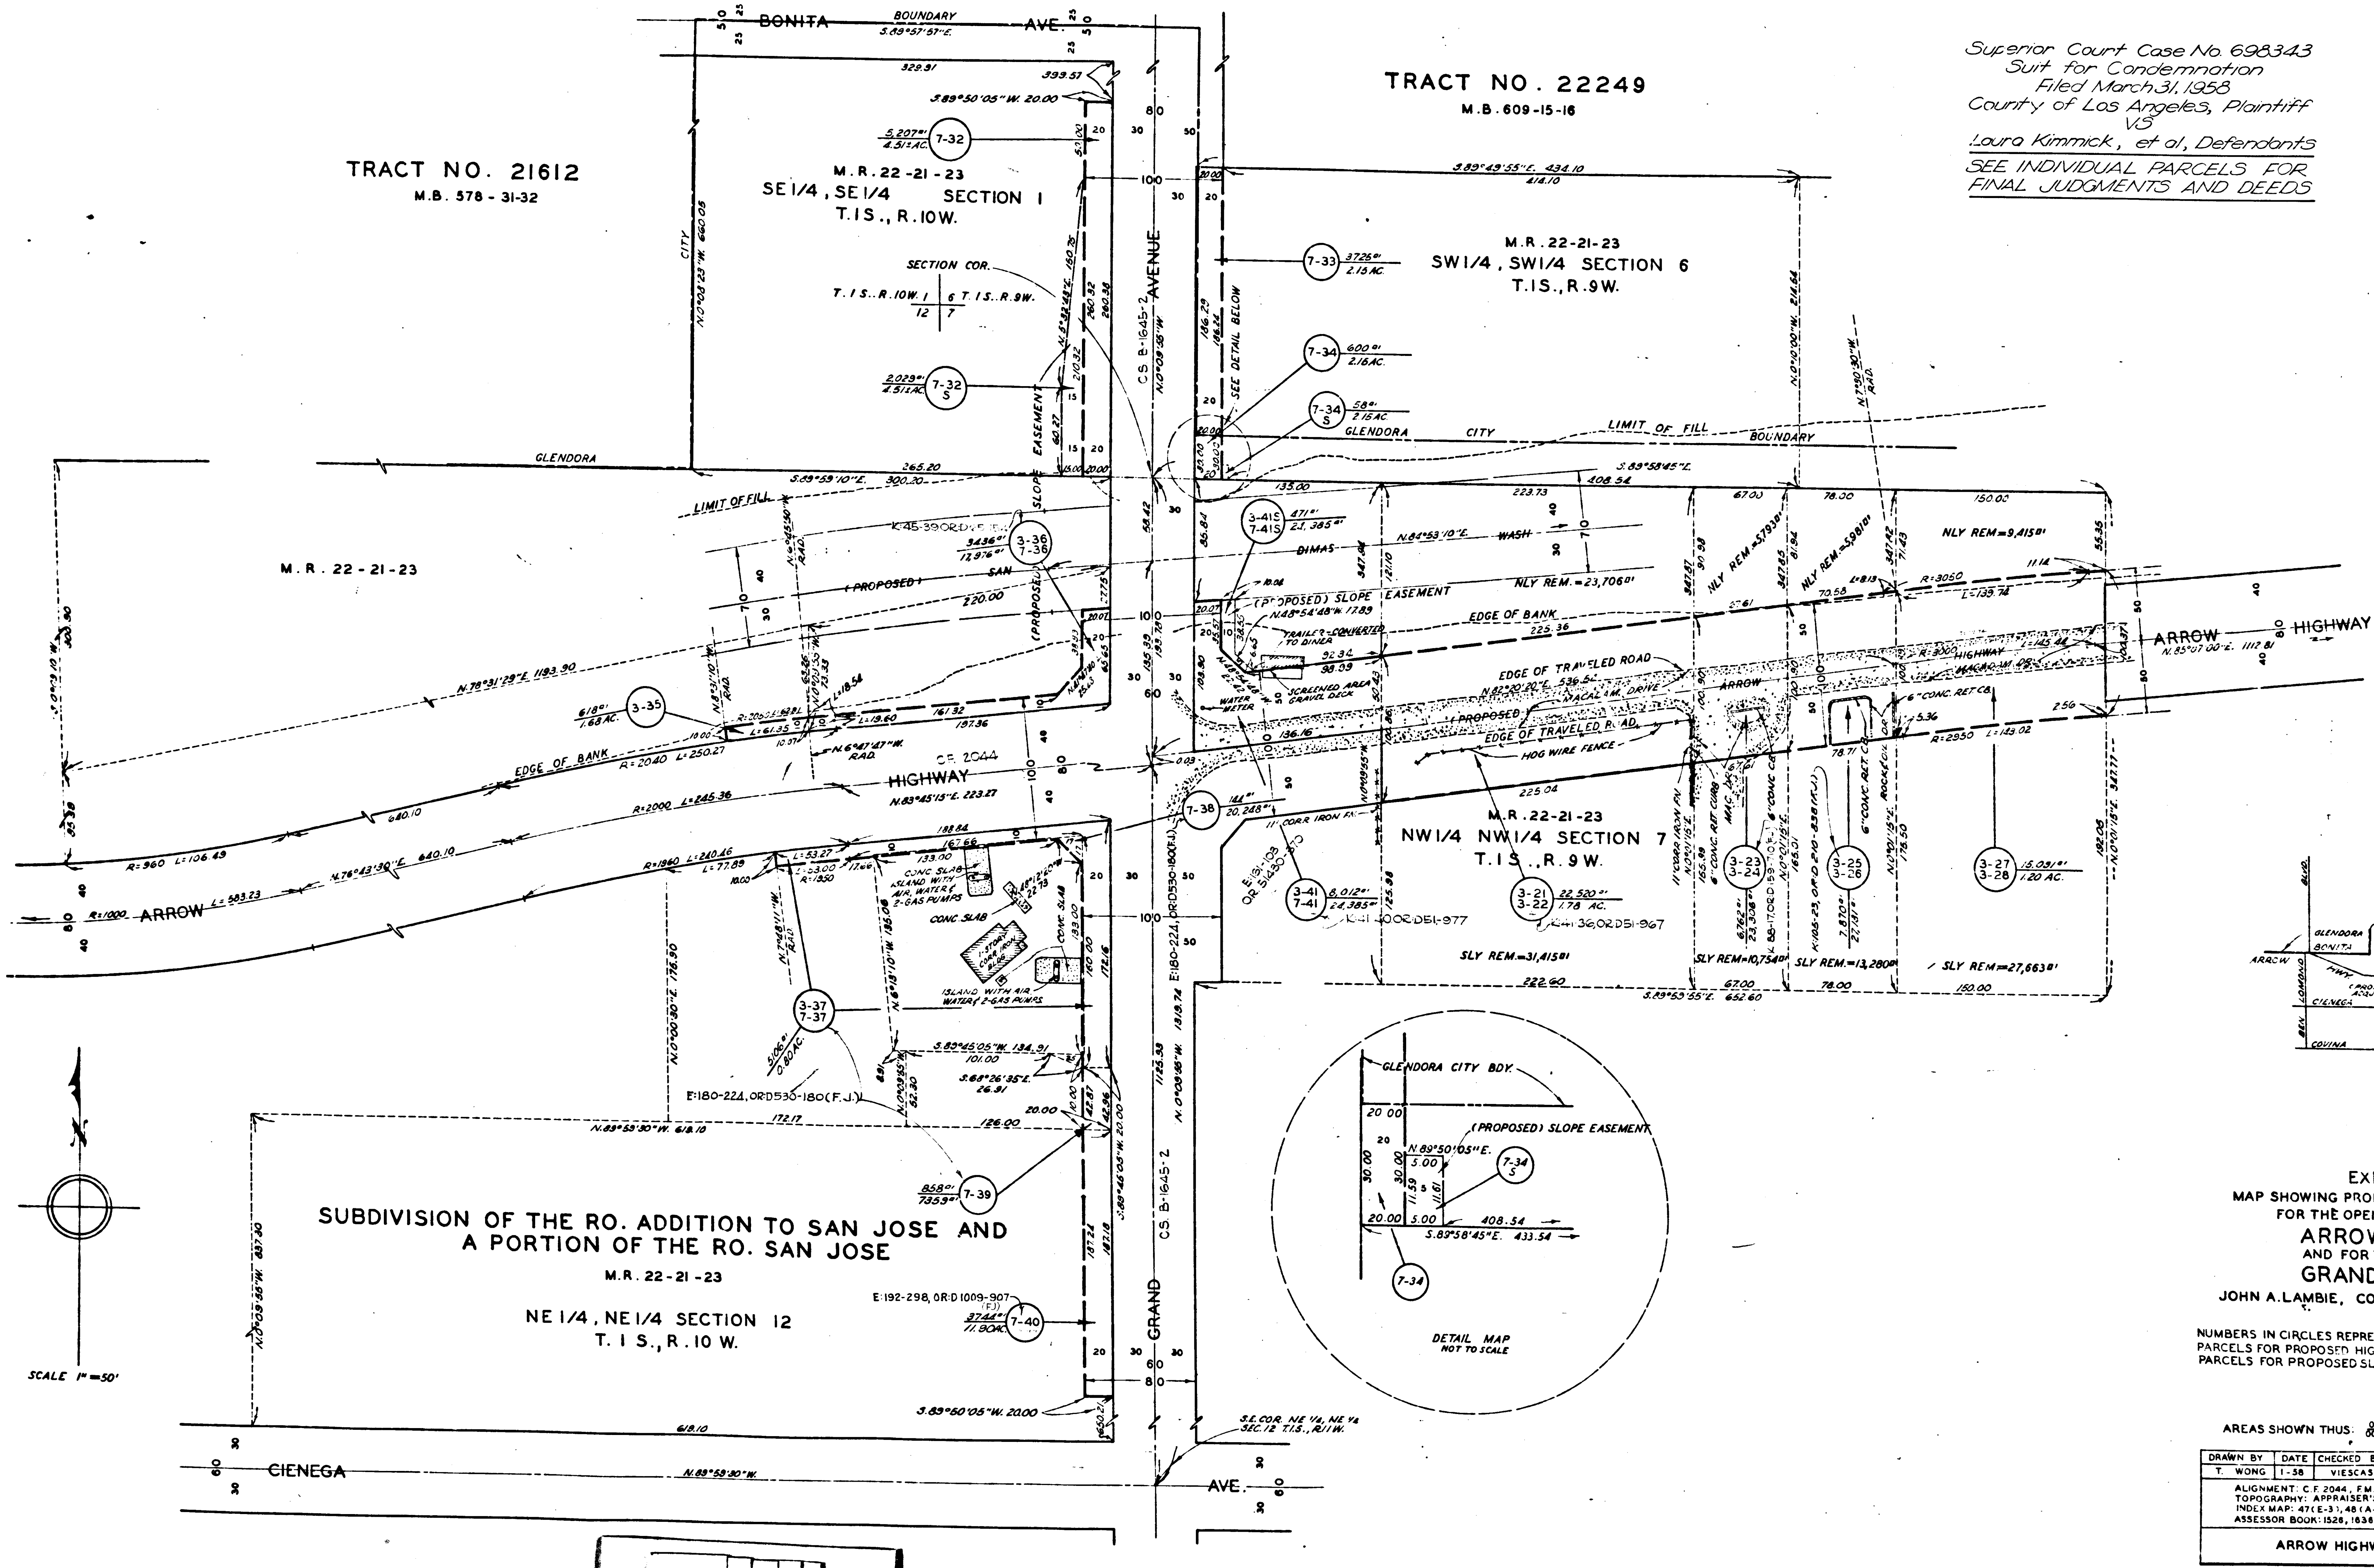

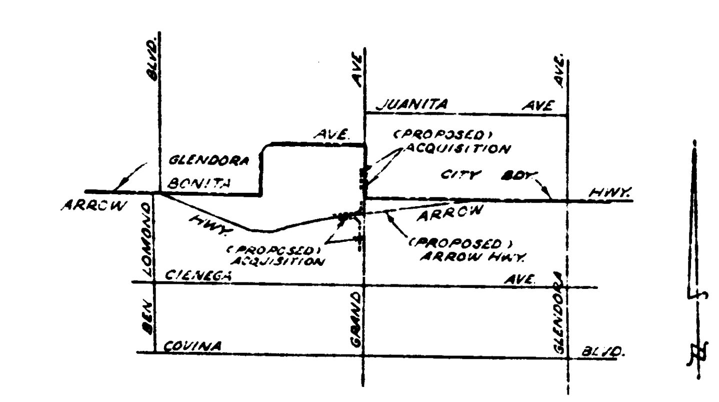

VICINITY MAP
NOT TO SCALE

EXHIBIT "A"
MAP SHOWING PROPERTY SOUGHT TO BE ACQUIRED
FOR THE OPENING AND WIDENING OF
ARROW HIGHWAY
AND FOR THE WIDENING OF
GRAND AVENUE
JOHN A. LAMBIE, COUNTY ENGINEER. FEBRUARY, 1958

LEGEND
NUMBERS IN CIRCLES REPRESENT PARCELS SOUGHT TO BE ACQUIRED.
PARCELS FOR PROPOSED HIGHWAY SHOWN IN RED.
PARCELS FOR PROPOSED SLOPE EASEMENT SHOWN IN YELLOW.

AREAS SHOWN THUS: 0000 = AREA OF PARCEL IN SQUARE FEET; 00000 = AREA OF HOLDING IN SQUARE FEET OR ACRES

DRAWN BY	DATE	CHECKED BY	DATE	CALCULATED BY	DATE	CHECKED BY	DATE
T. WONG	1-58	VIESCAS	2-58	DUNLAP	12-57	VIESCAS	2-58

ALIGNMENT: C.F. 2044, F.M. 11550 REVISIONS:
TOPOGRAPHY: APPRAISER'S FIELD NOTES
INDEX MAP: 47(E-3), 48(A-3)
ASSESSOR BOOK: 1526, 1636, 1643 JOB NO. 0917.42

ARROW HIGHWAY (3) & GRAND AVENUE (7)
ONE SHEET

I.M. № 47-48

C.F. 2481 -