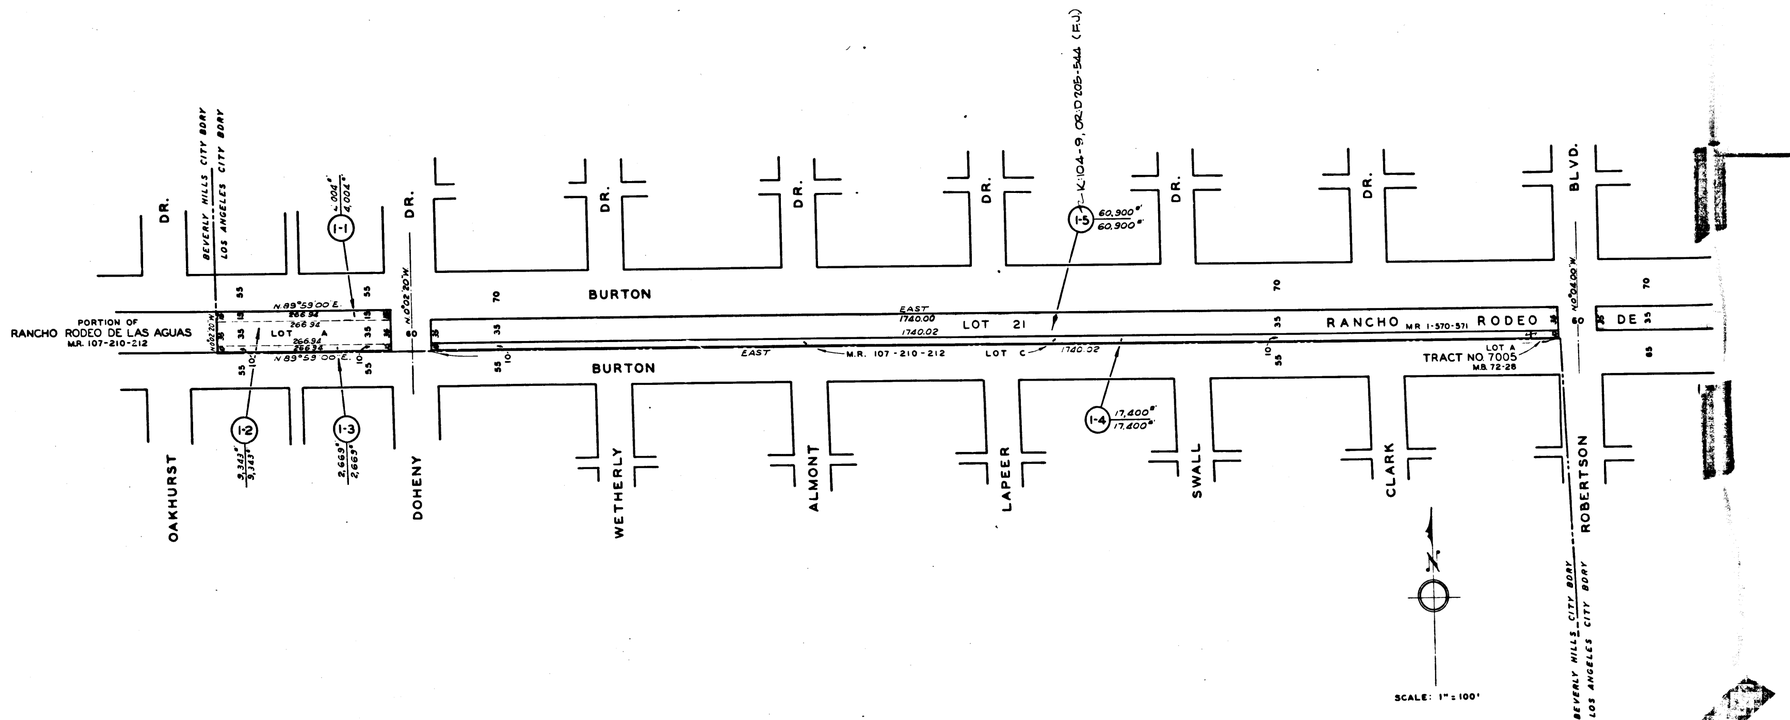

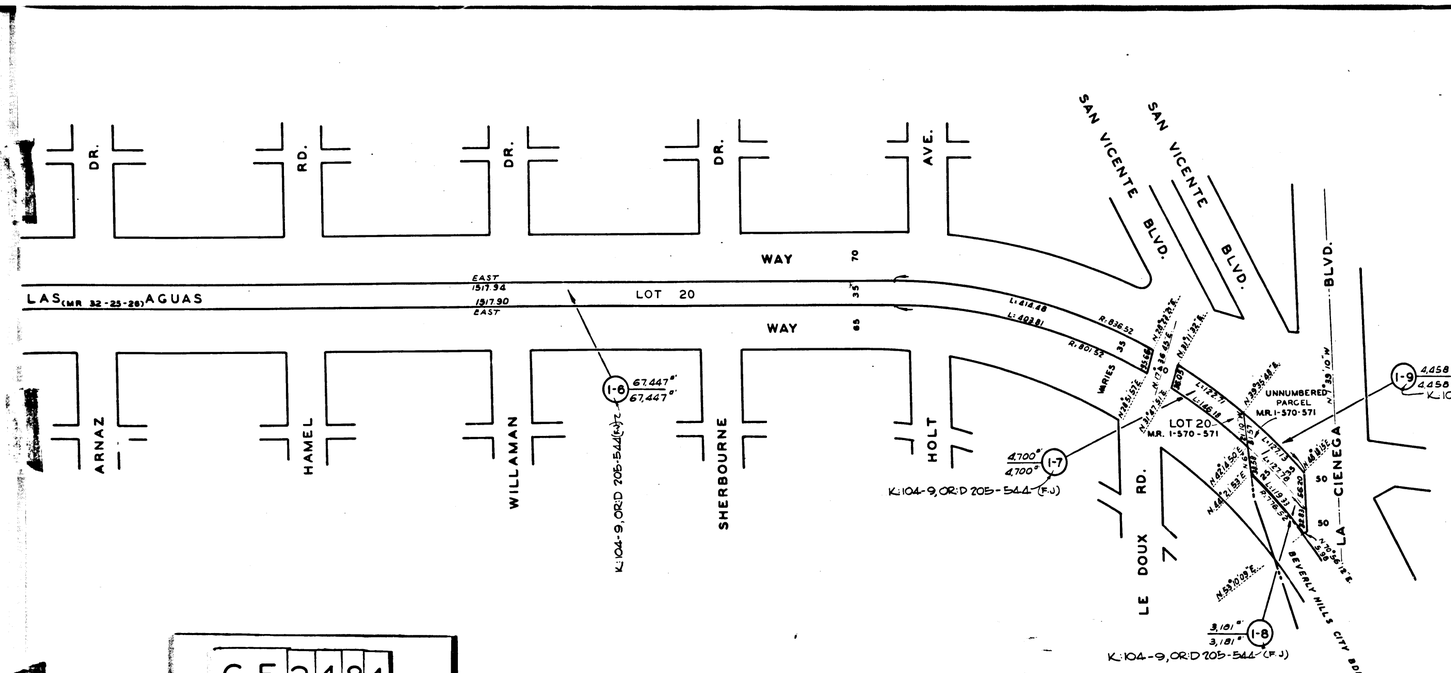

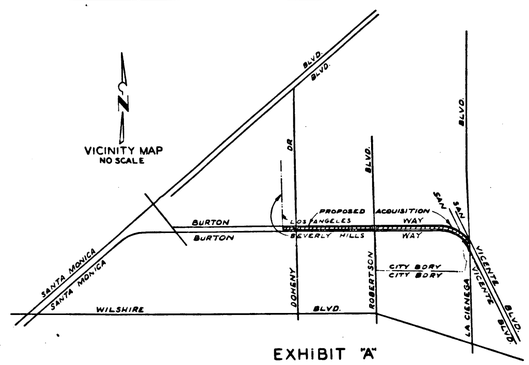

EXHIBIT "A"

MAP SHOWING PROPERTY SOUGHT TO BE ACQUIRED FOR THE WIDENING OF

BURTON WAY

WILLIAM J. FOX, COUNTY ENGINEER SEPTEMBER, 1955

LEGEND

NUMBERS IN CIRCLES REPRESENT PARCELS SOUGHT TO BE ACQUIRED.
PARCELS FOR PROPOSED HIGHWAY PURPOSES SHOWN IN RED.

AREAS SHOWN THUS: 0000 : AREA OF PARCEL IN SQUARE FEET.
00000 : AREA OF HOLDING IN SQUARE FEET.

DRAWN BY	DATE	CHECKED BY	DATE	CALCULATED BY	DATE	CHECKED BY	DATE
FARMER	8-55	ANDERSON	9-55	FARMER	8-55	ANDERSON	9-55

ALIGNMENT: M.B. 88-24-26 REVISIONS:
TOPOGRAPHY: NOT SHOWN
INDEX MAP: 22-B-3,4
ASSESSOR BOOKS: 880 & 958 JOB NO. 0910.43

BURTON WAY (1)
ONE SHEET

C.F. 2484-

I. M. 22