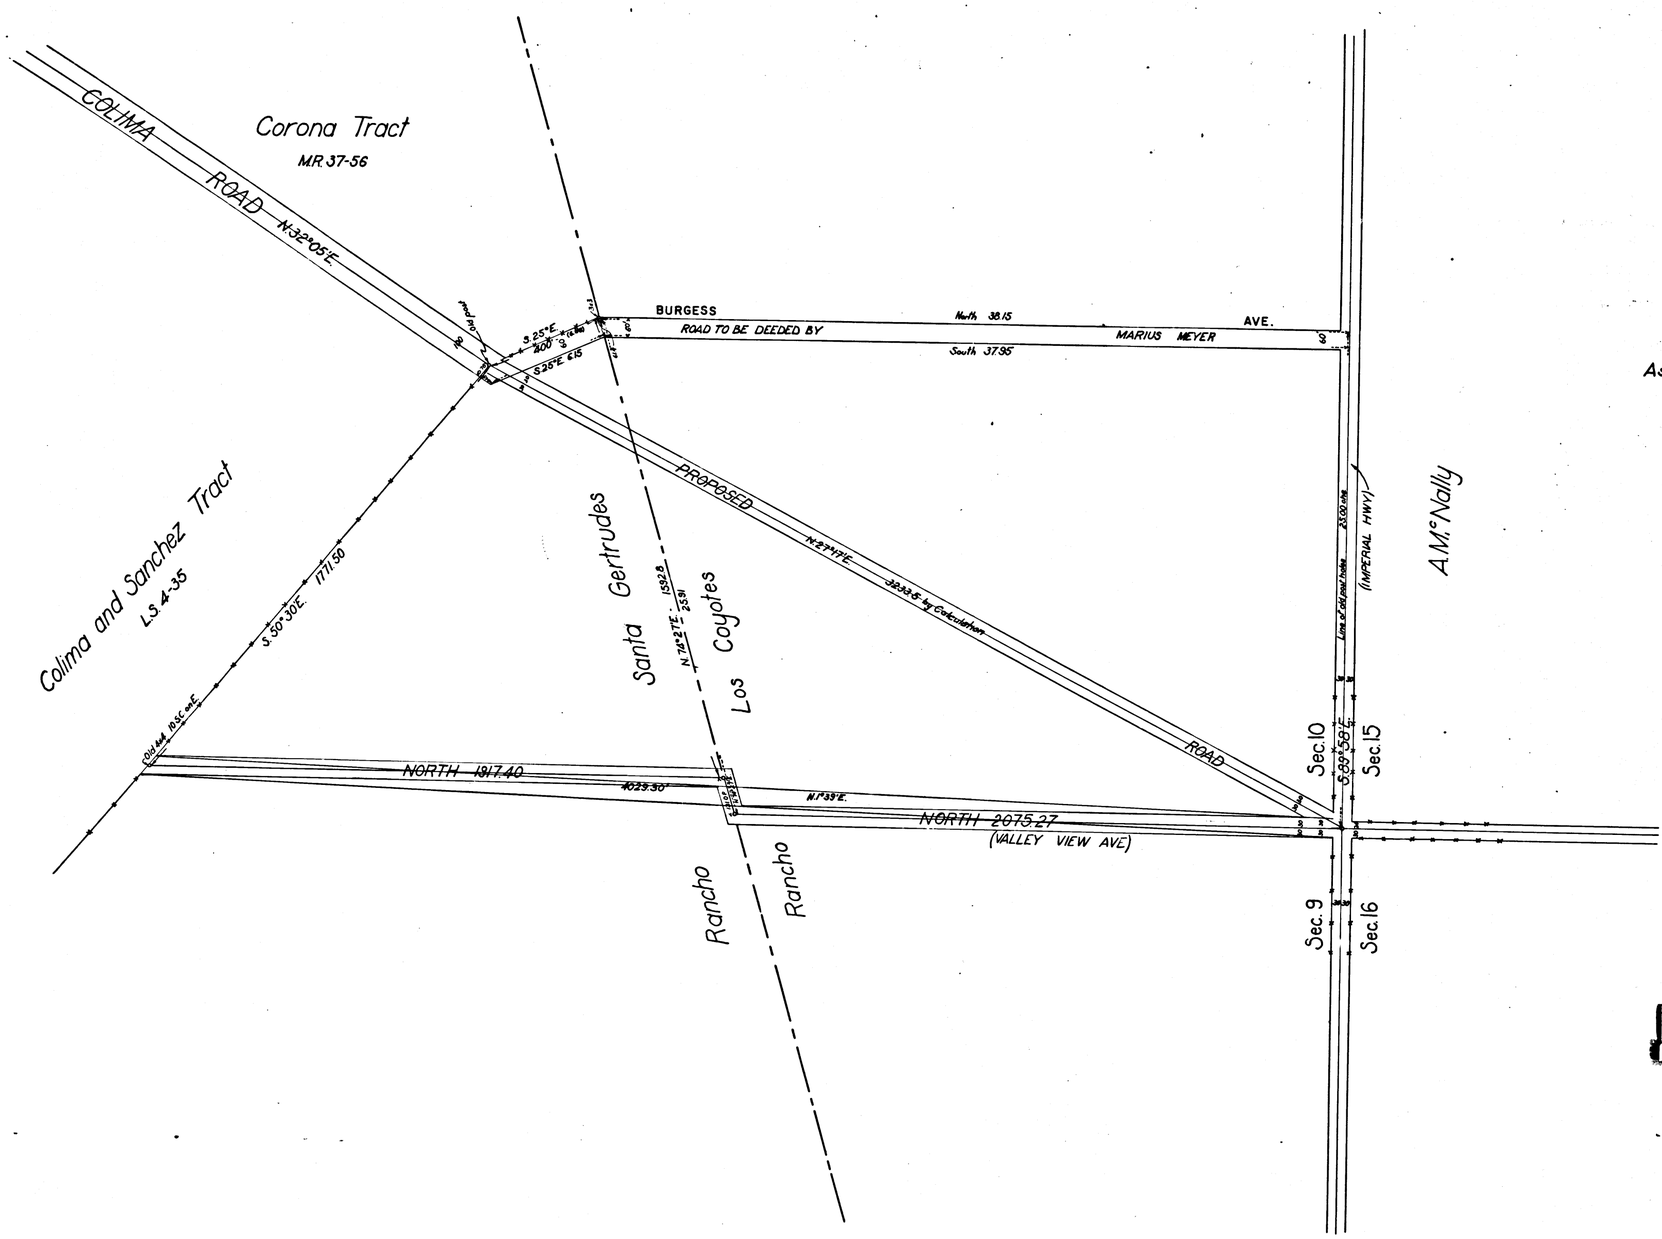

VALLEY VIEW AVENUE

~~SECTION LINE ROAD~~

Bet. Sec. 9 and 10, T. 3 S. R. 11 W.
County Surveyors Map No. 3436
As surveyed under instructions of the Honorable Board of Supervisors
in November, 1897.
by E. T. Wright, Co. Sur.
F.B. 12-69

SCALE: 200' = 1 IN.

RETRACED FROM THE WHITE BOND PAPER
ORIGINAL MAP WHICH HAS BEEN DISCARDED.
RETRACED BY TOM KARDOS, MAR. 1957
CHECKED BY R.J.B.

For change see Calculation Bk. Cal. No. 1-2-262
" " " D:1205-259
" " " D:2-224

I. M. 34

Portion colored yellow was reserved for road purposes in original deeds (see F.M. 15313)
D:1205-259 (Green) has consideration that yellow portion shall be vacated.
At Jan. 6, 1916 the yellow portion had not been vacated by Board of Supervisors.

For Vacations of old roads see D:26-14
For Dedication of new roads see M.B. 36-52-57

CS 3436