


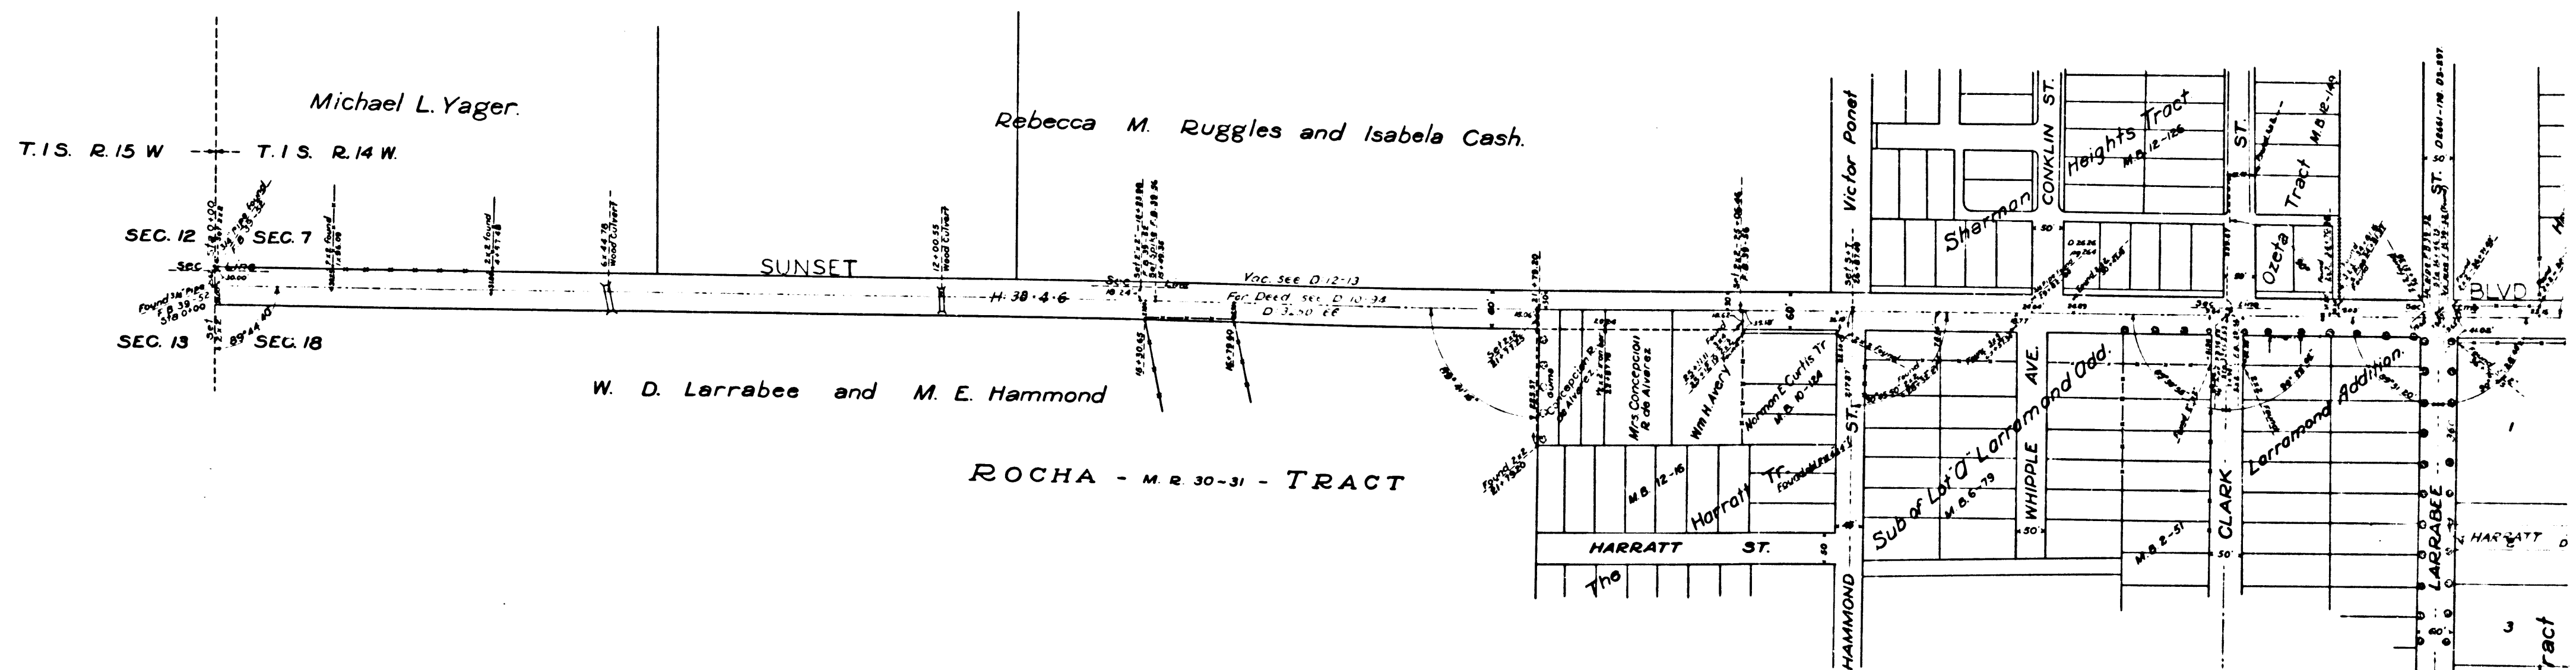

SUNSET BLVD. HOLLOWAY DR.
COUNTY SURVEYORS MAP NO. 7143

MAP OF
PORTIONS OF BLVD.
SANTA MONICA AVE
AND SHERMAN AVE.
T.1S. R.14W.

July 1908

IVORY B. NOBLE

County Surveyor

Scale: 1 in = 150 ft.

South Line Sec. 7 F.B. 39-56 to 59


8 39-53

Palm Ave. F.B. 39-54, 55

Sherman Ave. F.B. 39-35, 36, 47, 60


Por. Santa Monica Ave. changed to Doheny Rd. } D:13-109
Sunset Blvd }

I.M. 22

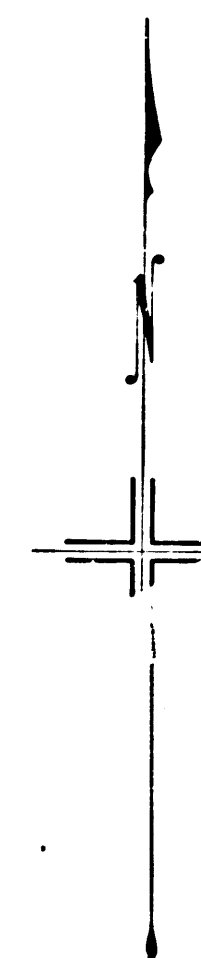


INDEX 22

CS 7143-2
A1 OF A4

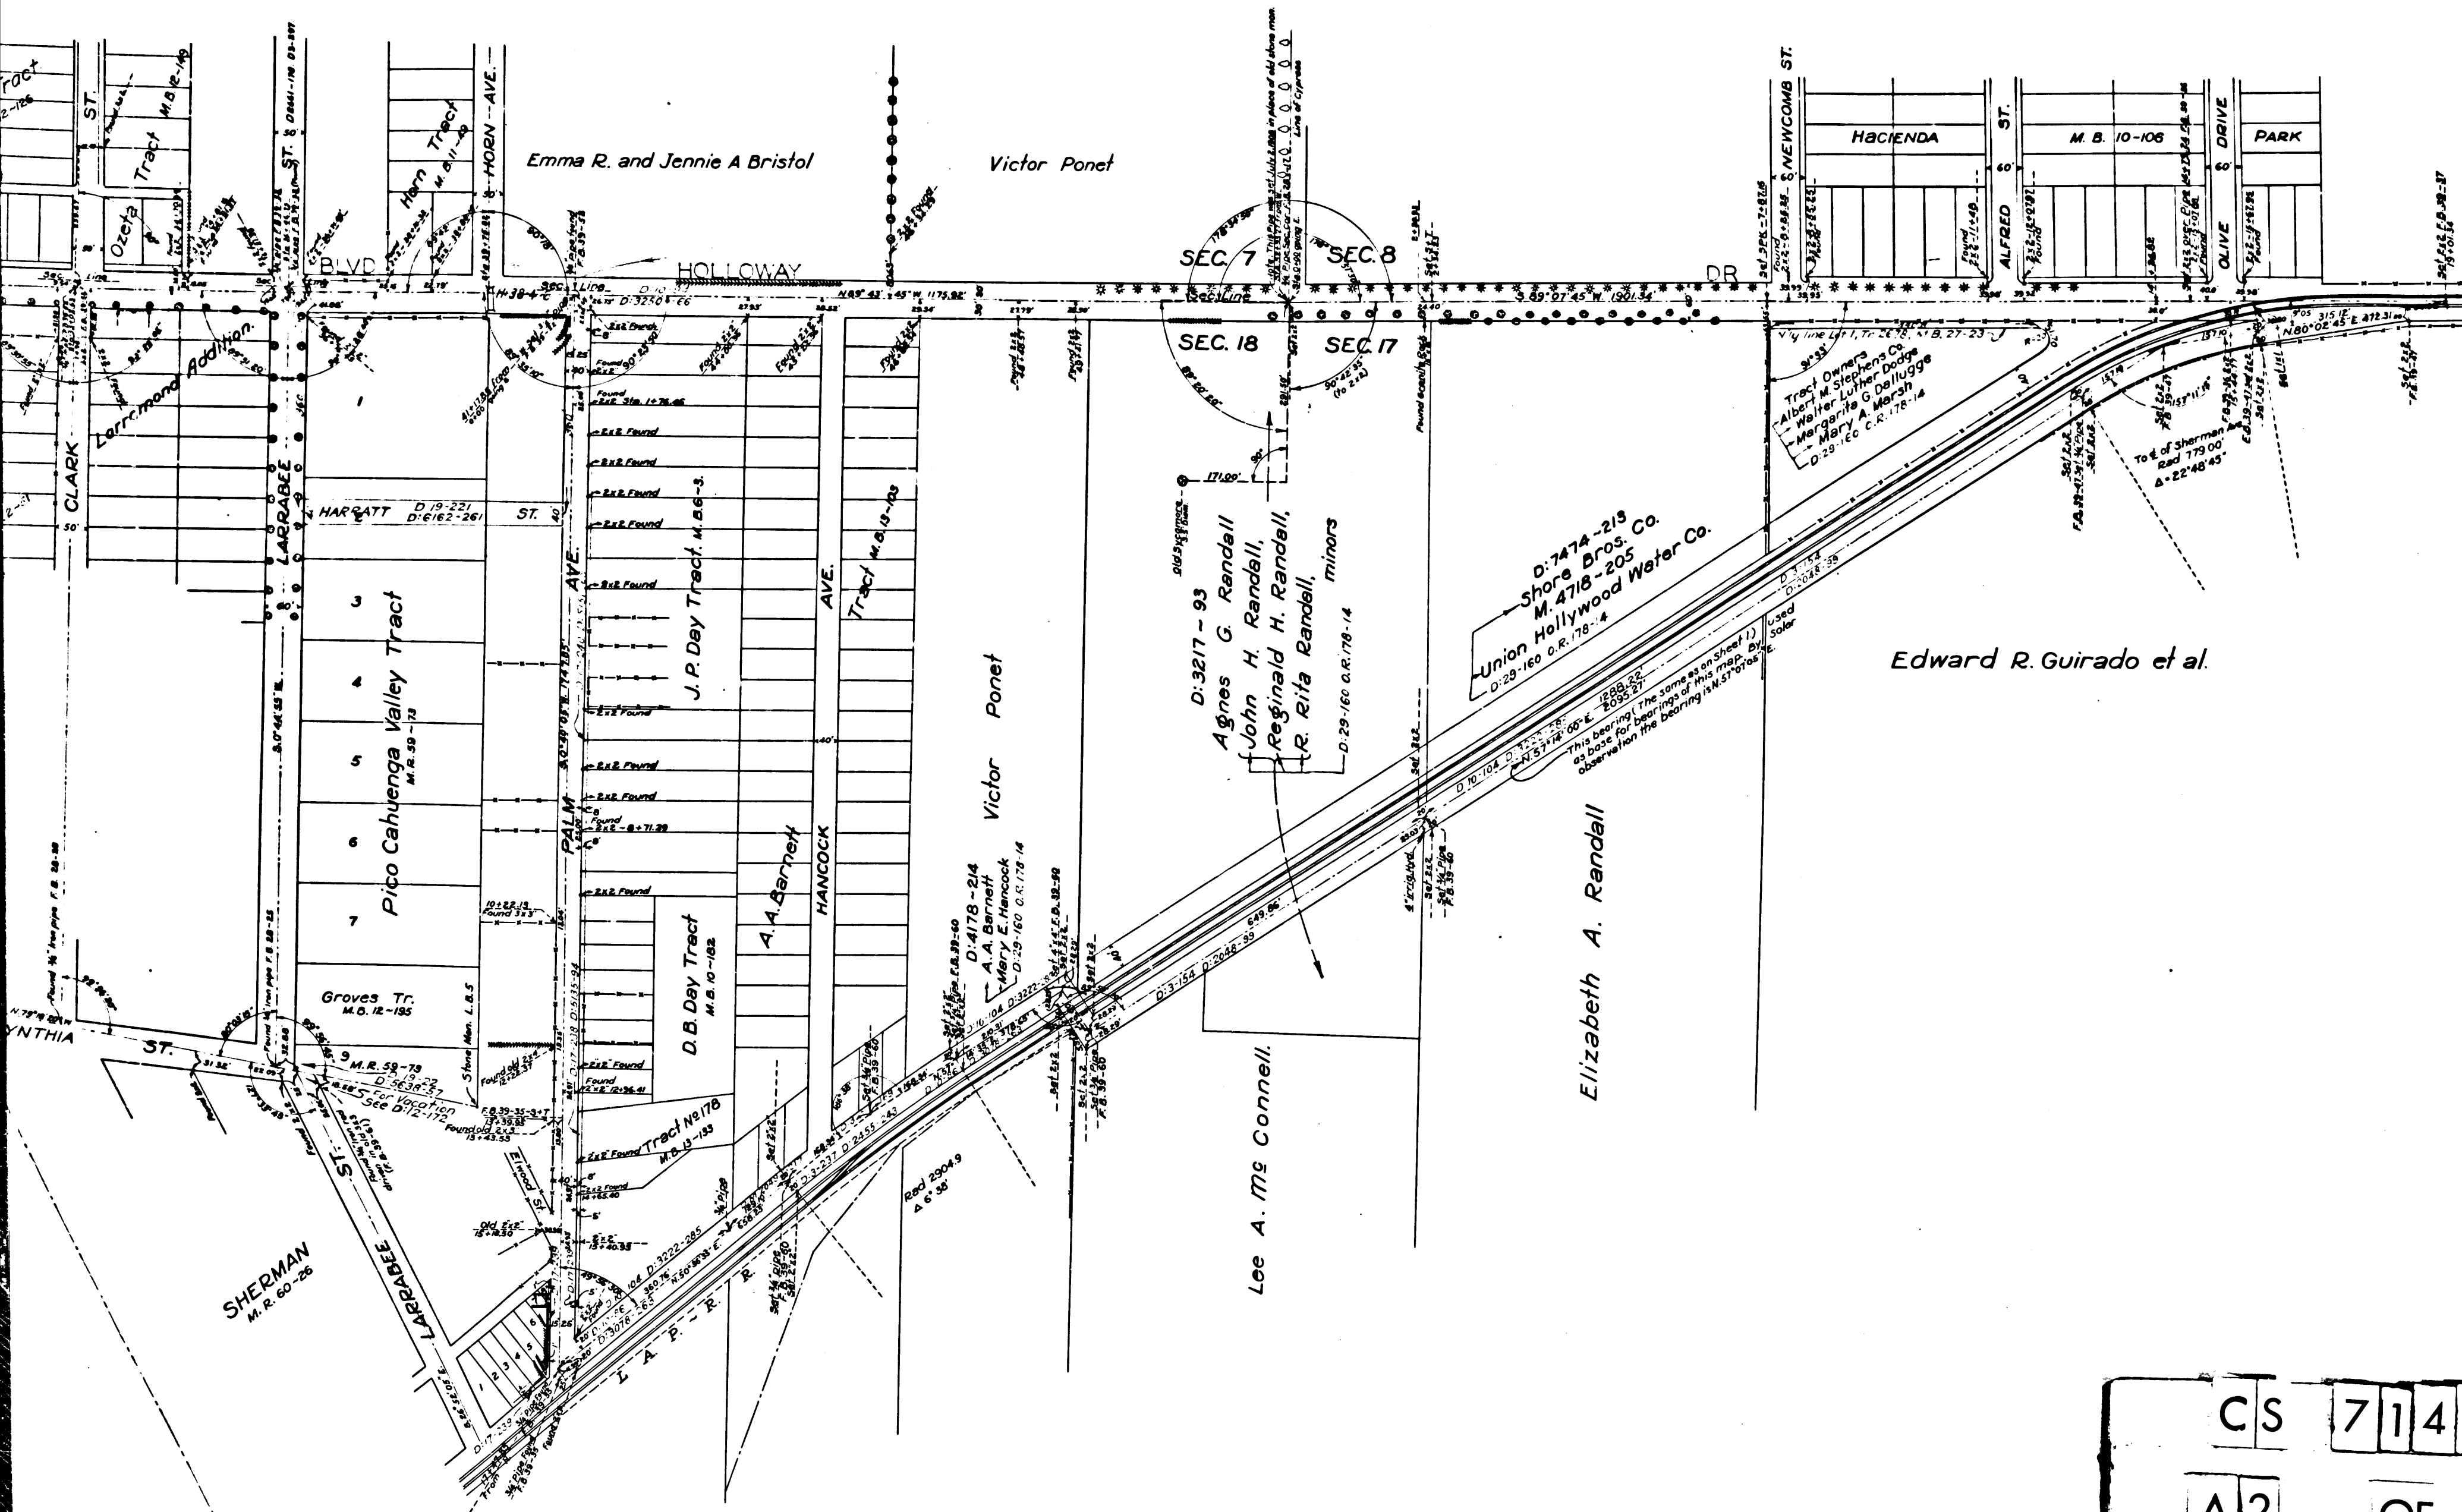

CS	7143-2
A2	OF A4

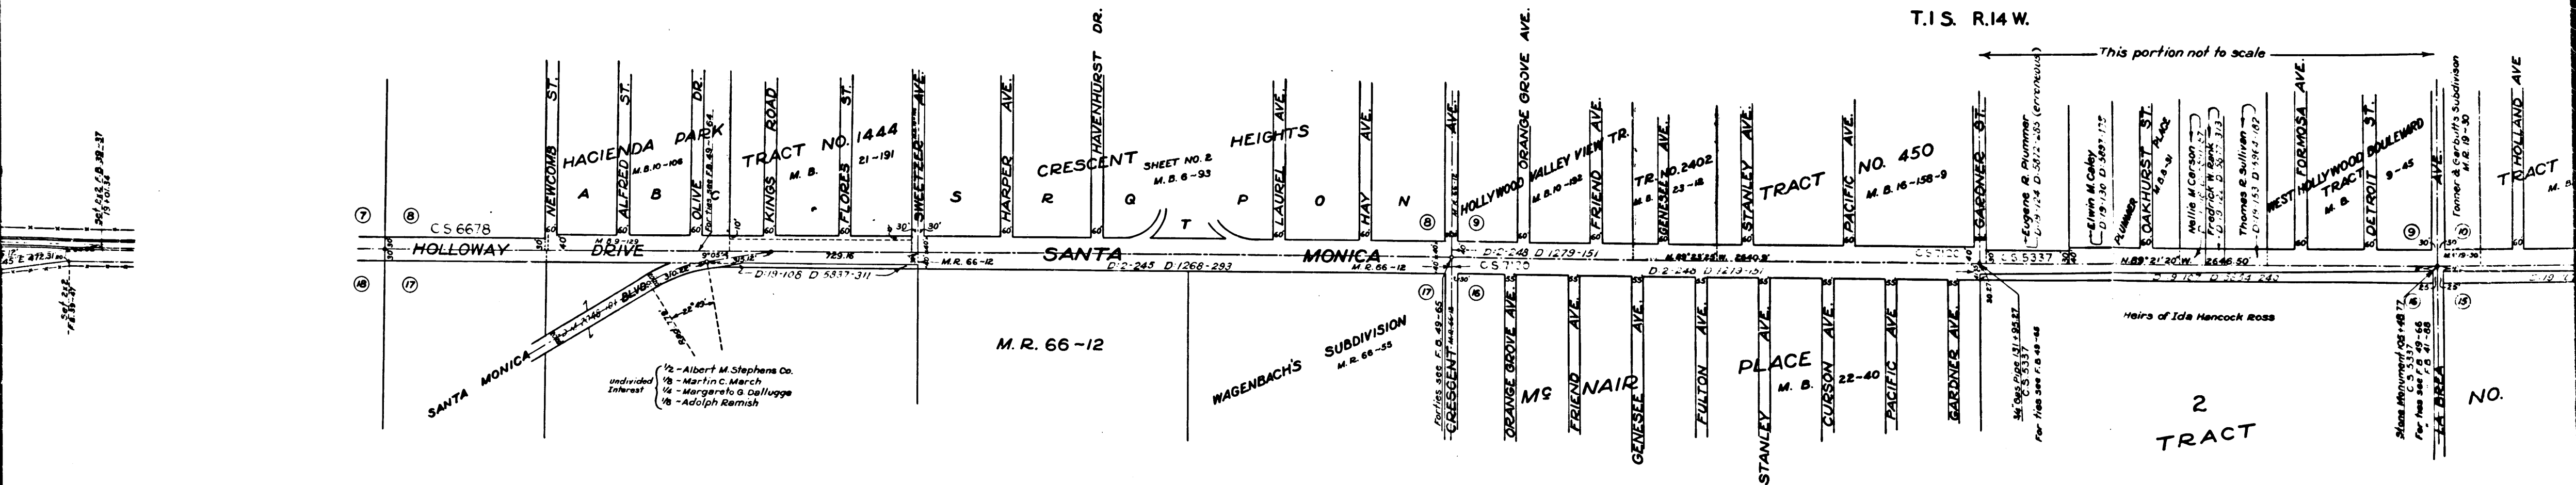


CS 7143-2

A3 OF A4

T.1 S. R.14 W.

This portion not to scale

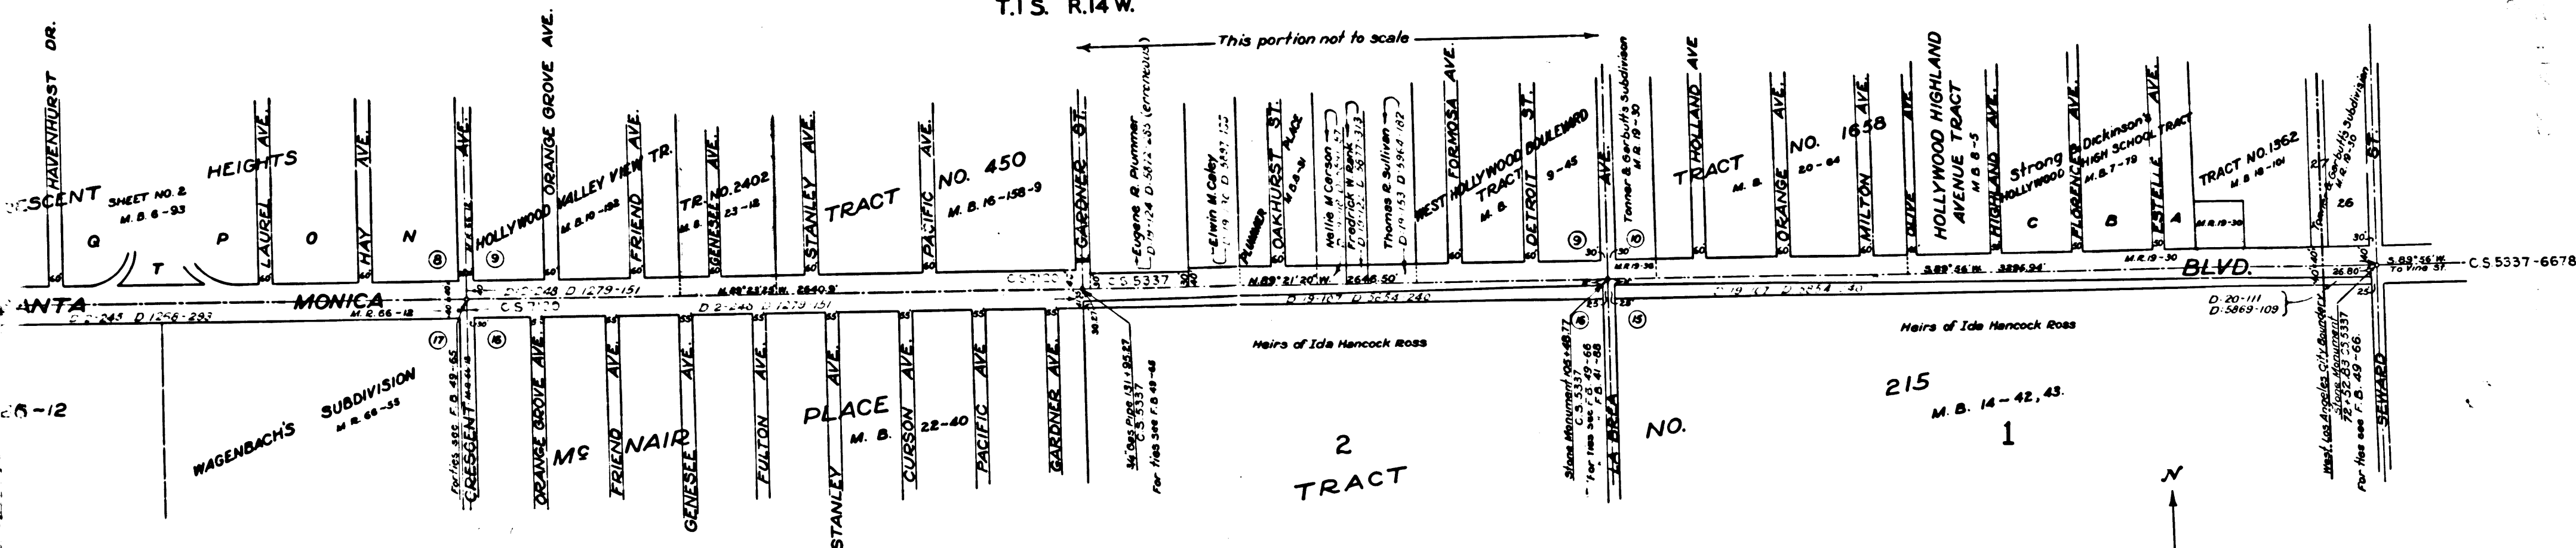

CS 7143-2

A 4 OF A 4