



CS 7162
A1 OF A3

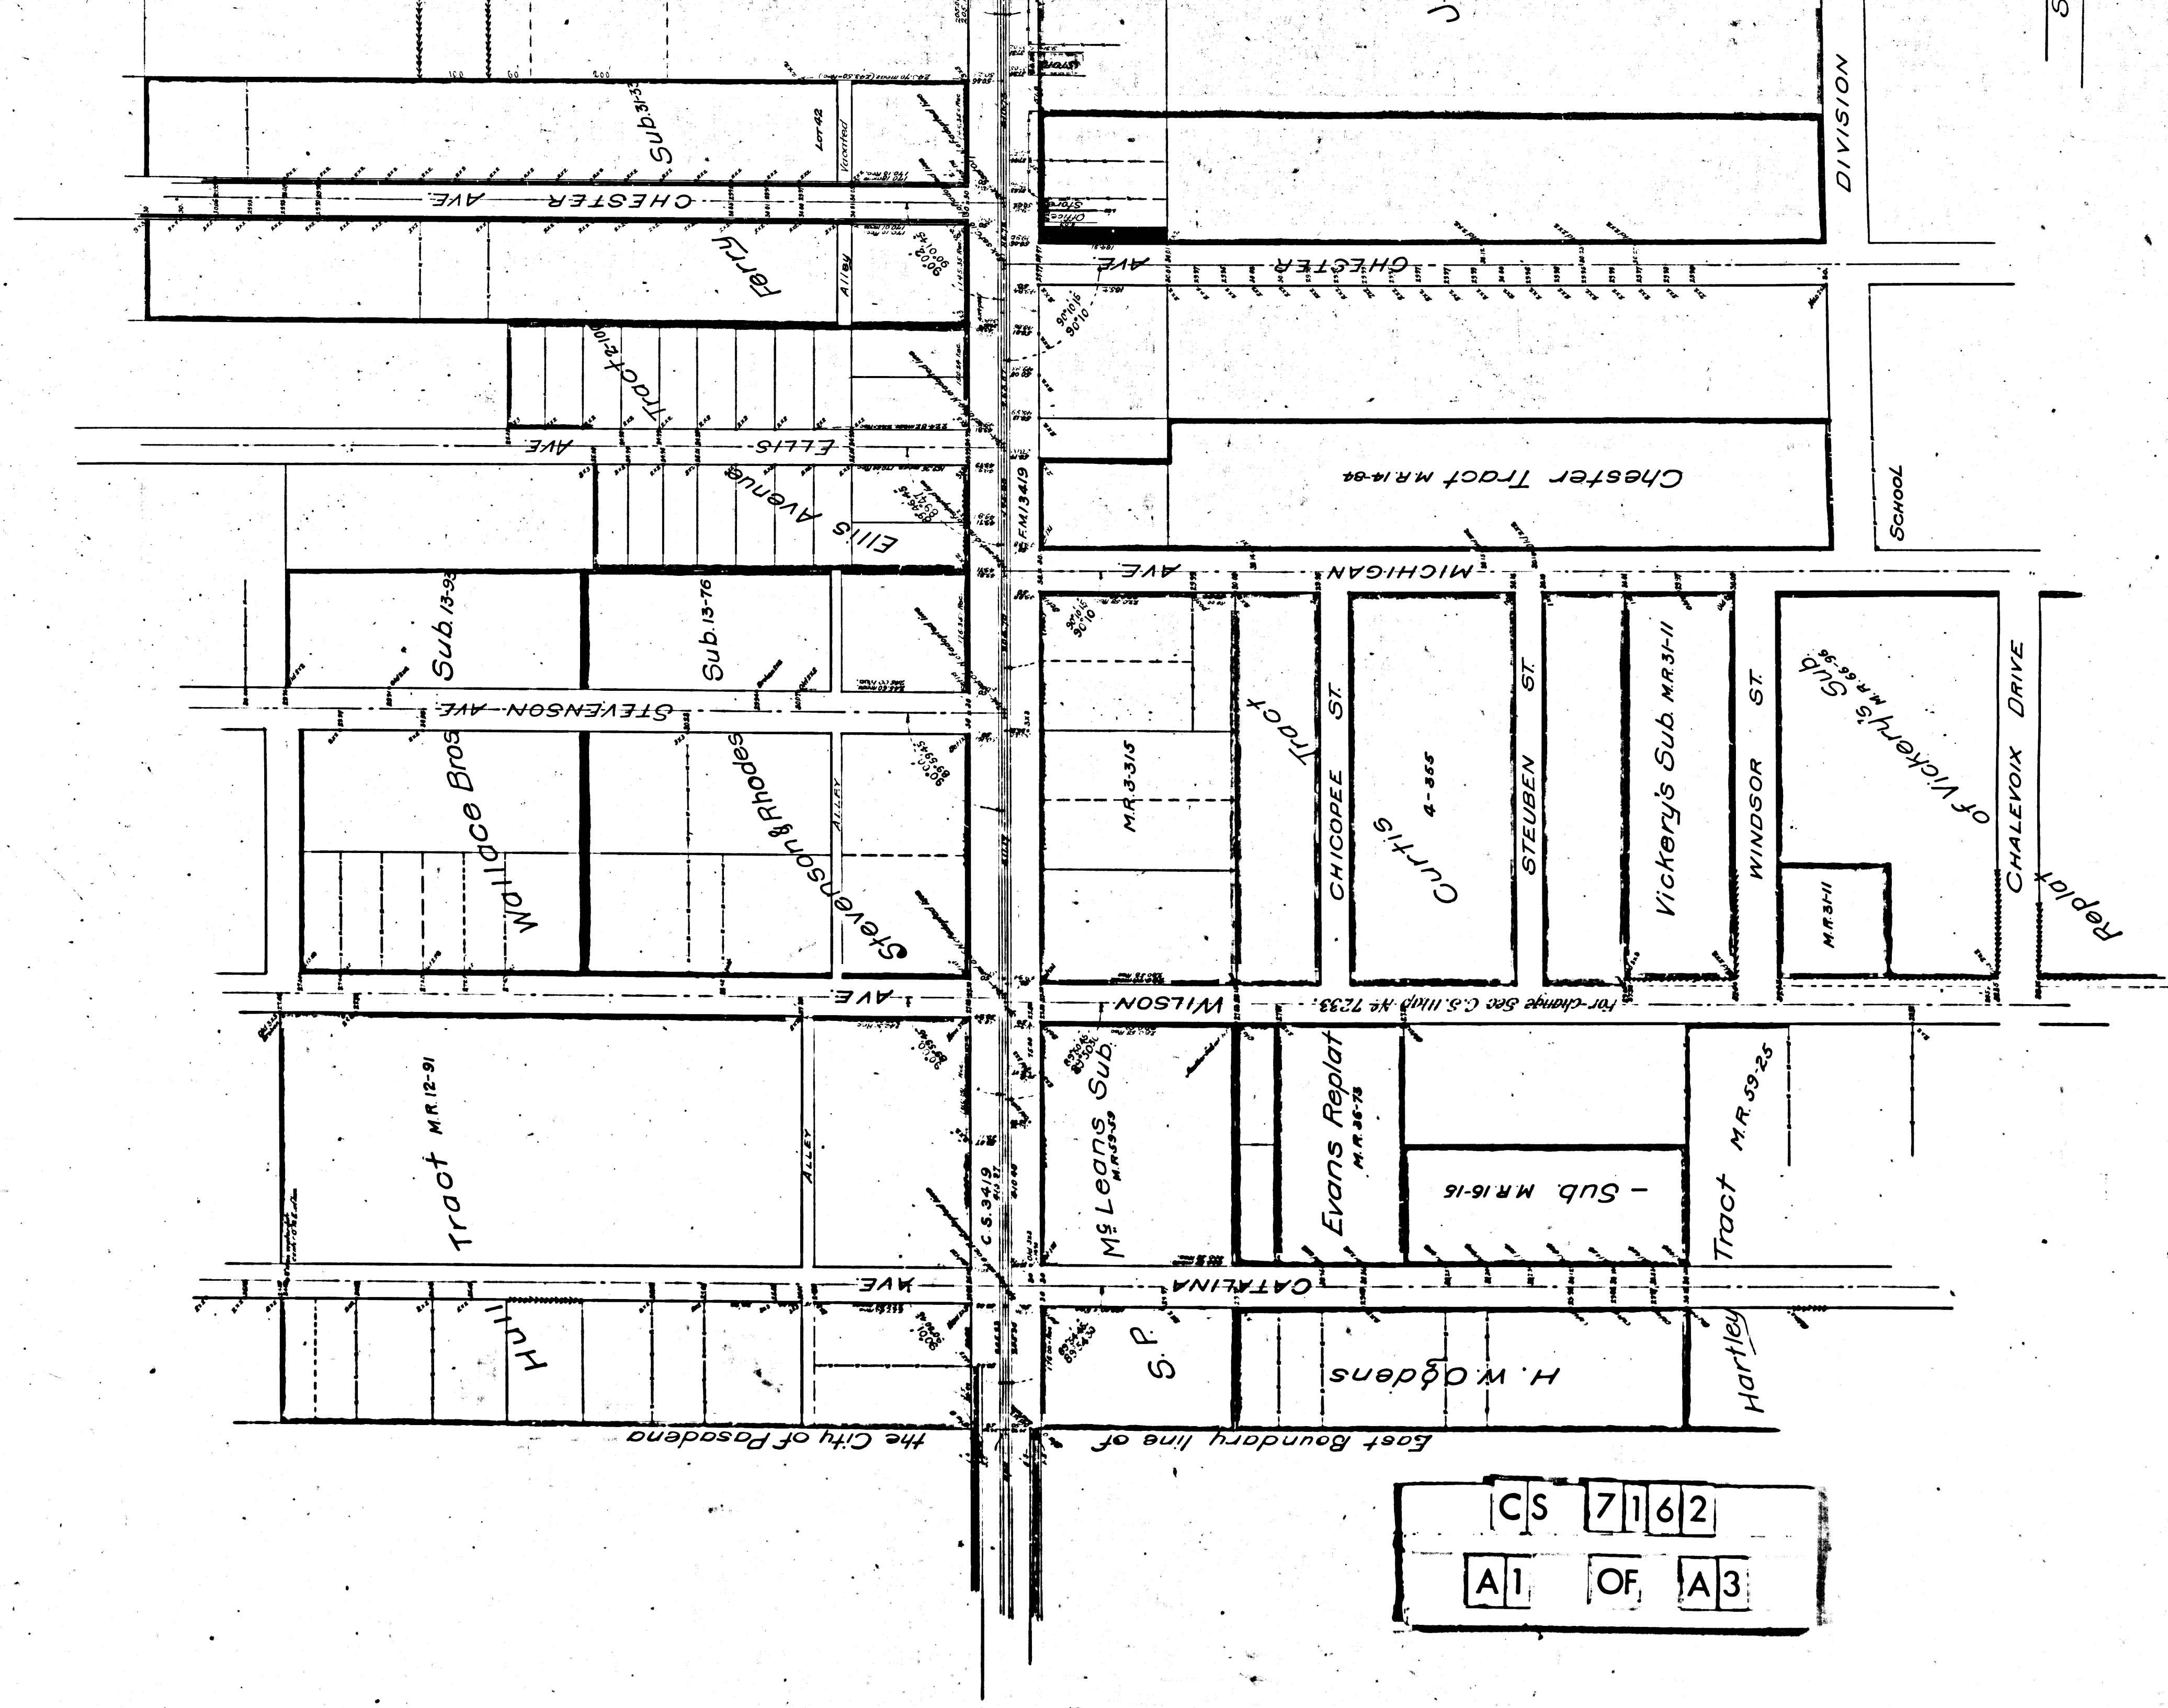


East Boundary line of the City of Pasadena

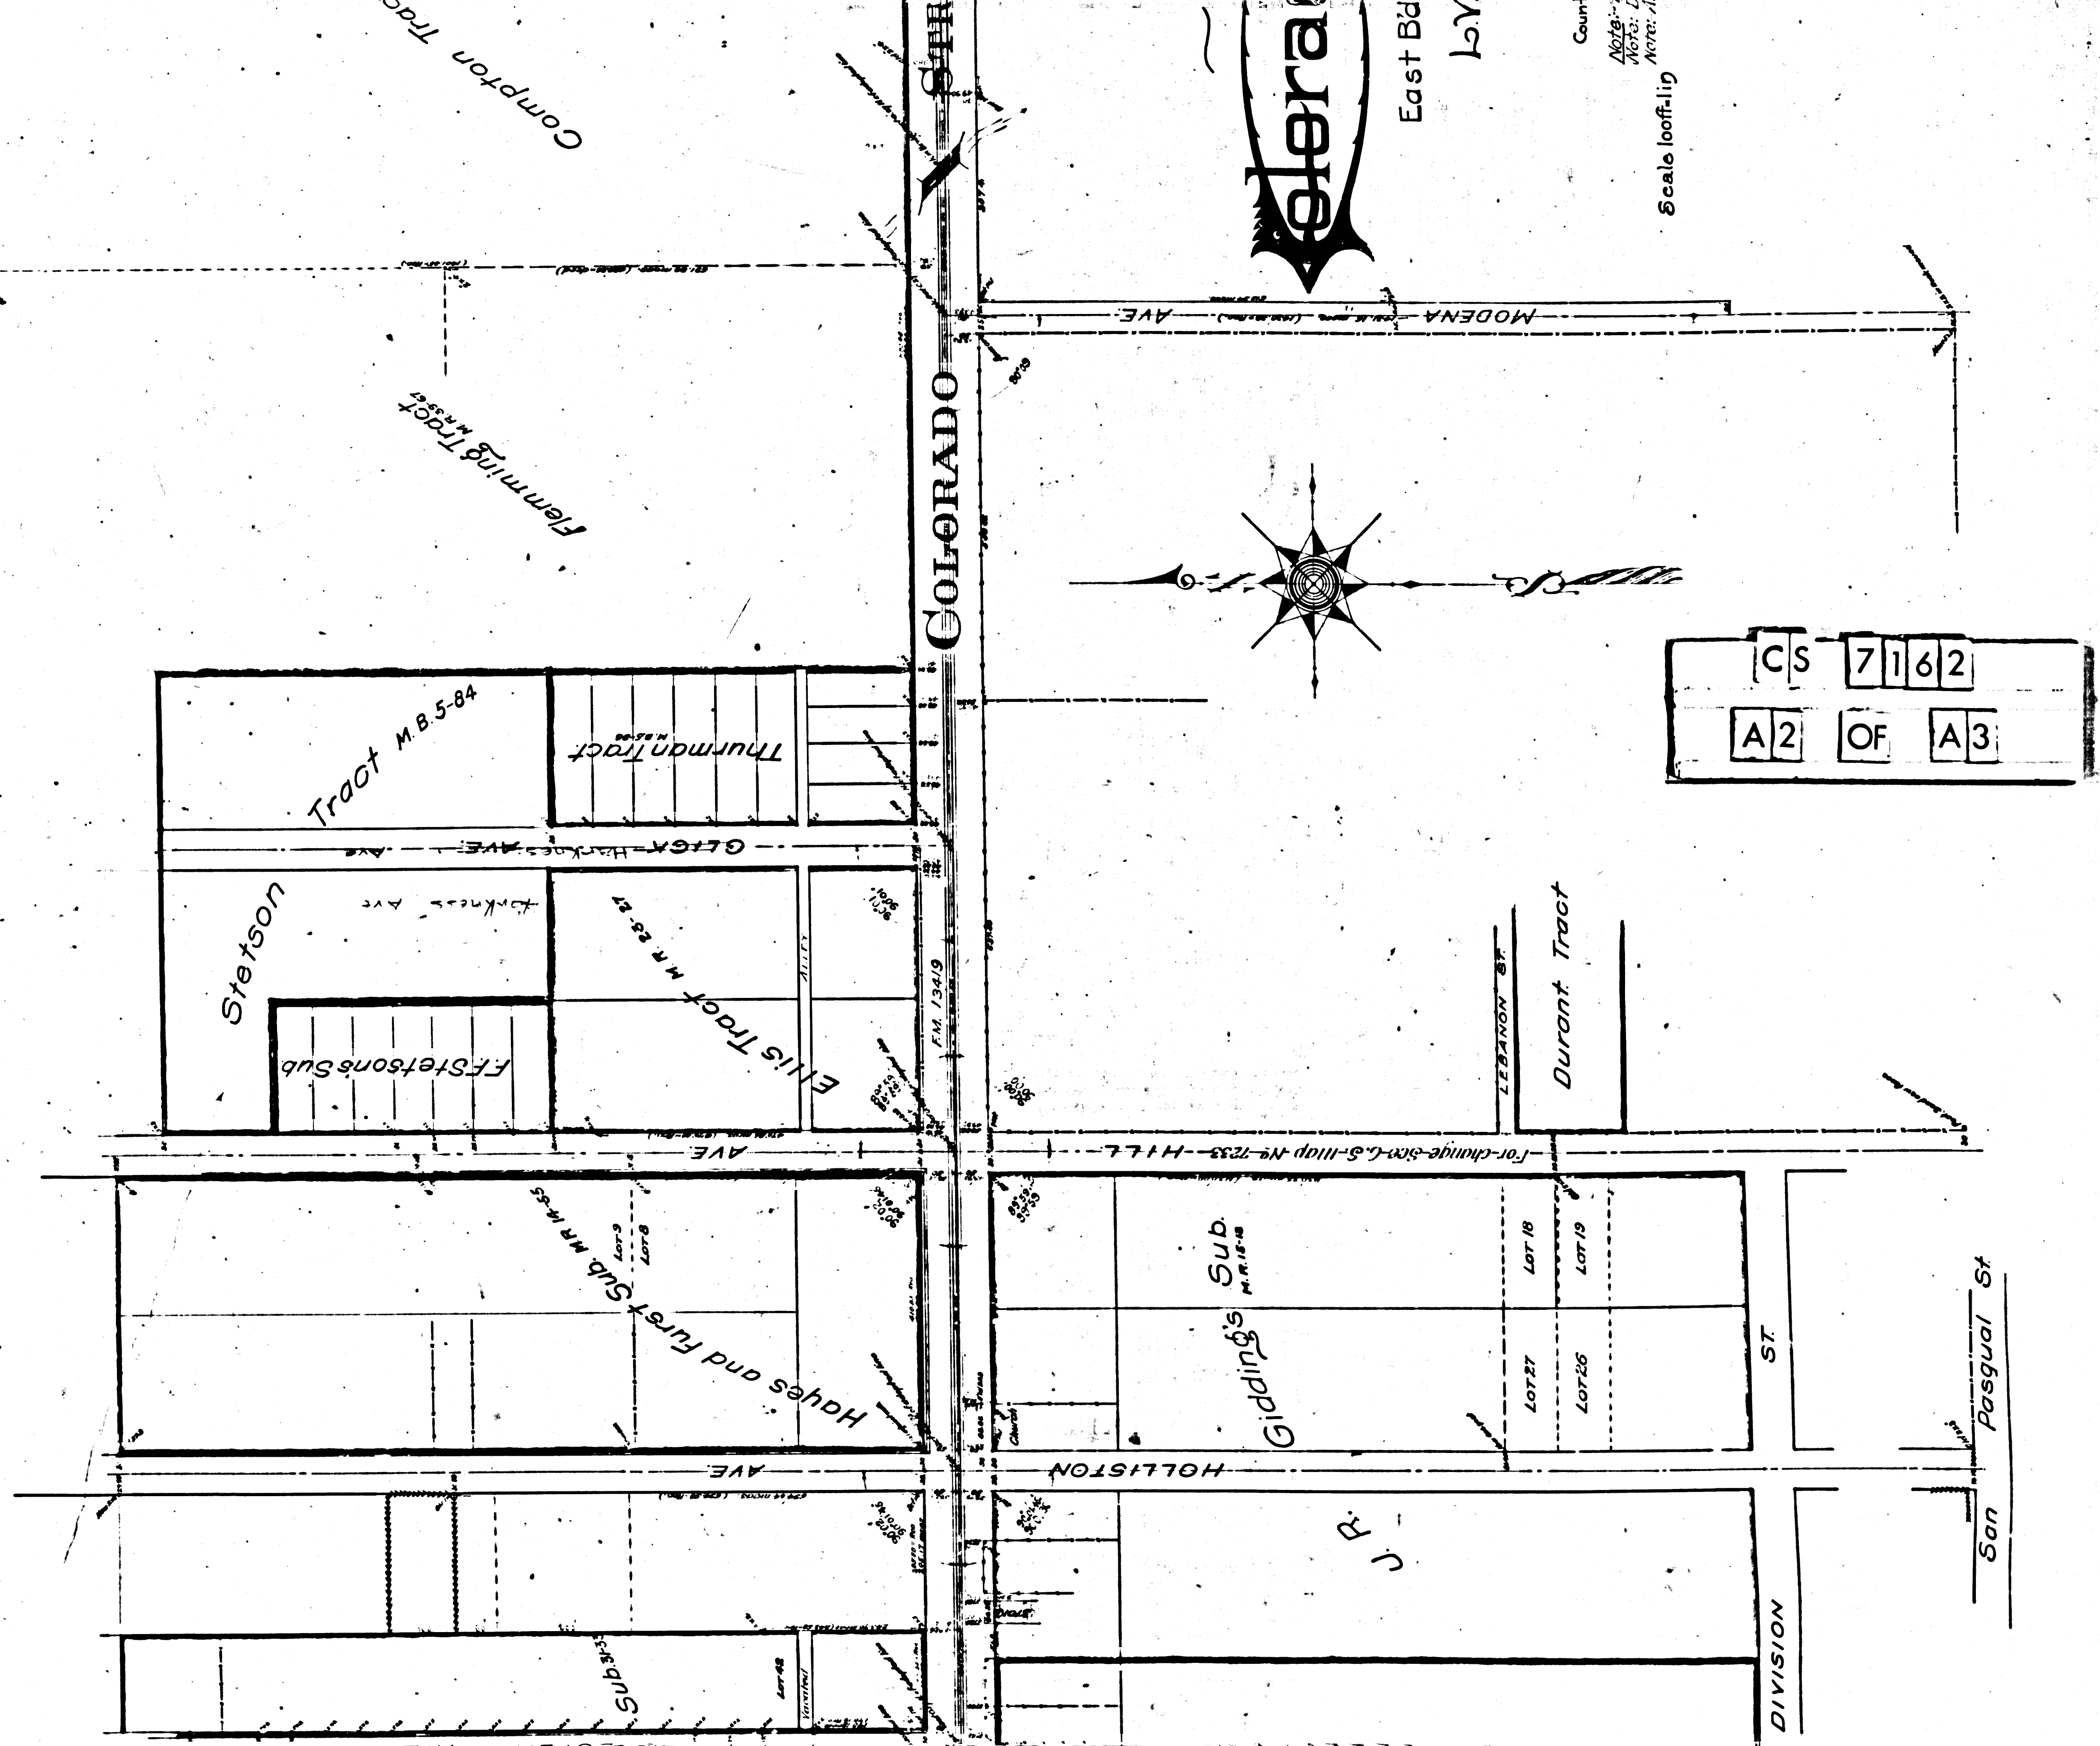

CS 7162
A2 OF A3

General
East Bld
b2

Scale 100ft. = 1 in.

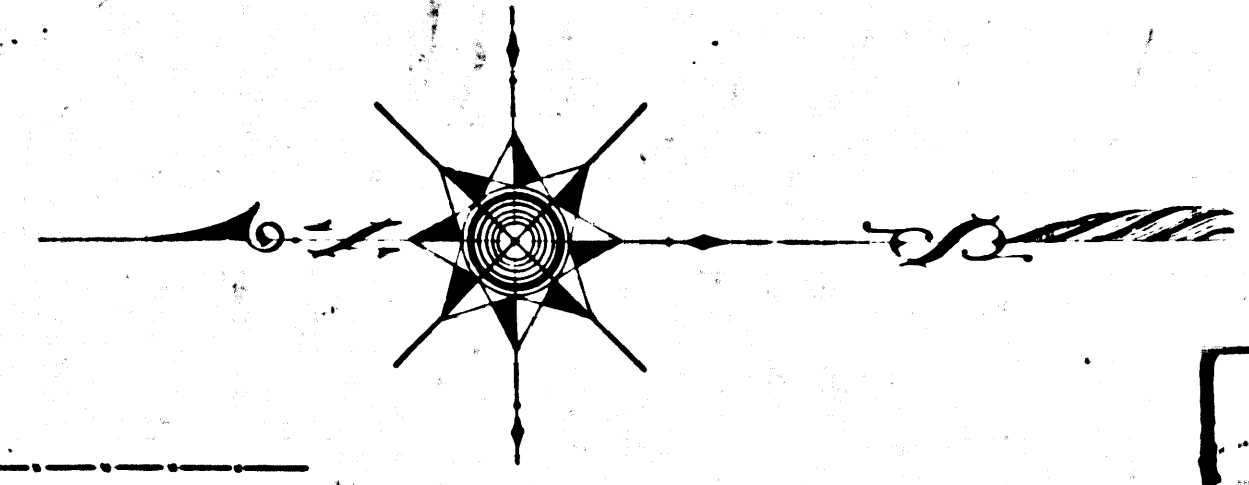

COLORADO ST

MODENA AVE

HOLLISTON AVE

ST

Pasqual St

DIVISION

Tract M.B. 5-84

Thurman Tract

Stetson

F.F. Stetson's Sub

Ellis Tract M.B. 25-27

Hayes and First Sub M.B. 14-25

Giddings Sub M.B. 15-18

Durant Tract

LEBANON ST

Lot 18
Lot 19


Lot 26
Lot 27

Flemming Tract

GLIGN-HARKNESS AVE

FM 13419

For change from C.S. 11111 to 11112 - HILL

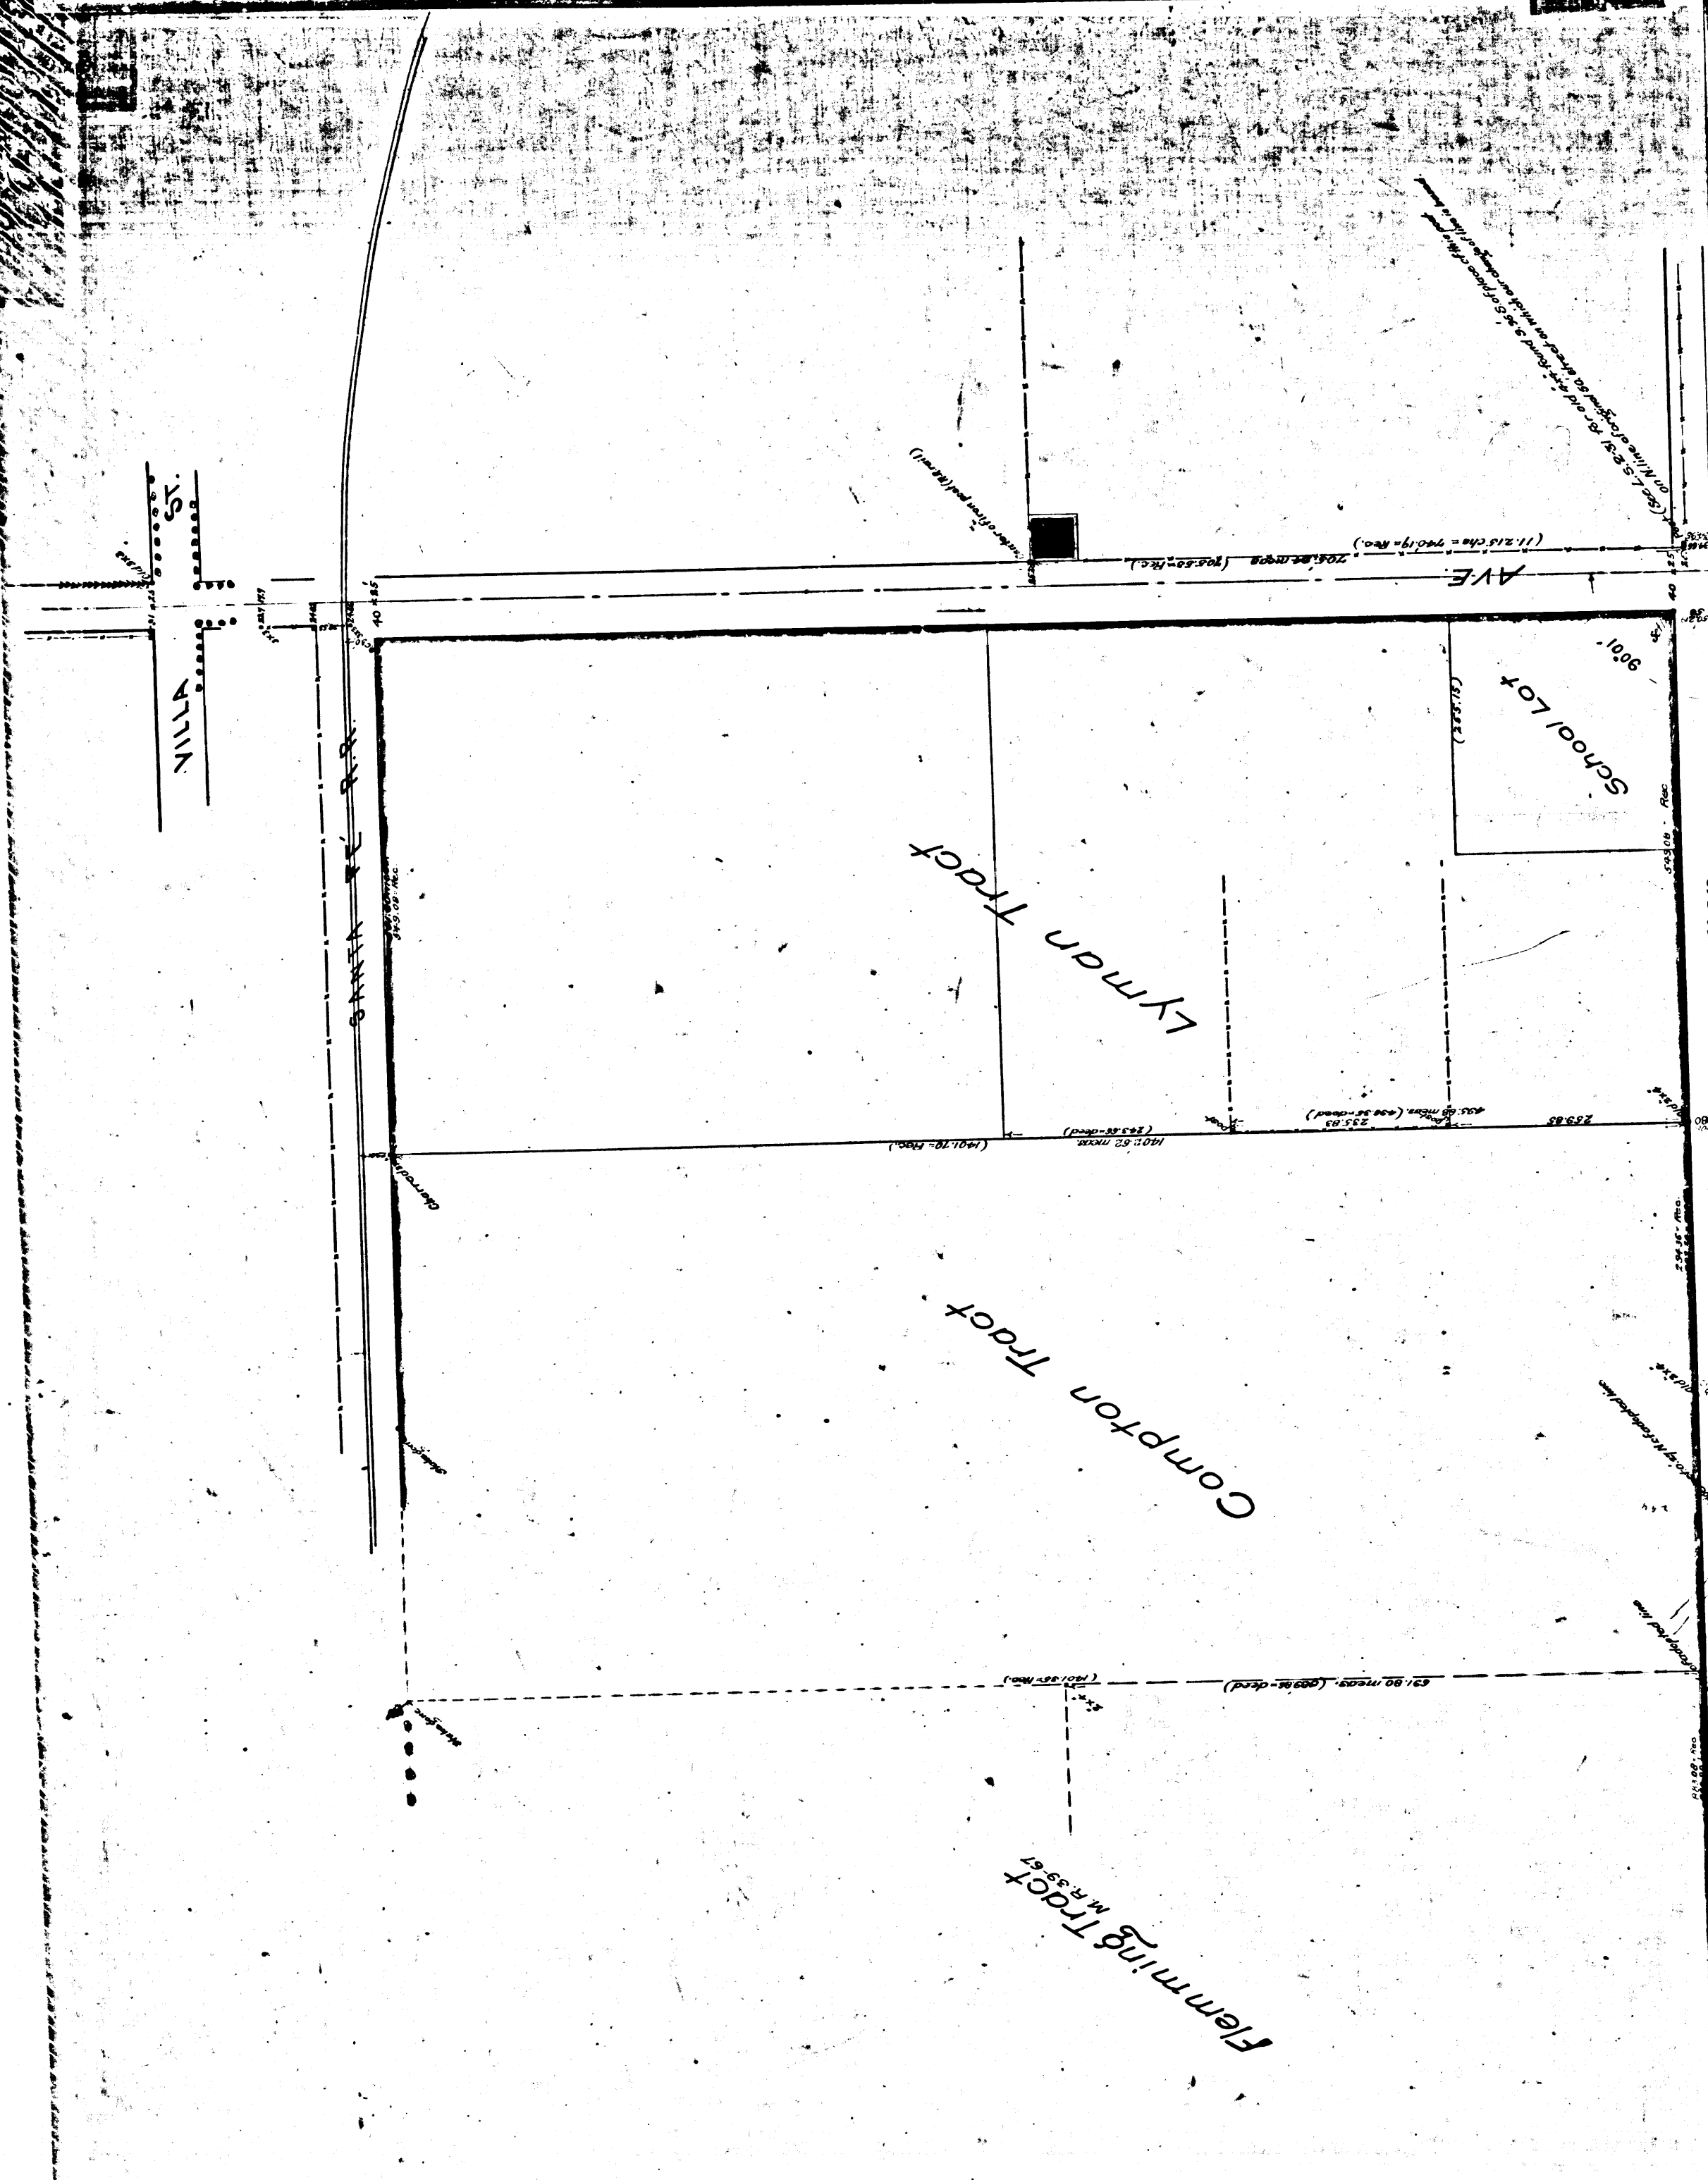

MAP
OF SURVEY OF
Colorado Street
—fram
East Bdy of Pasadena to Allen Av

L.V. Youngworth, Co Sur.
July, 1904.

County Surveyors Map No 7162

Note: For Deed Ref. see F.M. 13419
Note: Distances in red are to adopted centerline
Note: Angles in violet are as corrected for above

F.B. 29, pg 1.
L.B. 16-1

Scale 100ft=1in

I.M. 44

CS	7162	
A3	OF	A3