CS 7193

A1 OF A3

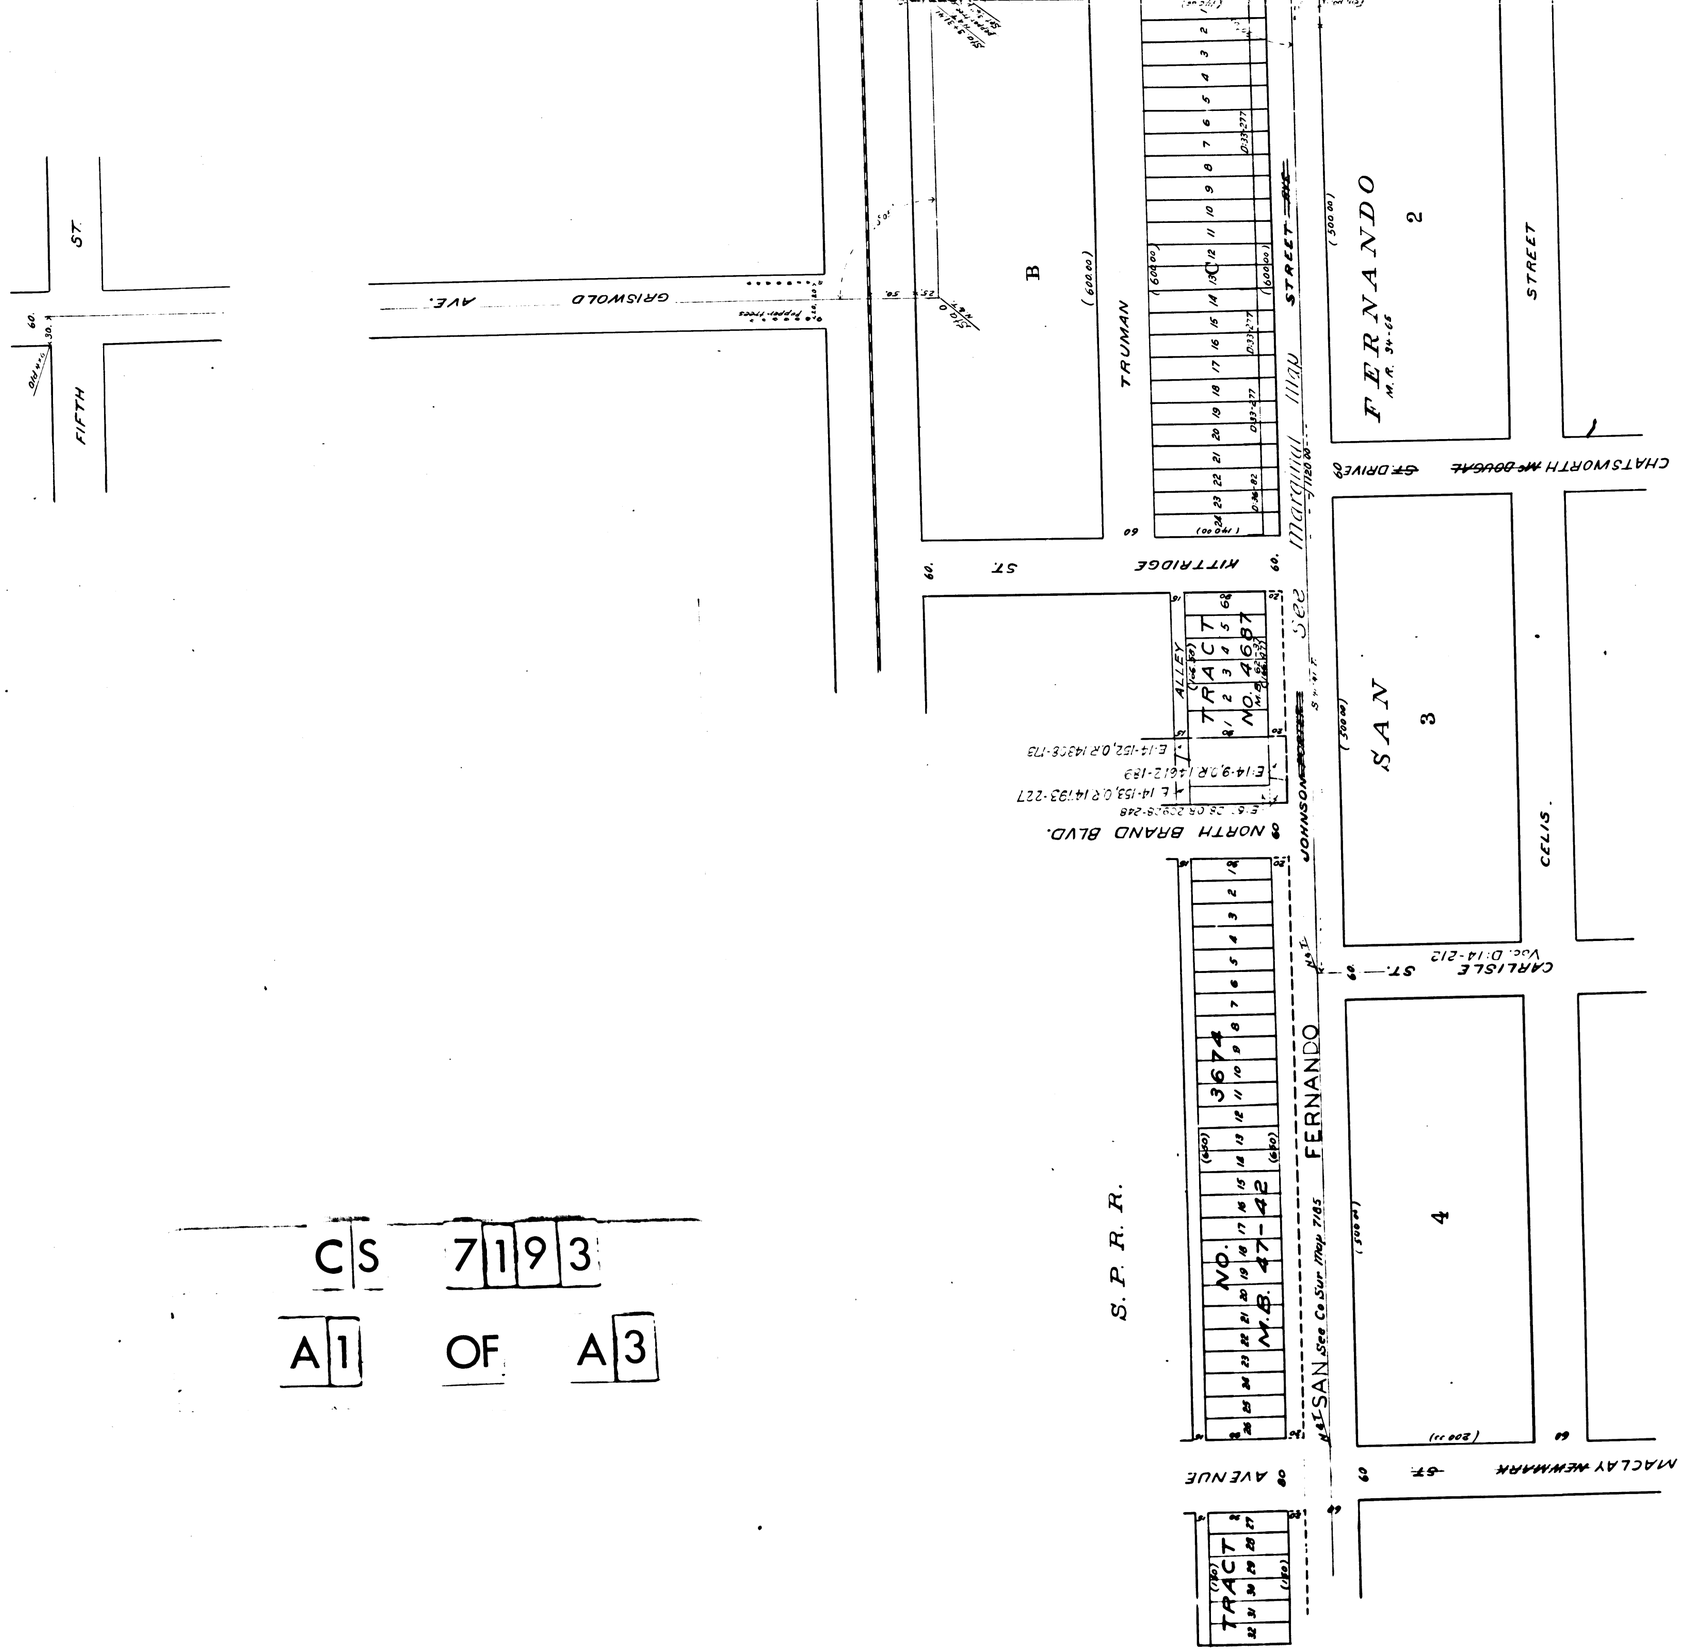

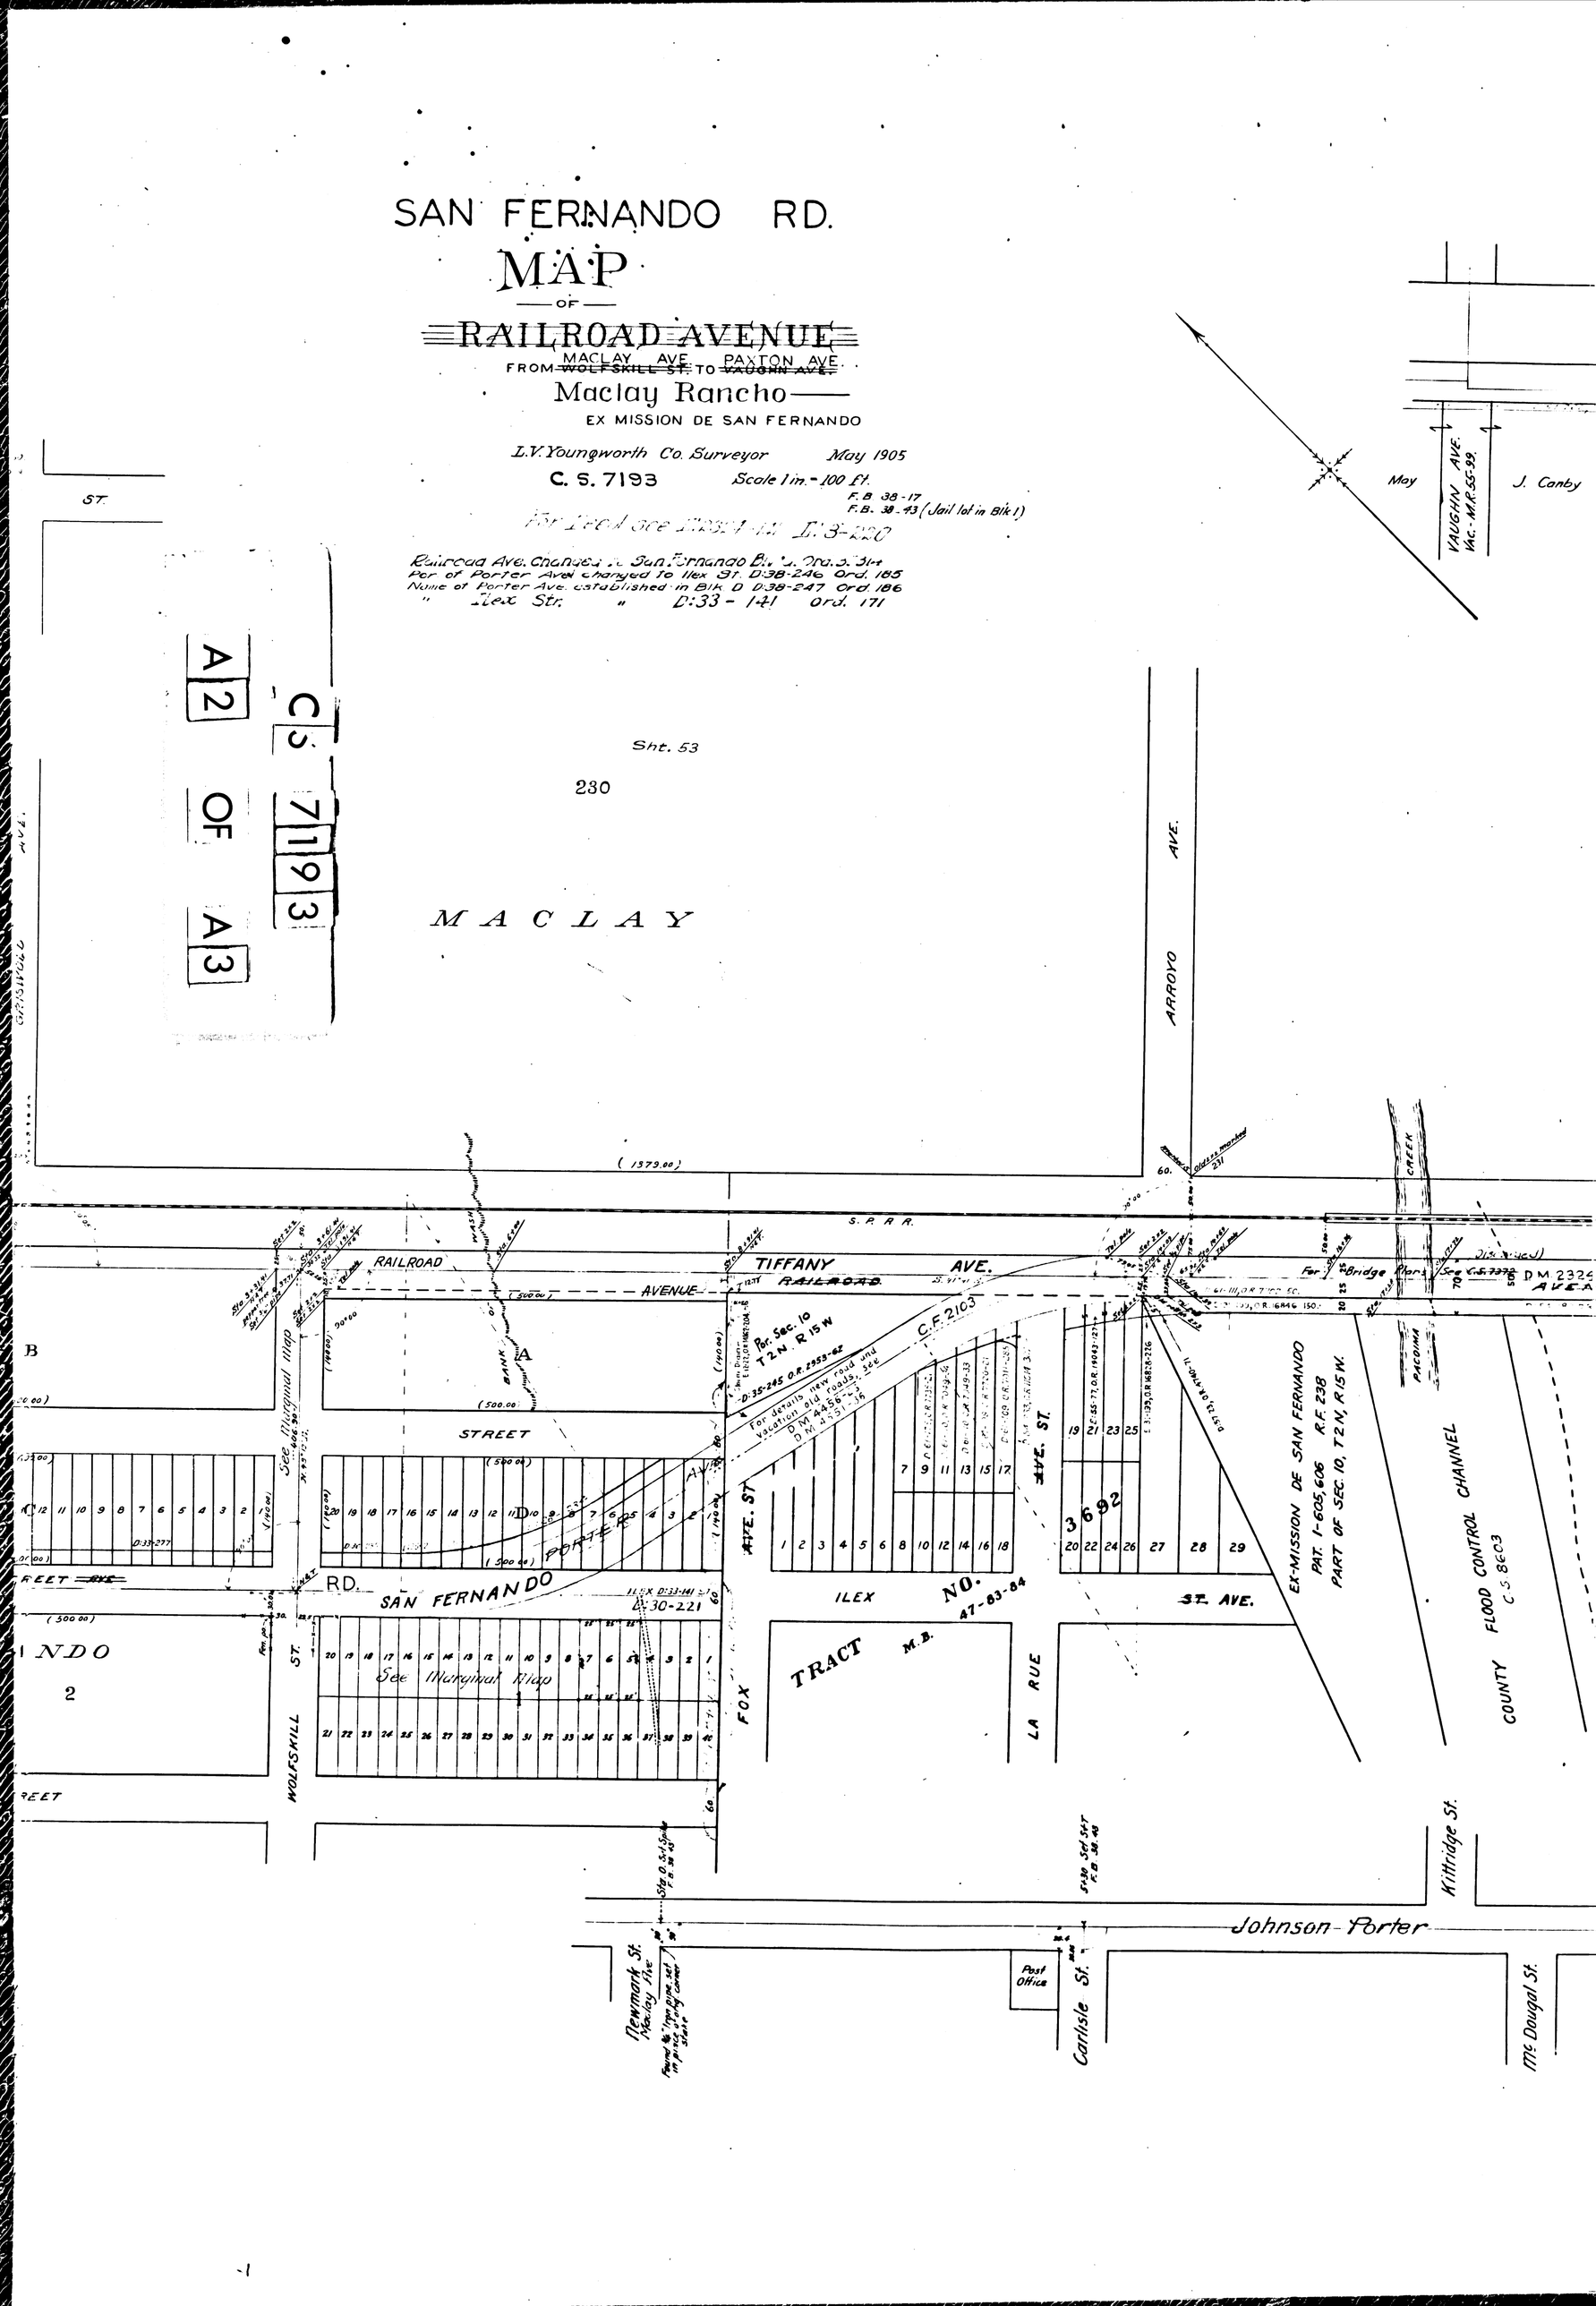
SAN FERNANDO RD.
MAP
OF
RAILROAD AVENUE
FROM MACLAY AVE. TO PAXTON AVE.
Maclay Rancho
EX MISSION DE SAN FERNANDO
L.V. Youngworth Co. Surveyor May 1905
C. S. 7193
Scale 1 in. = 100 ft.
F.B. 38-17
F.B. 38-43 (Jail lot in Blk 1)
Railroad Ave. changed to San Fernando Blvd. Ord. 3314
Por. of Porter Ave. changed to Ilex St. D:38-246 Ord. 185
Name of Porter Ave. established in Blk D D:38-247 Ord. 186
" Ilex Str. " D:33-141 Ord. 171
Sht. 53
230
MACLAY
C S 7193
A 2 OF A 3
May
VAUGHN AVE.
J. Canby
ARROYO AVE.
S. P. R. R.
RAILROAD AVENUE
TIFFANY AVE.
RAILROAD
C.F. 2103
Por. Sec. 10 T2N. R15W
STREET
SAN FERNANDO RD.
PORTER AVE.
ILEX ST.
ILEX ST. AVE.
FOX AVE. ST.
LA RUE
TRACT NO. 47-83-84
M.B.
3692
EX-MISSION DE SAN FERNANDO
PAT. 1-605,606 R.F. 238
PART OF SEC. 10, T2N, R15W.
COUNTY FLOOD CONTROL CHANNEL
C.S. 8603
PACOIMA CREEK
See Marginal Map
WOLFSKILL ST.
Johnson-Porter
Kittridge St.
Newmark St.
Maclay Ave.
Post Office
Carlisle St.
McDougal St.

CS 7193

A3 OF A3

RANCHO

M.R. 37-5/6

231

SAN FERNANDO ROAD

PAXTON AVE.

D.57-185, O.R. 4732-393

Walter B. Crawford

Guy T. Thrasher

Wm T. Binkley

Part of 250

Joseph B. Kebney, Stephen Sivilako

D.57-22, O.R. 6166-54

Wm Byars

Ben Schurman

Walter Frank Wheeler

J. Canby

VAUGHN AVE.

VAC.-MAR.55-99.

May

VAUGHN ST. AVE.

VAC.-M.R. 55-96.

J. Canby

May

To Continuation See Above.

S.P.R.R.

Cypress trees

Alfred J. Canby

SAN FERNANDO ROAD

D.M. 2324-1/24

Far Bridge

CREEK

PACOIMA

COUNTY FLOOD CONTROL CHANNEL

C.S. 8603

EX-MISSION DE SAN FERNANDO

PAT. 1-605, 606 R.F. 238

PART OF SEC. 10, T2N, R15W.

Railroad Ave.

Sta. 20+06

Celis Street

Wolfskill

Ave

Kittridge St.

Mc Dougal St.

Street

Ave

Porter