

MAP OF PICO STREET

FROM LOS ANGELES CITY LIMITS.

— WESTERLY —

C. S. 7234

February - 1906

Leo V. Youngworth - County Survey

Scale: 1 in = 100 ft.

F. B. 28-65-67

Note: Record distances enclosed in brackets thus. (30')

Widening of Street II: 2772-110 II: 10-16


Widening Pico Blvd. - C.F. 1426.

I. M. 22

see Co. Surv. map No 7158 and 7939 and 6812
To L.A. City D: 40-250 O.R. 5975-136 O.R.M. 3975-137


*Rec. of Surv. 3-140-
(not deeded)*

CS	7	2	3	4
A	1	OF	A	4

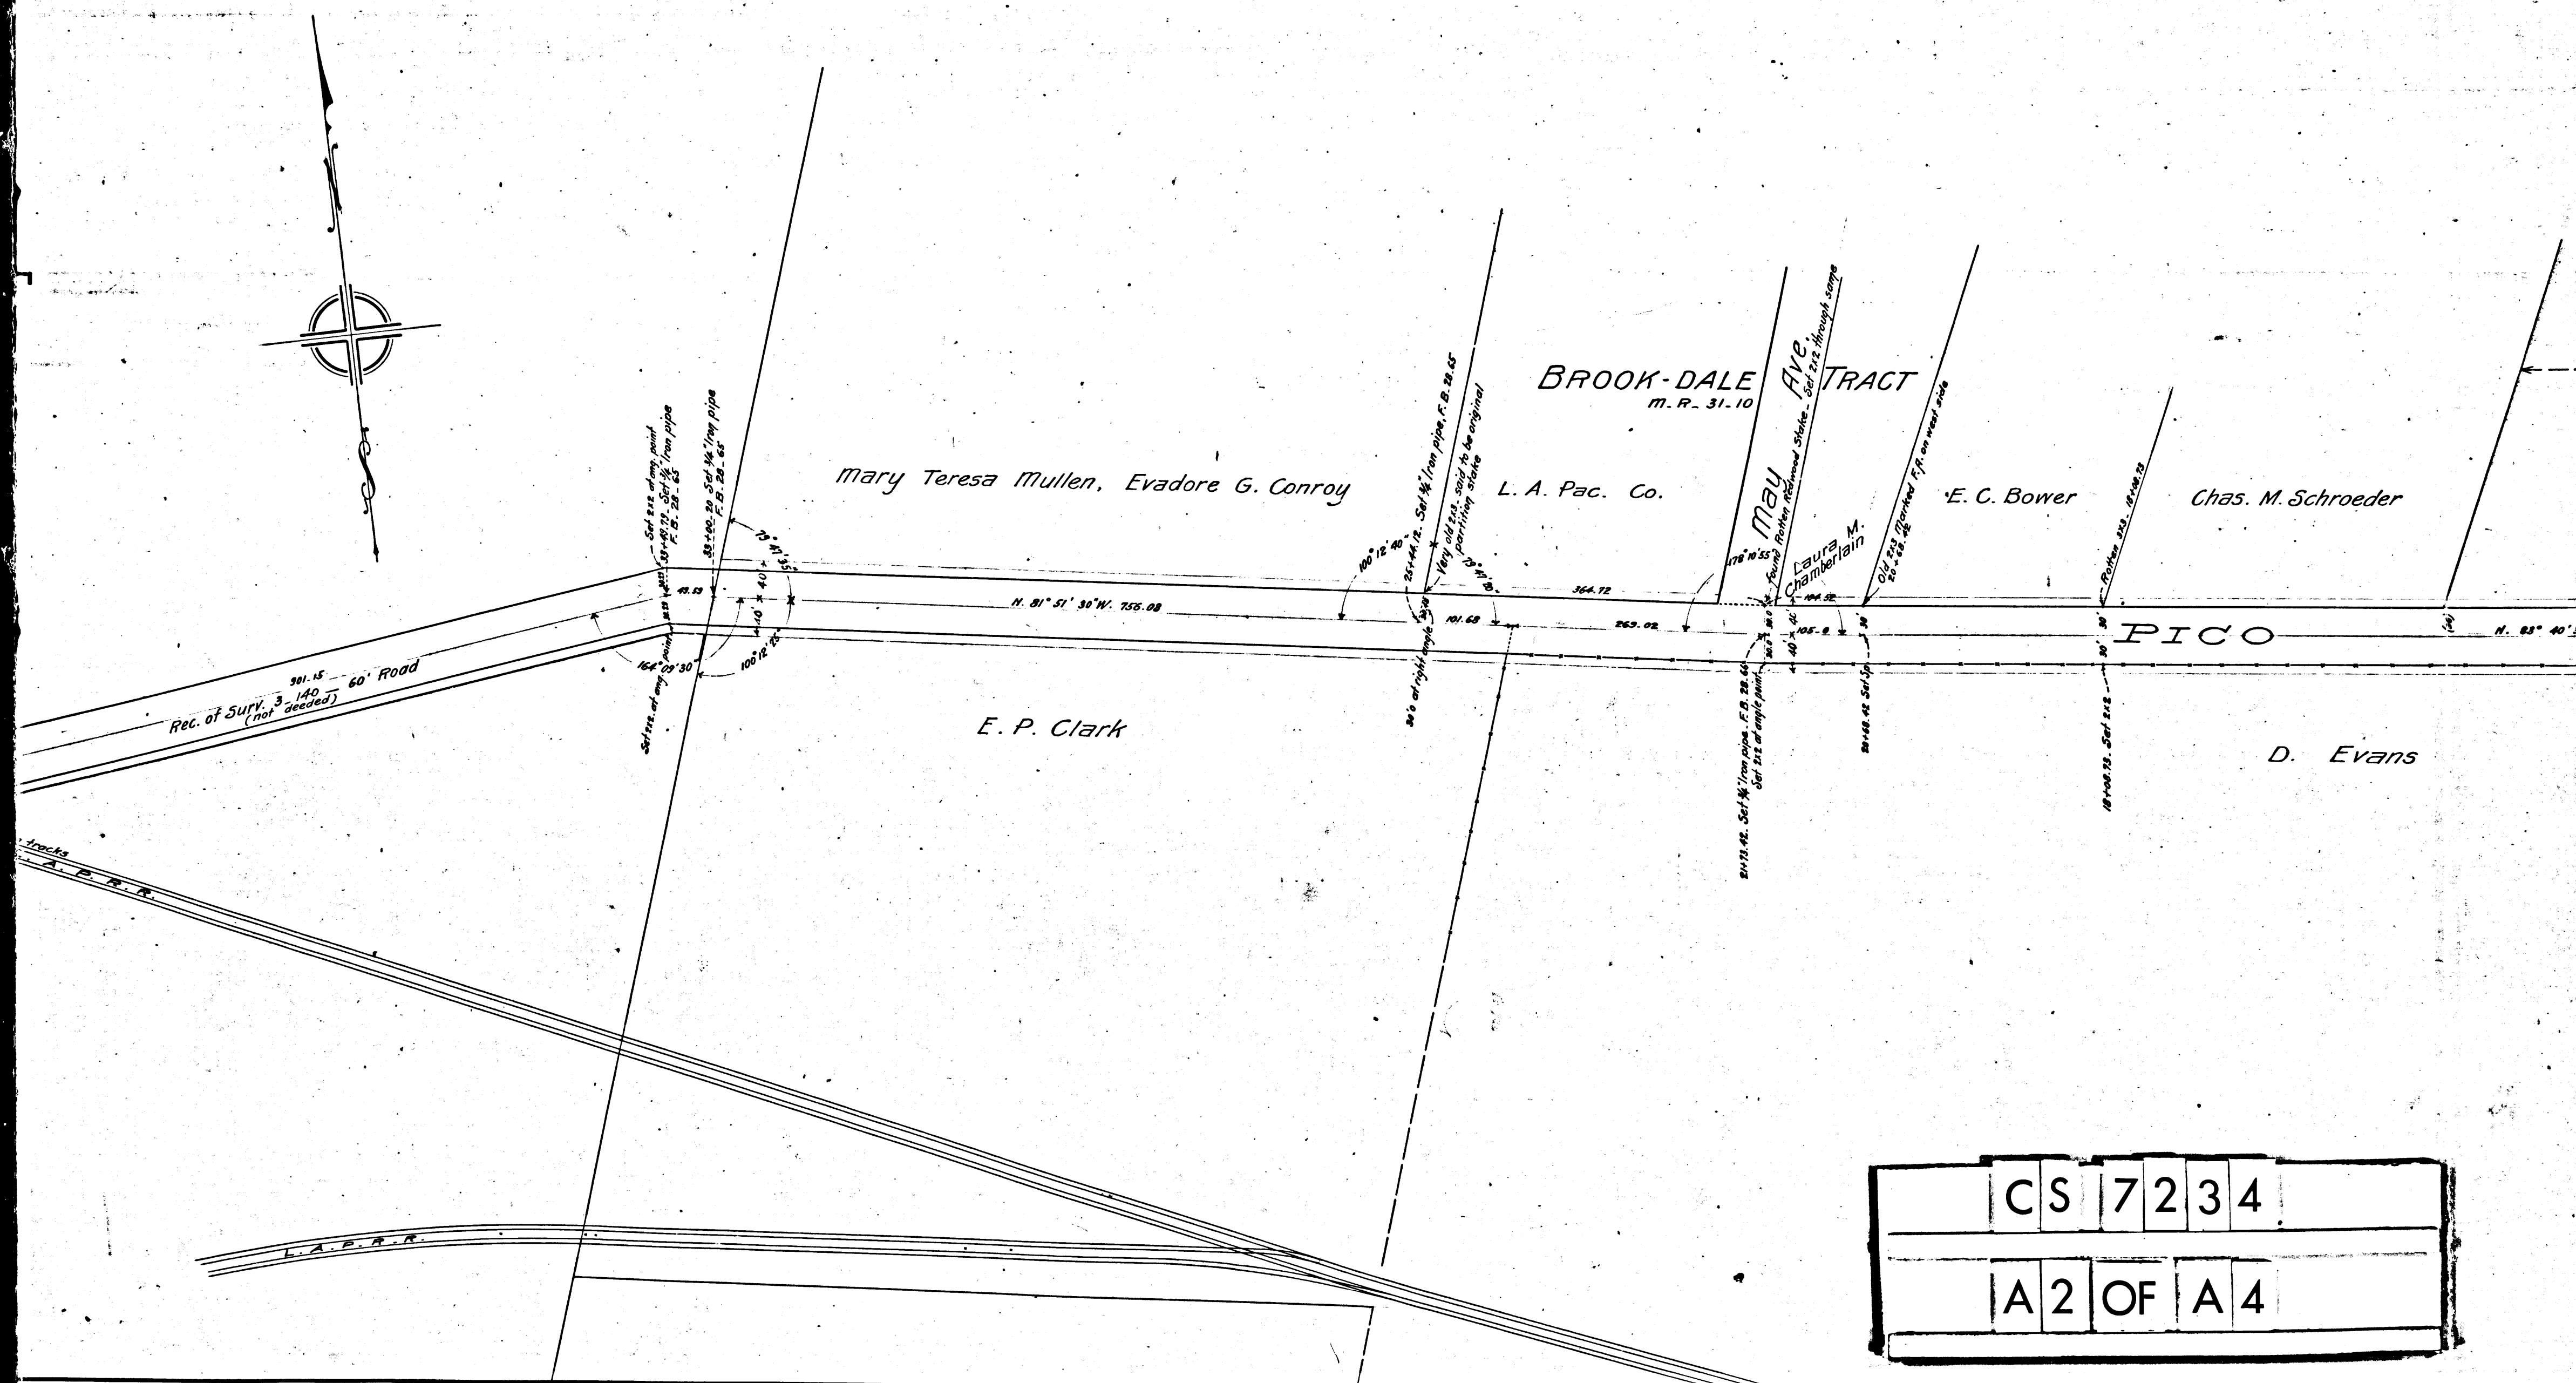


C S 7 2 3 4

A 2 OF A 4

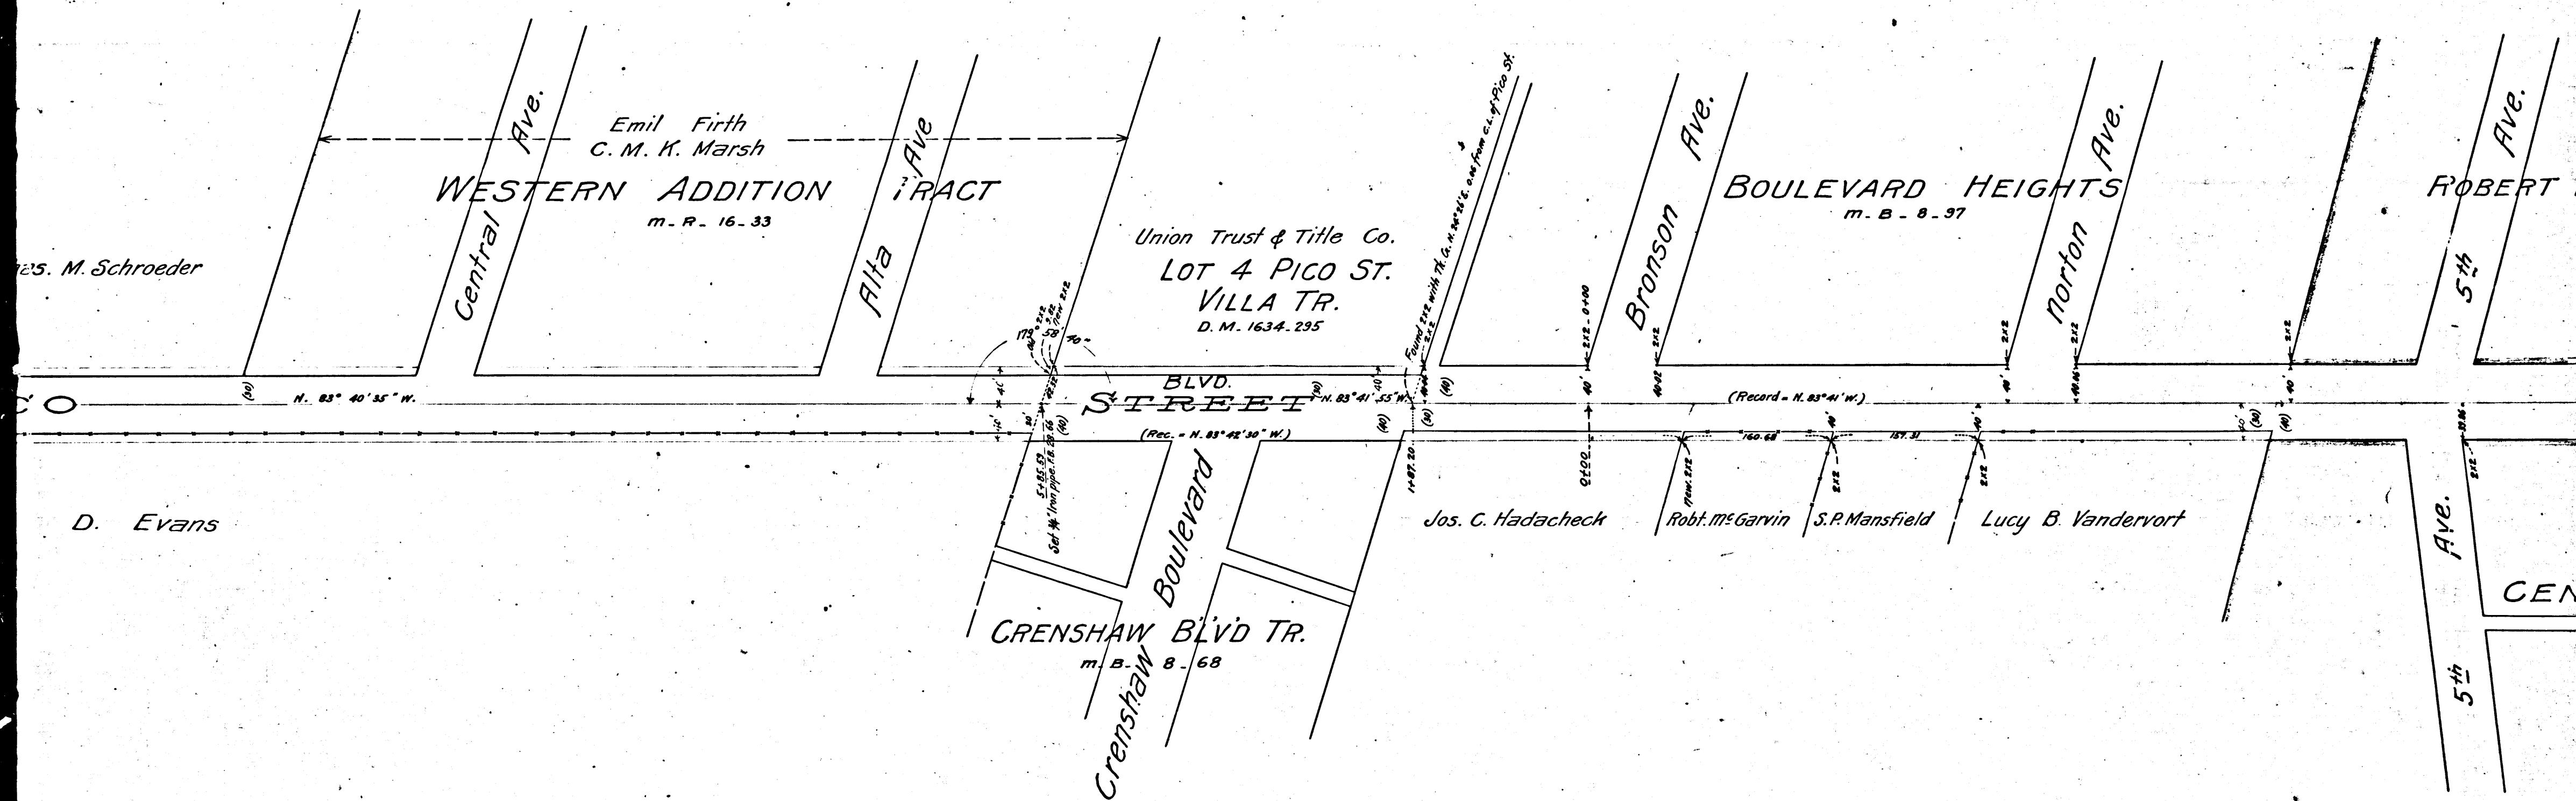

CS	7	2	3	4
A	3	OF	A	4

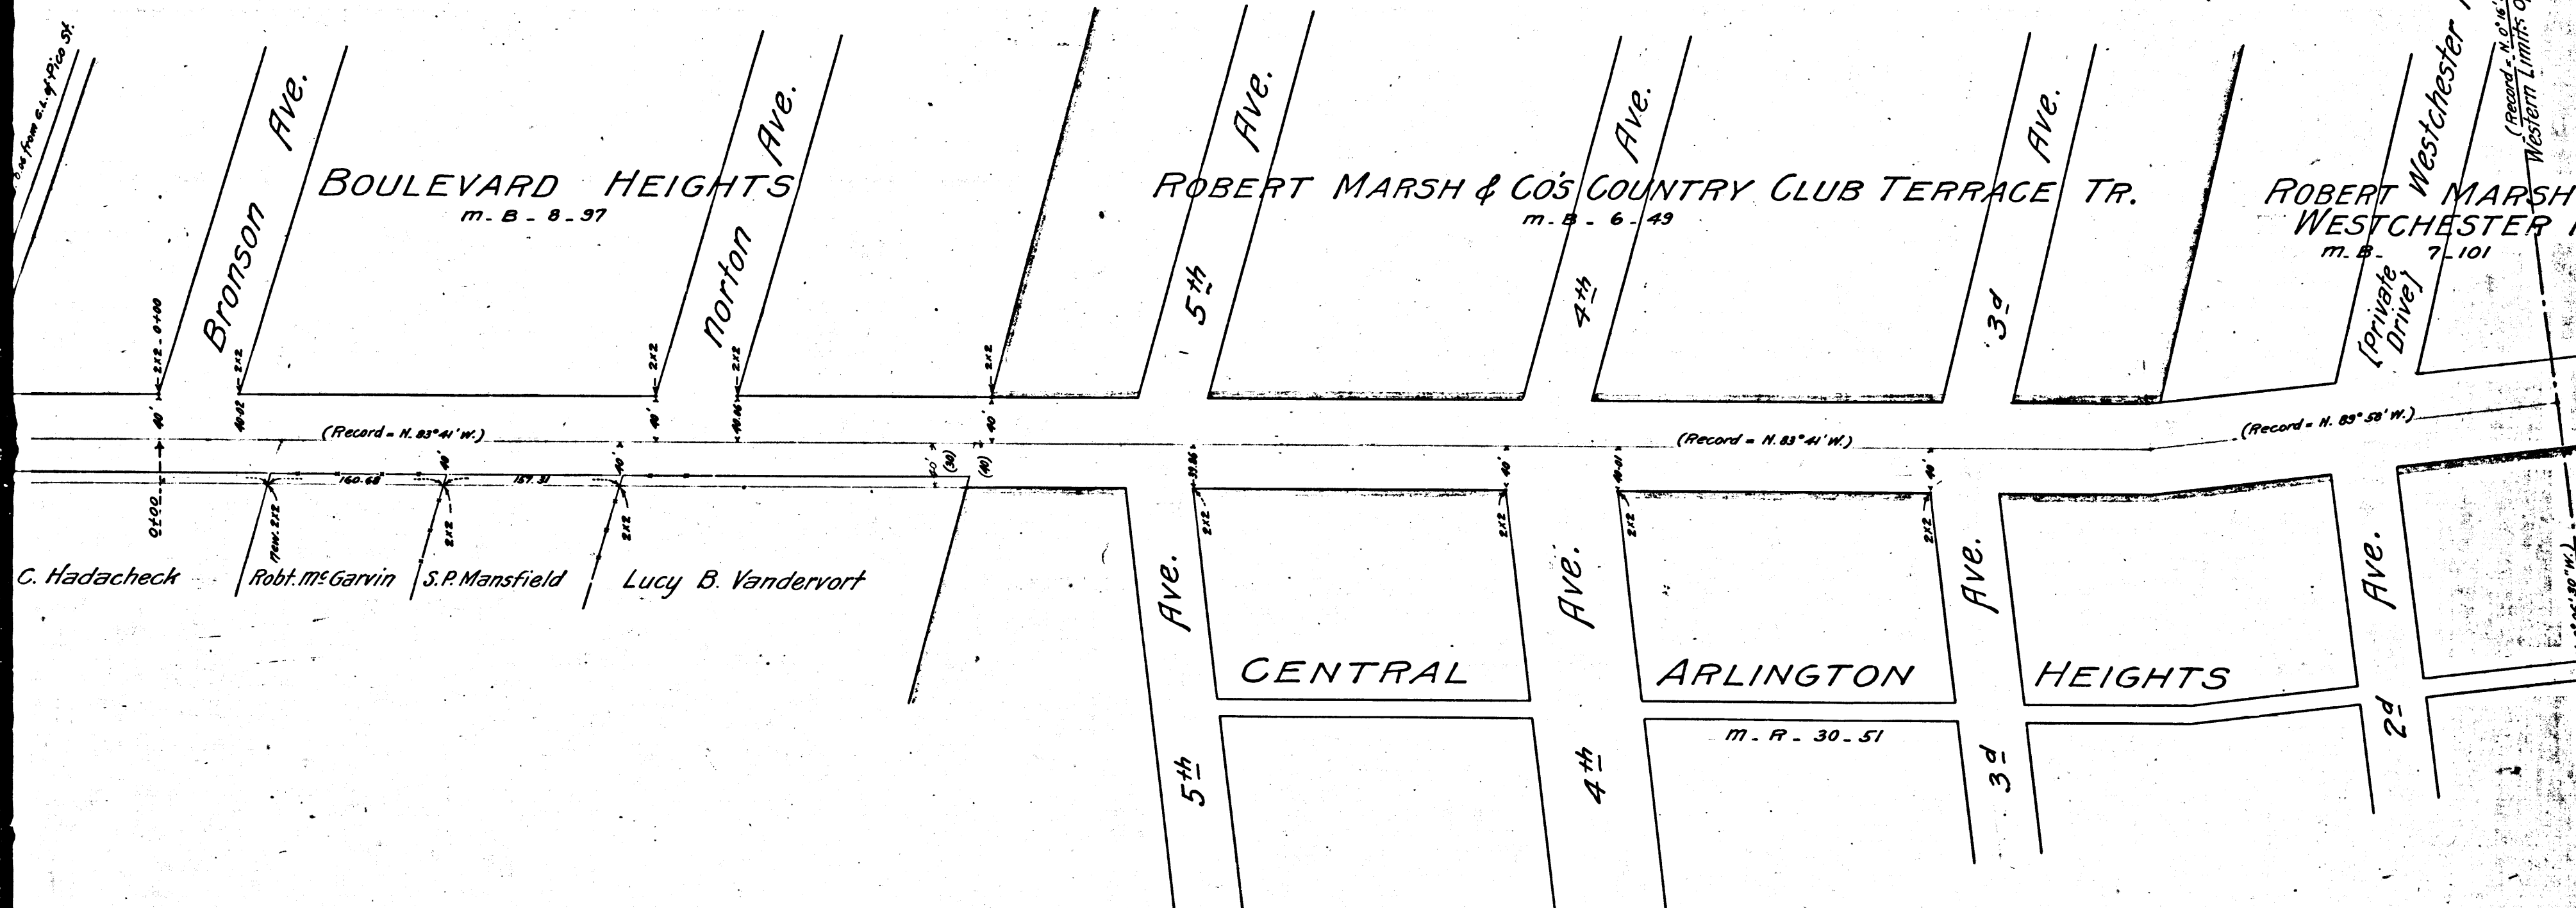

CS	7	2	3	4
A	4	OF	A	4

