

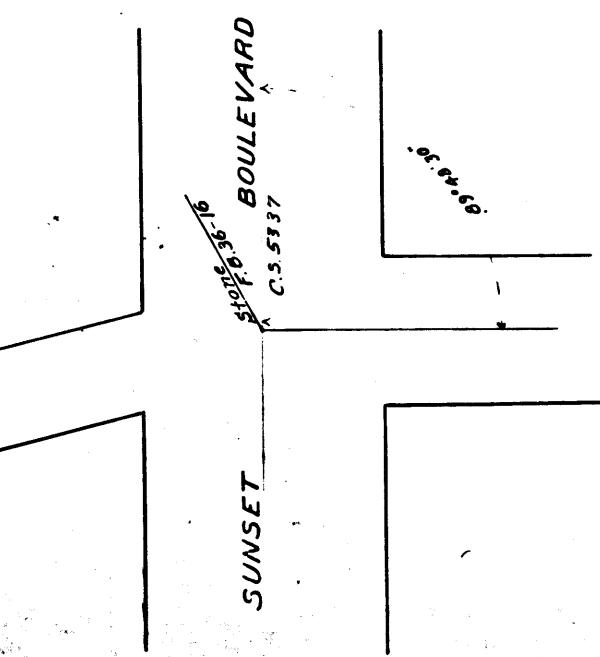
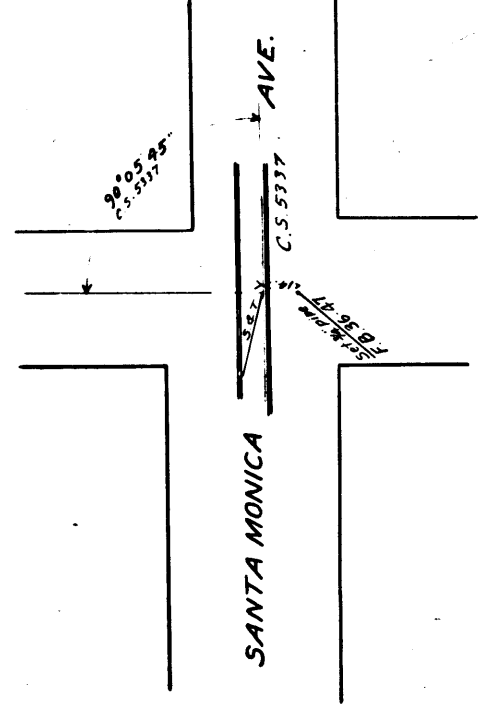
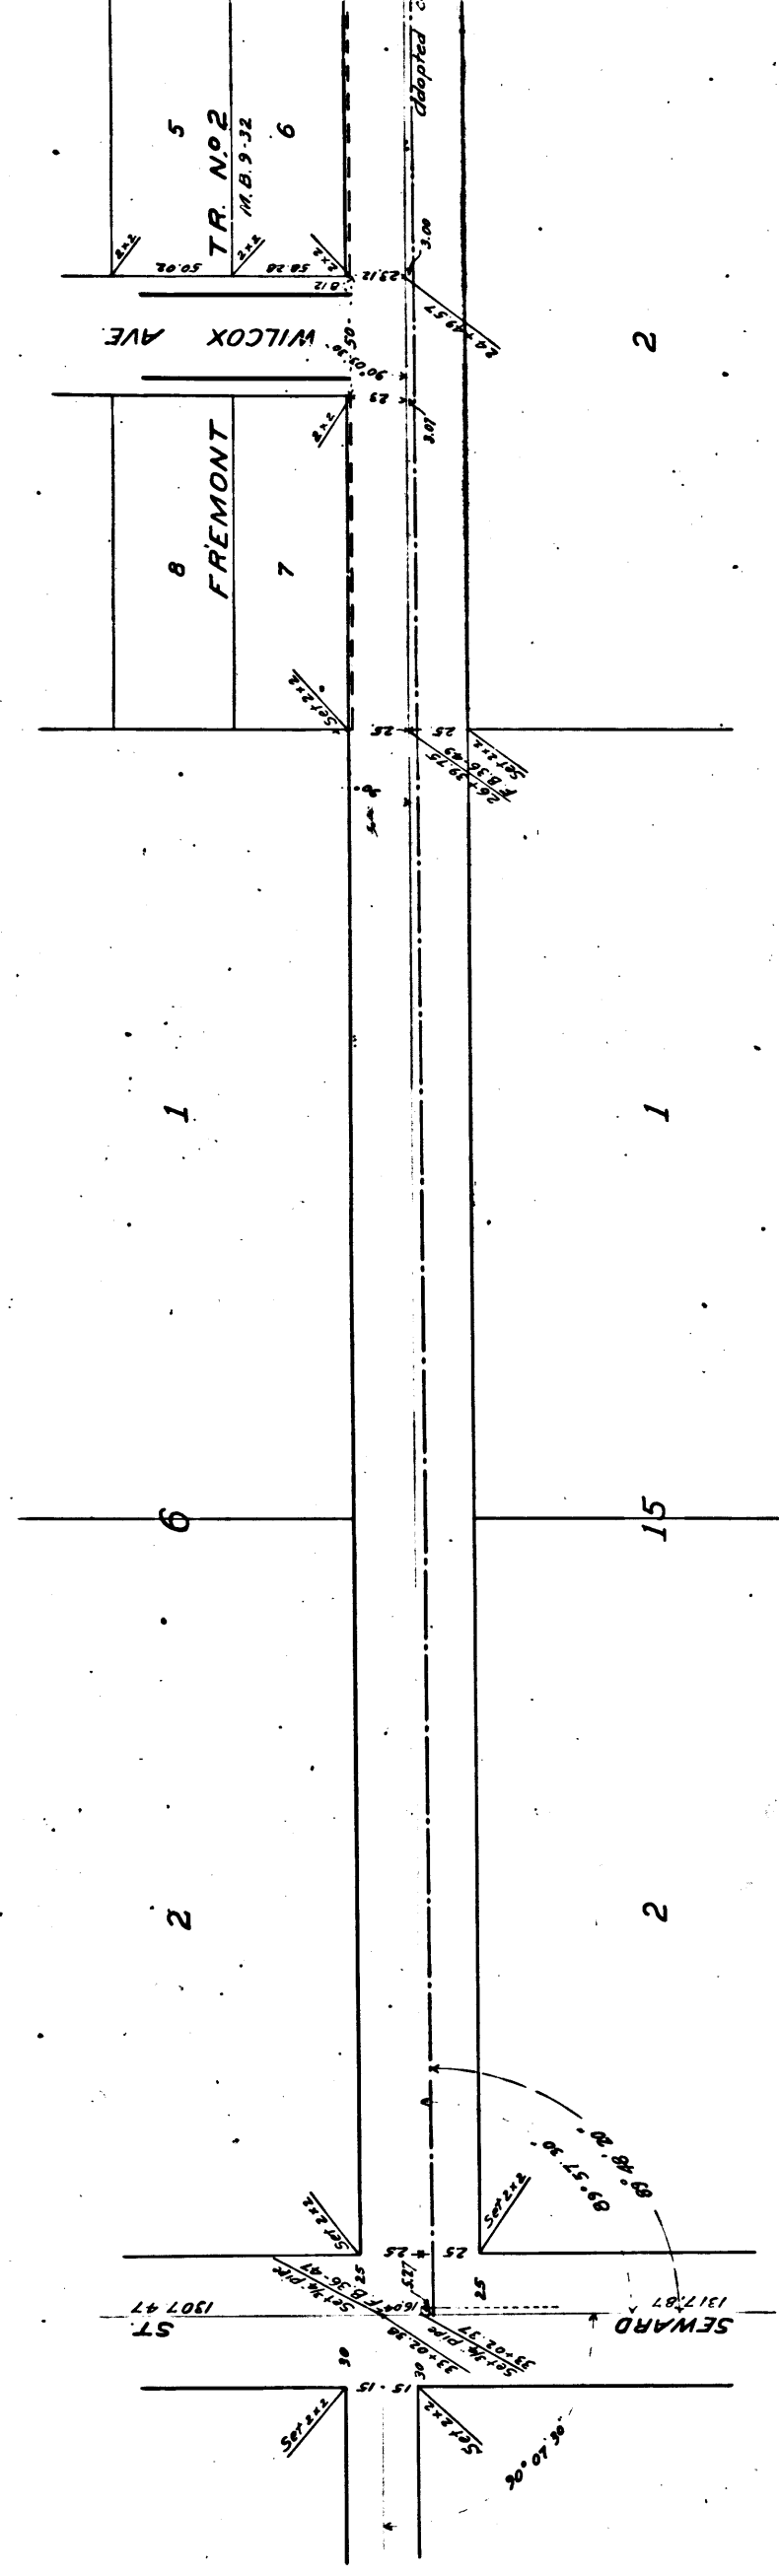


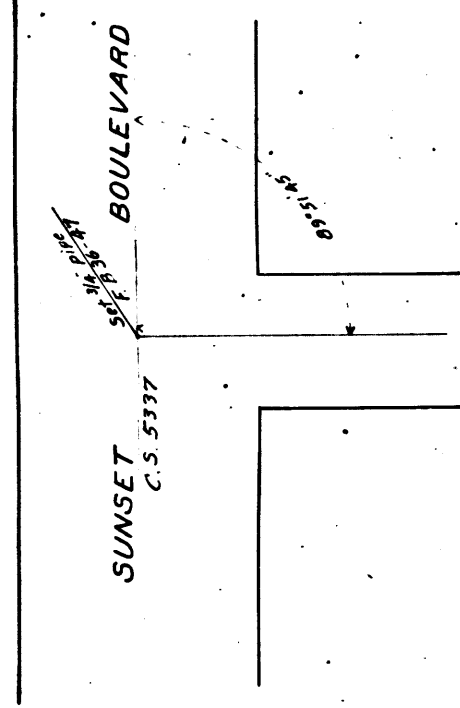

MAP OF
FOUNTAIN AVE
 From Gower to Brea St.
 Leo V. Youngworth County S.
 July 1906 P. B. 36-46 C. S. 7248

1 M. 9 & 40

T O N N

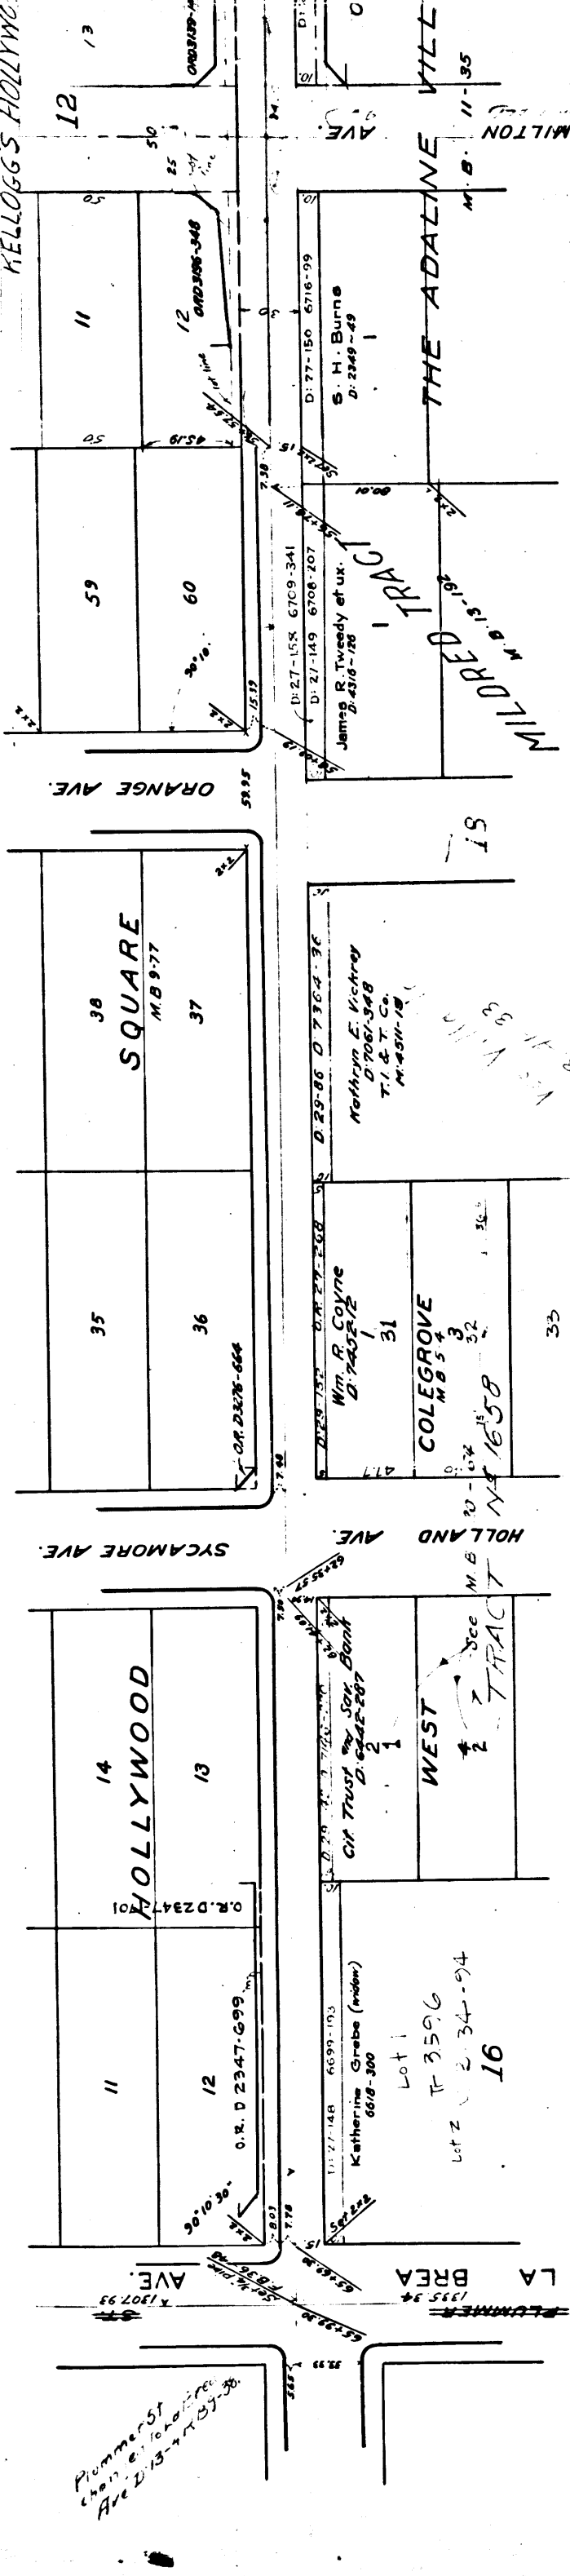

CS 7248
 A1 OF A3


S. 1

SUNSET BOULEVARD
C.S. 5337

C O L E G R O V E

M.R. 53-10

8

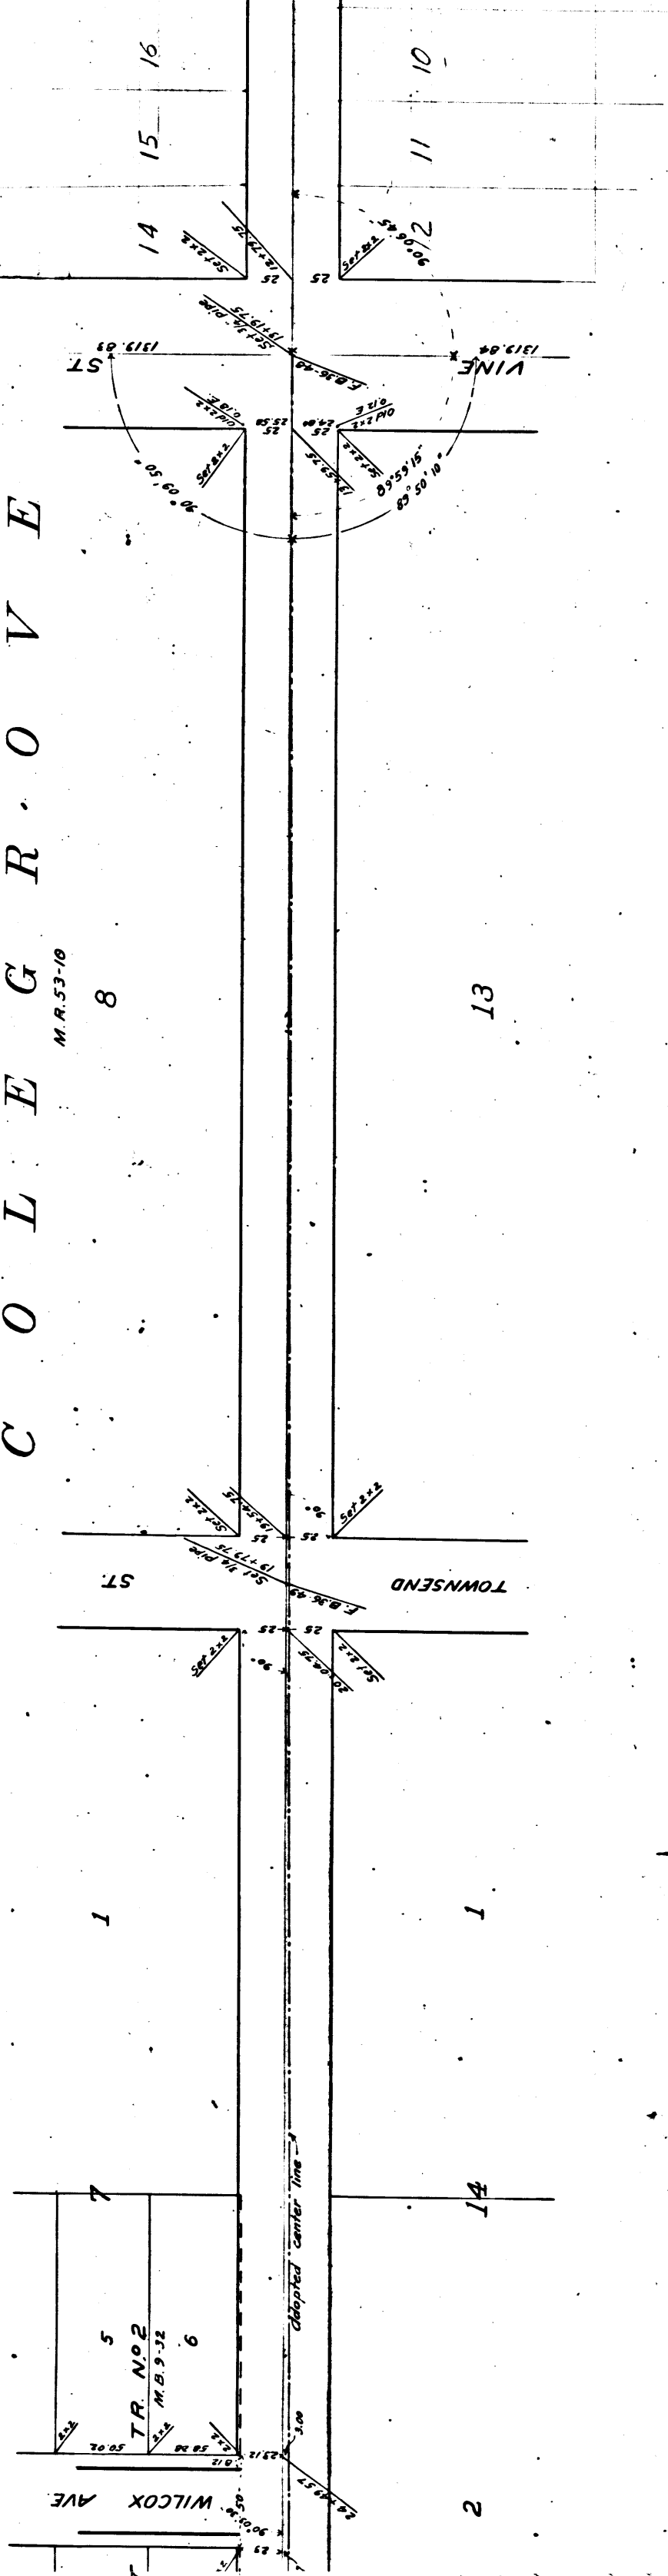

TAIN AVENUE

LA BREA AVE

wer to ~~PLUMMER STREET~~


V. Youngworth County Surveyor

46 C.S. 7248 Scale 1 in = 50 feet

1.M. 9 & 40

O N N E R A N D G A R B U T T S

SUBDIVISION OF THE

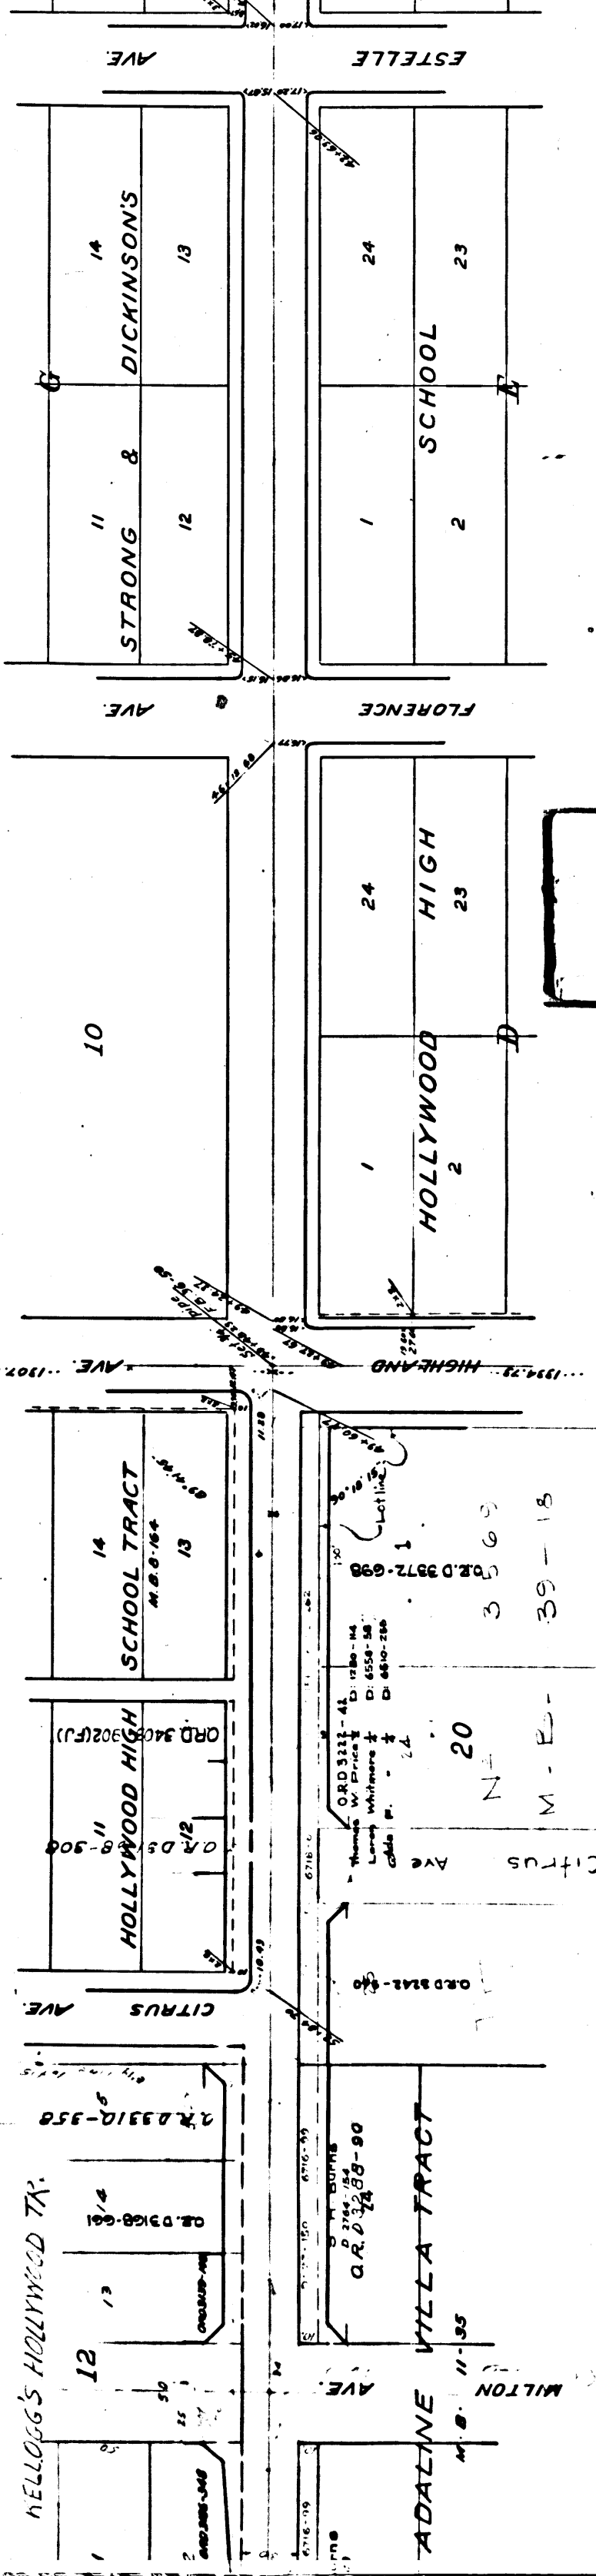

S. W. L I T T L E

T R A C T

M. R. 19-30

CS 7248
A2 OF A3

SANTA MONICA AVE.
142.02 ft. to Street at Sunset
(1880-1890 Record)

