

Map
OF
PROPOSED
EATON CAÑON
STORM WATER DRAIN
NEAR
SAVANNA


Surveyed Jan'y. 1907. C.S. 7282 Ivory B. Noble, County Surveyor


F.B. 29-44
L.B. 20-16
See Co. Sur. Map No. 8391.

~SCALE~
1 in. = 150 FT.

Note: Record distances & bearings are enclosed in brackets ().
I.M. 44

C	S	7	2	8	2
A	1	OF	A	4	

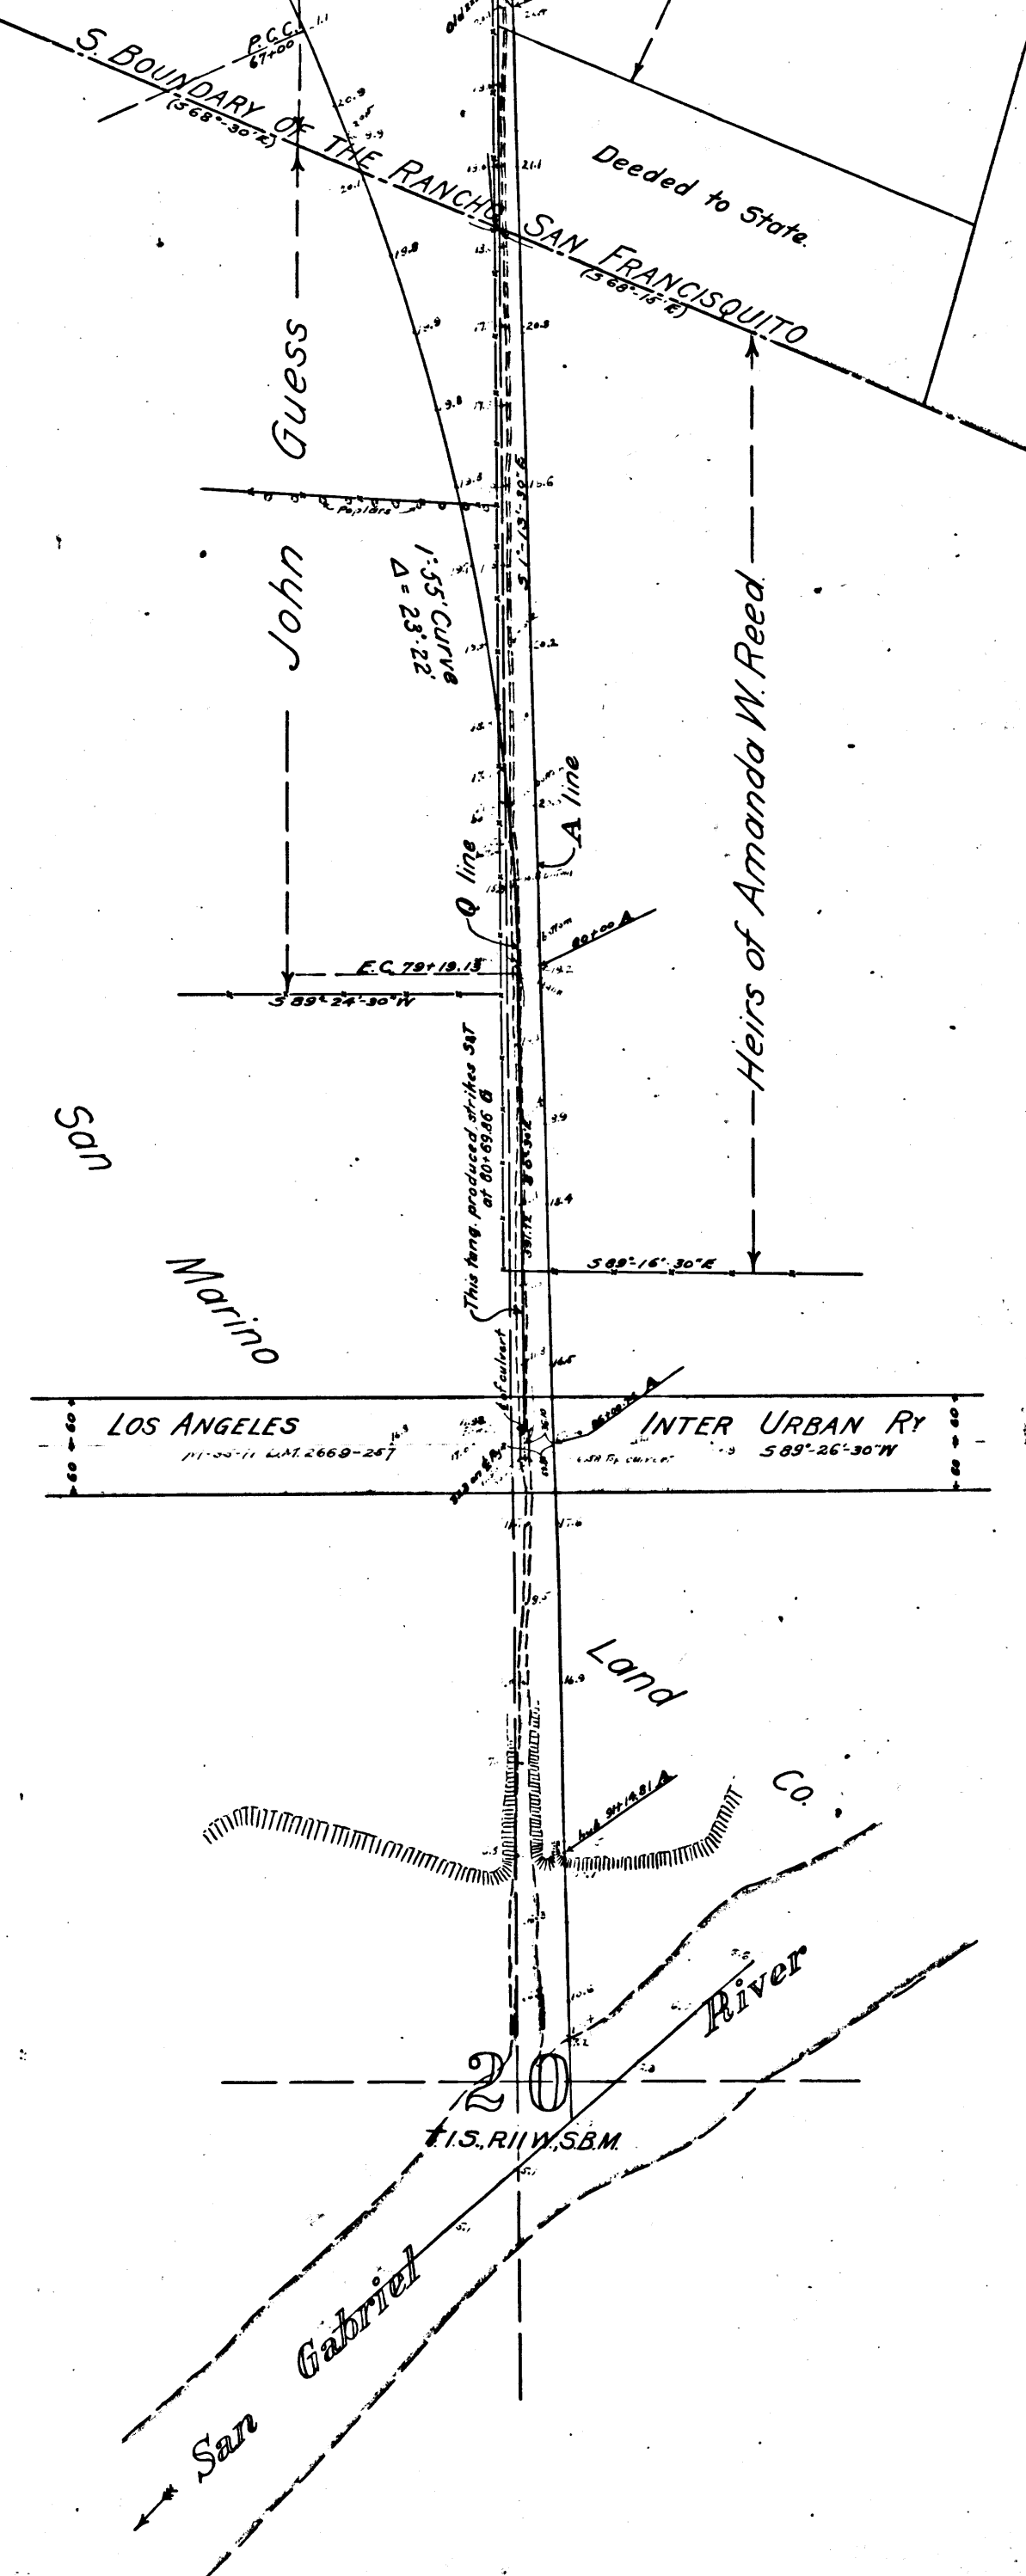

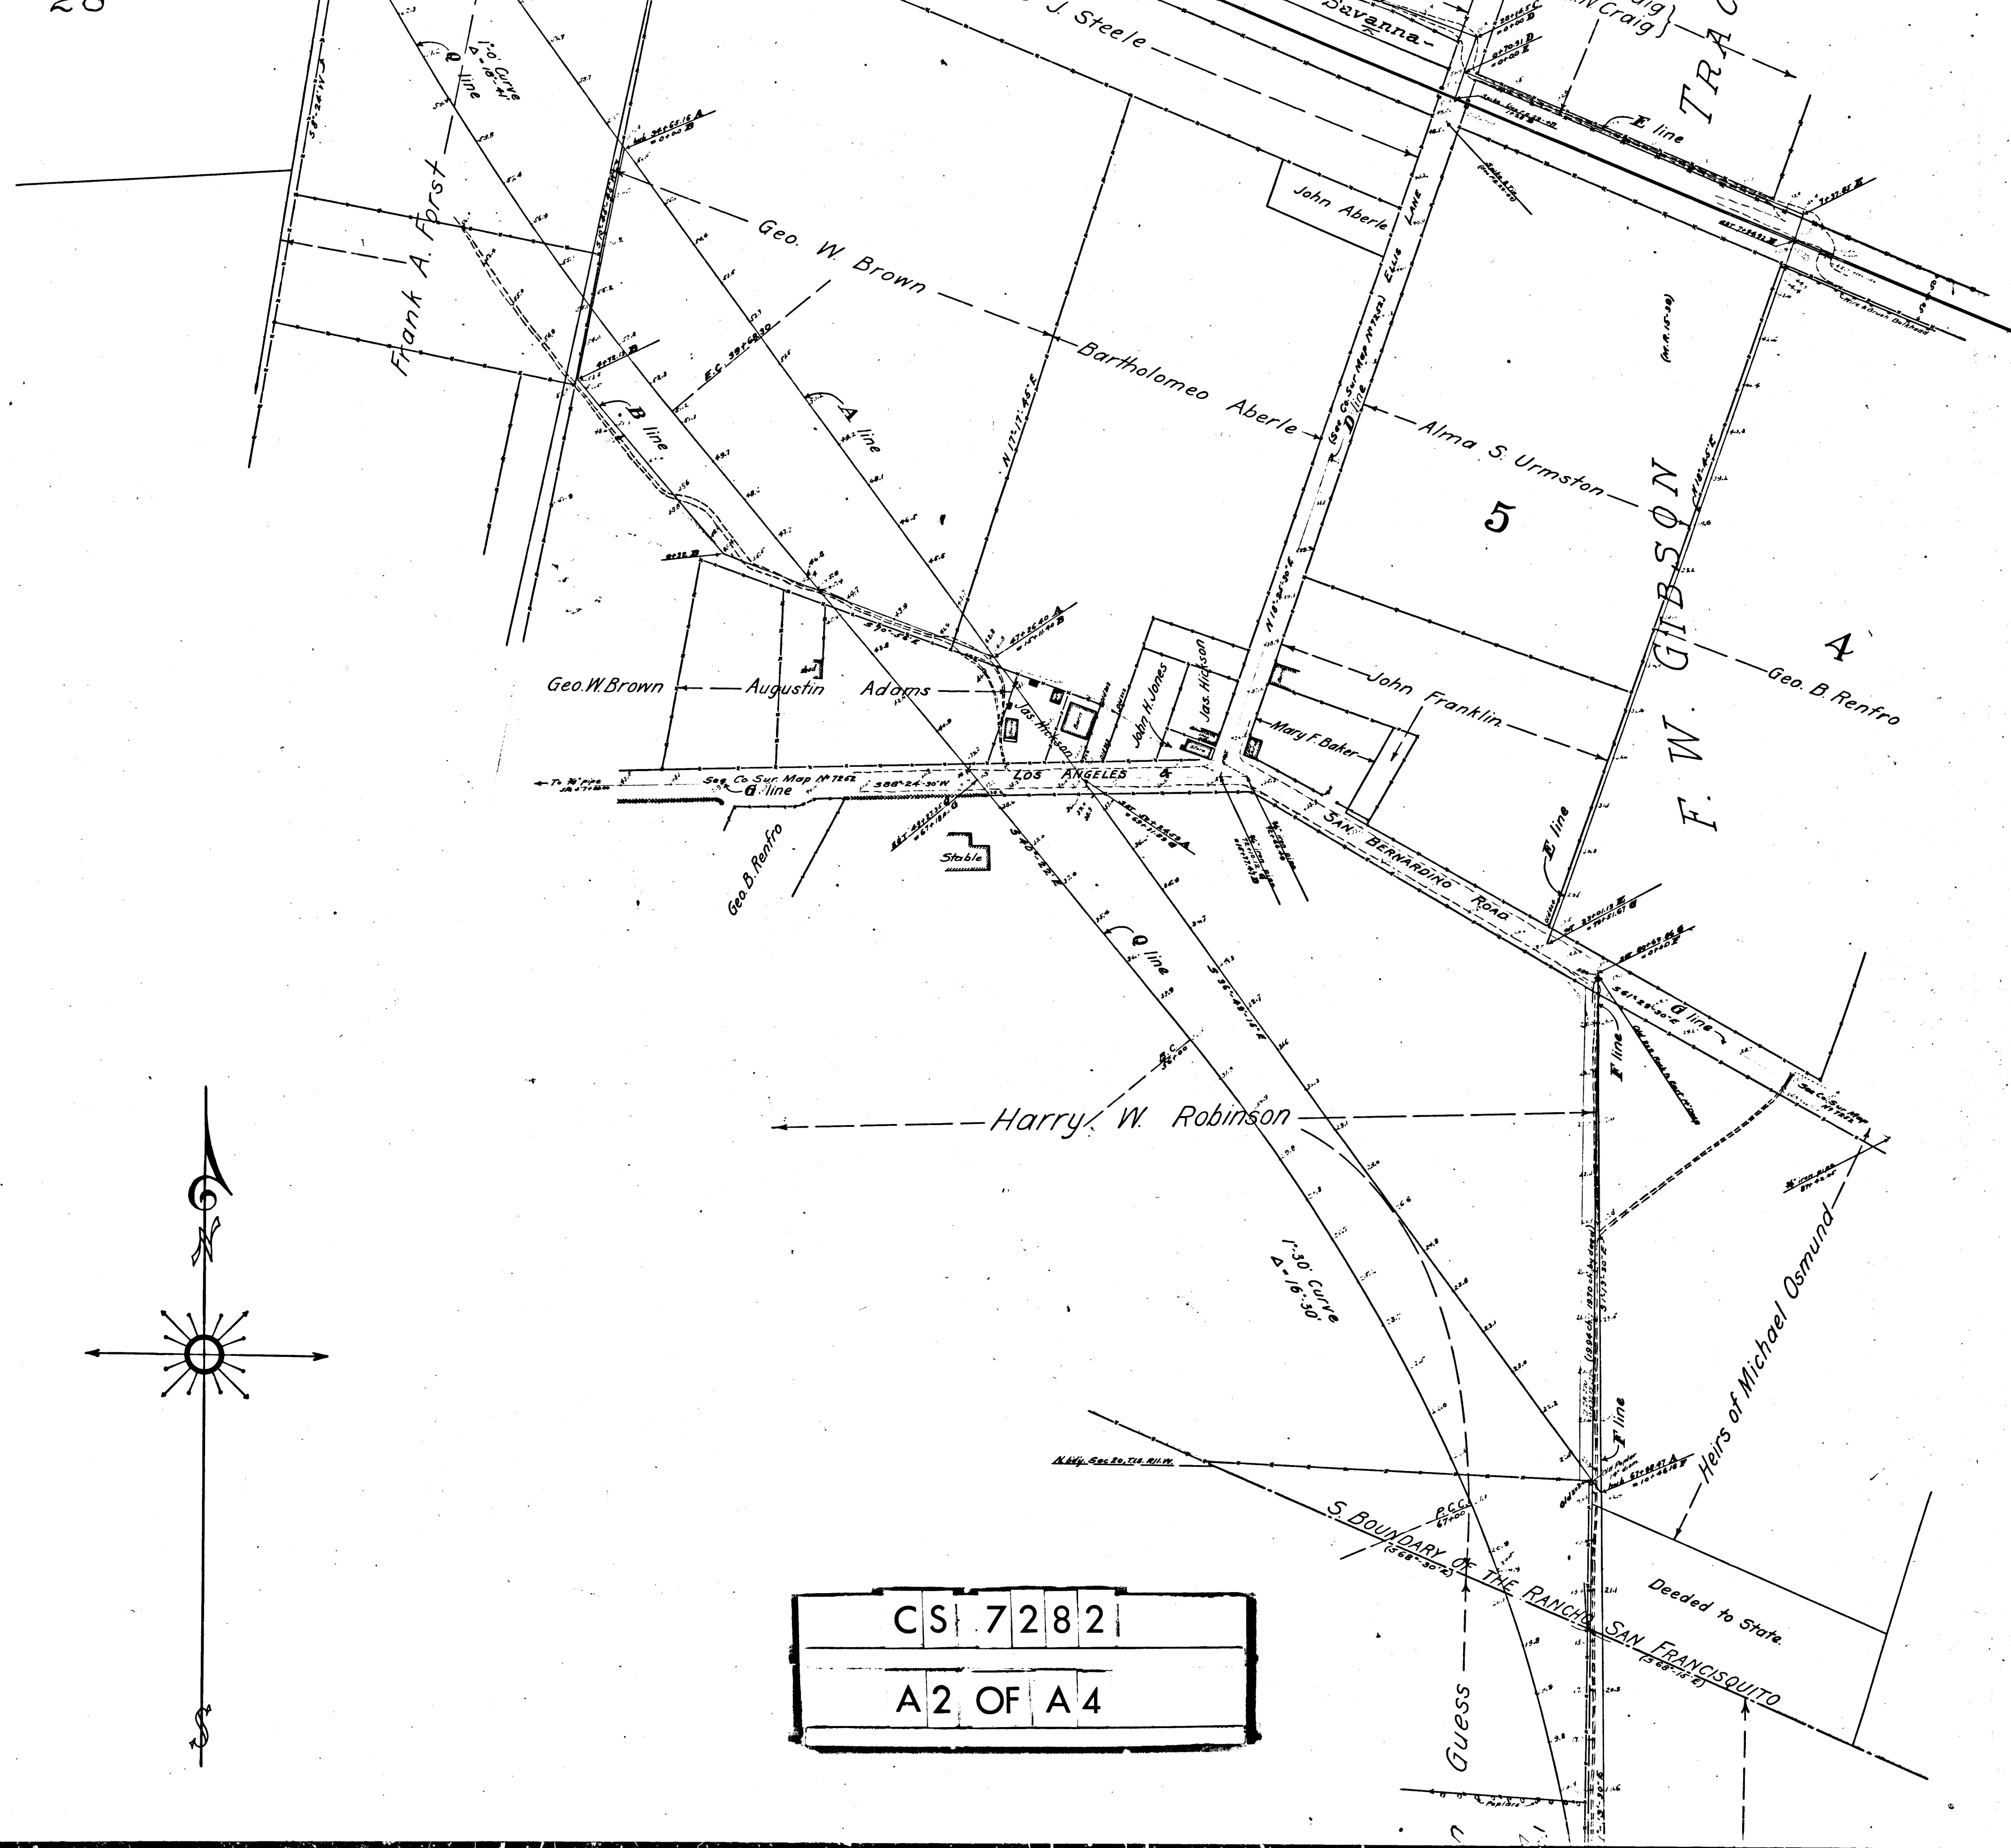

SEG 7 TIS RLY
SEG 18

Mrs. Alice Shoemaker

Franklin Webb

WEST BOUNDARY

27

E.J. Baldwin

R^o SAN FRANCISQUITO

OF THE
(1/4 R. 22-93)

LOWER AZUSA ROAD

Jesse Shaw

Shaw

Albert L. Kerns

WESTERN 2/3

28

Annie Z. Adams

First

Geo. W. B.

Fannie J. Steele

John Aberle

Southern Pacific Company

Savanna

CS 7282

A3 OF A4

6 TRACT

W Craig
J N Craig

I line

Jacob

THE

1/4 (1/4 sec. 22 on Beach line)
0+500 A

A line

E.J. Baldwin

C line

SOUTHERN PACIFIC RY

(Guerra Br)

P.M. 14300

