



Note: Record distance from center line of Railroad Avenue to south line of Rancho along distance of Military Ave. = 4,283.46.



CS 7593
A1 OF A3

RANCHO LA BALLONA
C.F. 16
Lot 1
JOHN D. YOUNG TR.
M.R. 3-115
Lot 2

SANTA MONICA BLVD.
HEATH AVE MAP OF
RAILROAD AVENUE
TO SEPULVEDA BLVD.

AND THAT PORTION OF
R^o SAN JOSE DE BUENOS AYRES
SOUTH OF SUNSET BOULEVARD

April 1909

Ivory B Noble County Surveyor

Scale: 1 in = 200 ft

F.B. 35-28-39



F.B. 36-53-64

COUNTY SURVEYORS MAP NO. 7593

Note: Courses given are based upon
courses in Sunset Boulevard (C.S. 7464)
See note about course along south line of Ranchito.
See F.M. 13617 - V.C. of Streets.

INDEX 21

NEG. 666

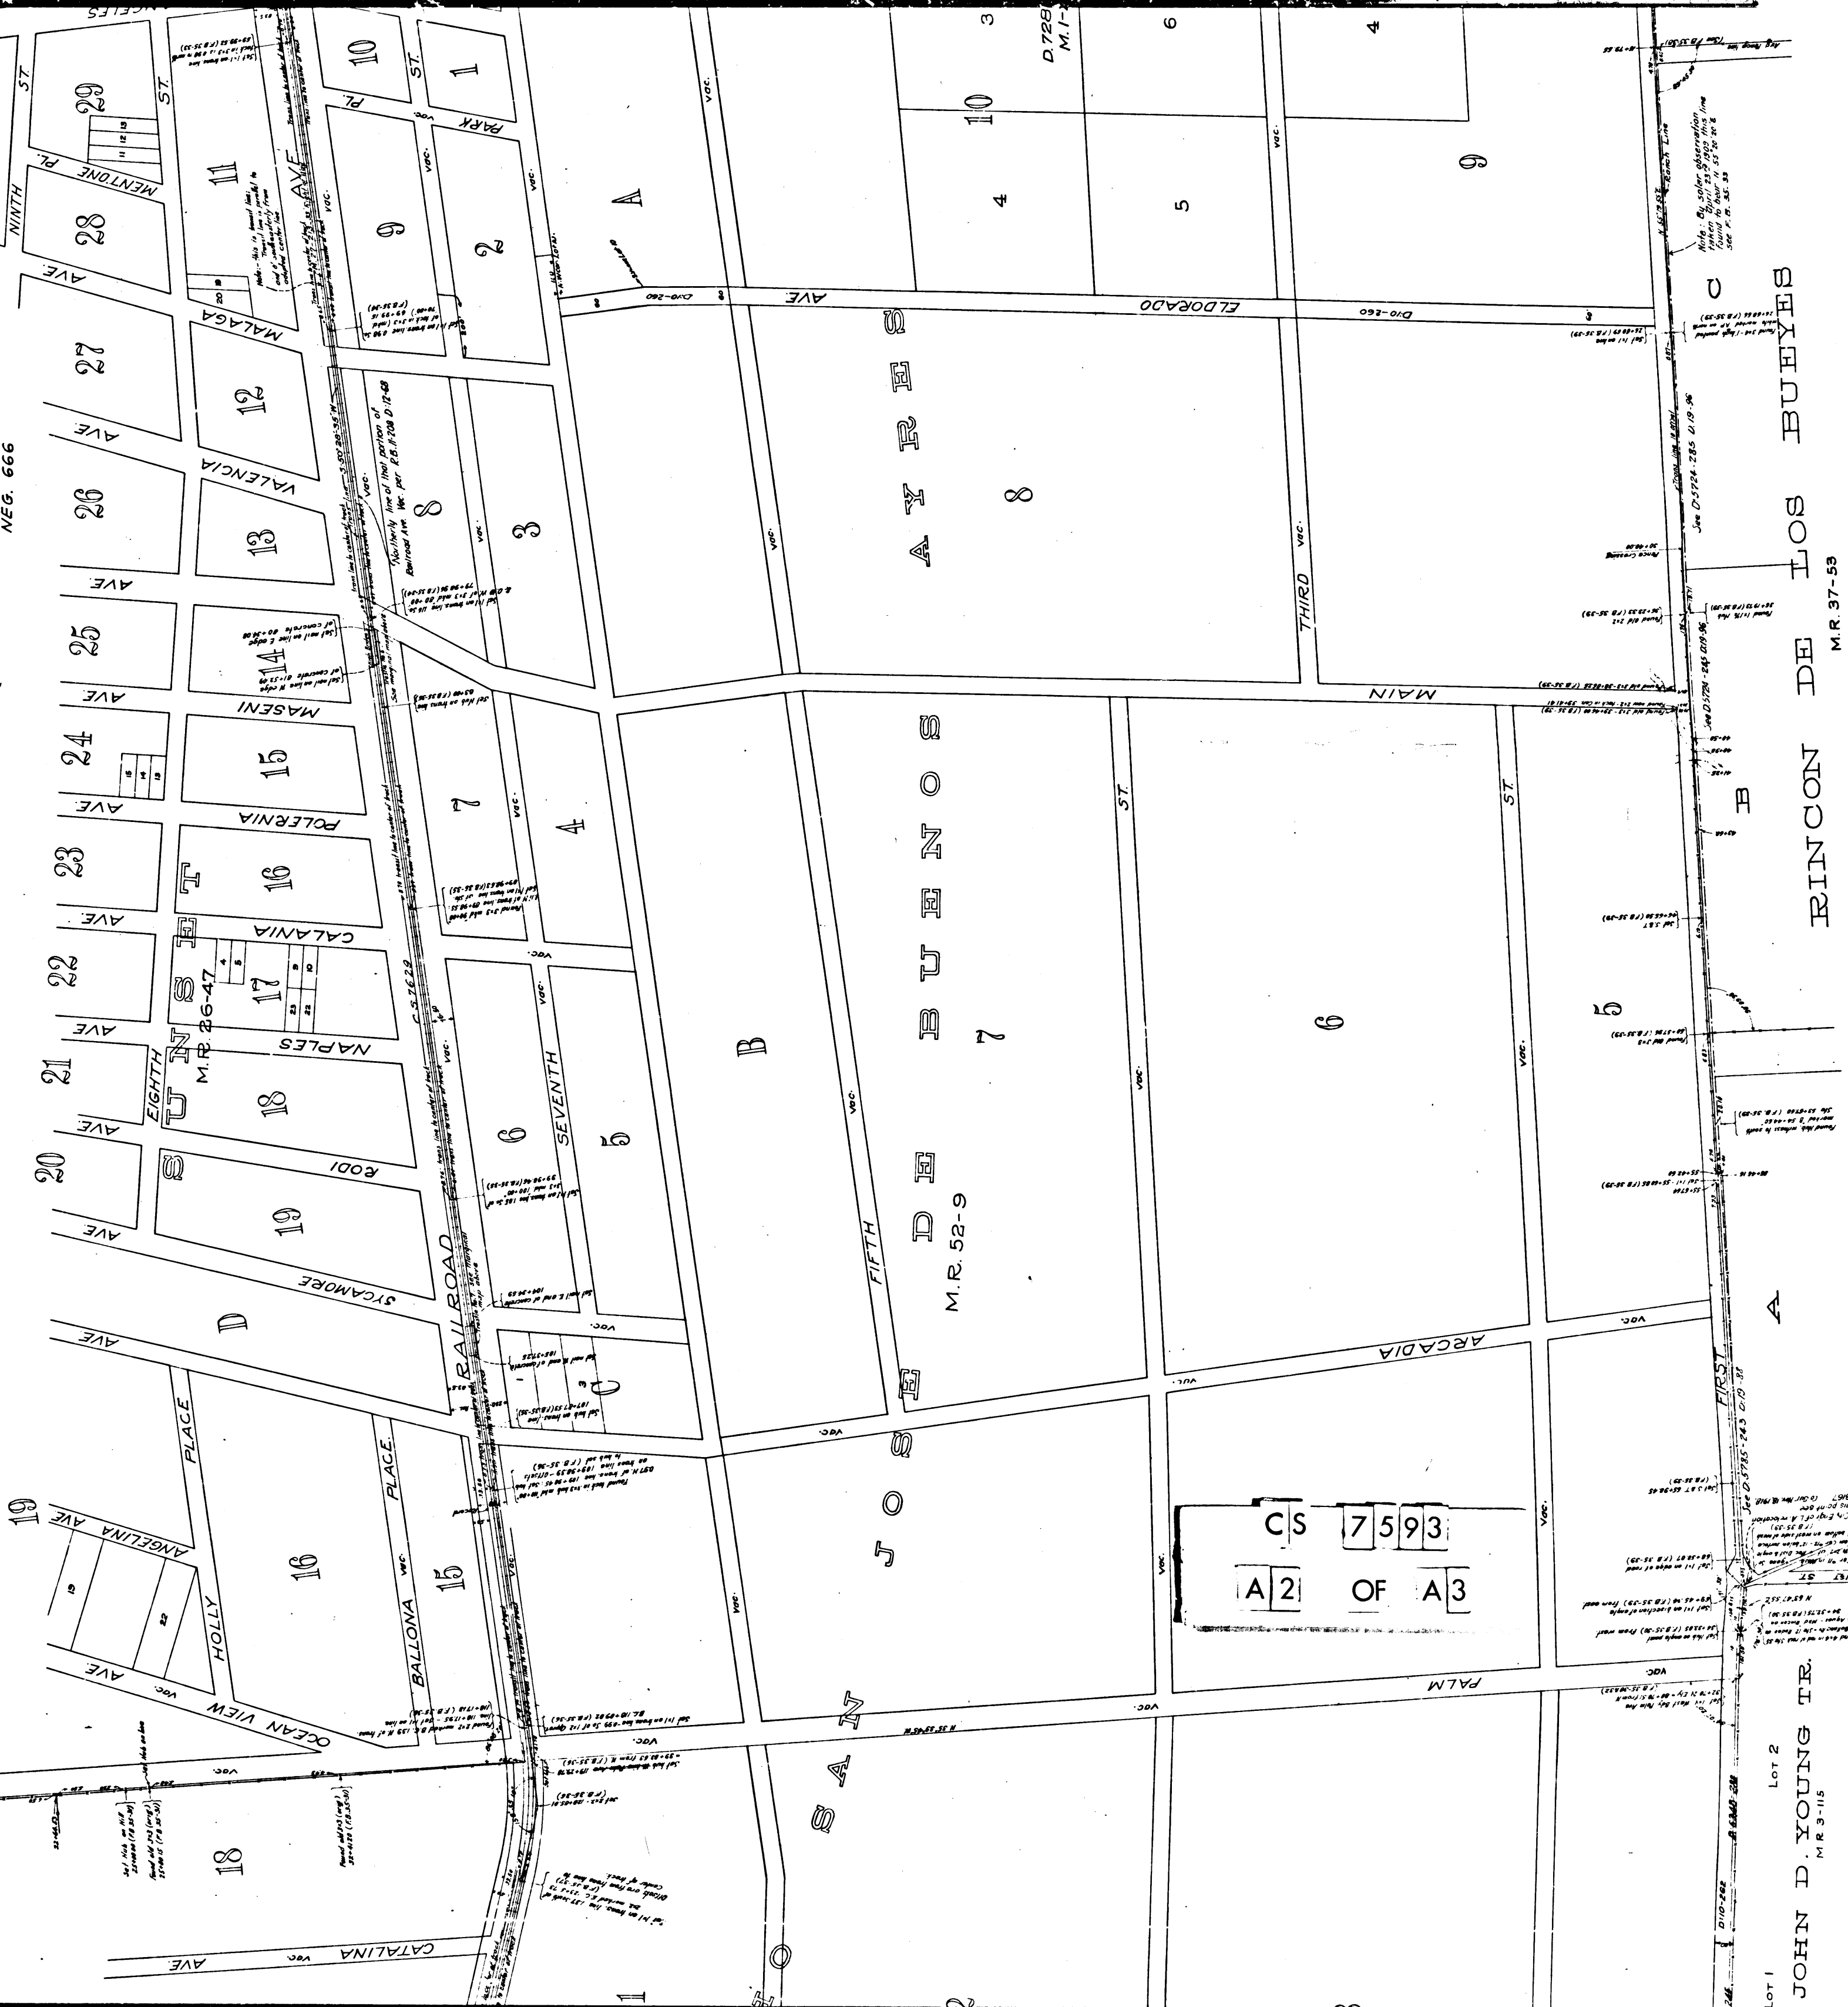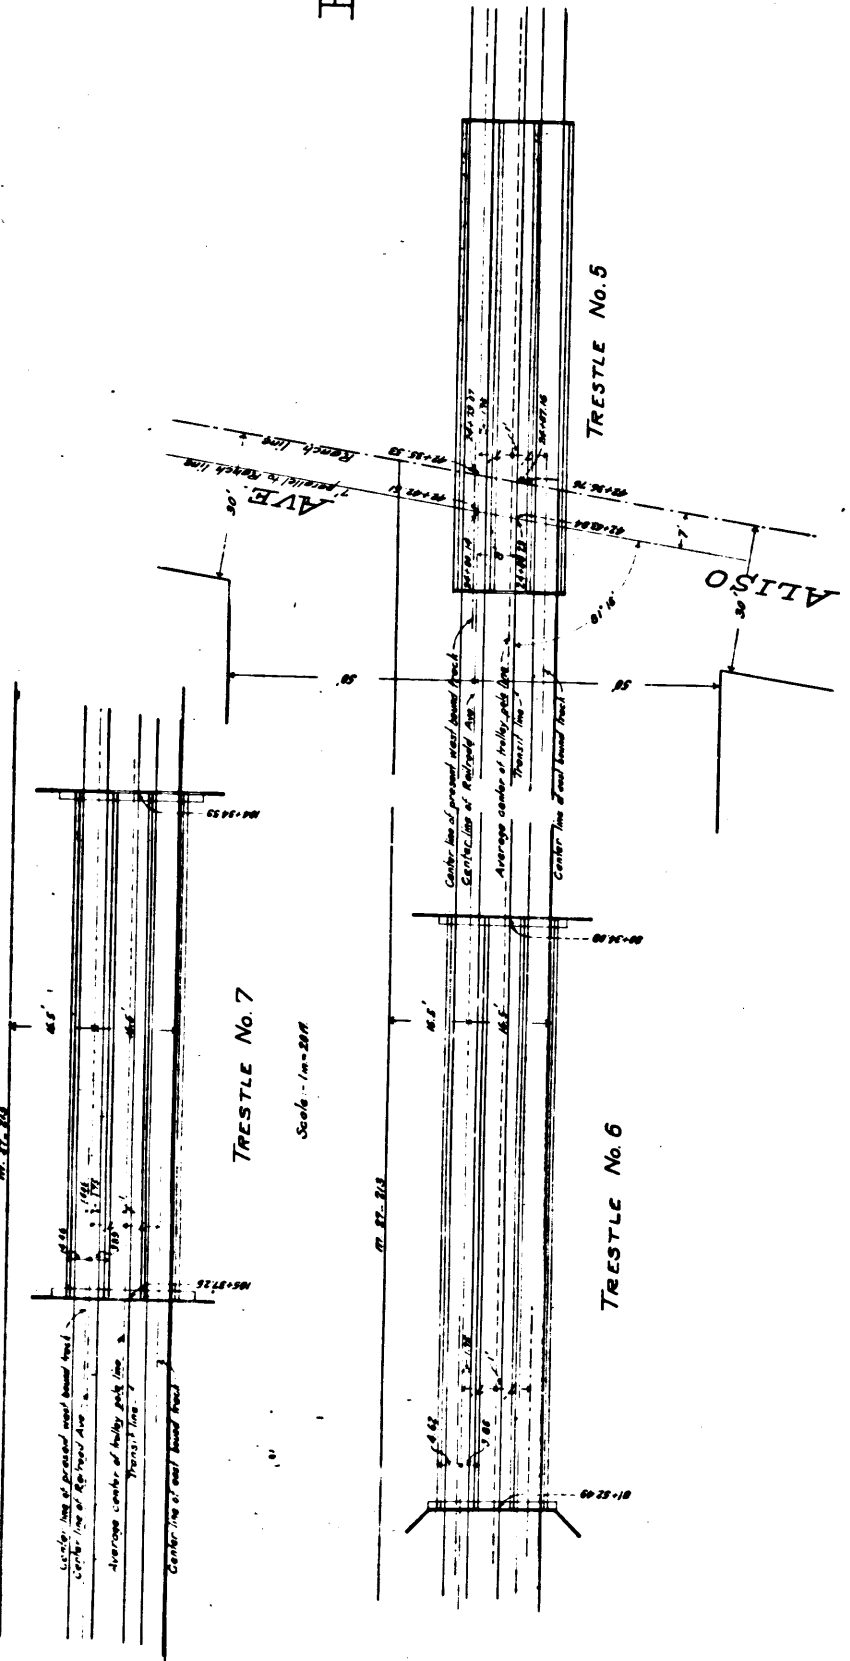

JOHN D. YOUNG TR.

LOT 2

M.R. 3-115

BRINCON DE LOS BUEYES
M.R. 37-53


SANTA MONICA BLVD. HEATH AVE TO SEPULVEDA BLVD. RAILROAD AVENUE

AND THAT PORTION OF
R^o SAN JOSE DE BUENOS AYRES
SOUTH OF SUNSET BOULEVARD

April 1909
Ivory B. Noble
County Surveyor
Scale: 1 in = 200 ft
F.B. 35-28-39
F.B. 36-53-64
COUNTY SURVEYORS' MAP NO. 7593
See note about course along south line of Ranch.
Name changes see Ord. 52403.

INDEX 21

NEG. 666

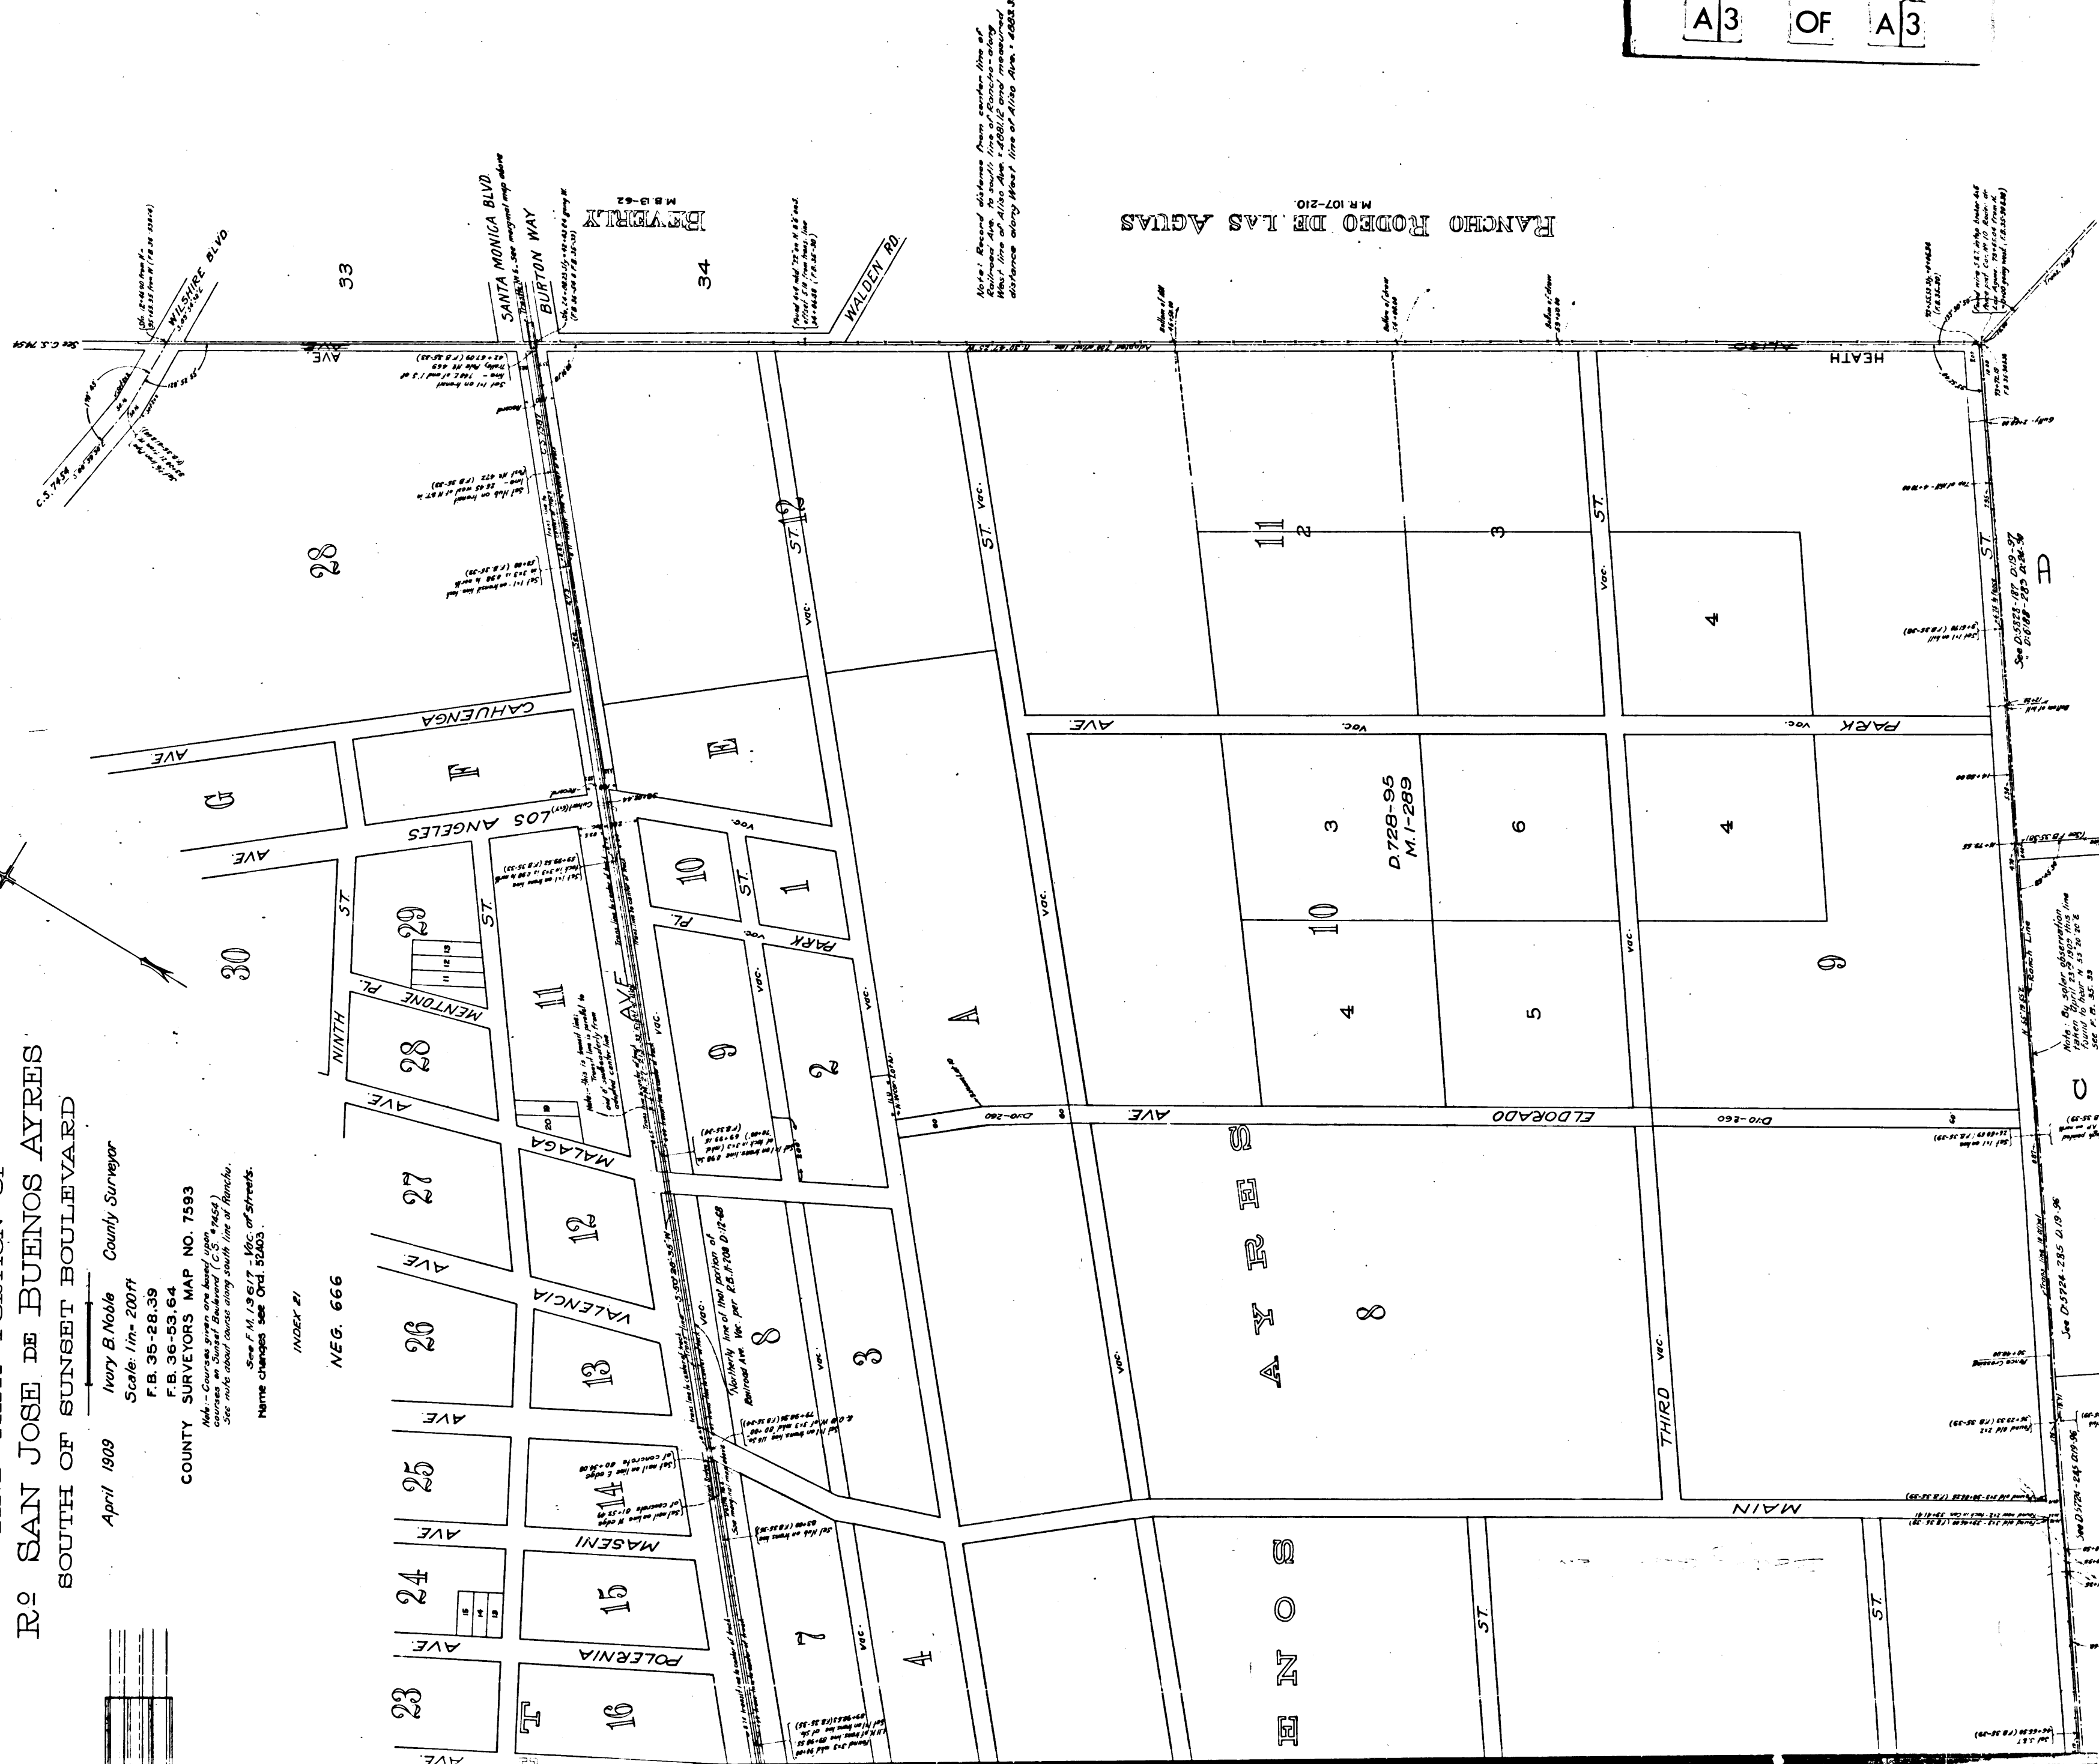

RINCON DE LOS BUEYES
MR. 37-53

CS 7593
A3 OF A3

NEG 666