



STATE ST.
MAP SHOWING
AND
PROPOSED EXTENSION OF
BOYLE AVENUE

SOUTHERLY IN RANCHO SAN ANTONIO TO FLORENCE AVENUE
JANUARY 1910 IVORY B. NOBLE COUNTY SURVEYOR



SCALE 1"=150'

F.B. 41-14

COUNTY SURVEYORS MAP NO. 7648

NOTE: Bearings are based on bearing of Florence Ave. as per D.M. 3716-163
Laguna and Florence Road Changed to Baker Ave. D:13-93
For Boyle Ave. Changed To State St. D:66-31 Or. 645

Traced from Original
By O. Fenslar
Checked by M. Bress
Date 8-29-43

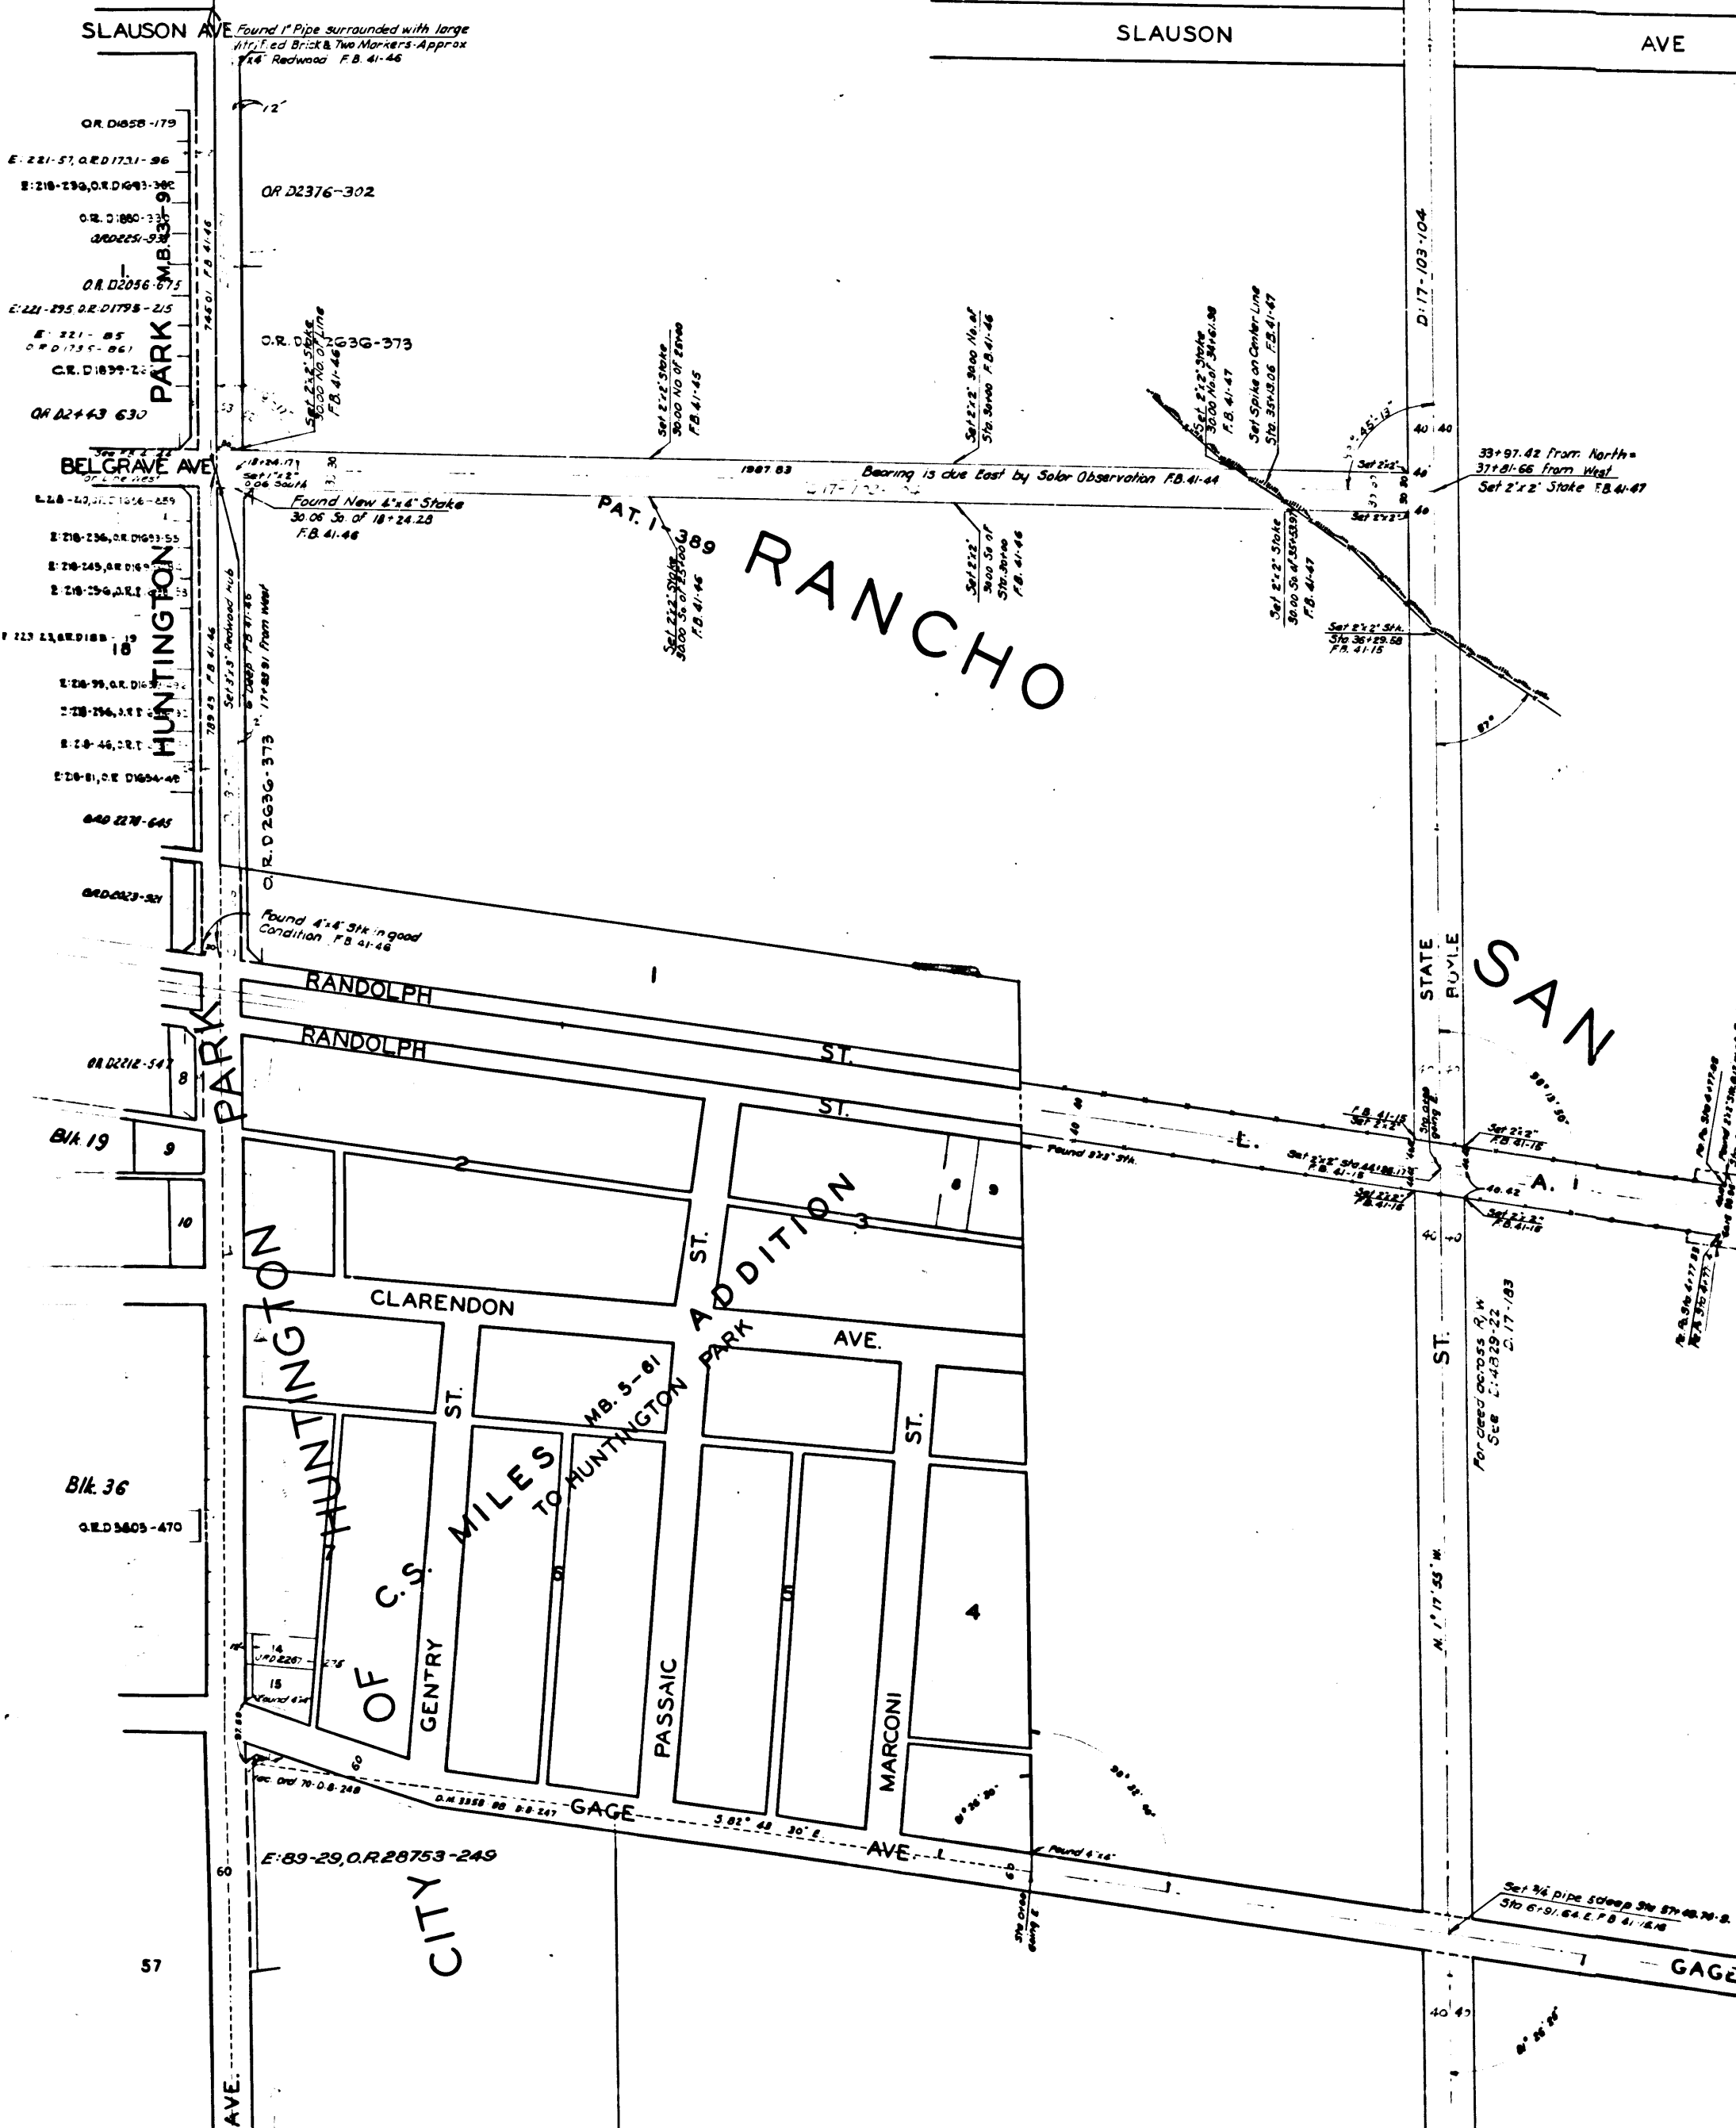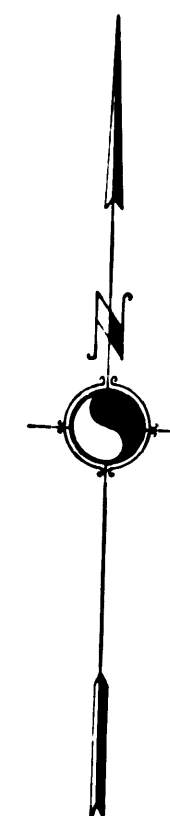

CS 7648
A2 OF A3

CS 7 6 4 8
A 3 OF A

