


C.S. 7959.
FIELD WORK: COMPLY
OFFICE WORK: COMPLY
CHECKED BY:

NOTE: ELEVATIONS HEREON ARE BASED ON OLD
LOS ANGELES CITY DATUM PER ELEVATION OF 309.00
ON B.M. IN L.B. 83 PG. 21 WHICH IS 5.764 BELOW
U.S.G.S. B.M. NO. 880 (1928 ADJ.) VIA TIES PER L.B. 87
PGS. 14 & 16 AND F.B. 147 PG. 66.
THEREFORE ADD 5.764 TO ALL ELEVATIONS
SHOWN HEREON TO PLACE SAME ON U.S.G.S. - 1928
DATUM.


I.M. 8

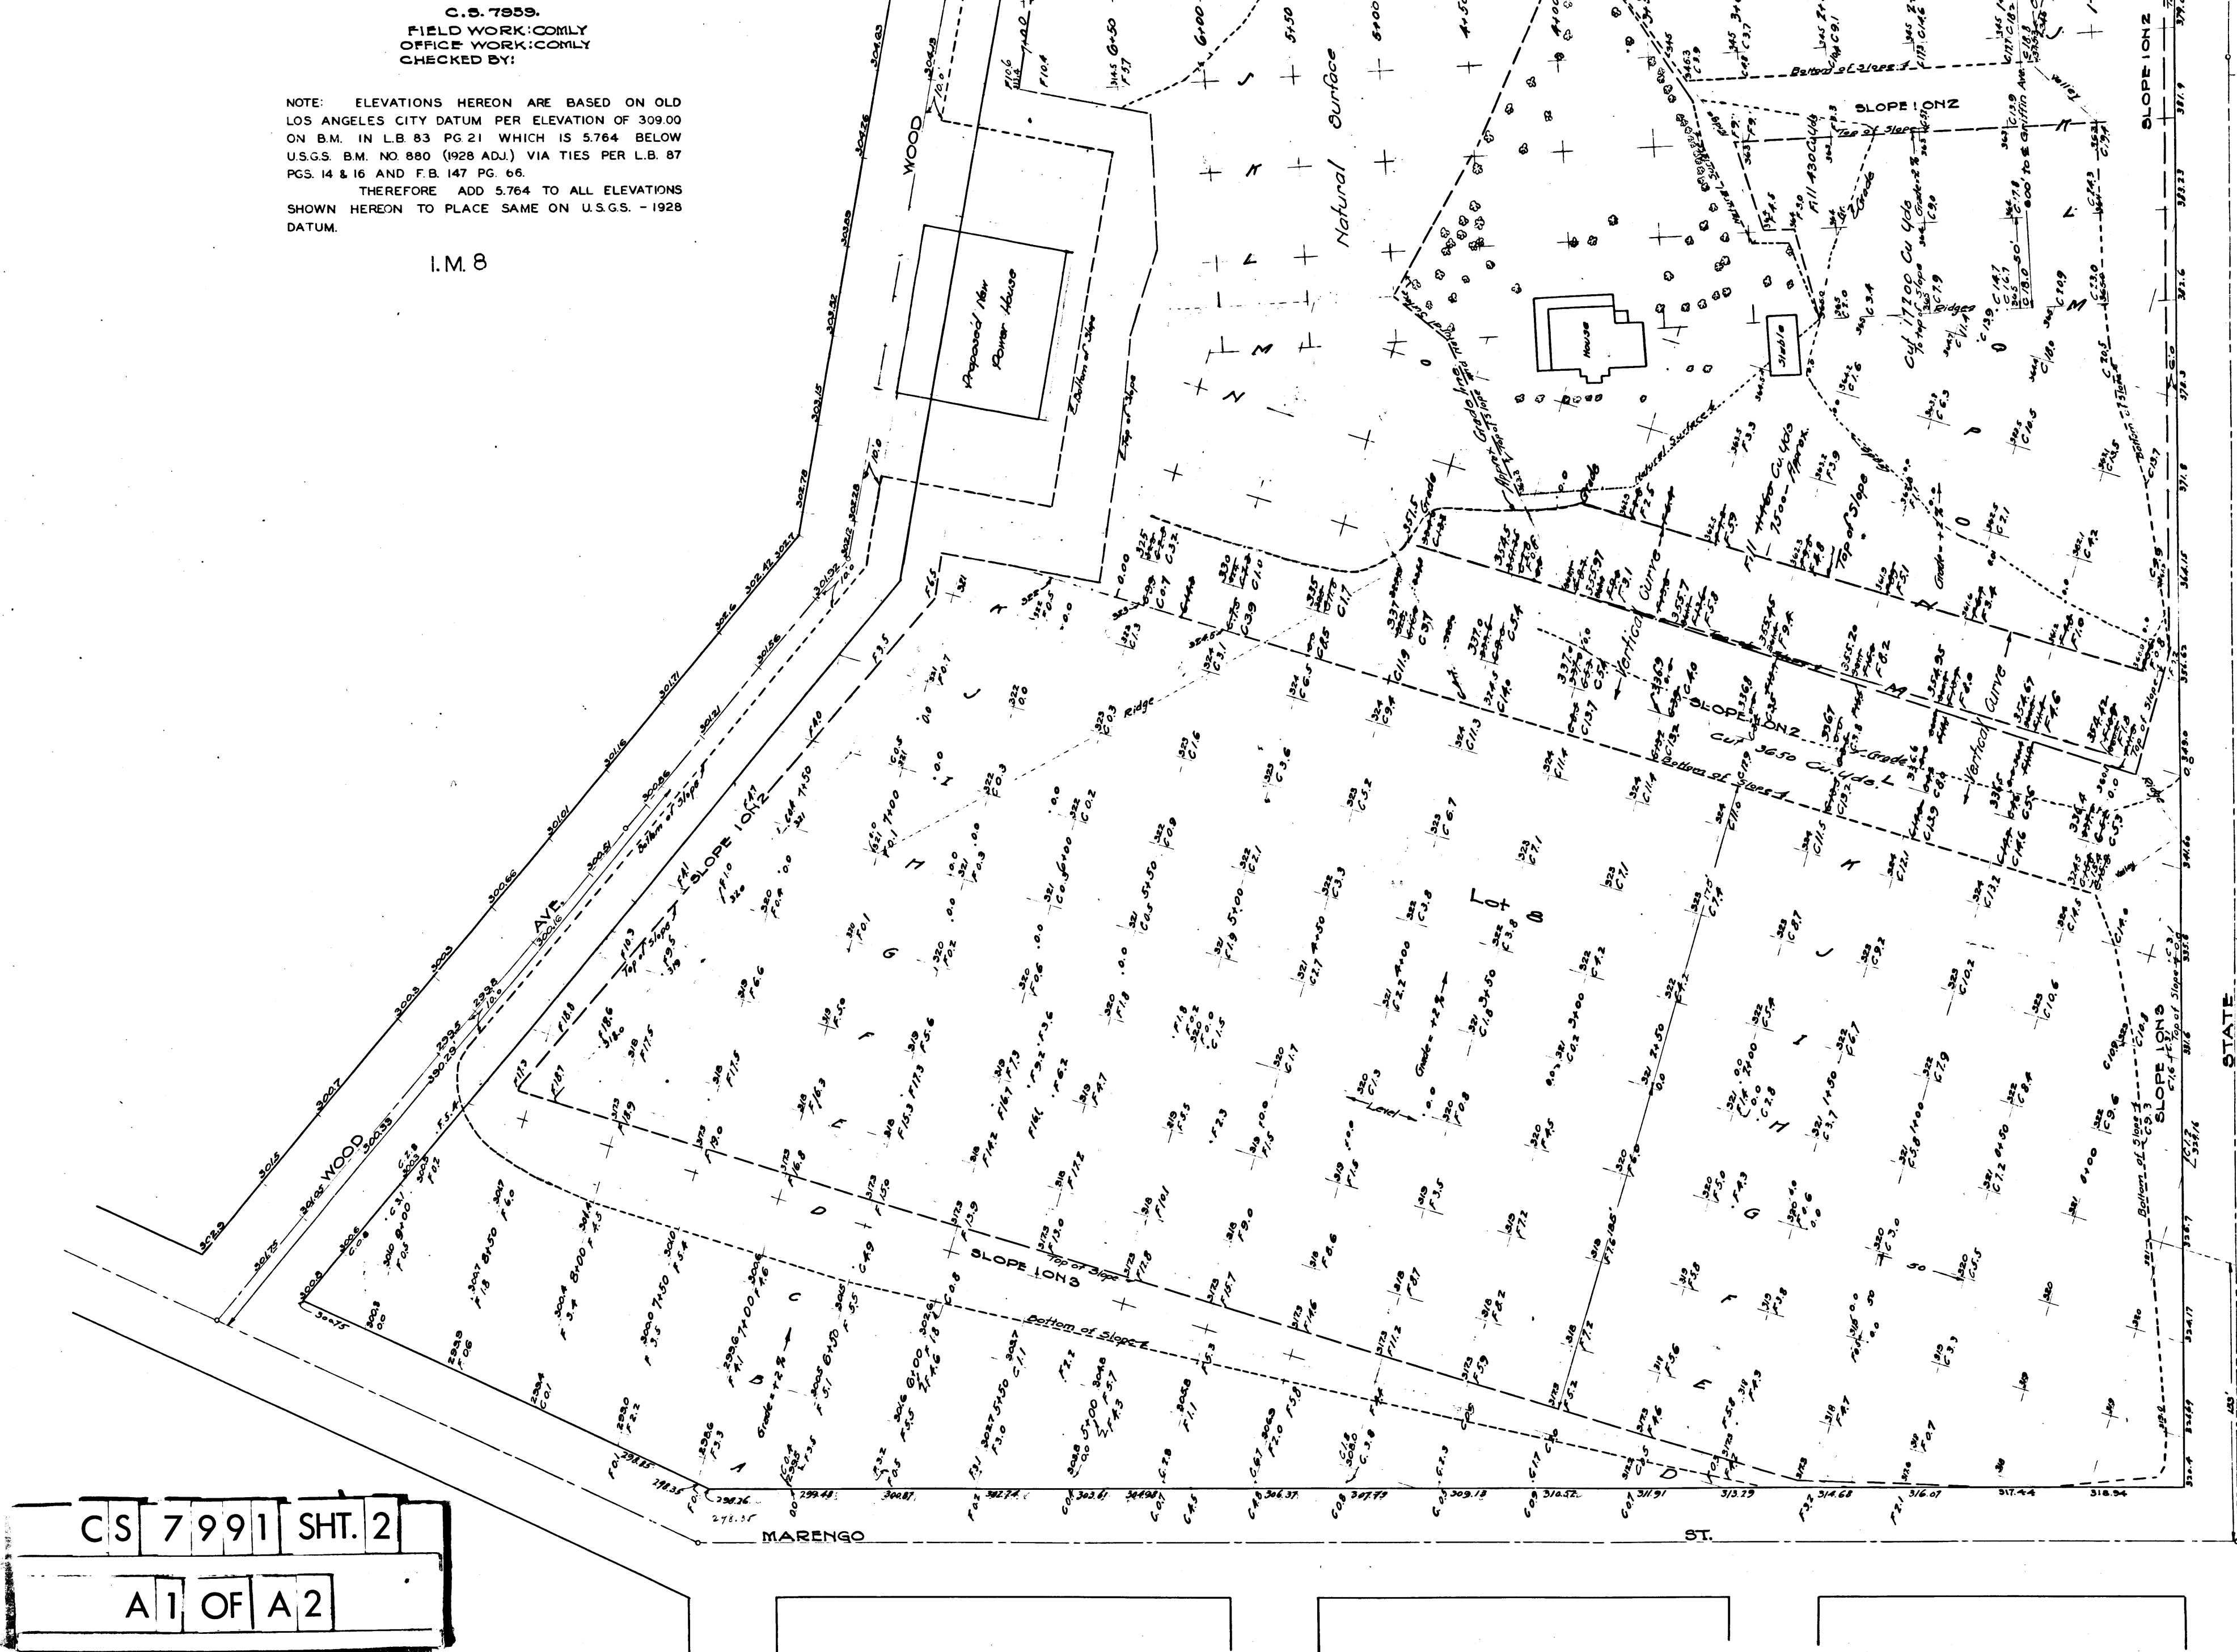

CS 7991 SHT. 2

A1 OF A2

Griffin Ave. chg. to Zonal Ave. Ord. 53627.

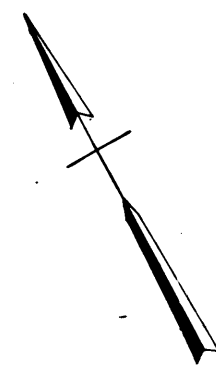


COUNTY HOSPITAL GROUNDS
LOTS 8 & 9 ORANGE SLOPE TRACT.
MAP SHOWING ELEVATIONS
FOR PROPOSED GRADING
 SURVEYED MAY 1915 I.B. NODLE, COUNTY SURVEYOR.
 SCALE 1"=40'
 F.S. 44-123.
 C.S. 7993.
 FIELD WORK: COMPLY
 OFFICE WORK: COMPLY
 CHECKED BY:

NOTE: ELEVATIONS HEREON ARE BASED ON OLD LOS ANGELES CITY DATUM PER ELEVATION OF 309.00 ON B.M. IN L.B. 83 PG. 21 WHICH IS 5.764 BELOW U.S.G.S. B.M. NO 880 (1928 ADJ.) VIA TIES PER L.B. 87 PGS. 14 & 16 AND F.B. 147 PG. 66.
 THEREFORE ADD 5.764 TO ALL ELEVATIONS SHOWN HEREON TO PLACE SAME ON U.S.G.S. - 1928 DATUM.

I.M. 8

CS 7991 SHT. 2
 A 2 OF A 2

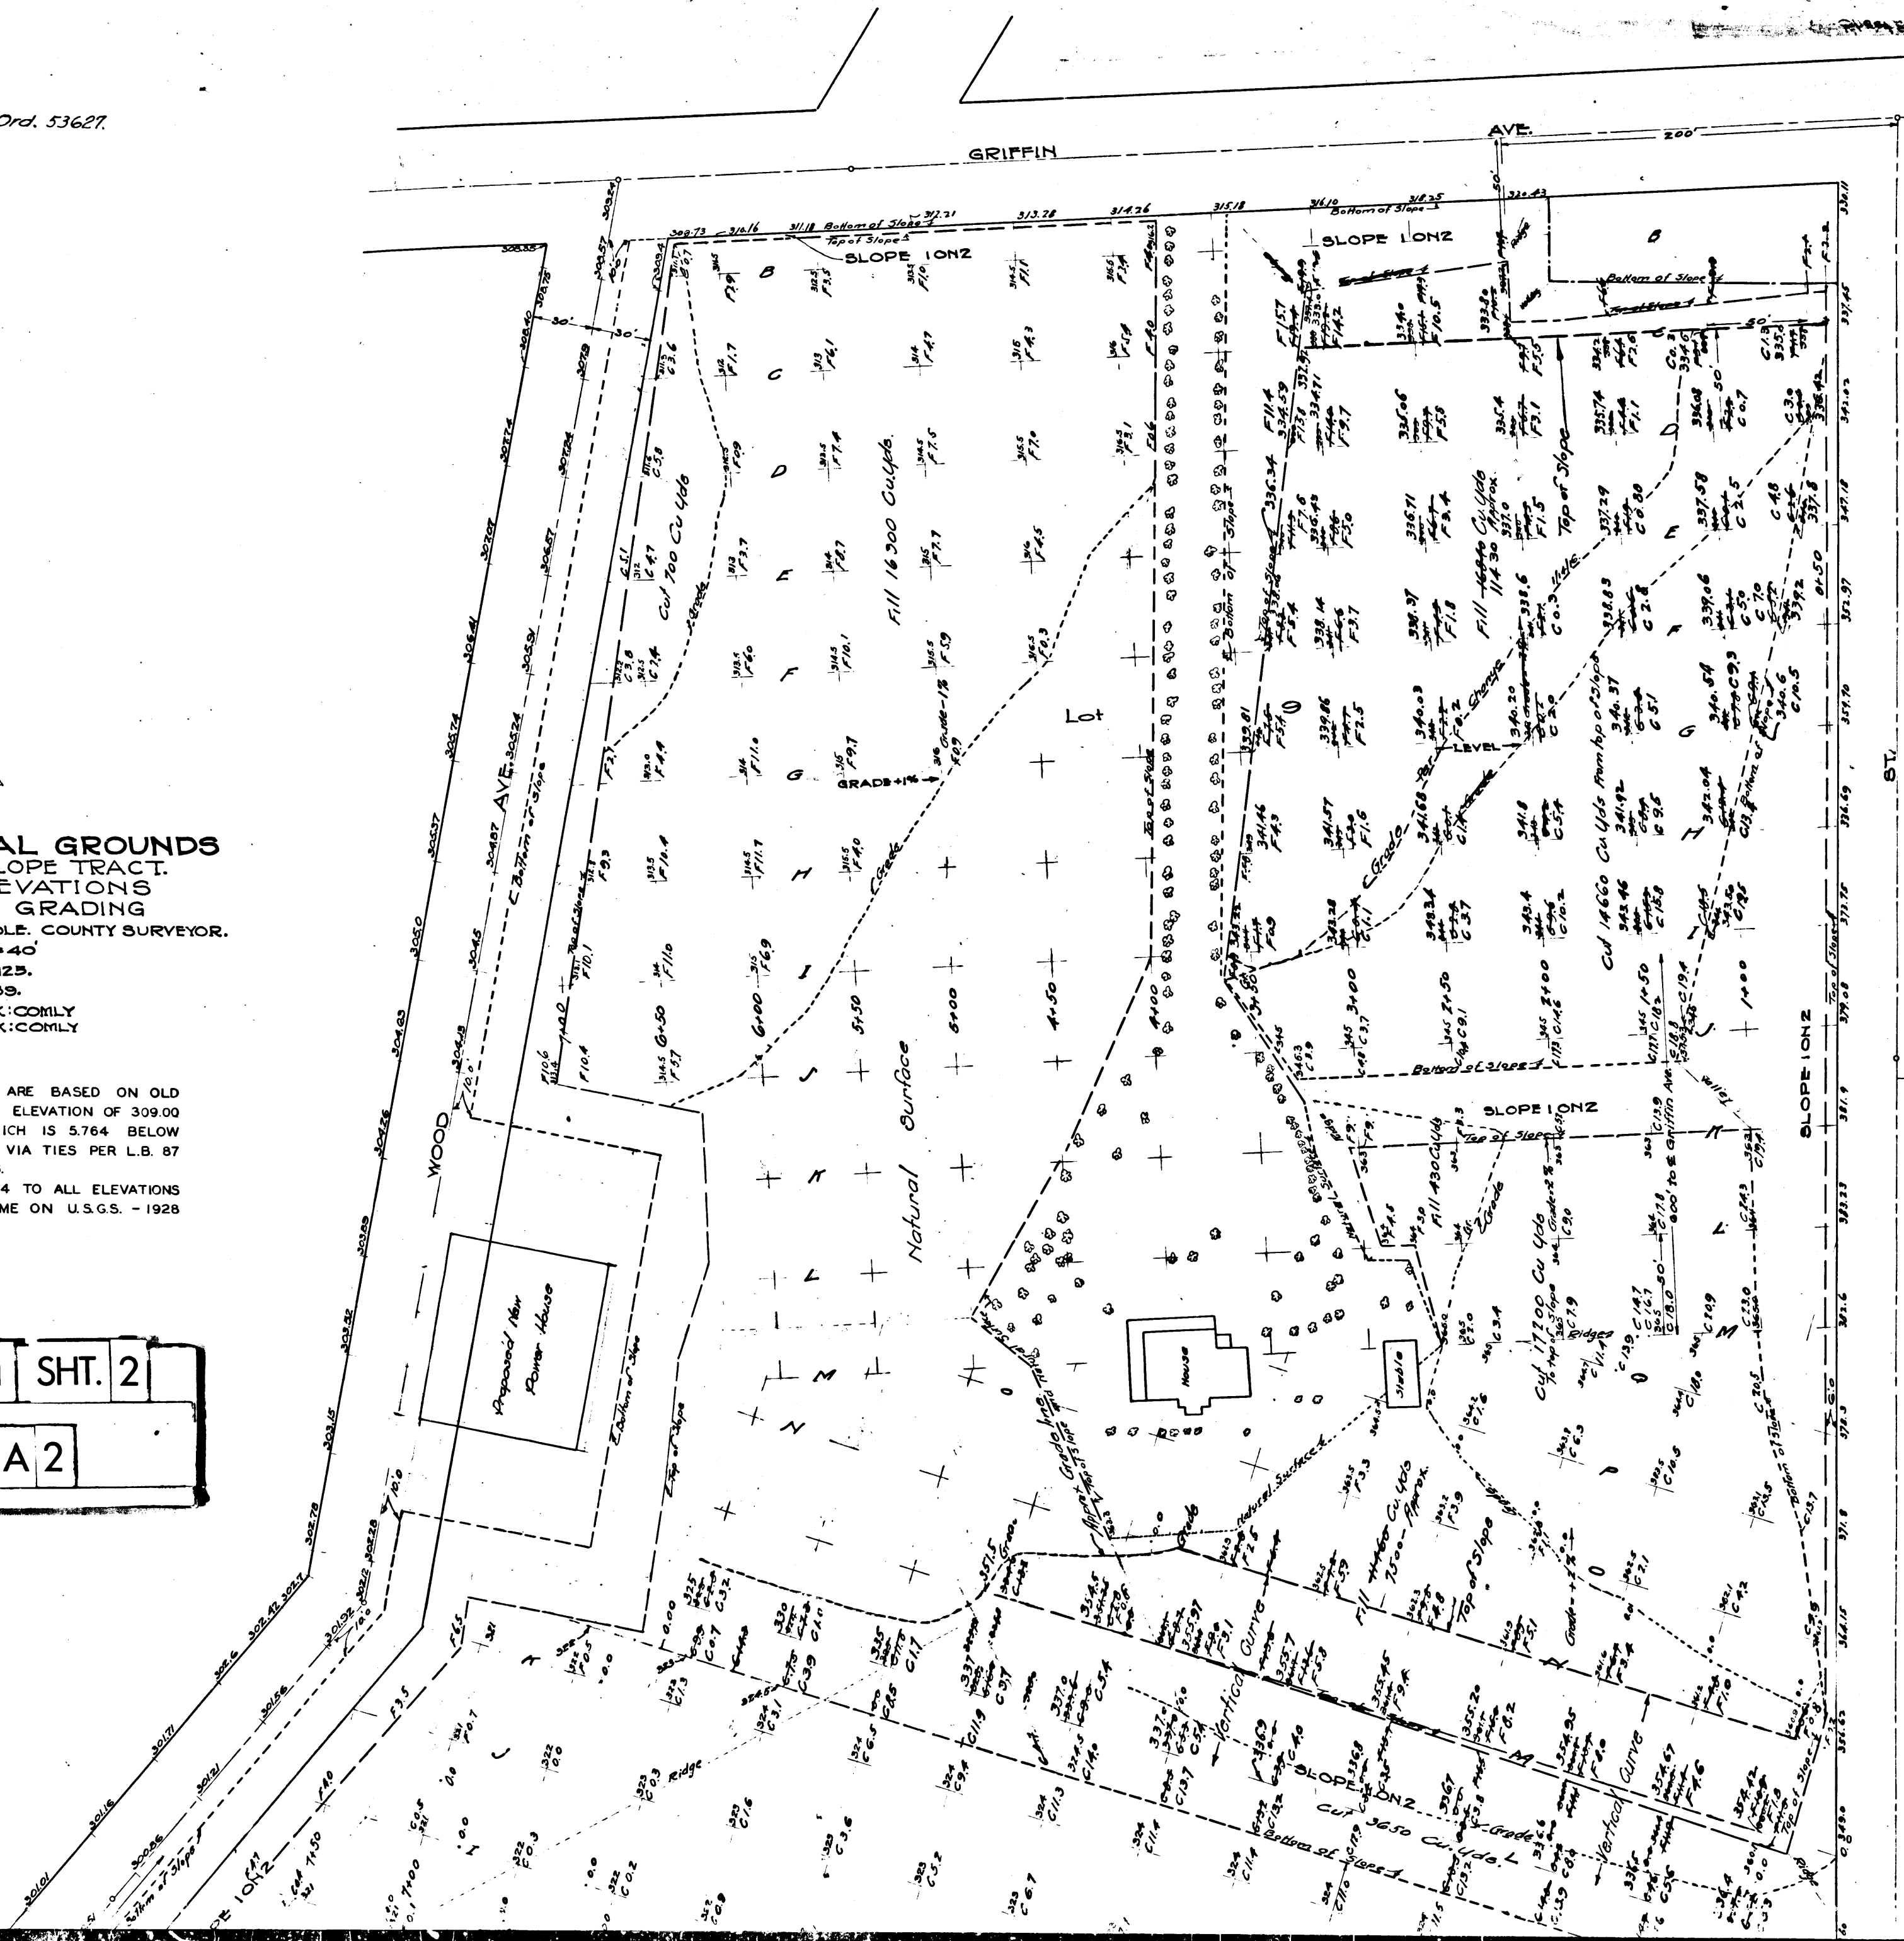

Note: Figures in Verticals are result of change by B.L.W. 1-19-16. And May