

CITY OF

See Note - 18.50
Map showing boundaries of and layout of
improvements in:
Rubio Protection District
Rubio Protection District #2
Fair Oaks Protection District

MAP SHOWING
RUBIO WASH
RUBIO STORM DRAIN No.1.
RUBIO STORM DRAIN No.2.
PASADENA STORM WATER CONDUIT
AND ADJACENT TERRITORY.
MADE FROM SURVEYS - DEC. 1914 TO APR. 1915
I.B. NOBLE - COUNTY SURVEYOR.

SCALE = 1 MILE

LEGEND
— Open Conduit
— Covered Conduit

1 M. 8, 14, & 50


This Protect tracing made Dec 1956 from
the original worn tracing which has been
discarded.



Retouched by R.J.B. Feb. 1957

CITY OF

CS 8006 SHT. 1

A1 OF A4

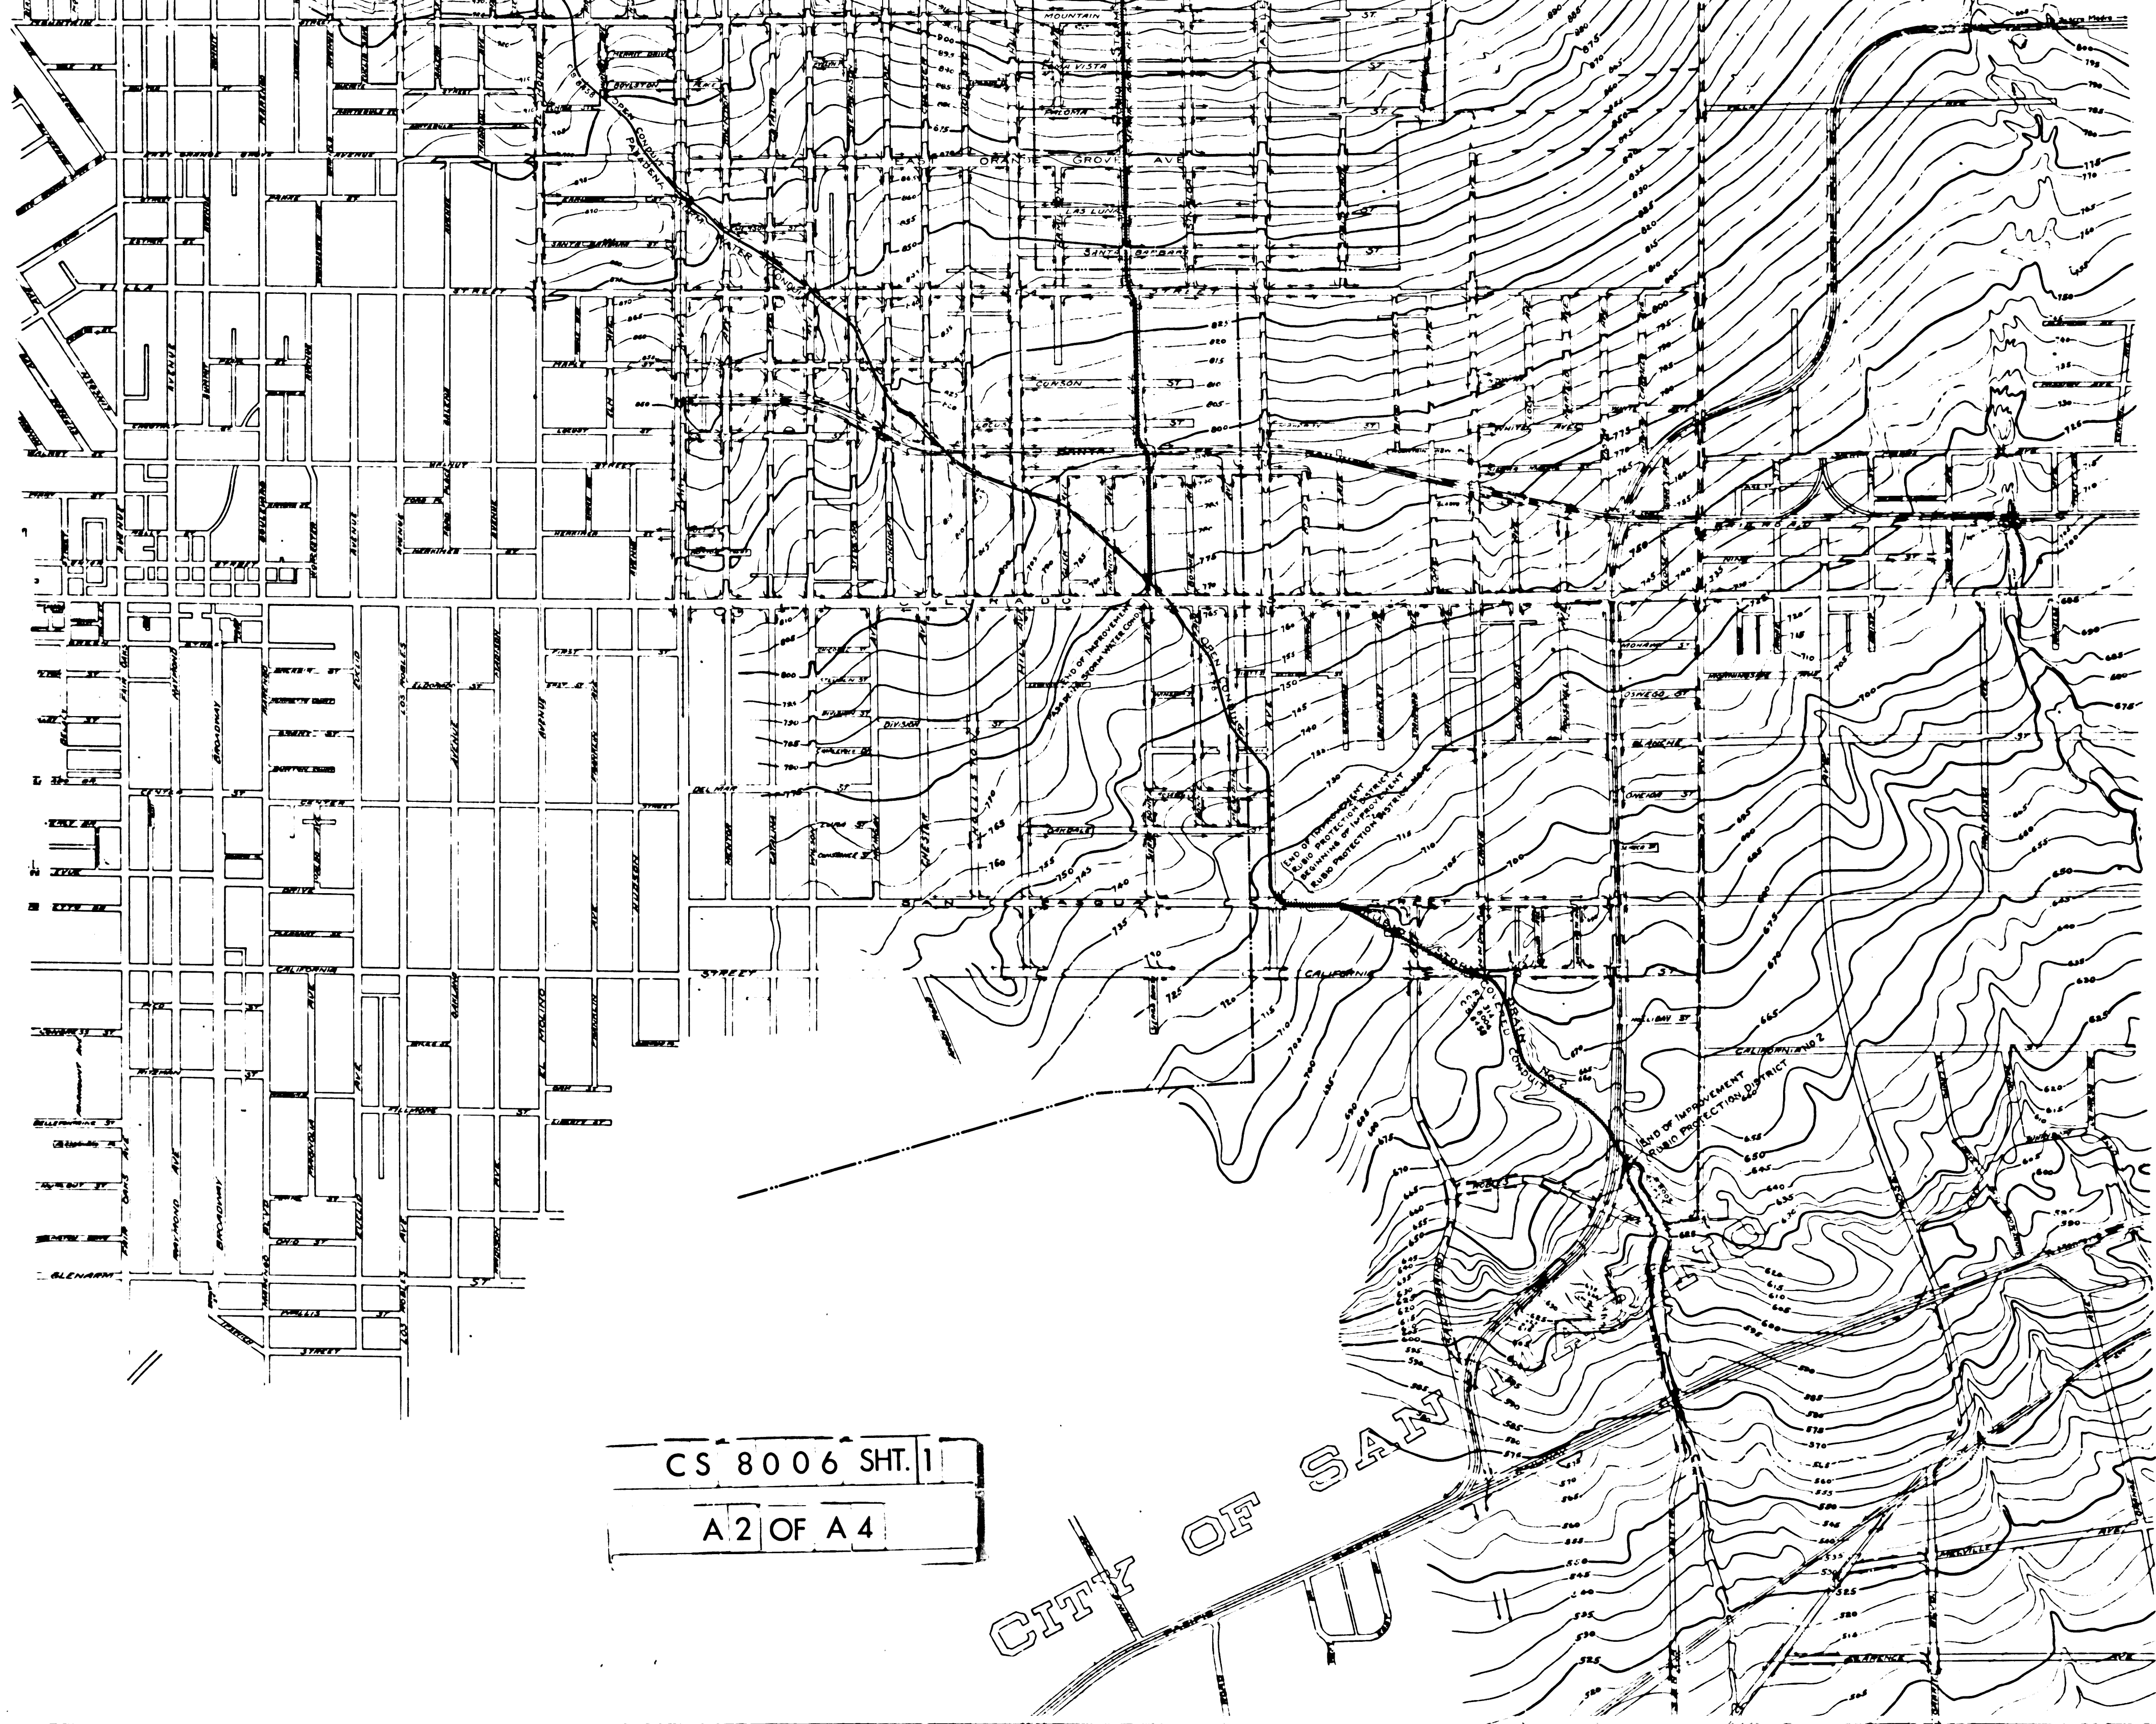

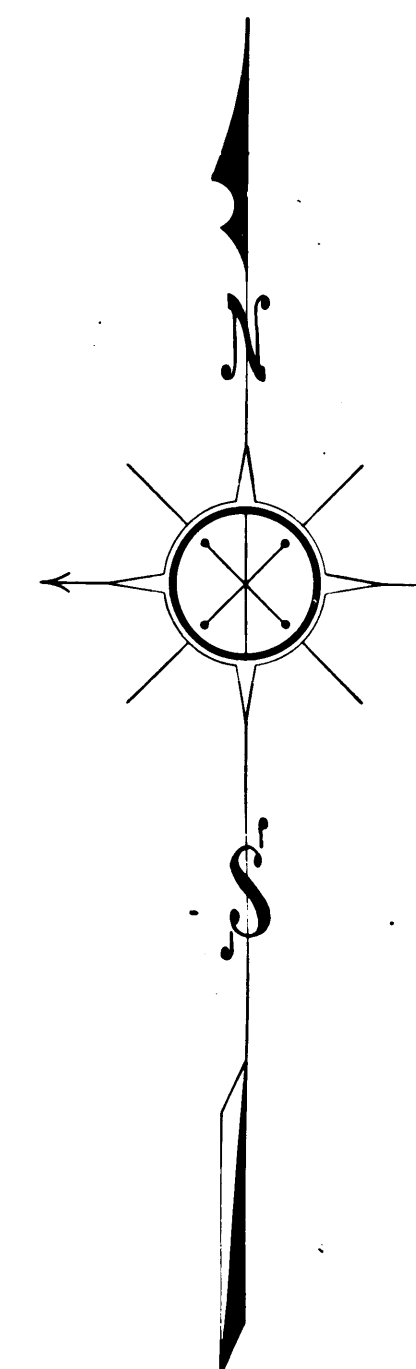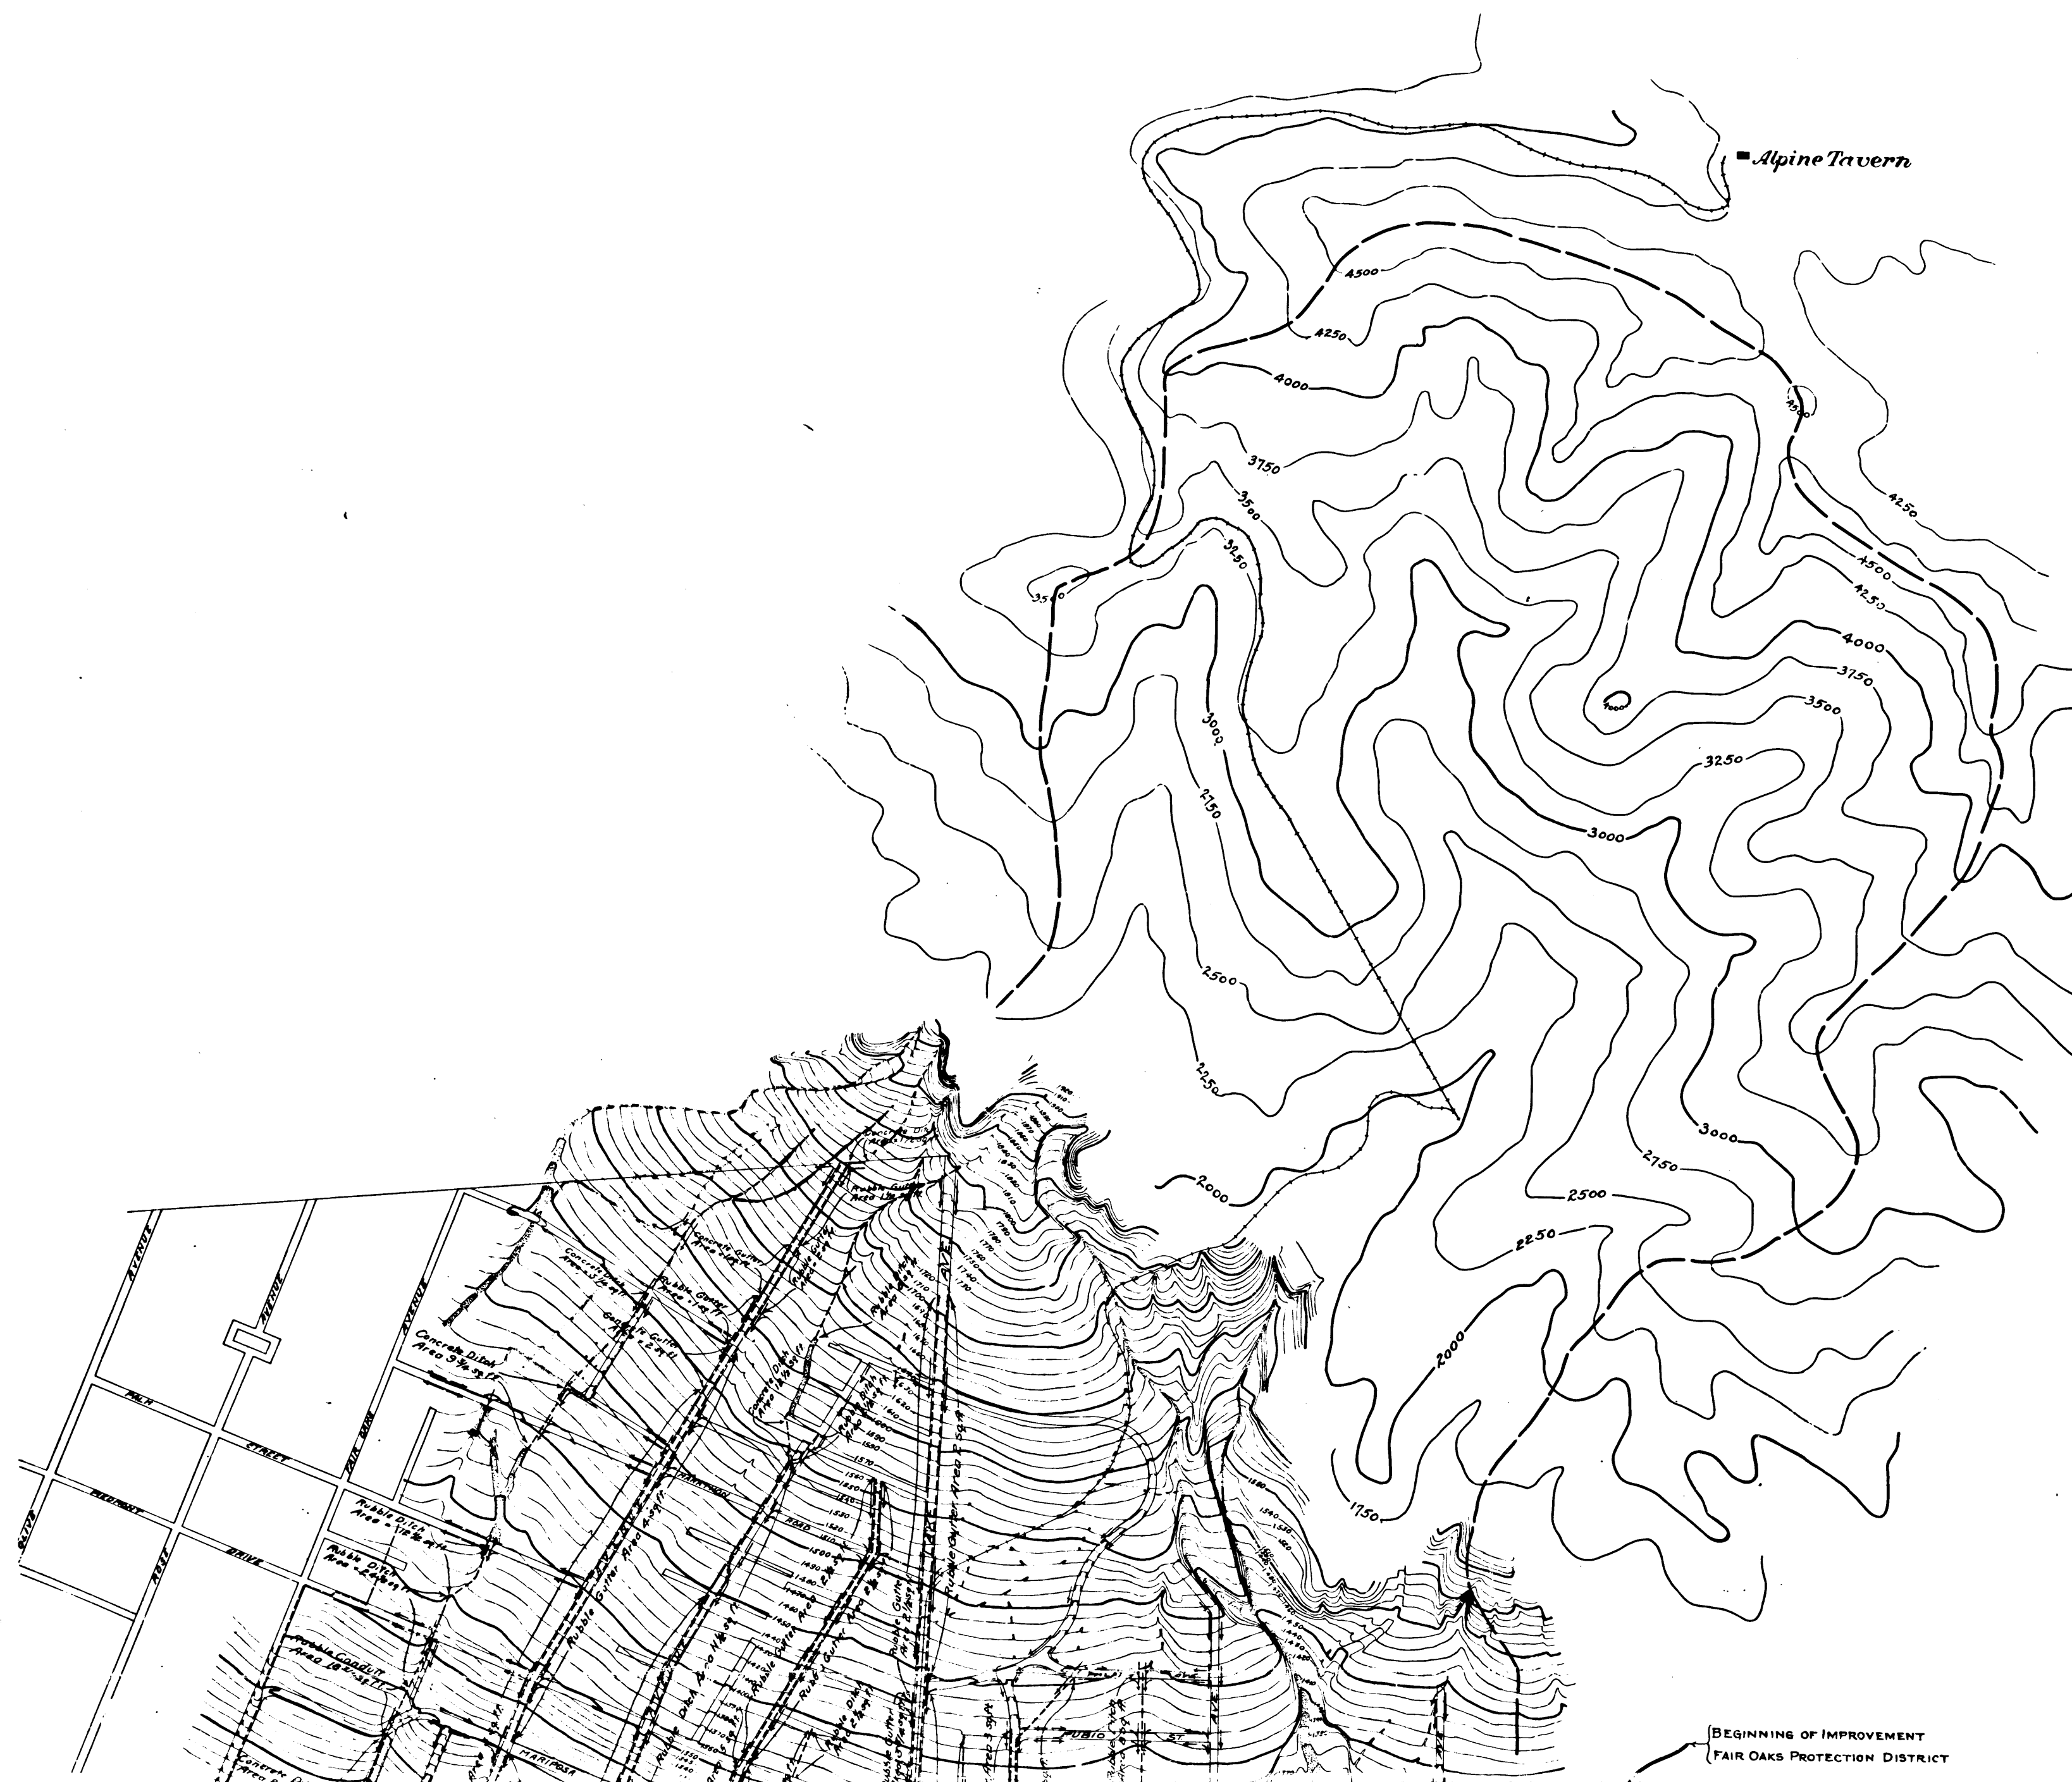

CS	8006	SHT. 1
A 4	OF	A 4

BEGINNING OF IMPROVEMENT
FAIR OAKS PROTECTION DISTRICT