




VENTURA COUNTY

LOS ANGELES COUNTY


CS 8070-4
A1 OF A8


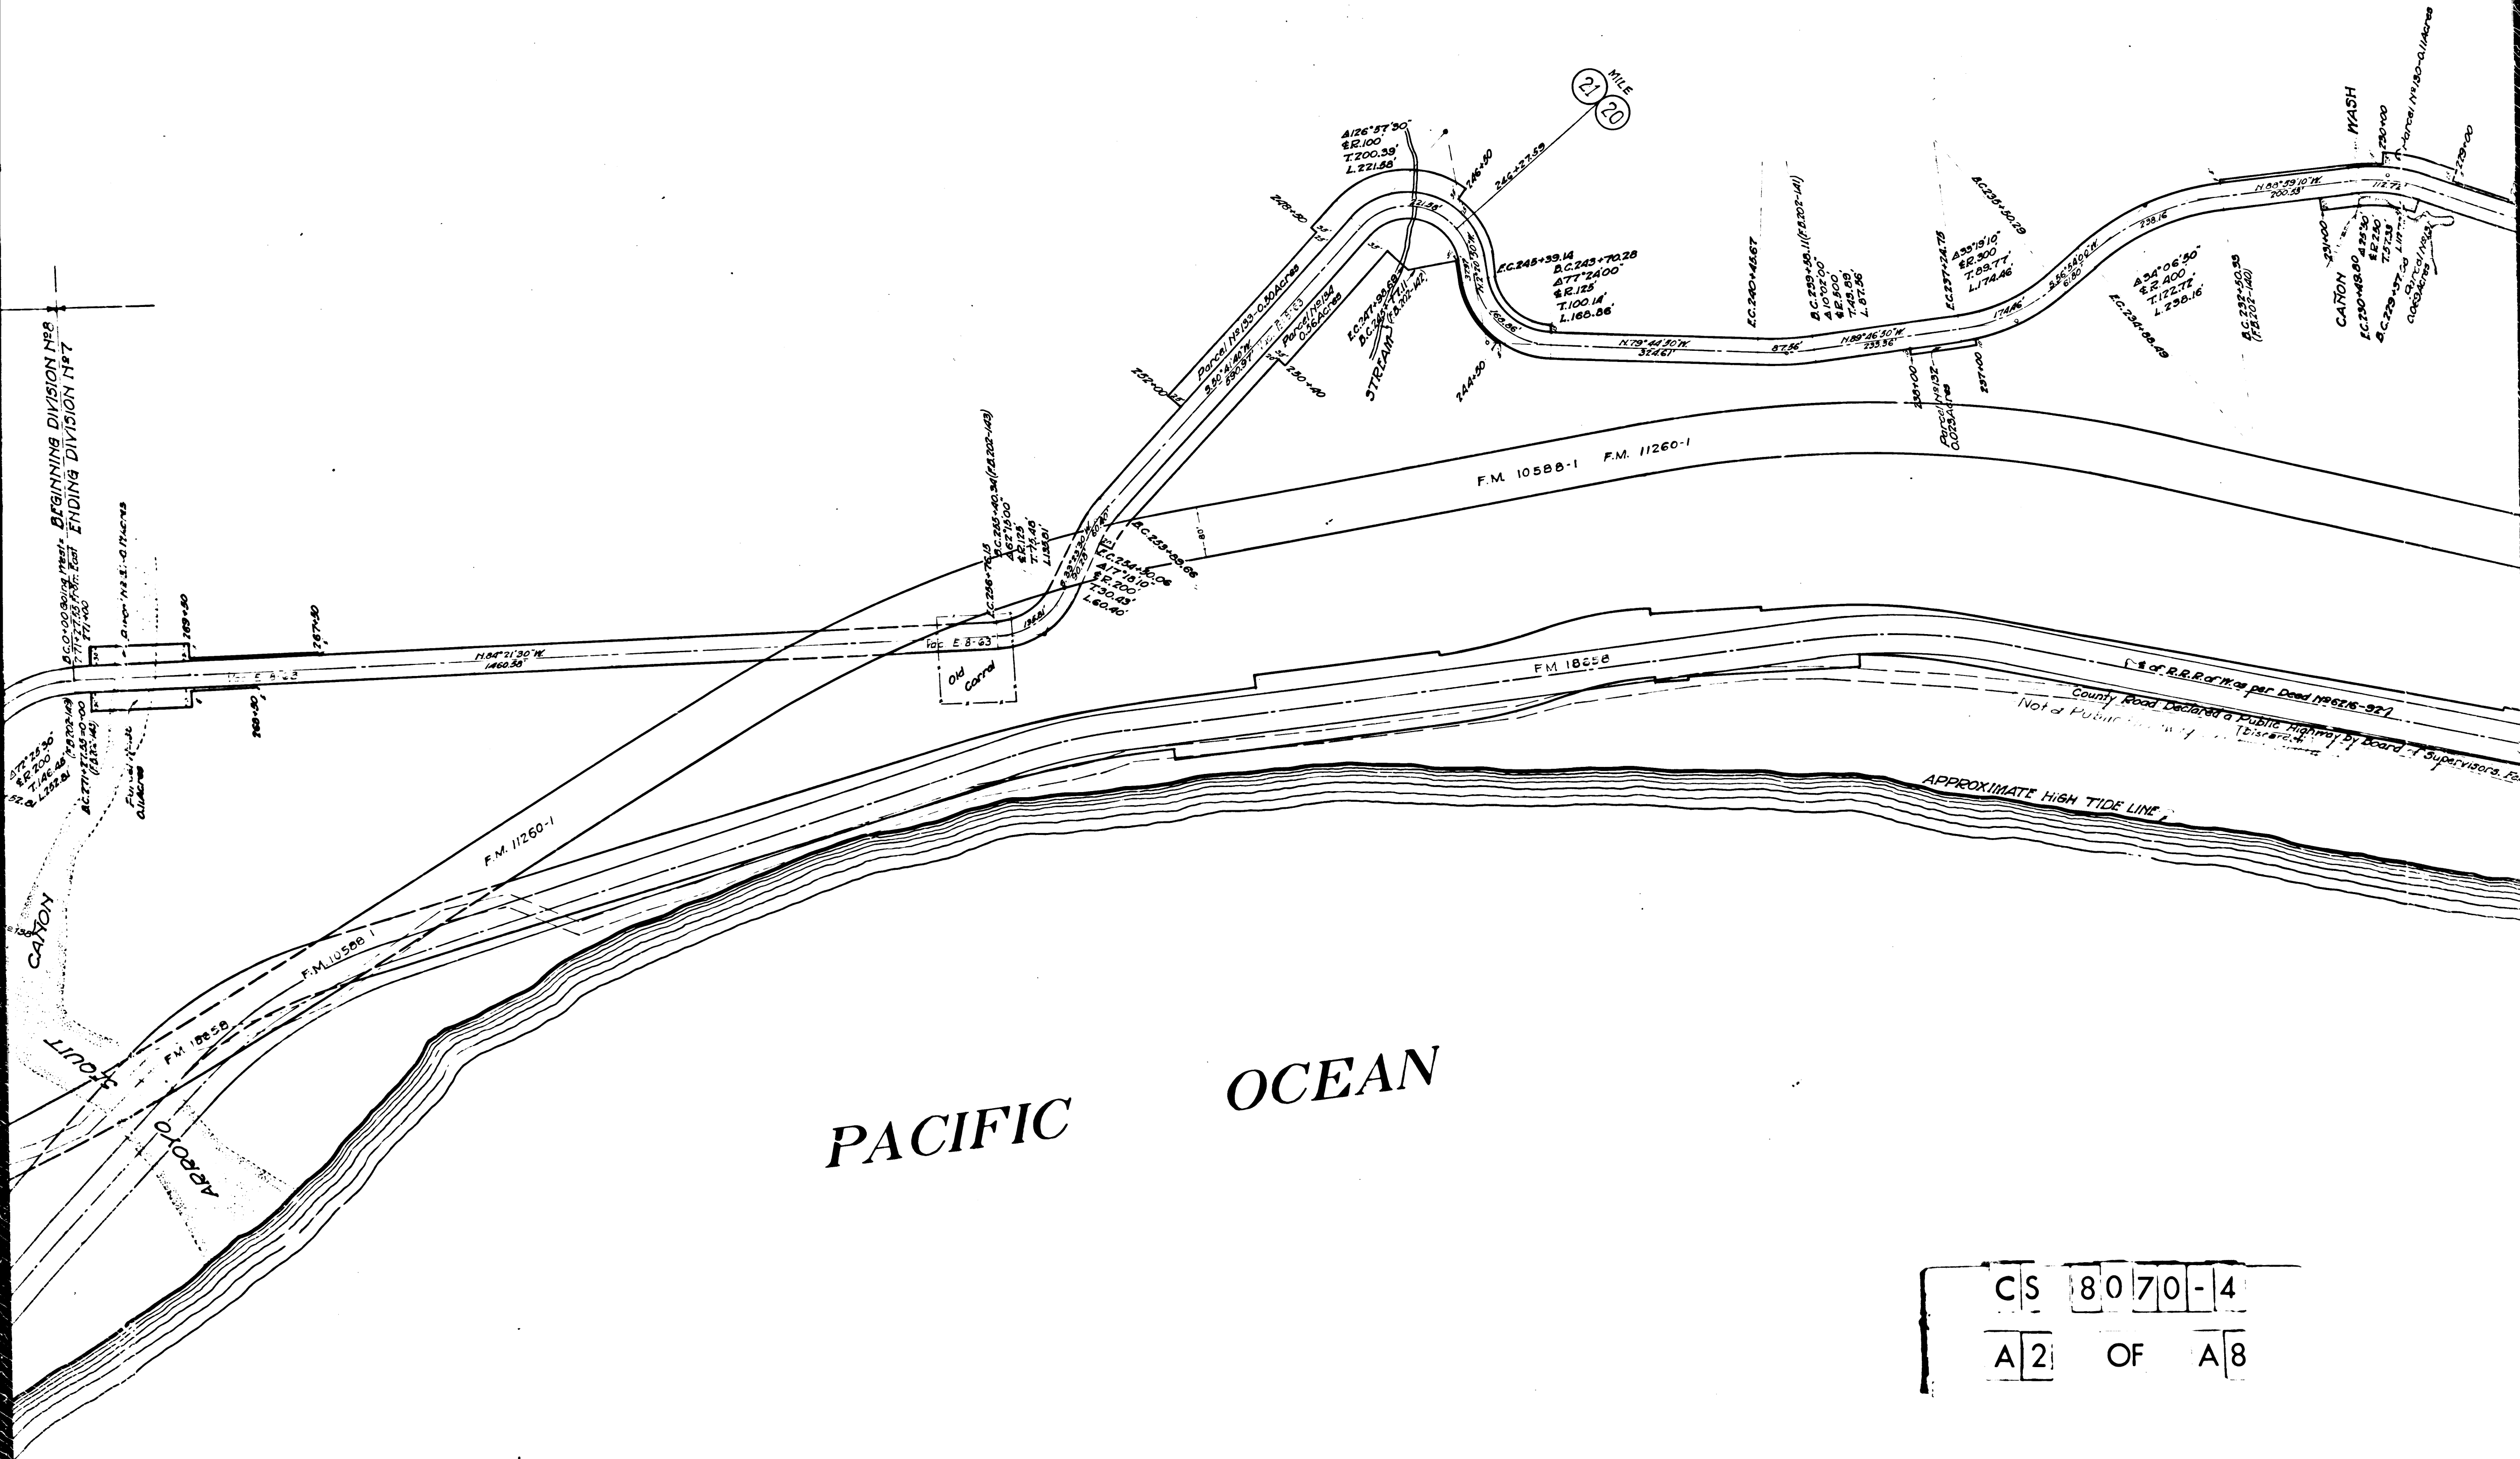


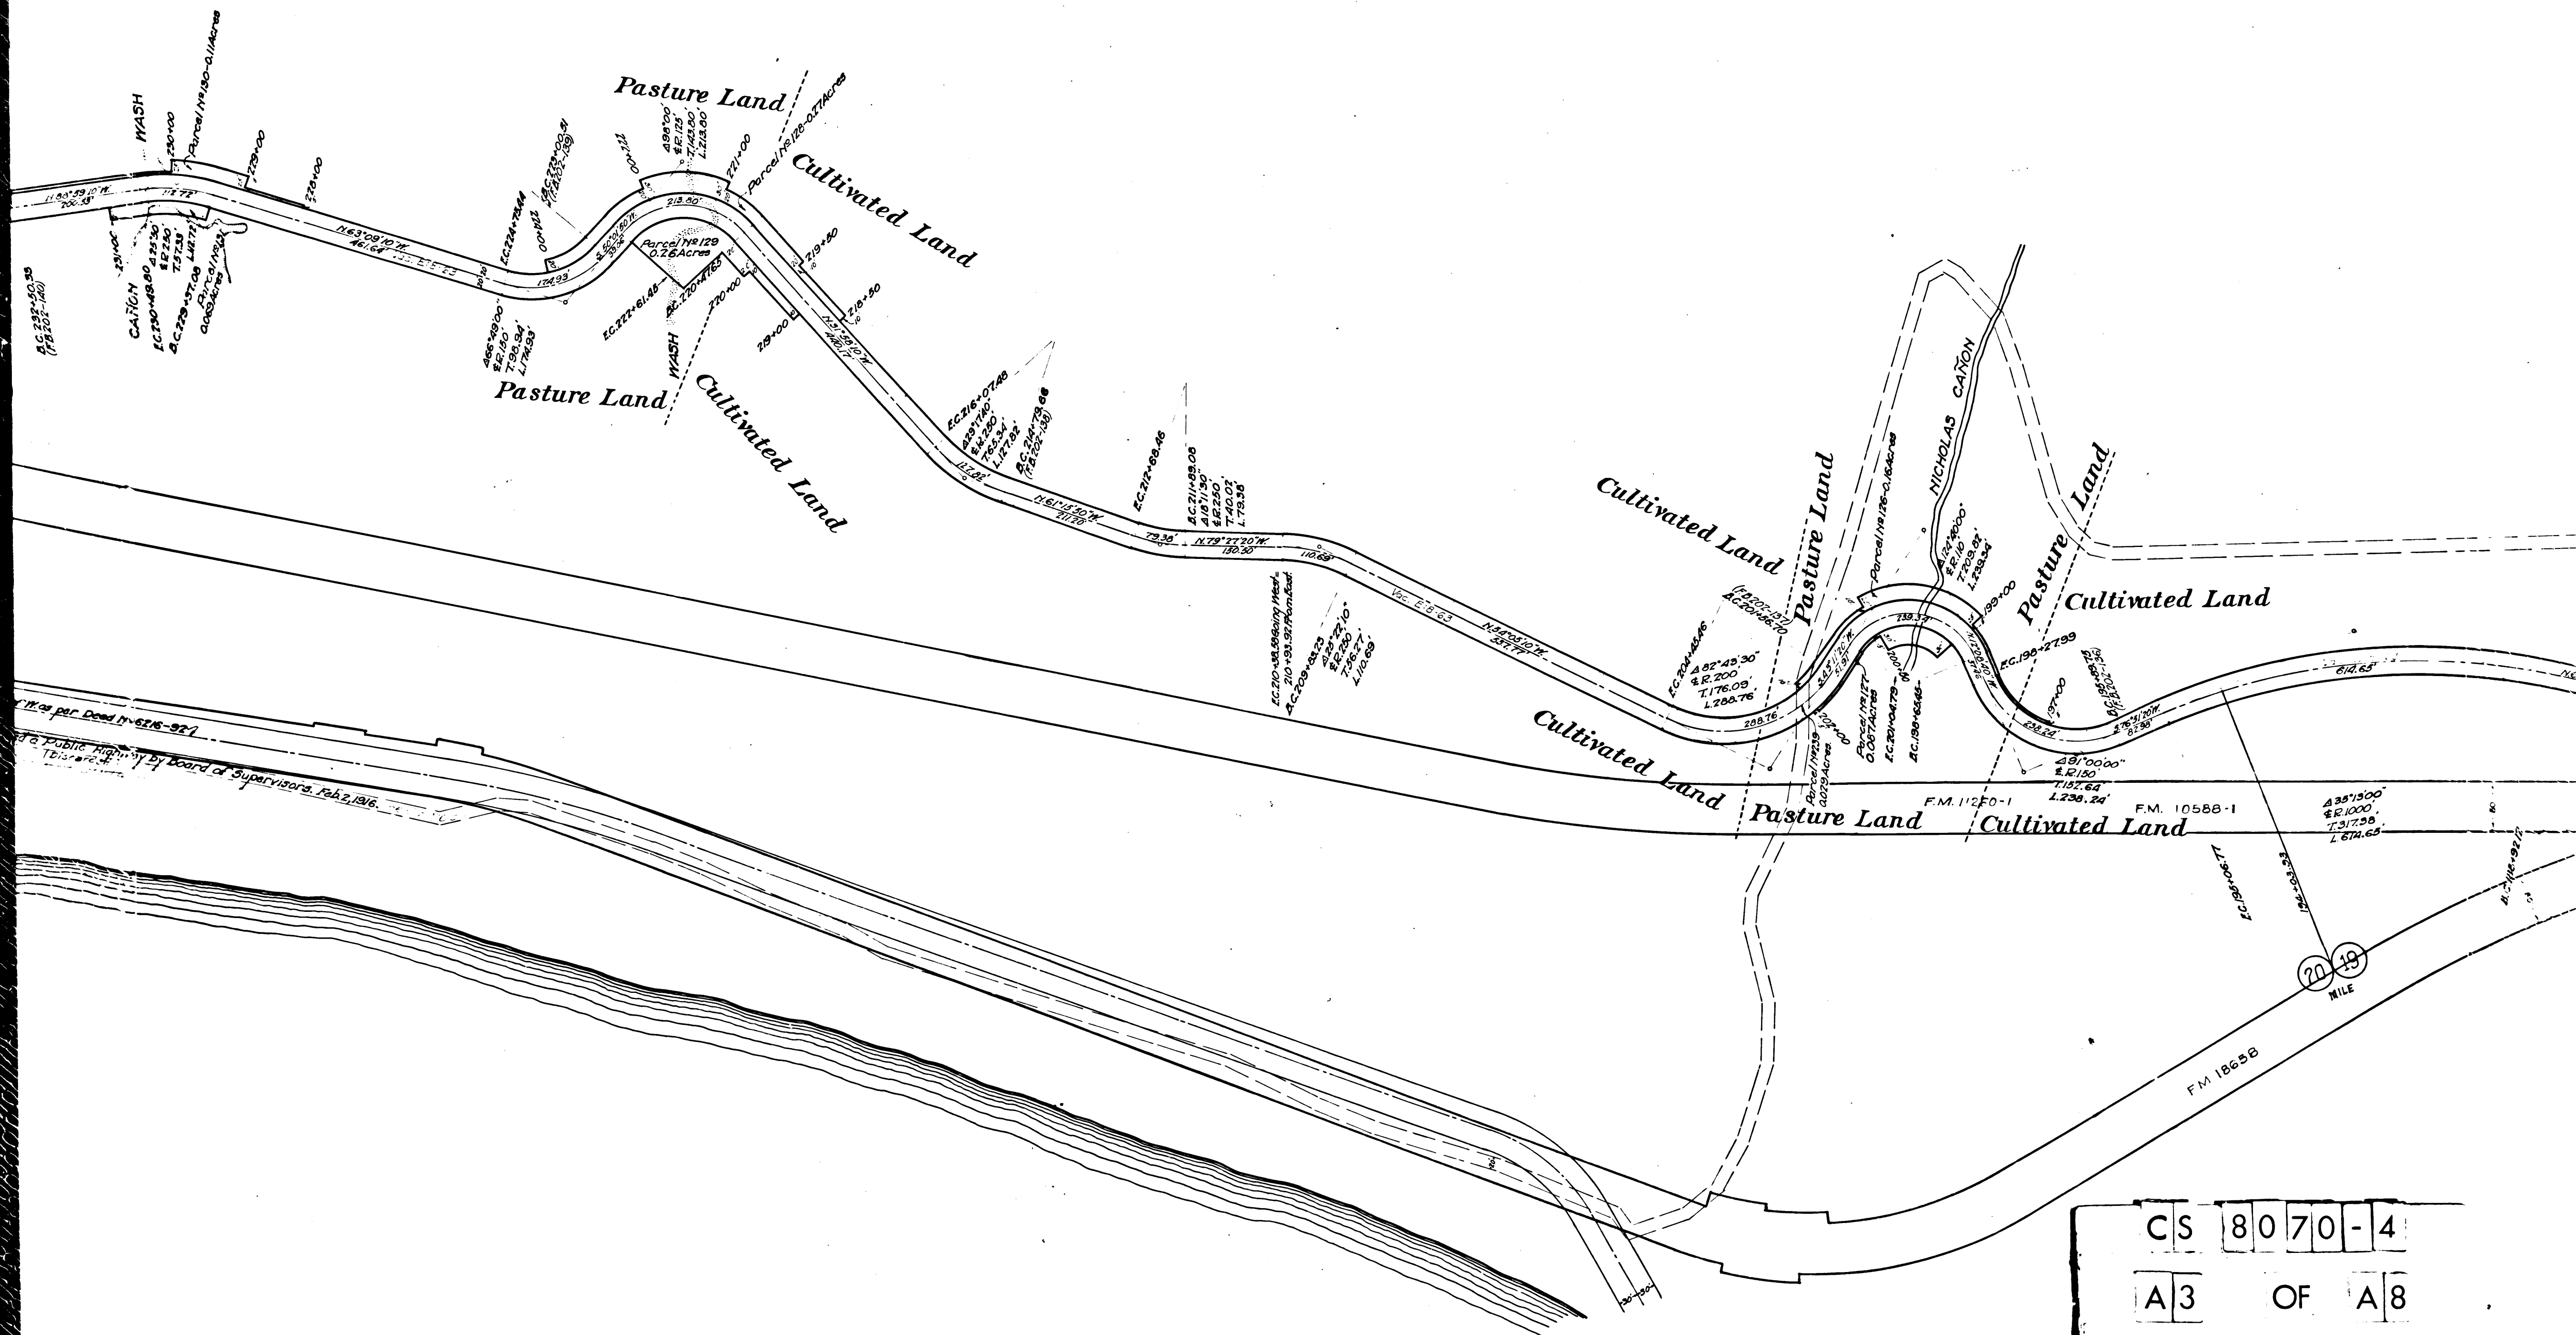

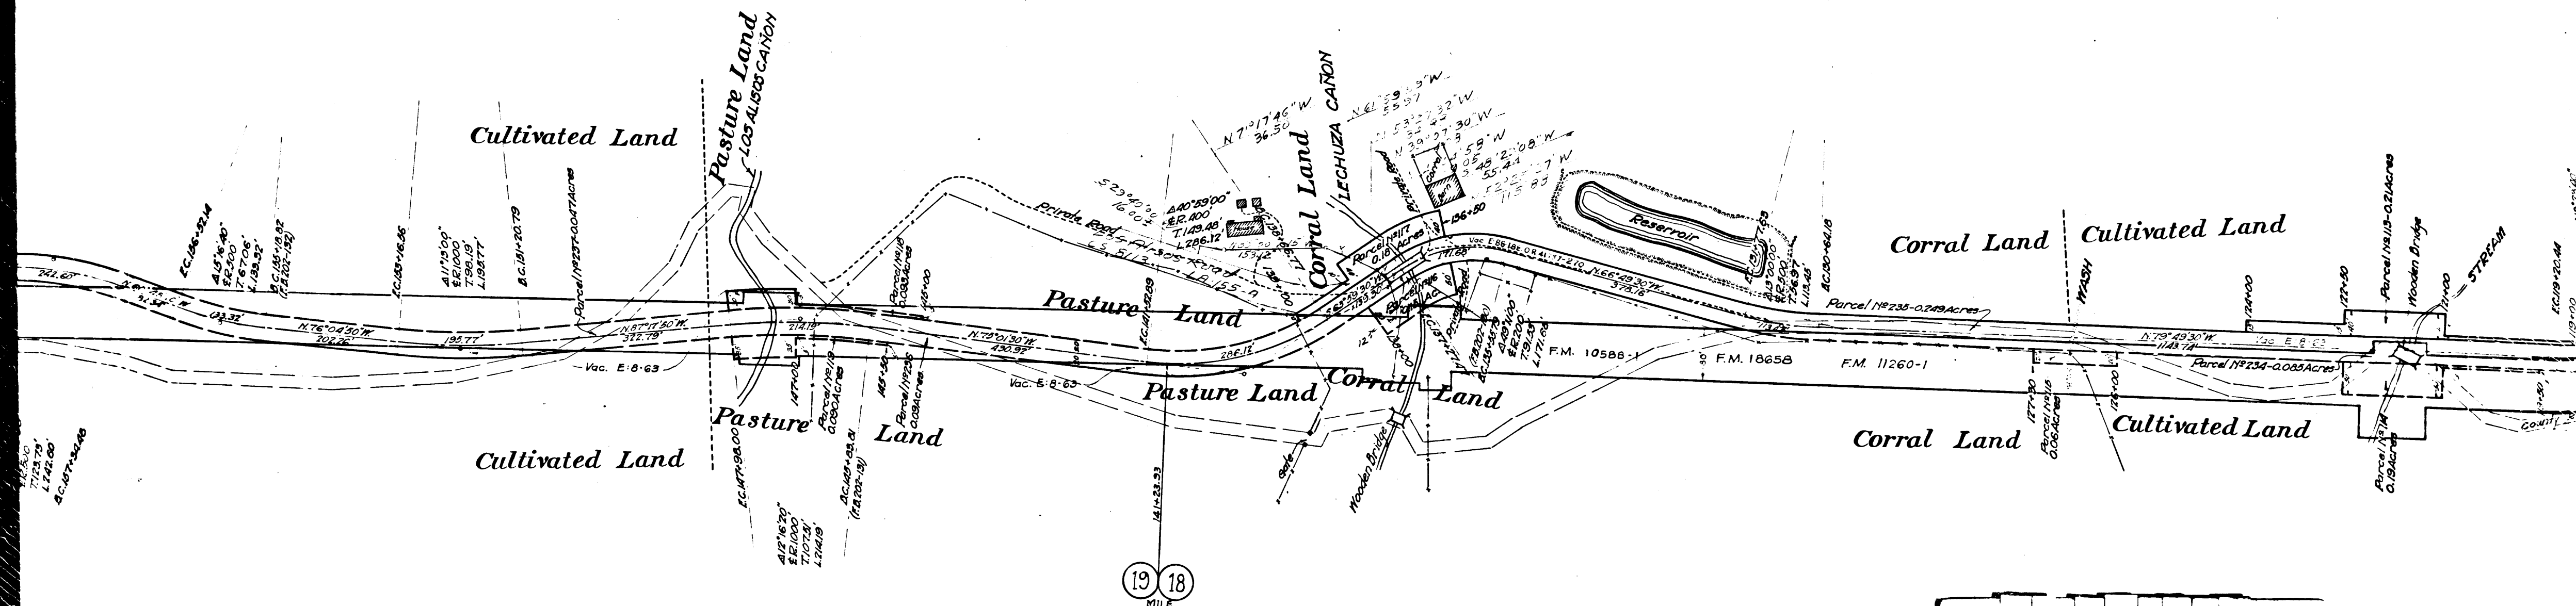


CS	8070-4
A5	OF A8

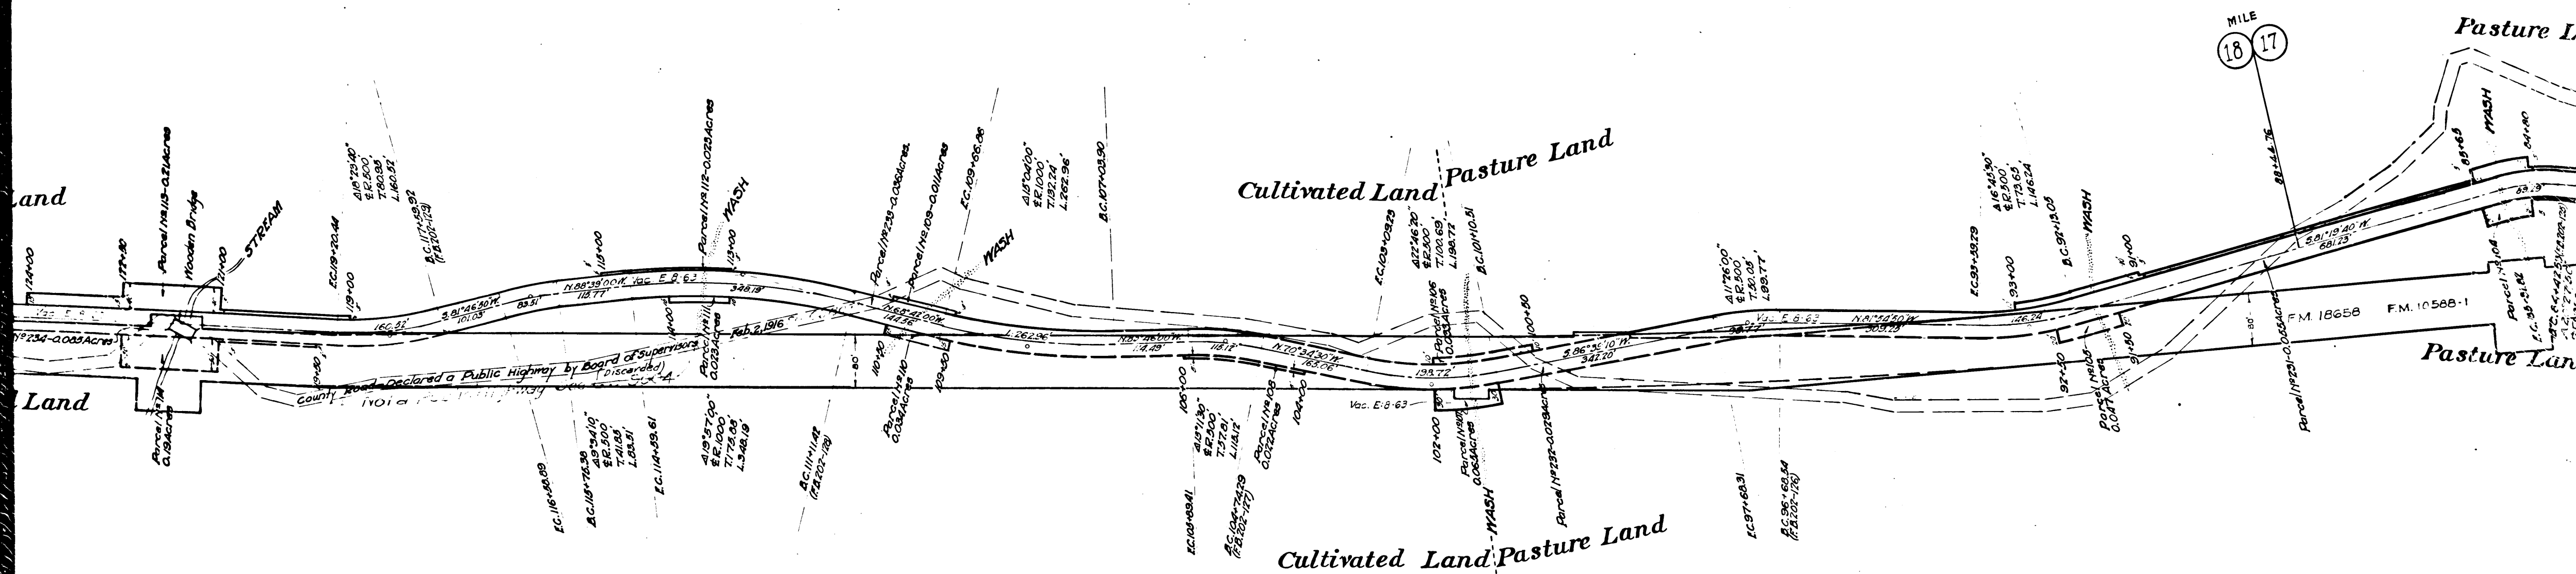

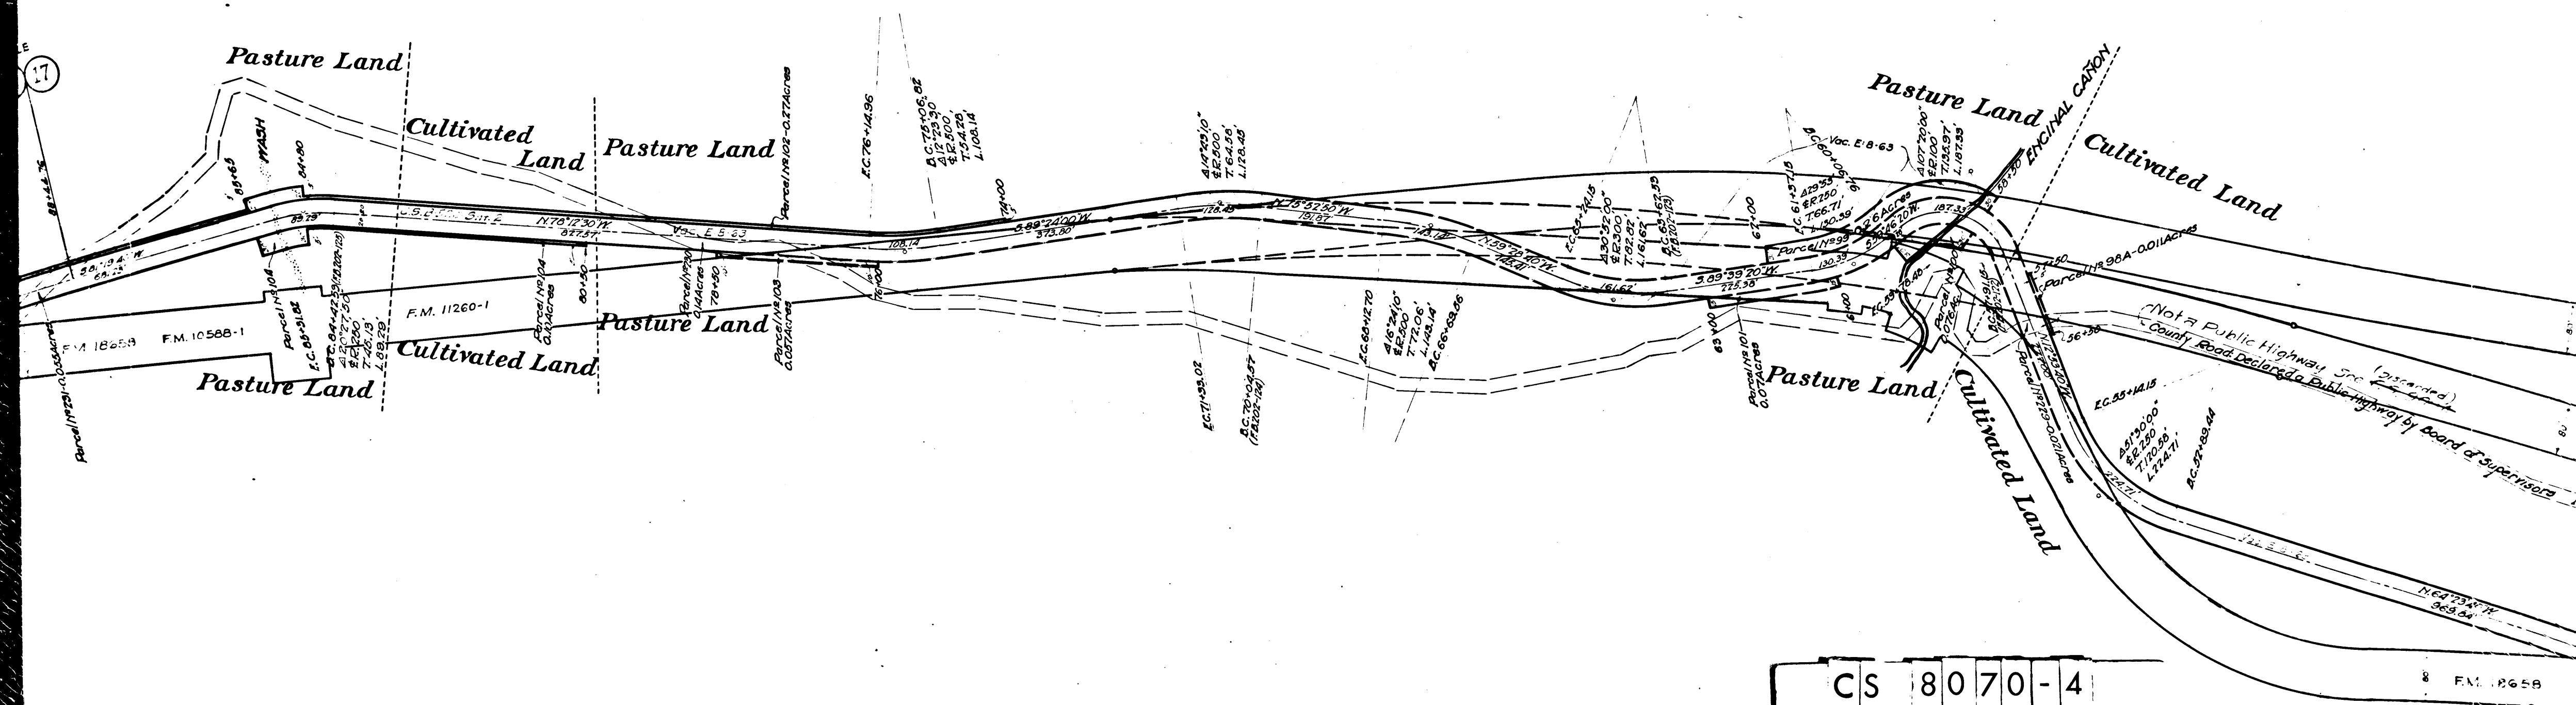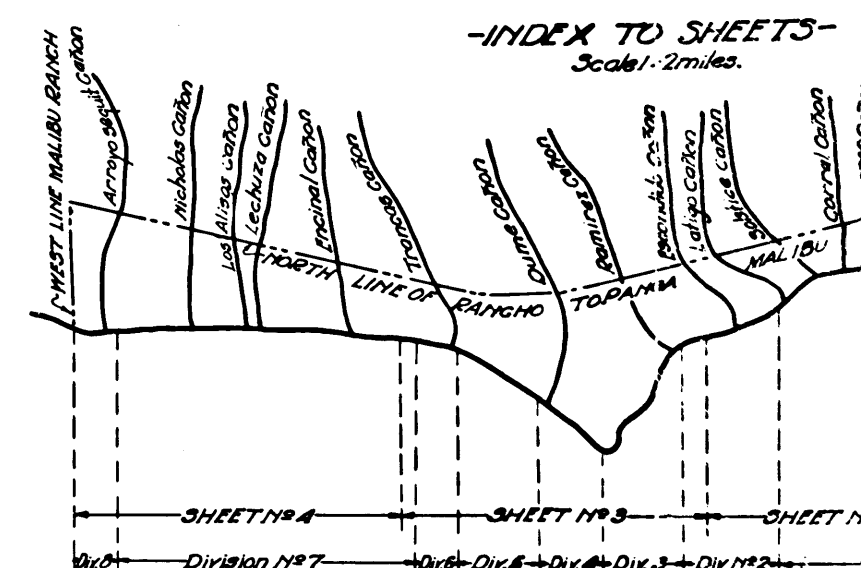

C	S	8	0	7	0	-	4
---	---	---	---	---	---	---	---

A 7 OF A 8

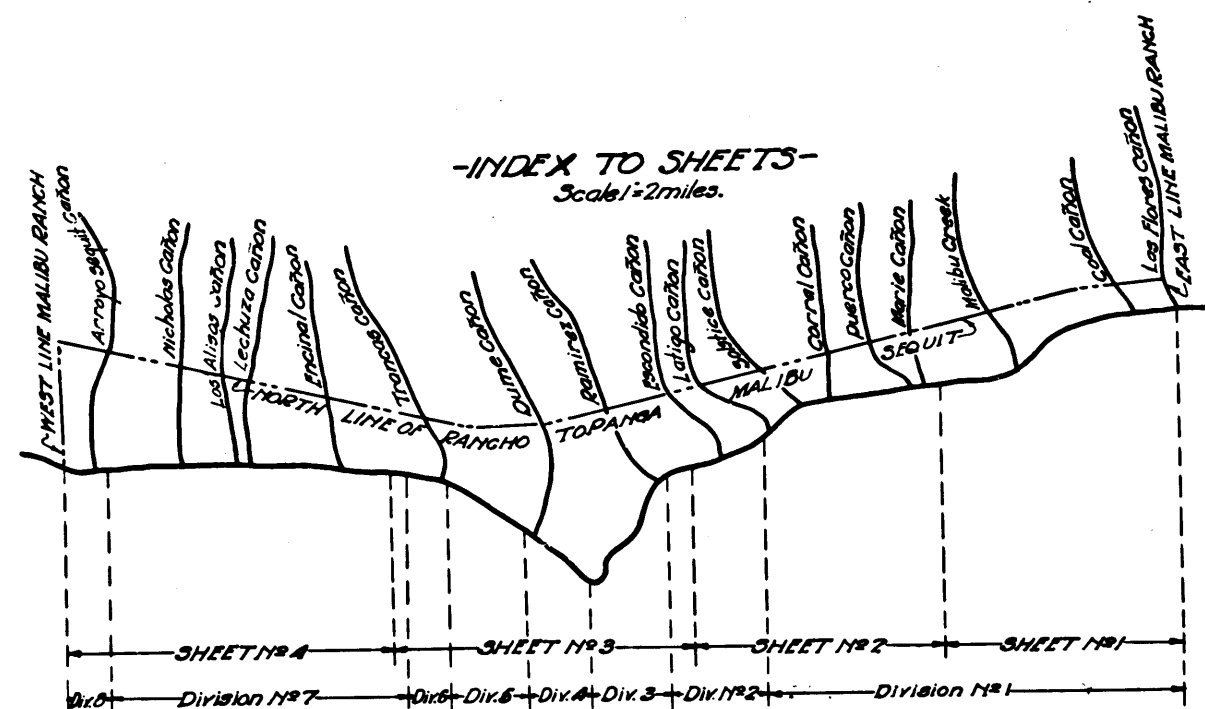

FROM
THE EAST LINE OF SAID RANCHO TO THE WEST BOUNDARY LINE OF LOS ANGELES COUNTY
SURVEYED UNDER INSTRUCTIONS OF THE BOARD OF SUPERVISORS PER ORDER DATED MARCH 1ST 1916.

COUNTY SURVEYORS MAP N^o 8070
SHEET N^o 4 OF 5 SHEETS

NEG. No 37

J.F. ROCKHOLD COUNTY SURVEYOR

SURVEYED MARCH-JULY 1916
BEARINGS BASED ON SOLAR OBSERVATIONS

SCALE 1 INCH=100 FEET.

F.B. 202 & 203.

For Profile See CS 8460 Sheets 4-5 & 6
See CS 8039 Sheet 4

F.D. Bortus - Locating Engineer.
Field Work - Bortus & Comly.
Plotted - Cobb & G.F. Brown.
Traced - H.F. Cobb.
Checked - Comly & Vickrey

Superior Court Case No. B. 43572
Suit to condemn Road filed Oct. 18th 1916
County of Los Angeles Plff.

Rindge Co. et al. Def.

*Interlocutory Judgment rend. Feb. 5th 1919
in favor of Plaintiff.*

*Final order of condemnation
rendered April 18th 1919
in favor of Plaintiff as per this map
See D: 27-216 D:6846-1*

LEGEND:

Road to be condemned shown thus:

Present County Road shown thus:

Private Roads shown thus:

Railway Right of Way with track:

Railway Right of way without track:

CONTINUED FROM SHEET N23

C	S	8	0	7	0	-	4
---	---	---	---	---	---	---	---

A 8 OF A 8

Cultivated Land

1C.26+27.68
 (FD202-170)
 2C.25+77.17
 A171940
 ER.200
 T3247