



EDWIN

P

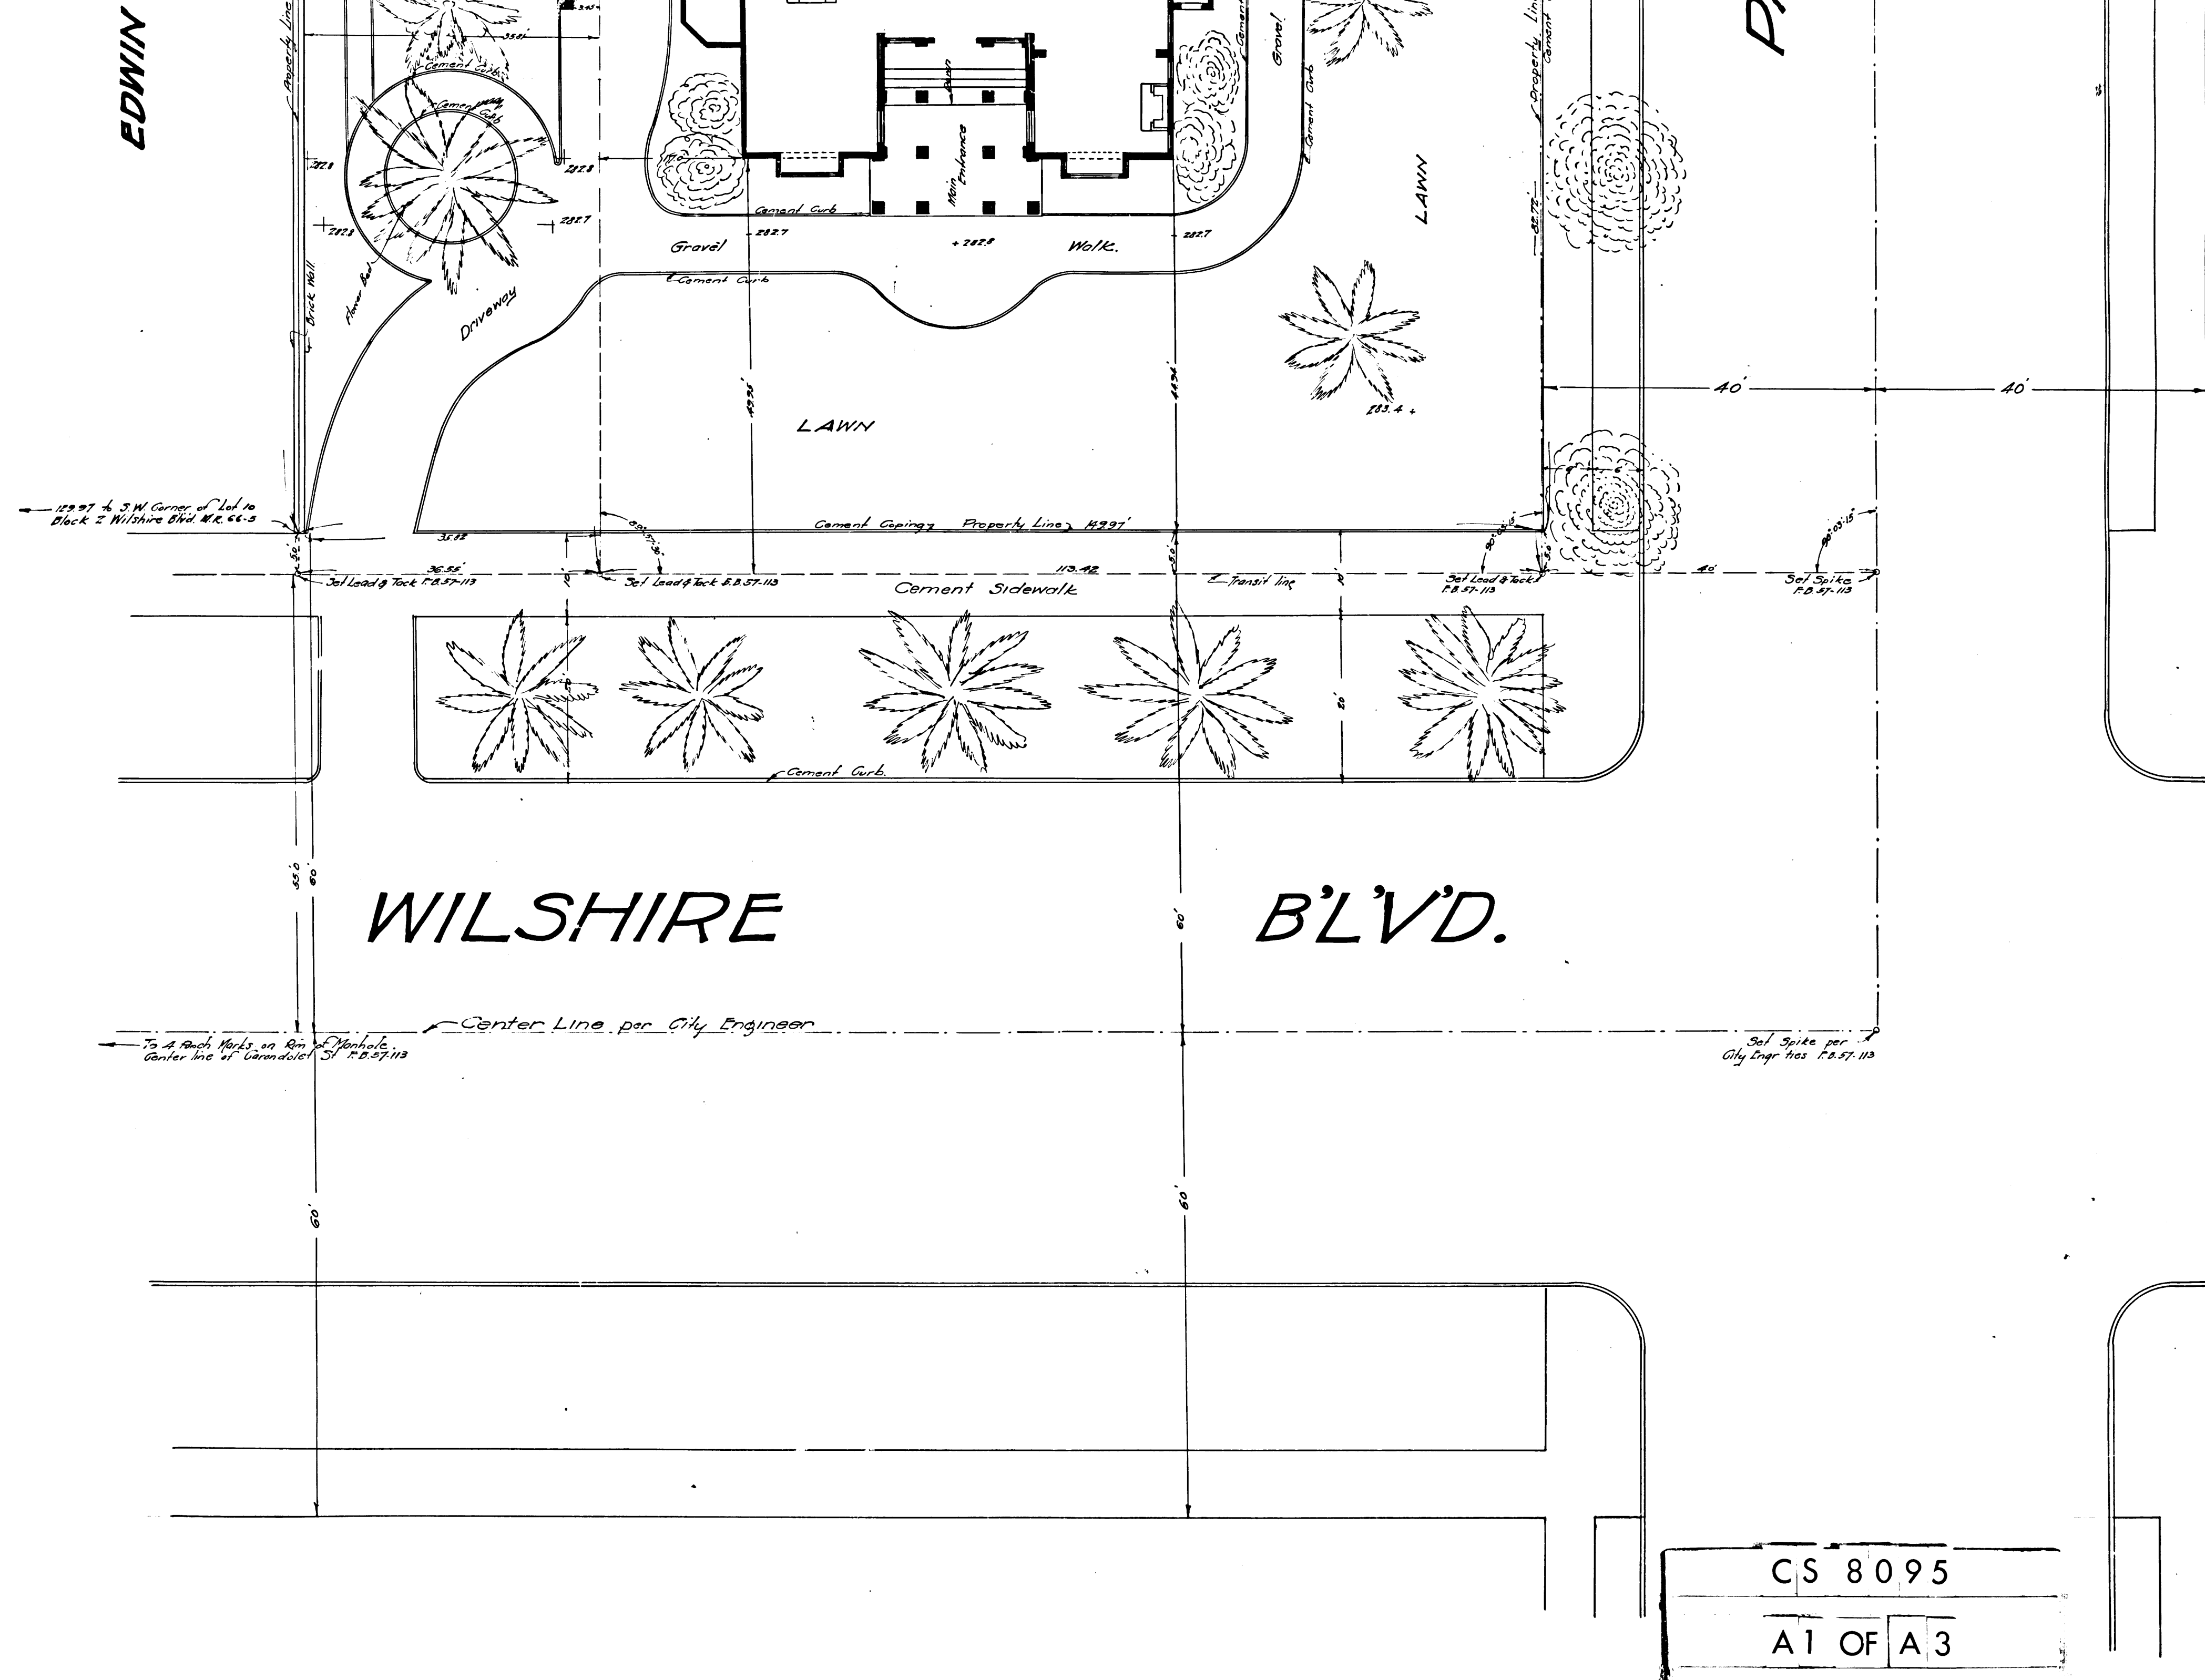

EDWIN T. EARL PROPERTY

C.S.B-1432

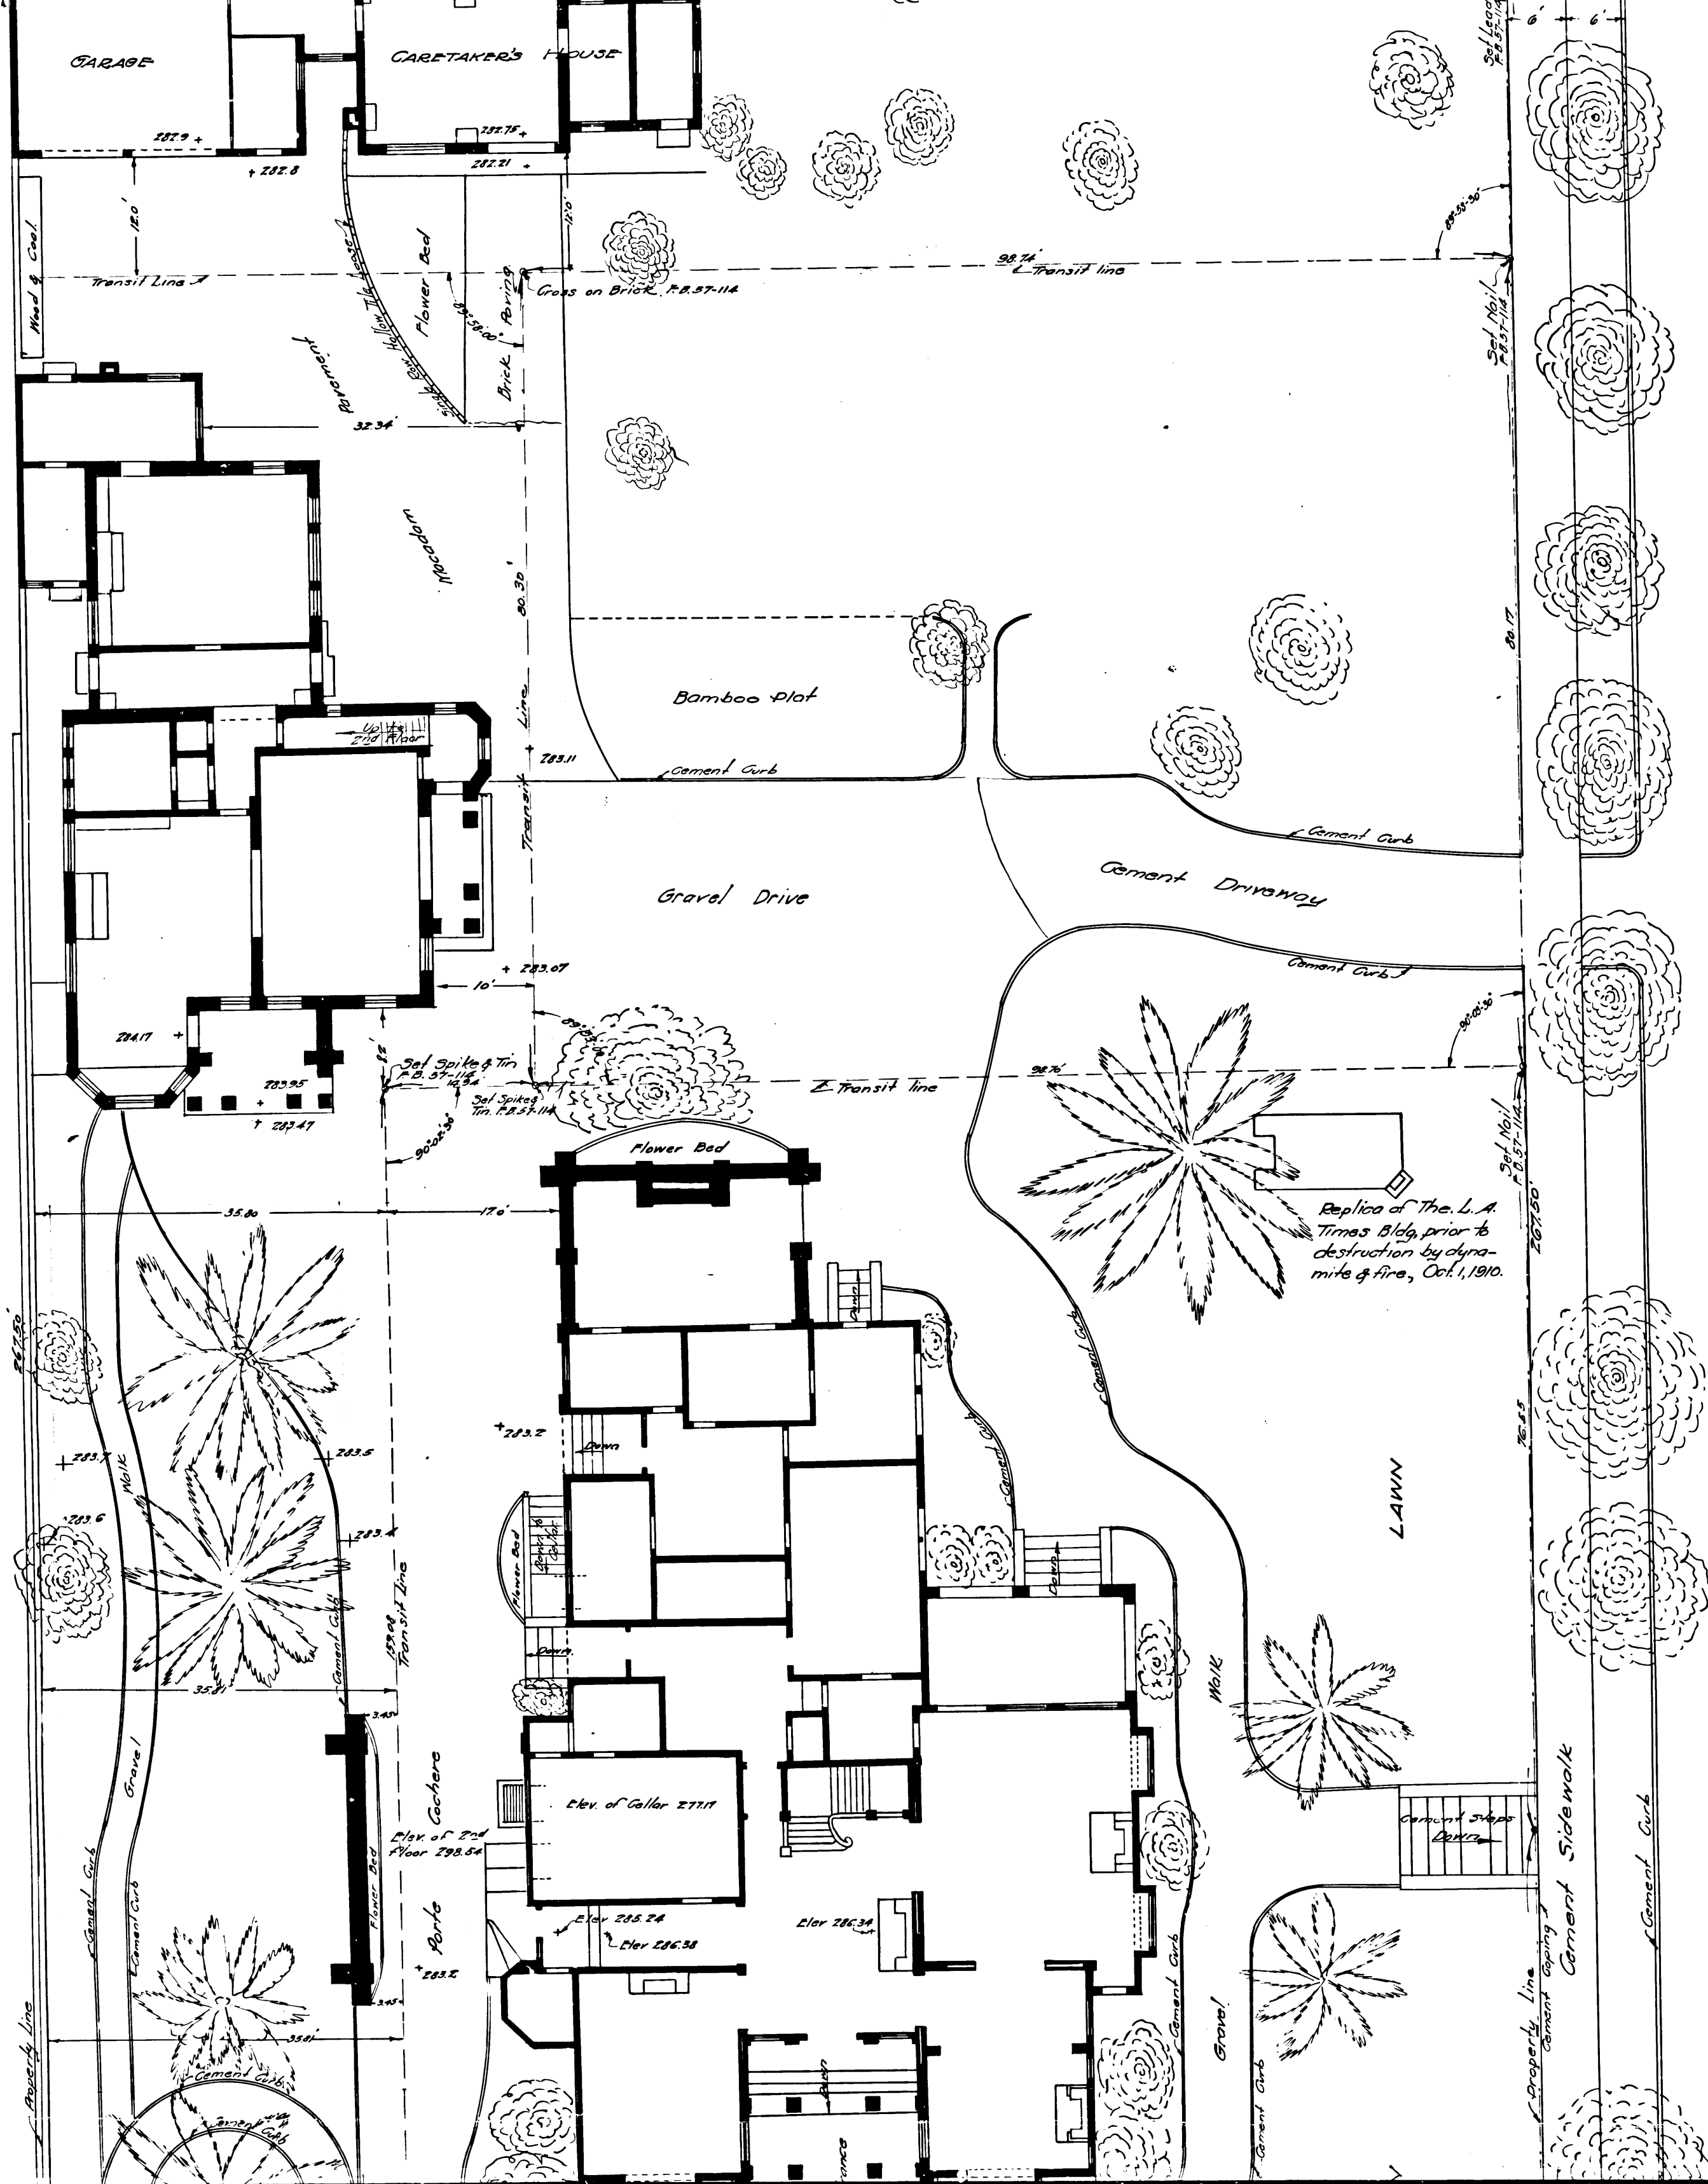

PARK VIEW STREET

Center Line per City Engineer

CS 8095					
A 2		OF		A 3	

WEST LAKE PARK

WILSHIRE BOULEVARD

OTIS ART INSTITUTE
MAP SHOWING STAKING PLAN & GRADES
J.E. ROCKHOLD COUNTY SURVEYOR.
SURVEYED MAR. 24-1923.
SCALE 1" = 8 FT.
L.B. 115-11
Field Work by Comly
Office Work by Irwin
Checked by
Notes: Elevations are based on L.A. City datum
Book with C.S. 8095

MAP OF

OTIS ART MUSEUM PROPERTY

BEING LOTS 6, 7, 8 & A PORTION OF LOT 9

BLOCK 2

WILSHIRE BOULEVARD TRACT

AS RECORDED IN BOOK 66 PAGE 5 MISCELLANEOUS RECORDS
OF LOS ANGELES COUNTY CALIFORNIA

April 1917

J.E. Rockhold

County Surveyor


Scale 1" = 8'

Surveyed under Instructions of Board of Supervisors per order dated March 19th, 1917.

Field & Office Work by Macu
Checked by Stoddard
Field Book 57 pgs 119 to 129

I.M. 9

Property acquired by Deed 6451-28 & 6440-119. D: 24-192, D: 24-193.

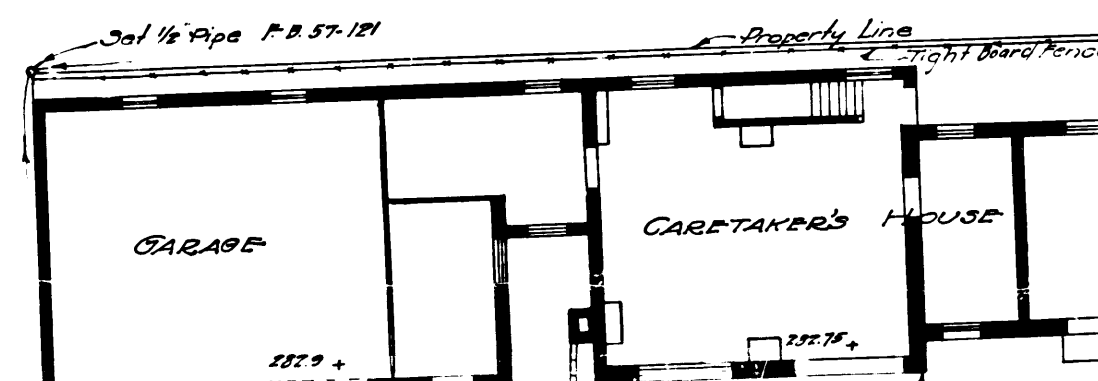

CS 8095
A3 OF A3