



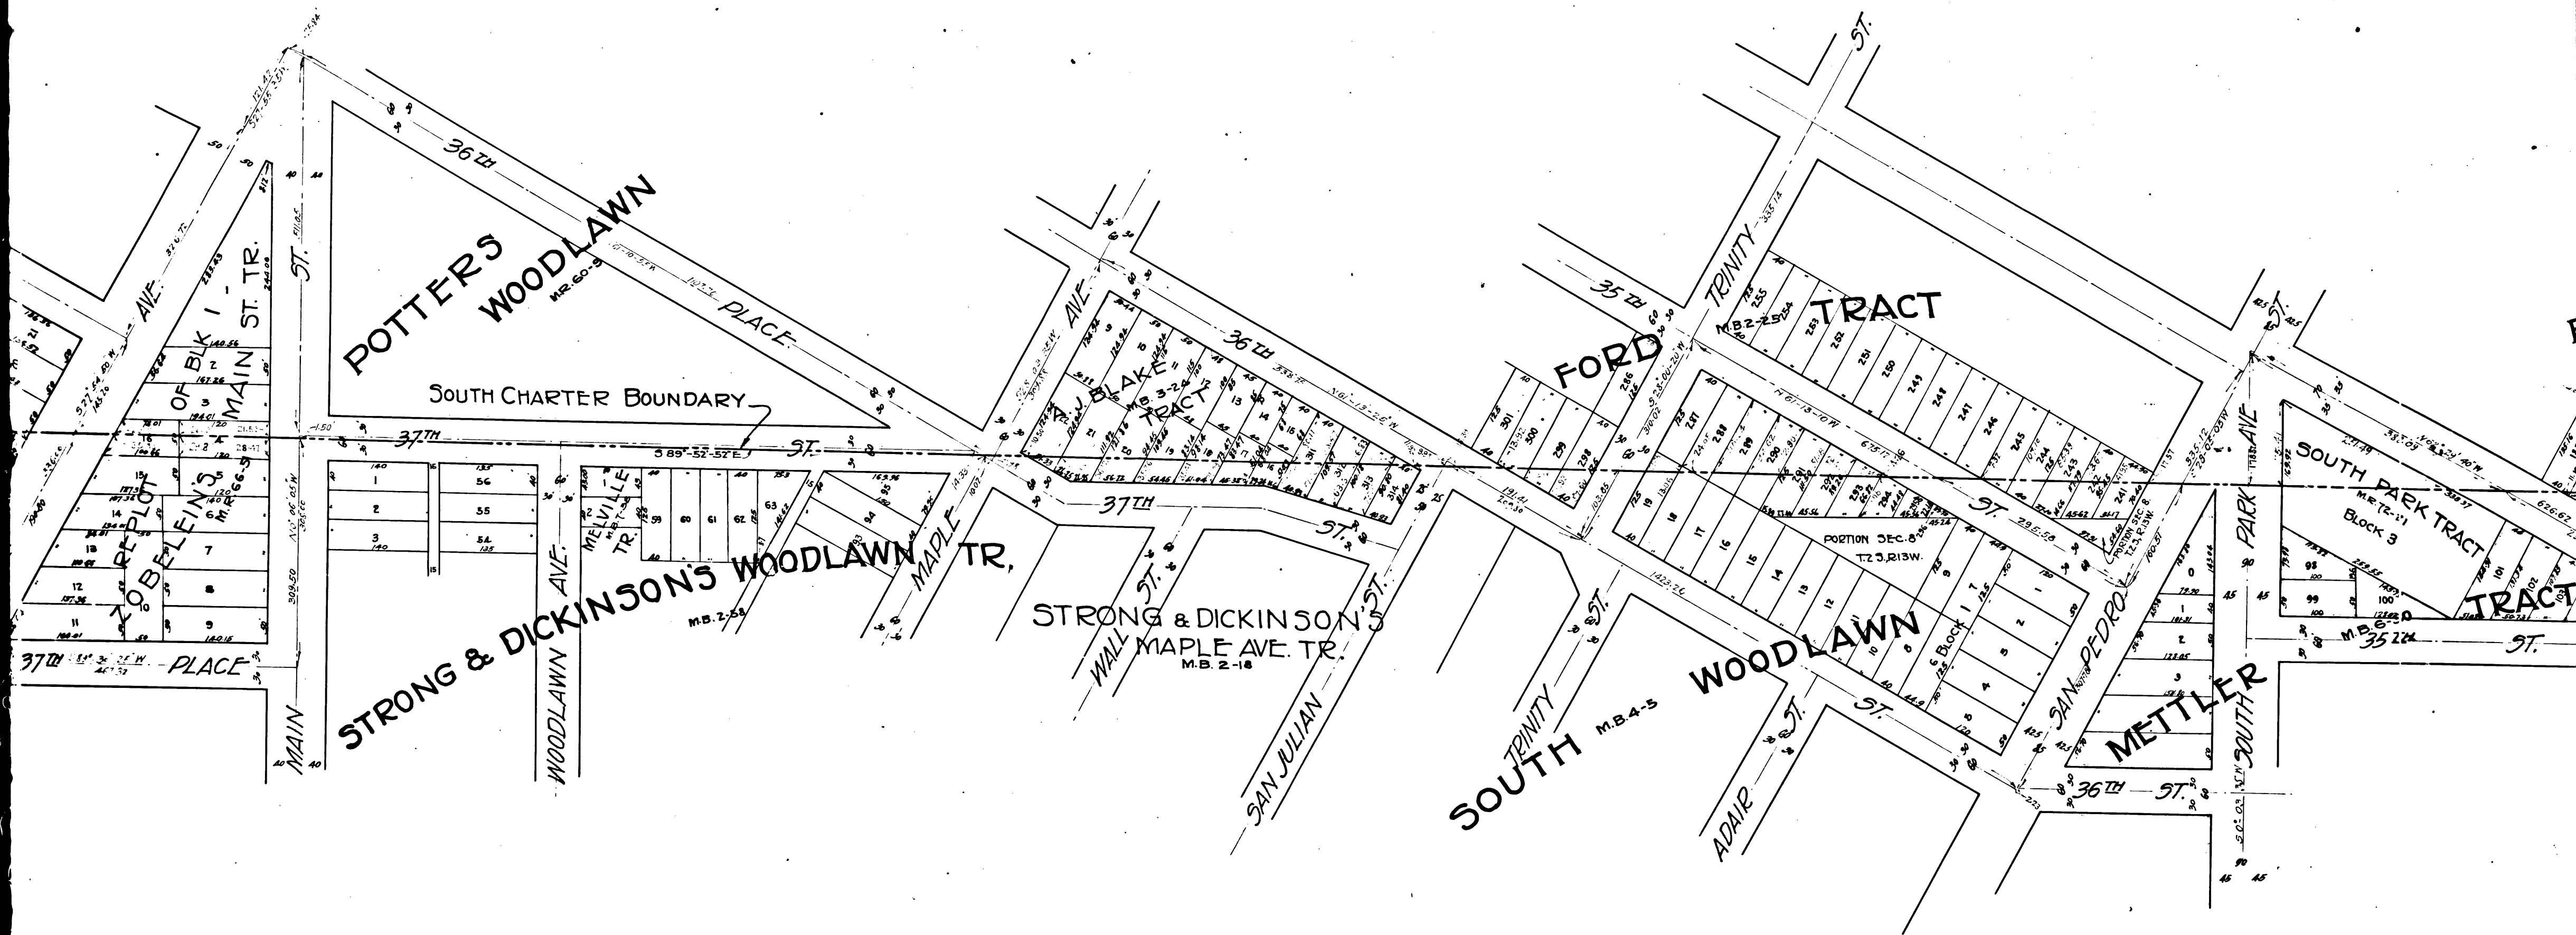

CS	8	1	5	9
A	2	OF	A	5

DER & DOW'S
BRISWALTER AVE. SUBDIVISION OF
TRACT

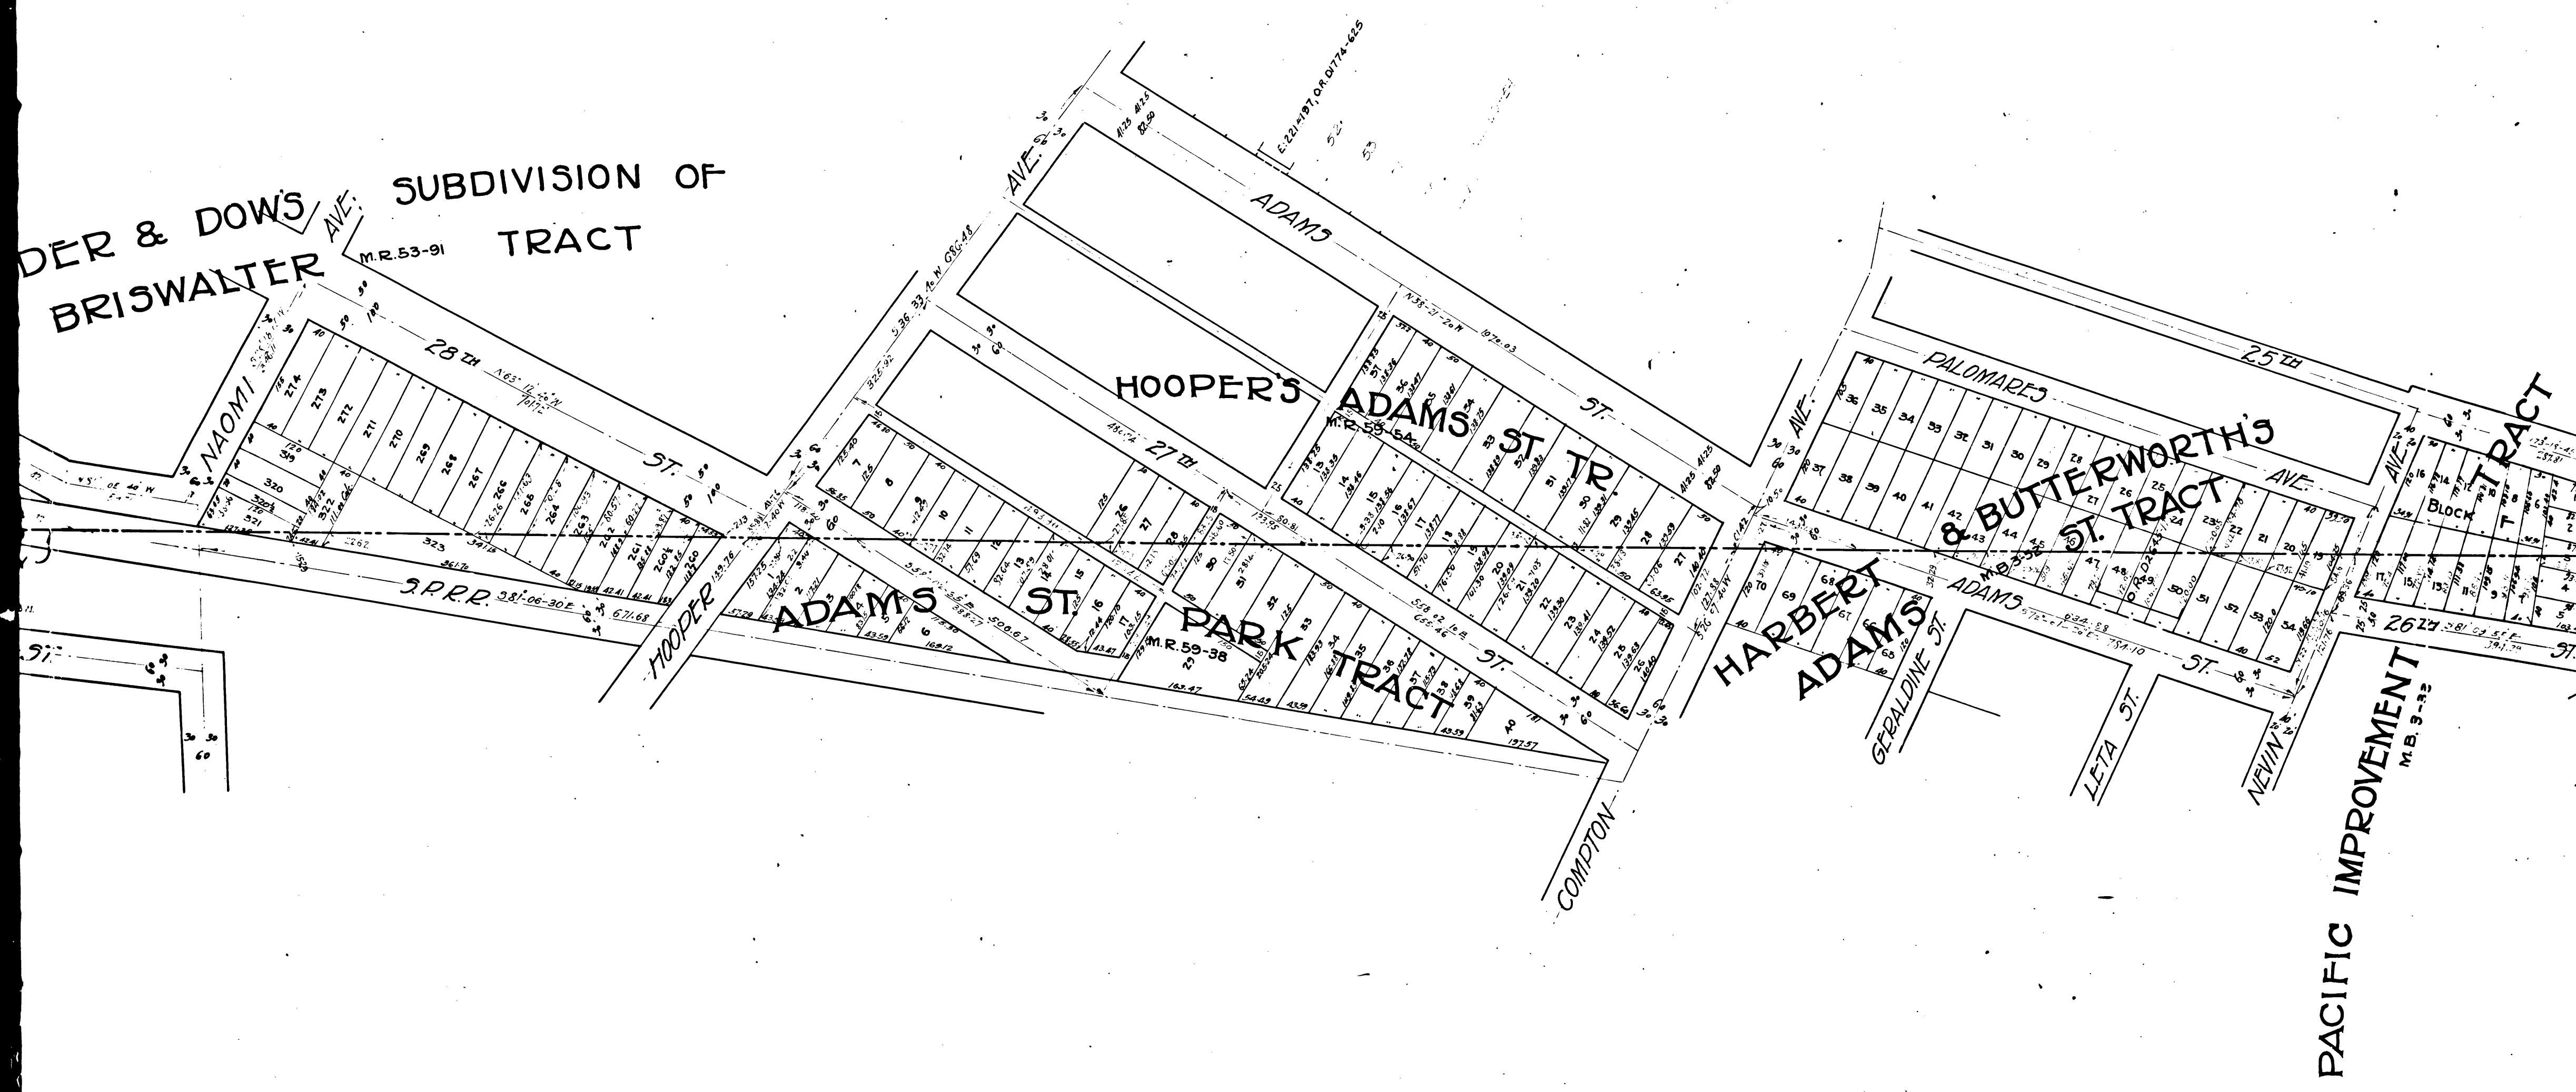

CS	8159
A 4	OF A 5

MAP SHOWING
SOUTH CHARTER BOUNDARY
 OF THE
CITY OF LOS ANGELES
 FROM
FIGUEROA STREET TO ALAMEDA STREET

COMPILED FROM OFFICIAL RECORDS OF LOS ANGELES COUNTY AND FROM STREET CENTER LINE
 SURVEYS OF THE CITY ENGINEER OF THE CITY OF LOS ANGELES

COUNTY SURVEYORS MAP NO. 8159

ALFRED JONES


ACTING COUNTY SURVEYOR

JULY 1918

SCALE 1 INCH = 100 FEET

Sht. 7

PLOTTED BY... MACY
 CHECKED BY... DOAN
 TRACED BY... DOAN

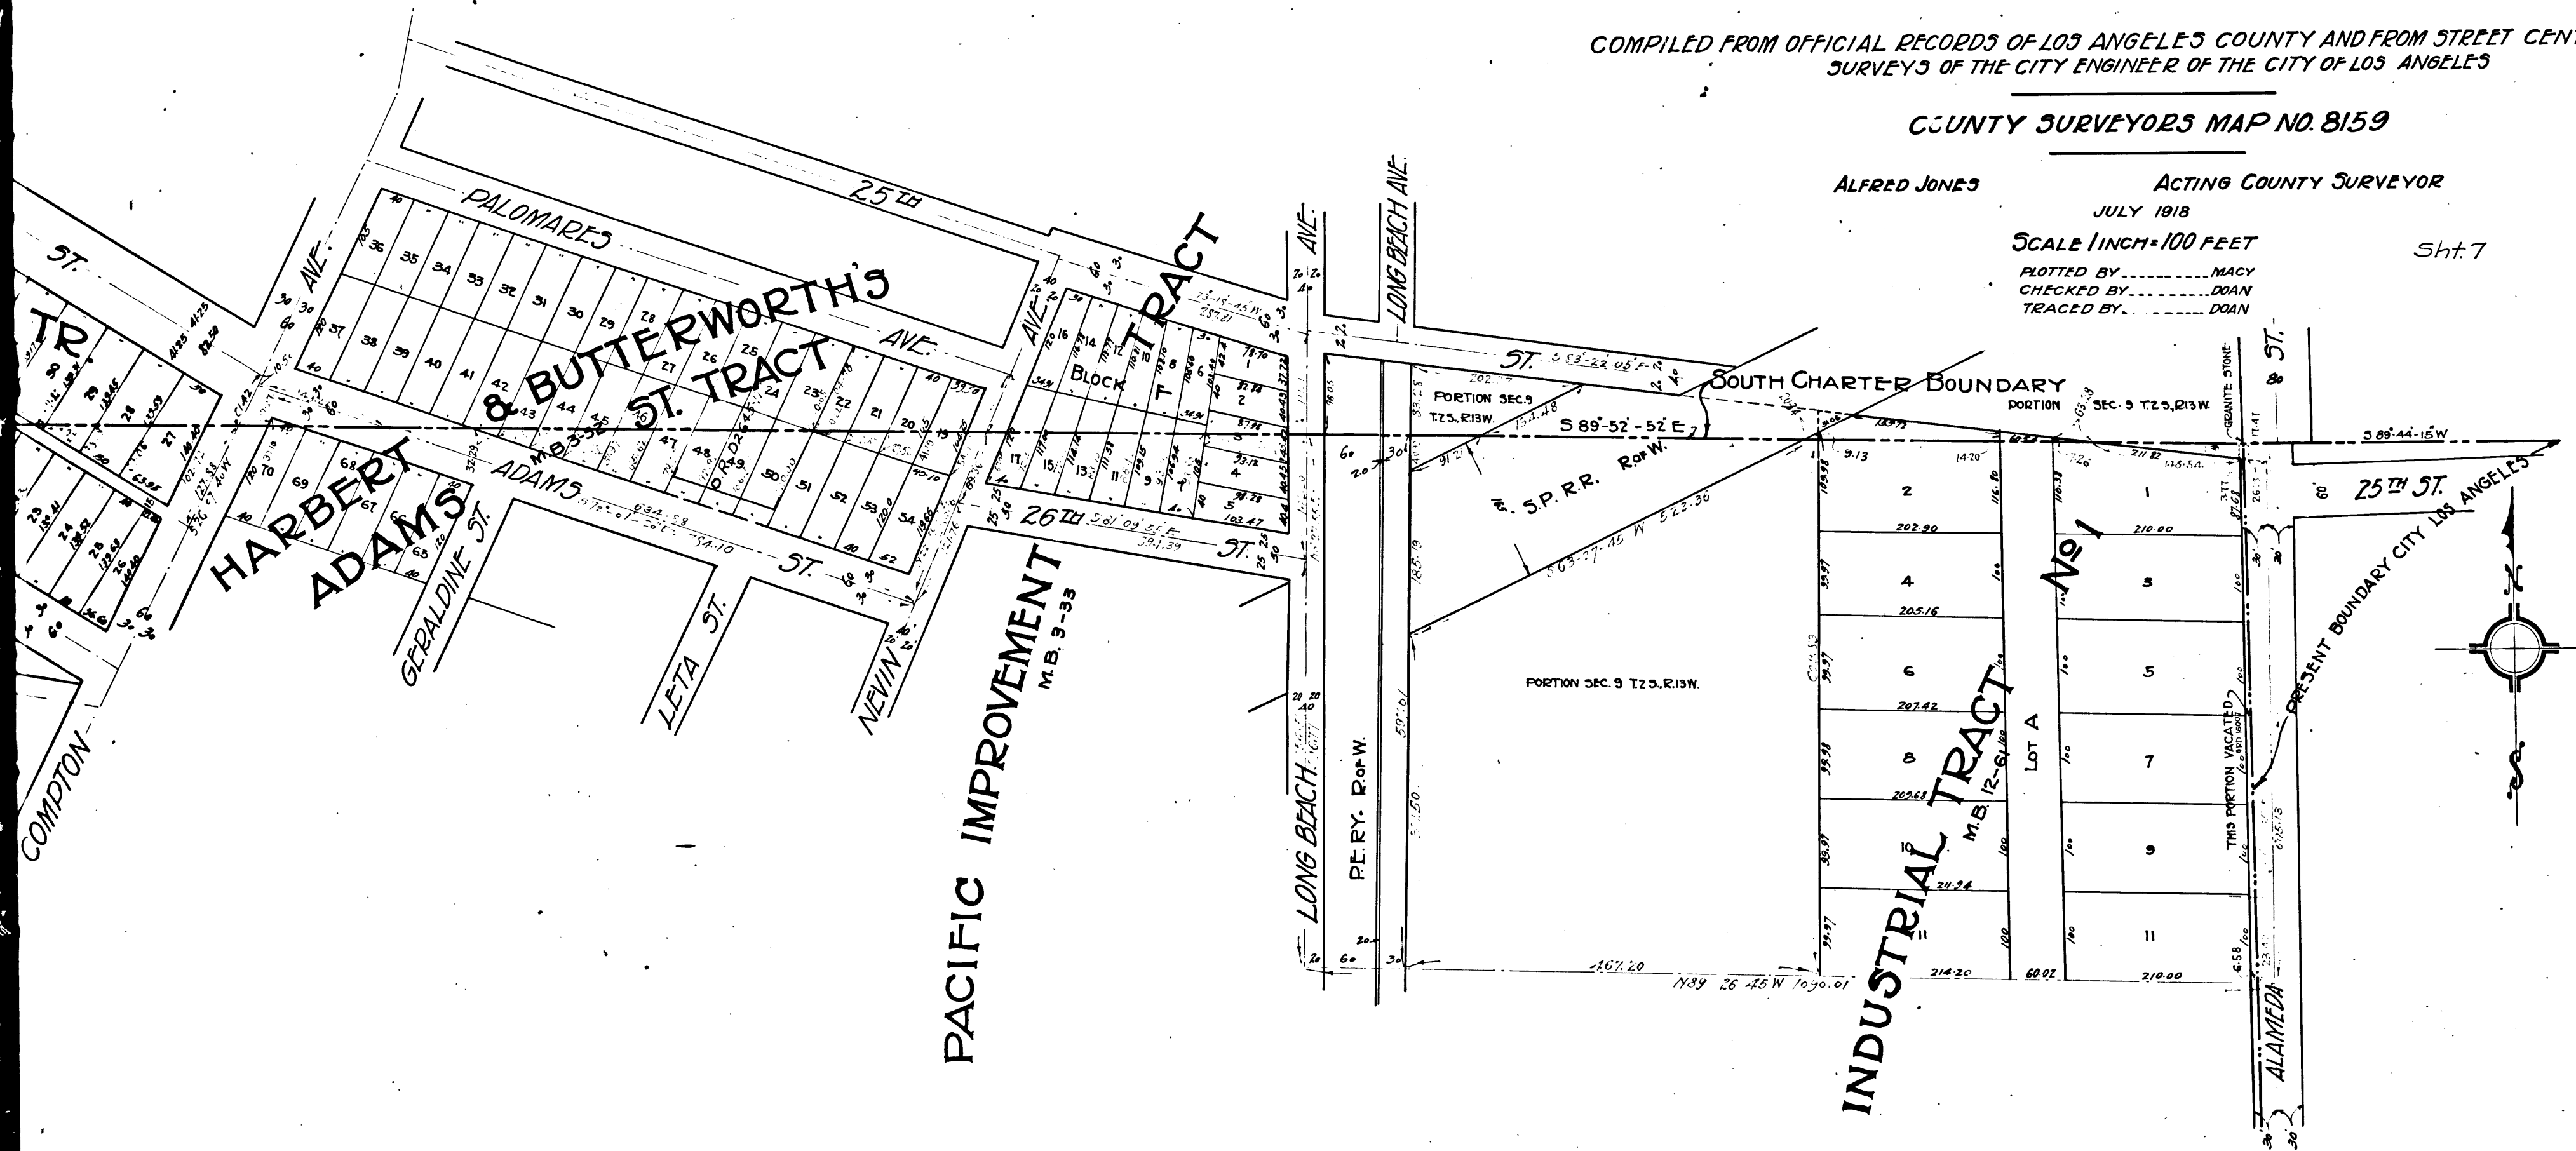

CS 8159

A 5 OF A 5

CORRECTION NO. 2 MAY 10 1928

VENCO

957