

Found concrete monument set by A. Pillsbury in place of old 4"x4" stake. Station No. 1, of Rancho Rincon de la Bueyes F. B. 29-74

Alfred Jones, Acting County Surveyor


SURVEYED, DECEMBER 14, 1917 AND JAN. 28, 1918

Scale: 1 inch = 100 ft.

Surveyed under instructions of the Board of Supervisors per order dated December 17, 1917.
Bearings based on the bearing of Adams Street as shown on County Surveyor's Map No. 7200

F. B. 29 - 73

Field work by,-----Macy
Office work by, Macy & Memilian
checked by, Weary

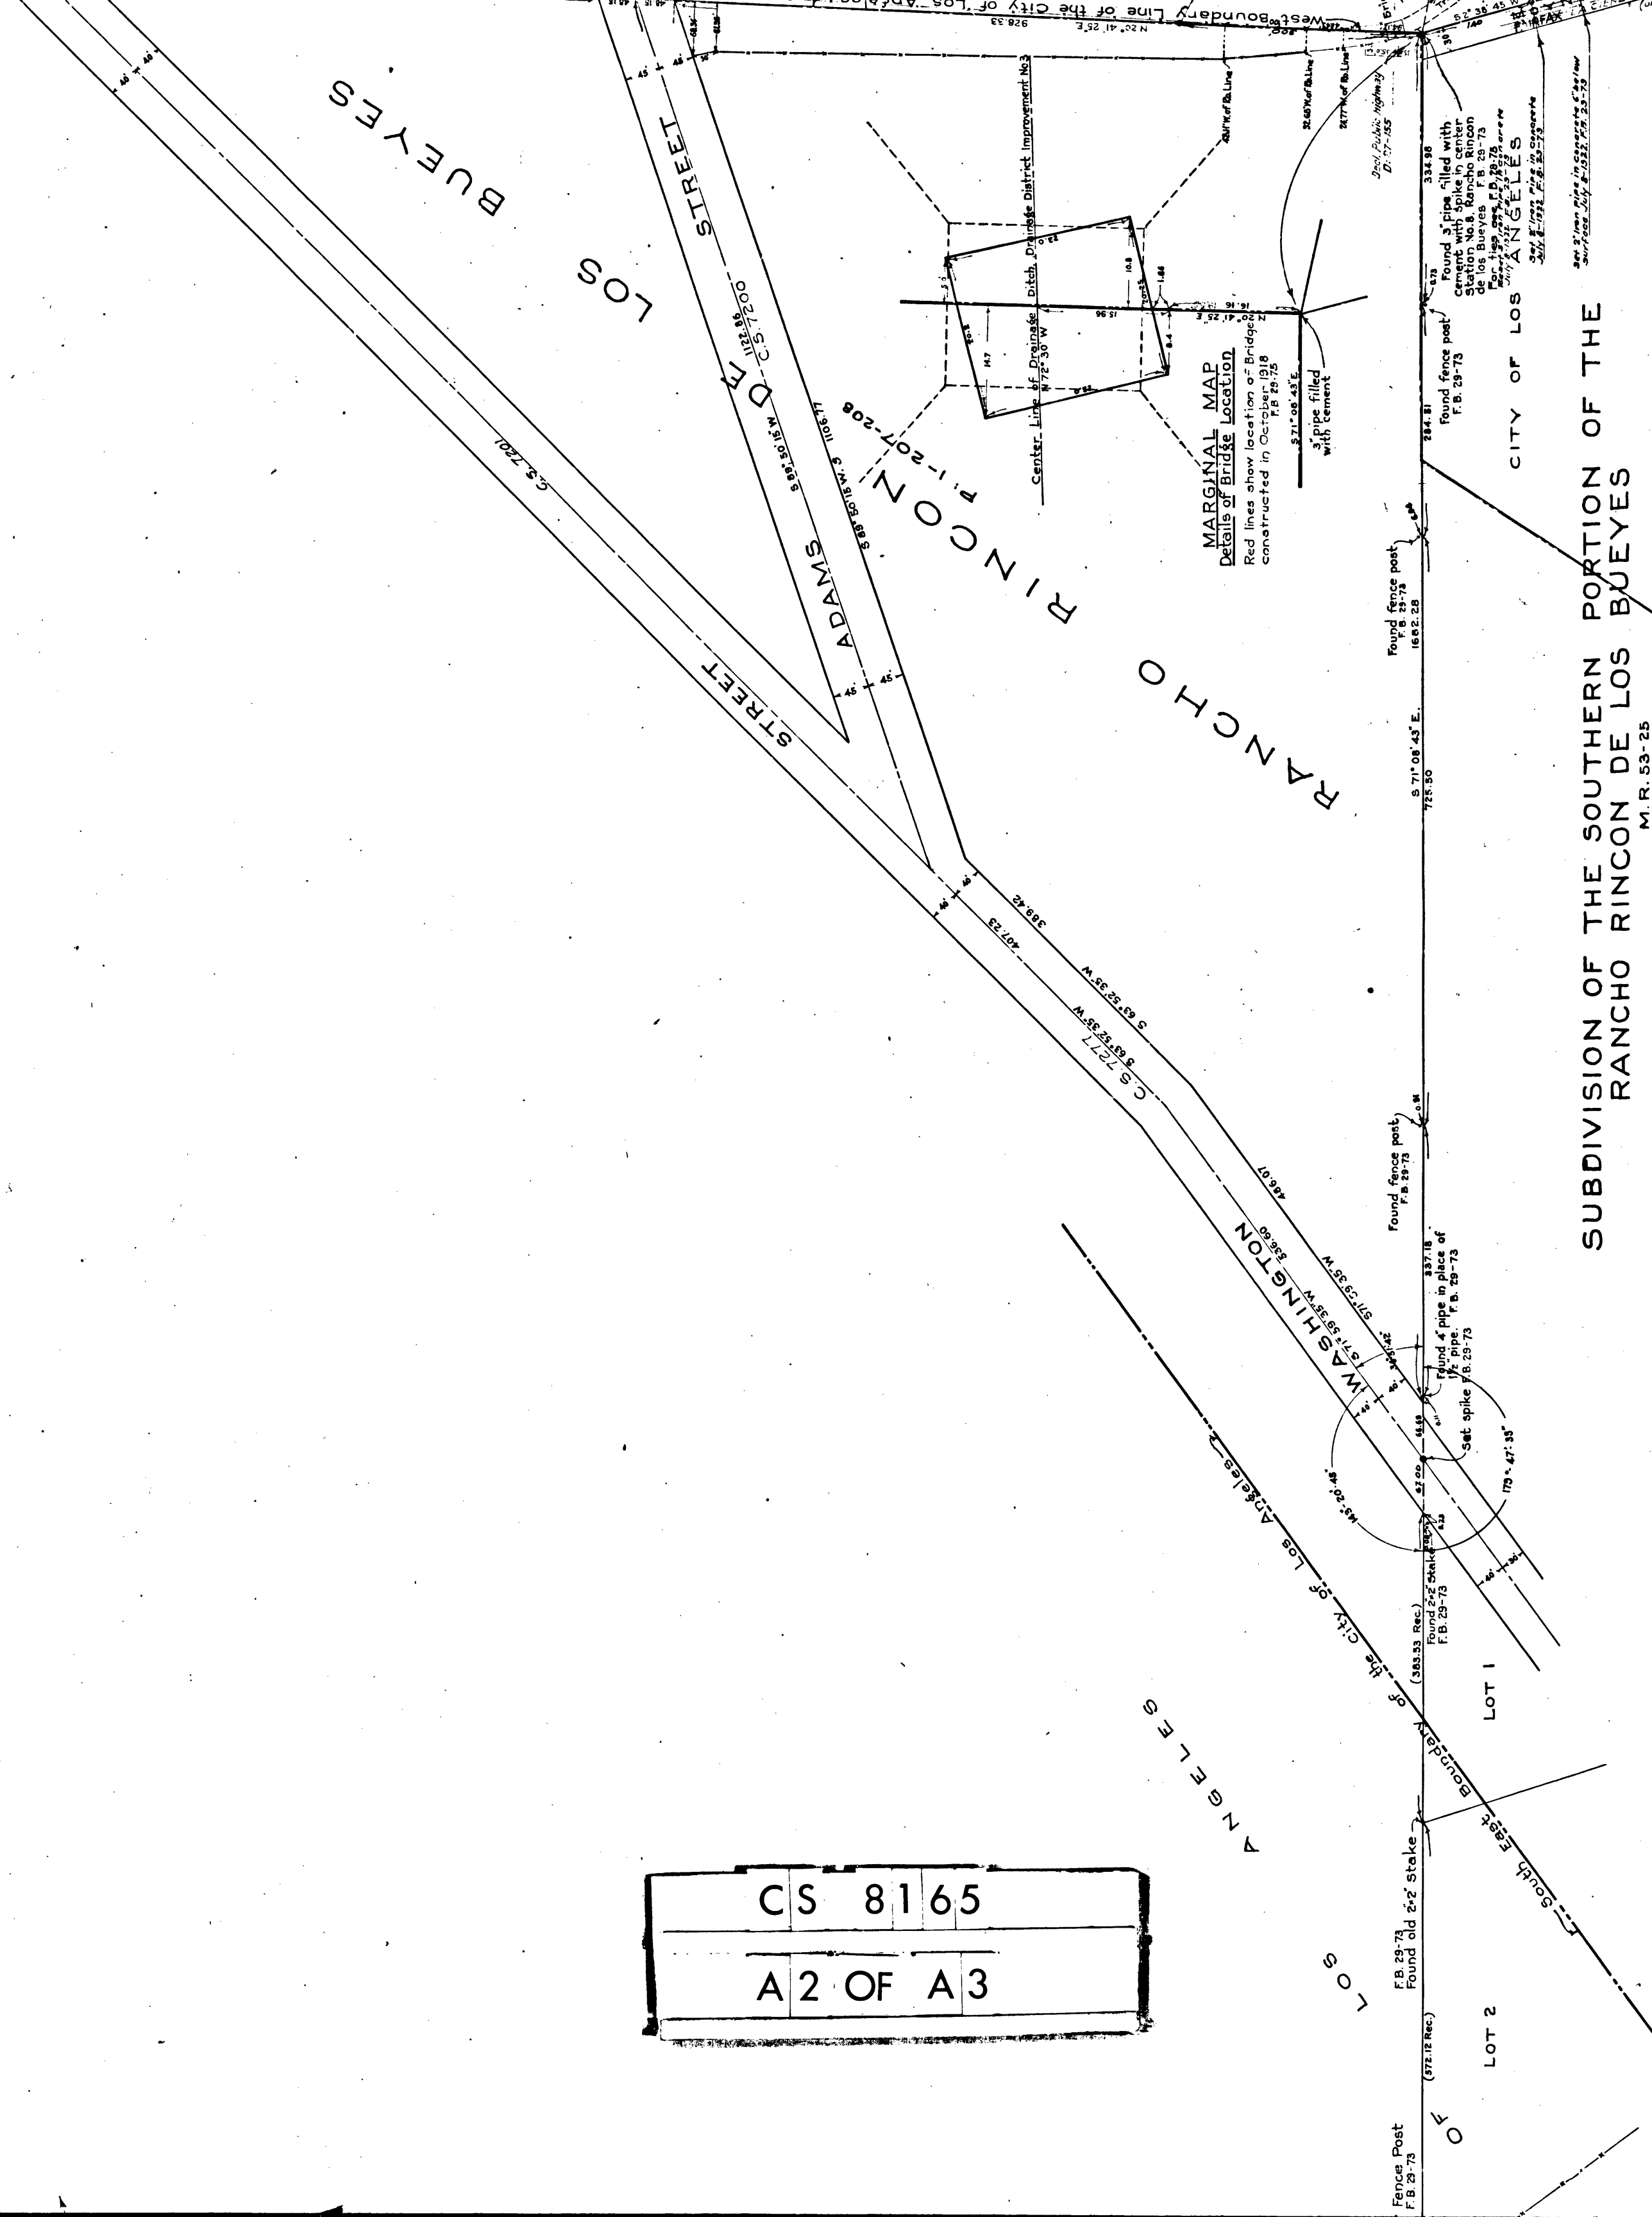

A 3 OF A 3

M. R. 53-25

