



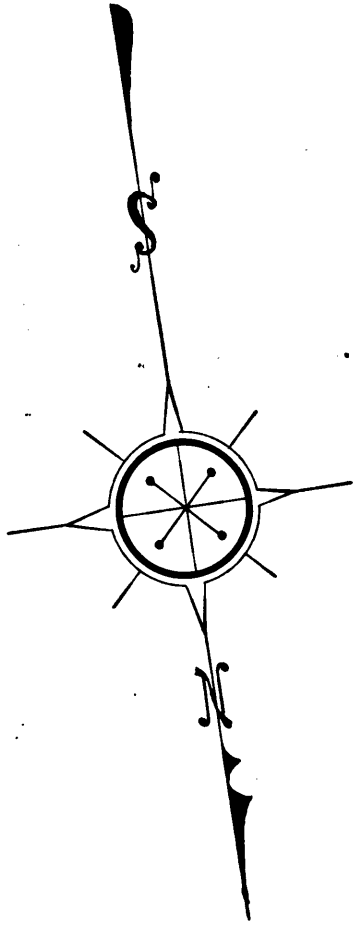

W

LA CAÑADA

Surveyed
Bearings

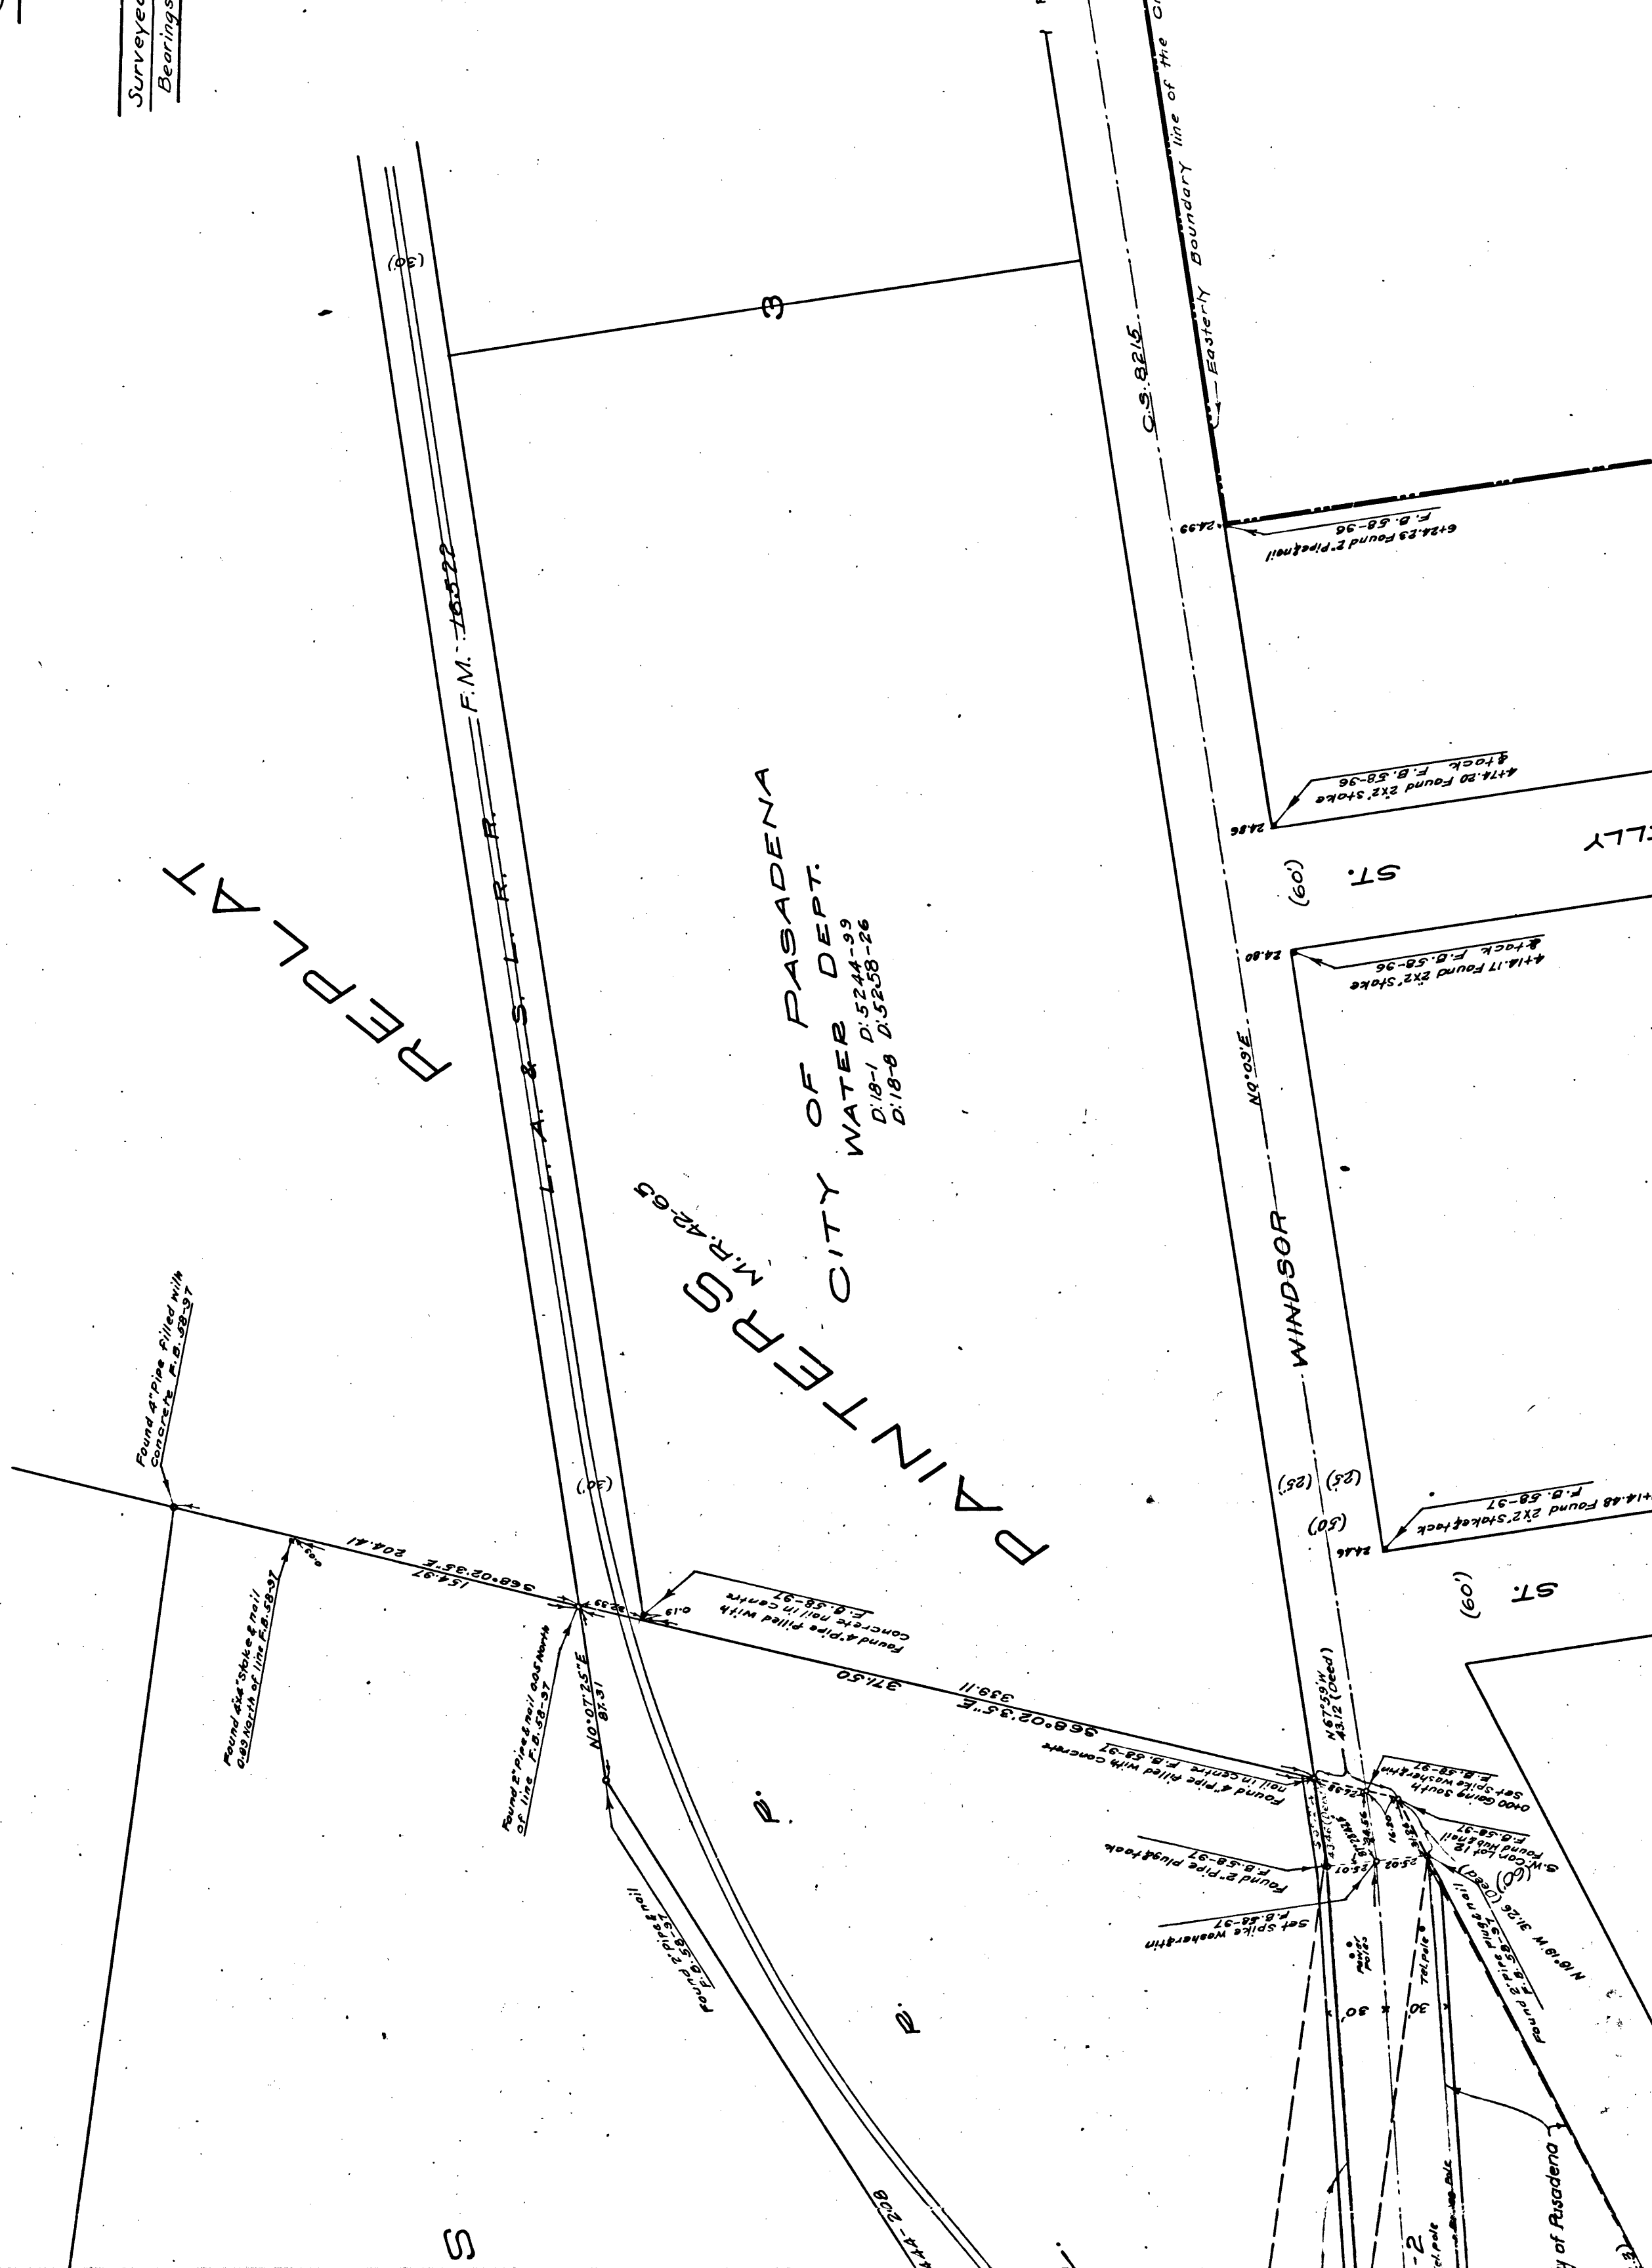

CS 8249
A3 OF A4

N 85

LEHIGH
E: 49 41, M.R. 15, 250 350

MAP OF WINDSOR AVENUE FROM see C.S.B. 1608-1-2 LA CAÑADA VERDUGO ROAD TO VENTURA STREET

COUNTY SURVEYOR'S MAP N^o 8249

J. E. ROCKHOLD COUNTY SURVEYOR
SURVEYED AUGUST 1920.


Scale 1 in = 50 ft

Surveyed under instructions of the Board of Supervisors per order dated July 23-1920.
Bearings based on bearing of Windsor Avenue Shanon County Surveyor's Map N^o 8215

F. B. 58-36 to 39

Field work by Comly
Office work by Irwin
Checked by Shaddard

Distances in brackets (25) are record

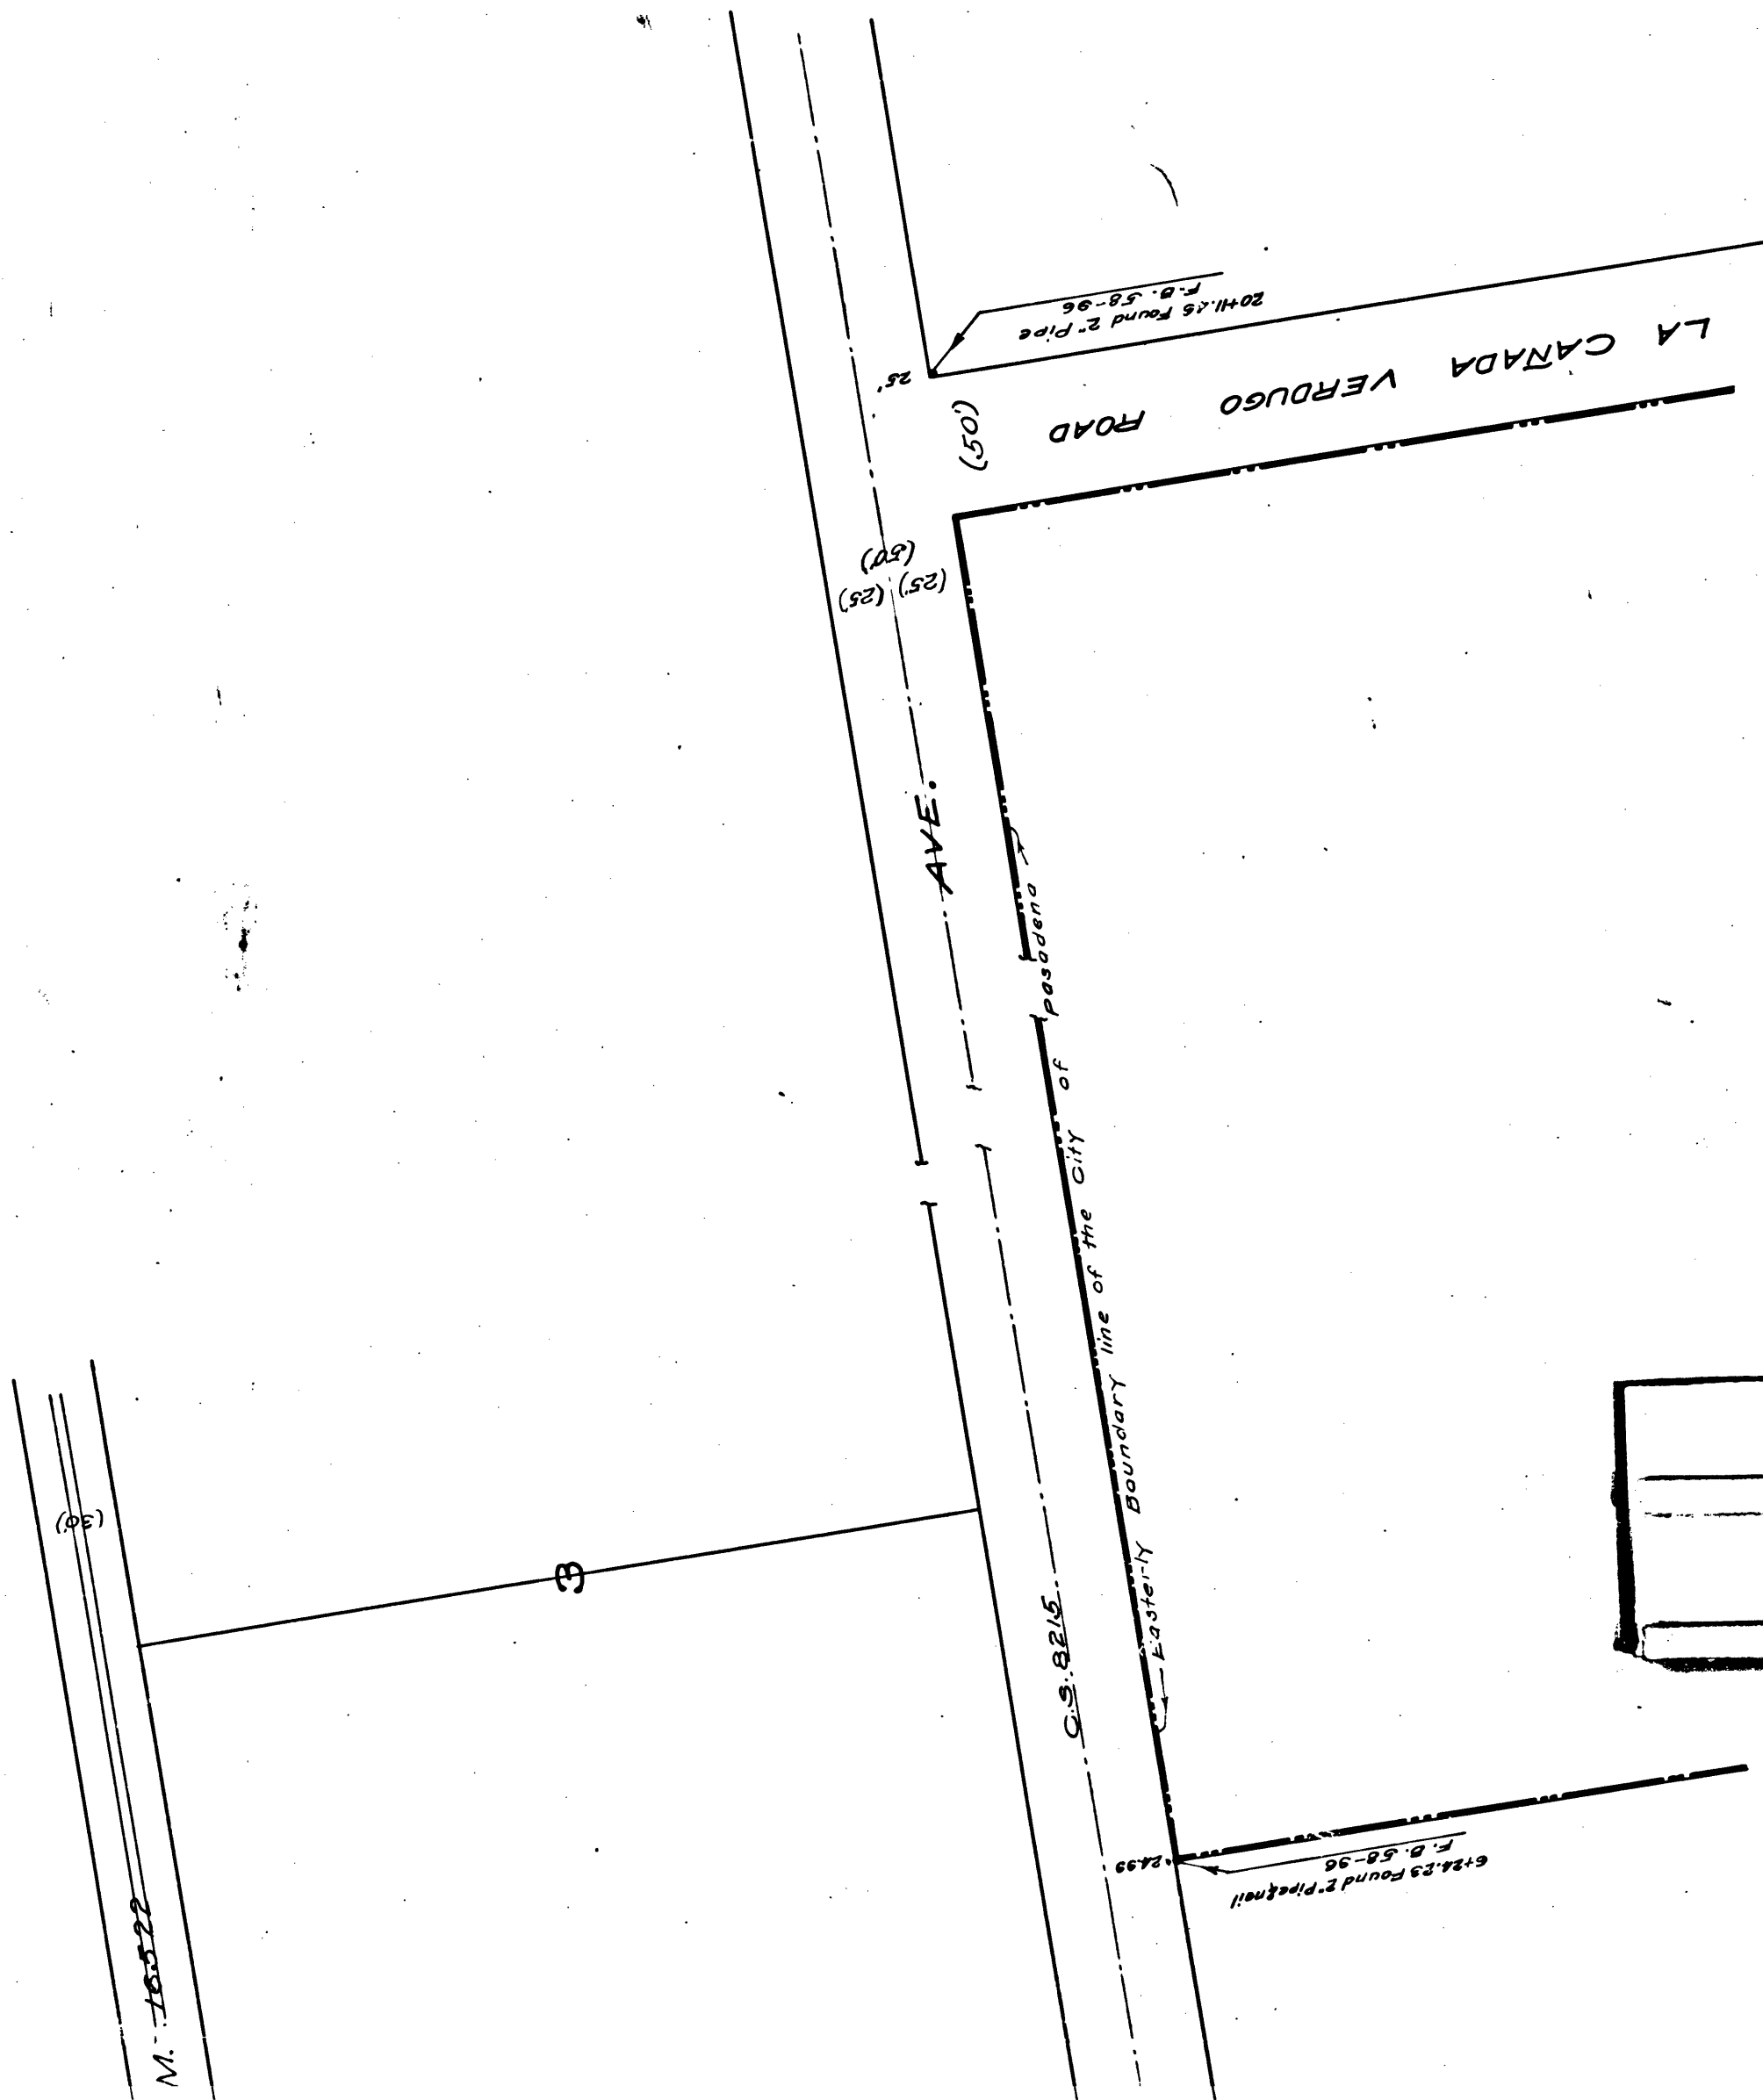

CS	8	2	4	9
A	4	OF	A	4