CS 8287

A1 OF A3

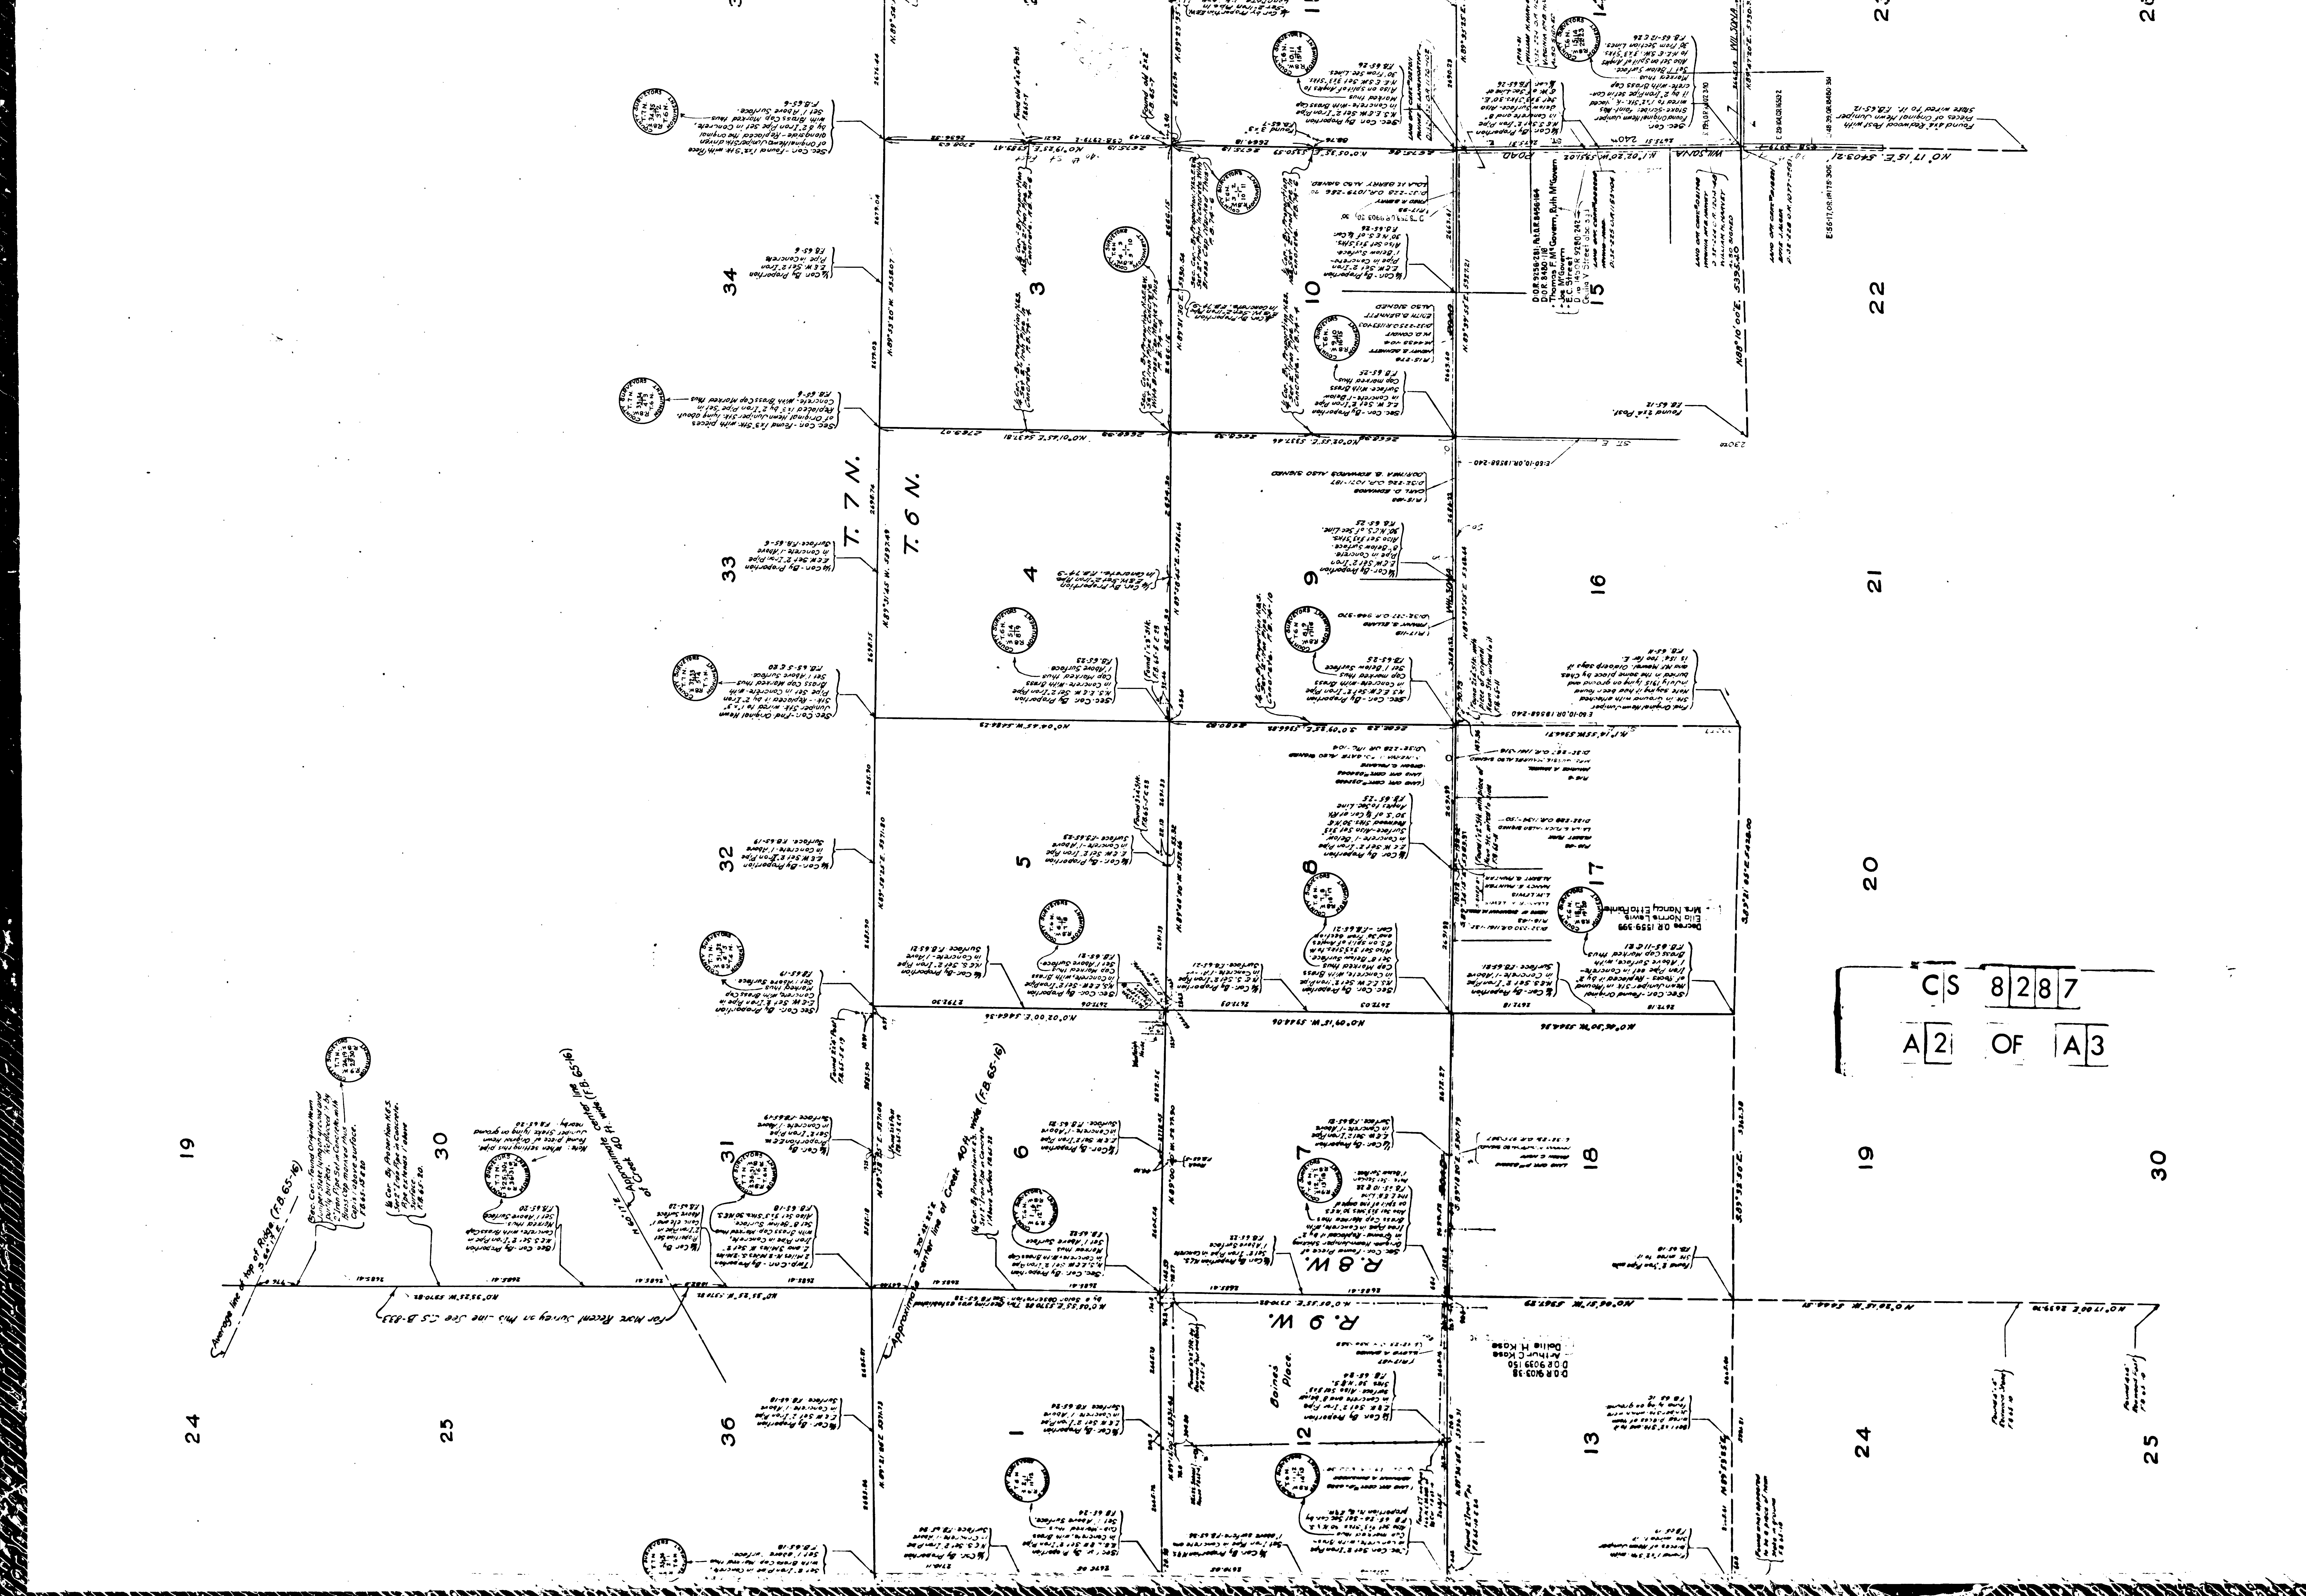

CS 8287
A2 OF A3
T. 7 N.
T. 6 N.
R. 8 W.
R. 9 W.
34
33
32
31
30
36
25
24
19
3
4
5
6
1
10
9
8
7
12
15
16
17
18
13
22
21
20
19
24
25
30
Baines' Place.
WILSONA ROAD
D.O.R. 9256-281; Pat. O.R. 8456-164
D.O.R. 8480-118
Thomas F. McGovern, Ruth McGovern
Joe McGovern
E.C. Street
Cecilia V. Street
Decree O.R. 1559-399
Ella Norris Lewis
Mrs. Nancy Etta Painter
D.O.R. 9103-38
D.O.R. 9039-150
Arthur C. Kose
Dollie H. Kose
Average line of top of Ridge (F.B. 65-16)
Approximate center line of Creek 40 ft. wide (F.B. 65-16)
For More Recent Survey on this Line See C.S. B-833
N.89°10'00"E. 5395.20
N.0°17'15"E. 5403.21

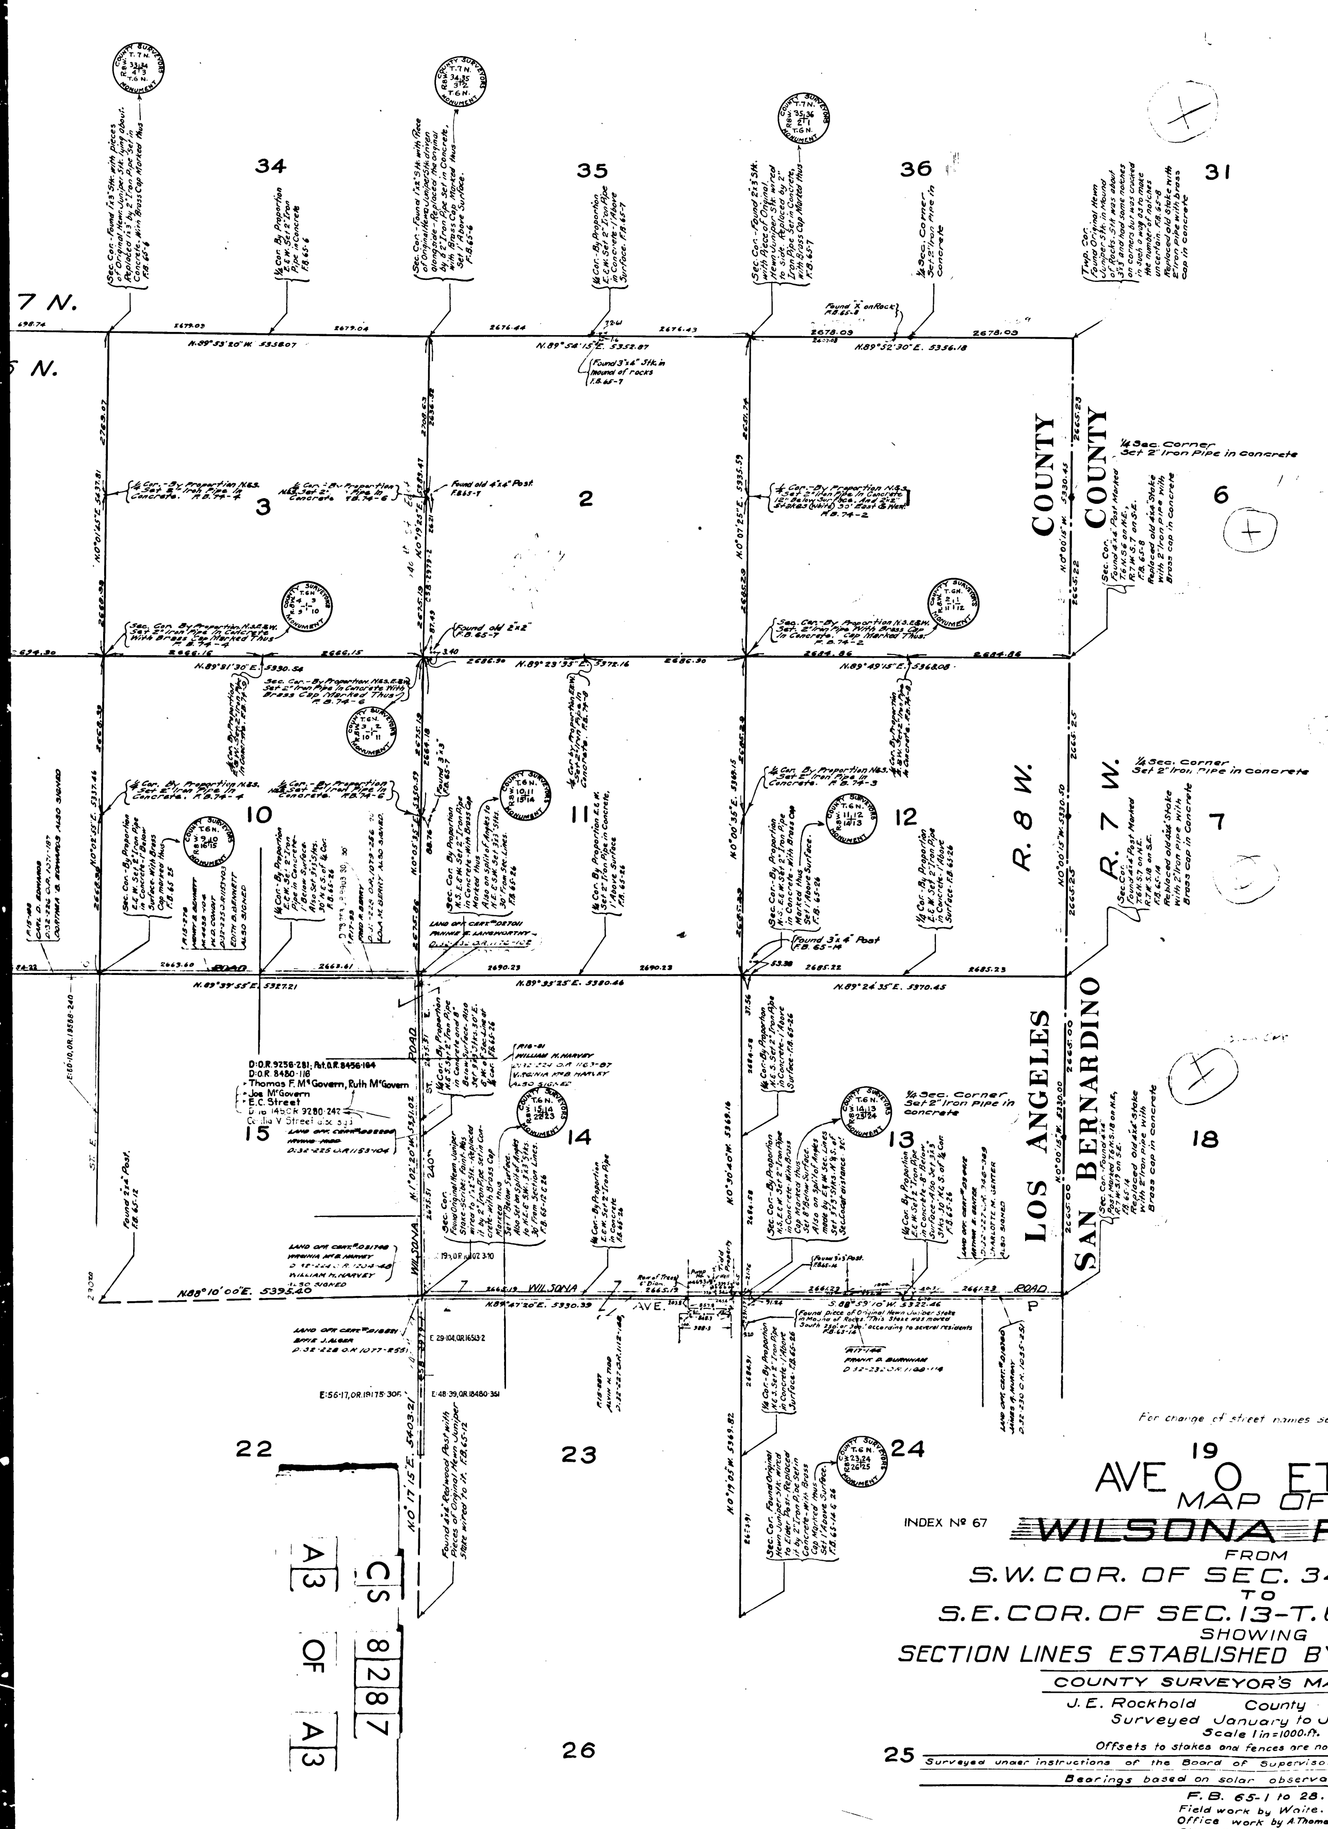

For change of street names see C.S. B-717

AVE O ETC.

MAP OF

INDEX Nº 67 **WILSONA ROAD**

FROM

S.W. COR. OF SEC. 34-T.7 N.-R.9 W.

TO

S.E. COR. OF SEC. 13-T.6 N.-R.8 W.-S.B.M.

SHOWING

SECTION LINES ESTABLISHED BY COUNTY SURVEYOR

COUNTY SURVEYOR'S MAP Nº 8287.

J. E. Rockhold County Surveyor.

Surveyed January to July 1921.

Scale 1 in = 1000 ft.

Offsets to stakes and fences are not to scale.

Surveyed under instructions of the Board of Supervisors per order dated Sept. 22, 1921.

Bearings based on solar observation - (F.B. 65-28).

F.B. 65-1 to 28.

Field work by Waite.

Office work by A. Thomas.

Checked by _____

CS 8287

A3 OF A3