



TRACT No.

145

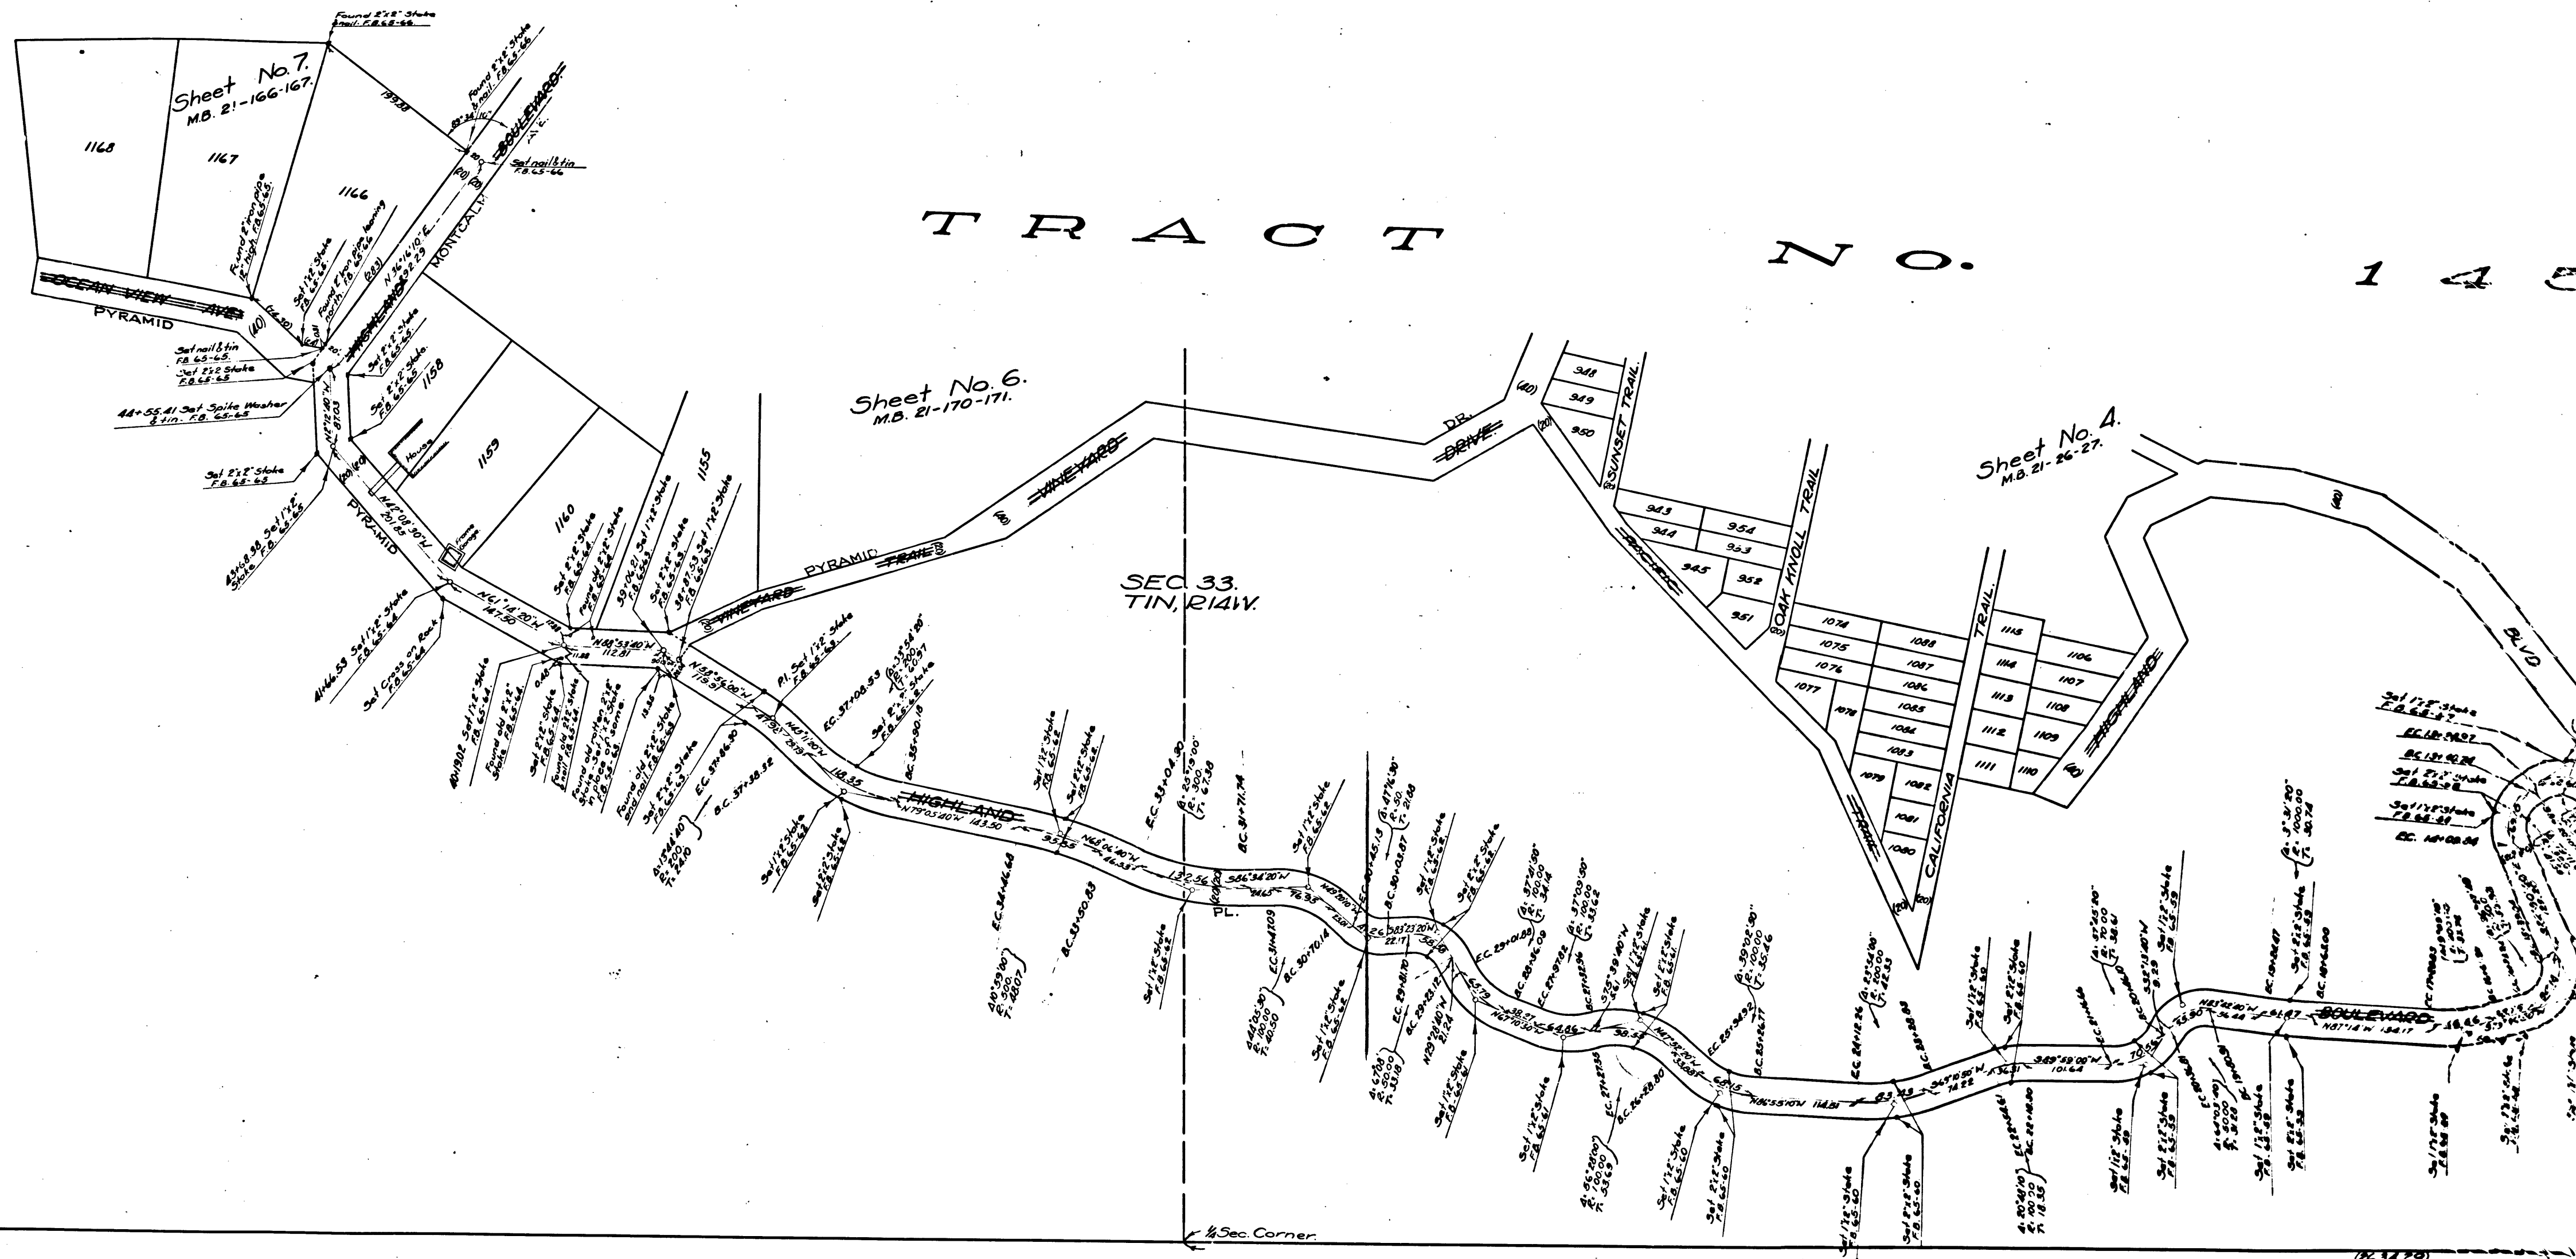

CS	8	4	8	3
A1	OF	A2		

1 4 5 0.

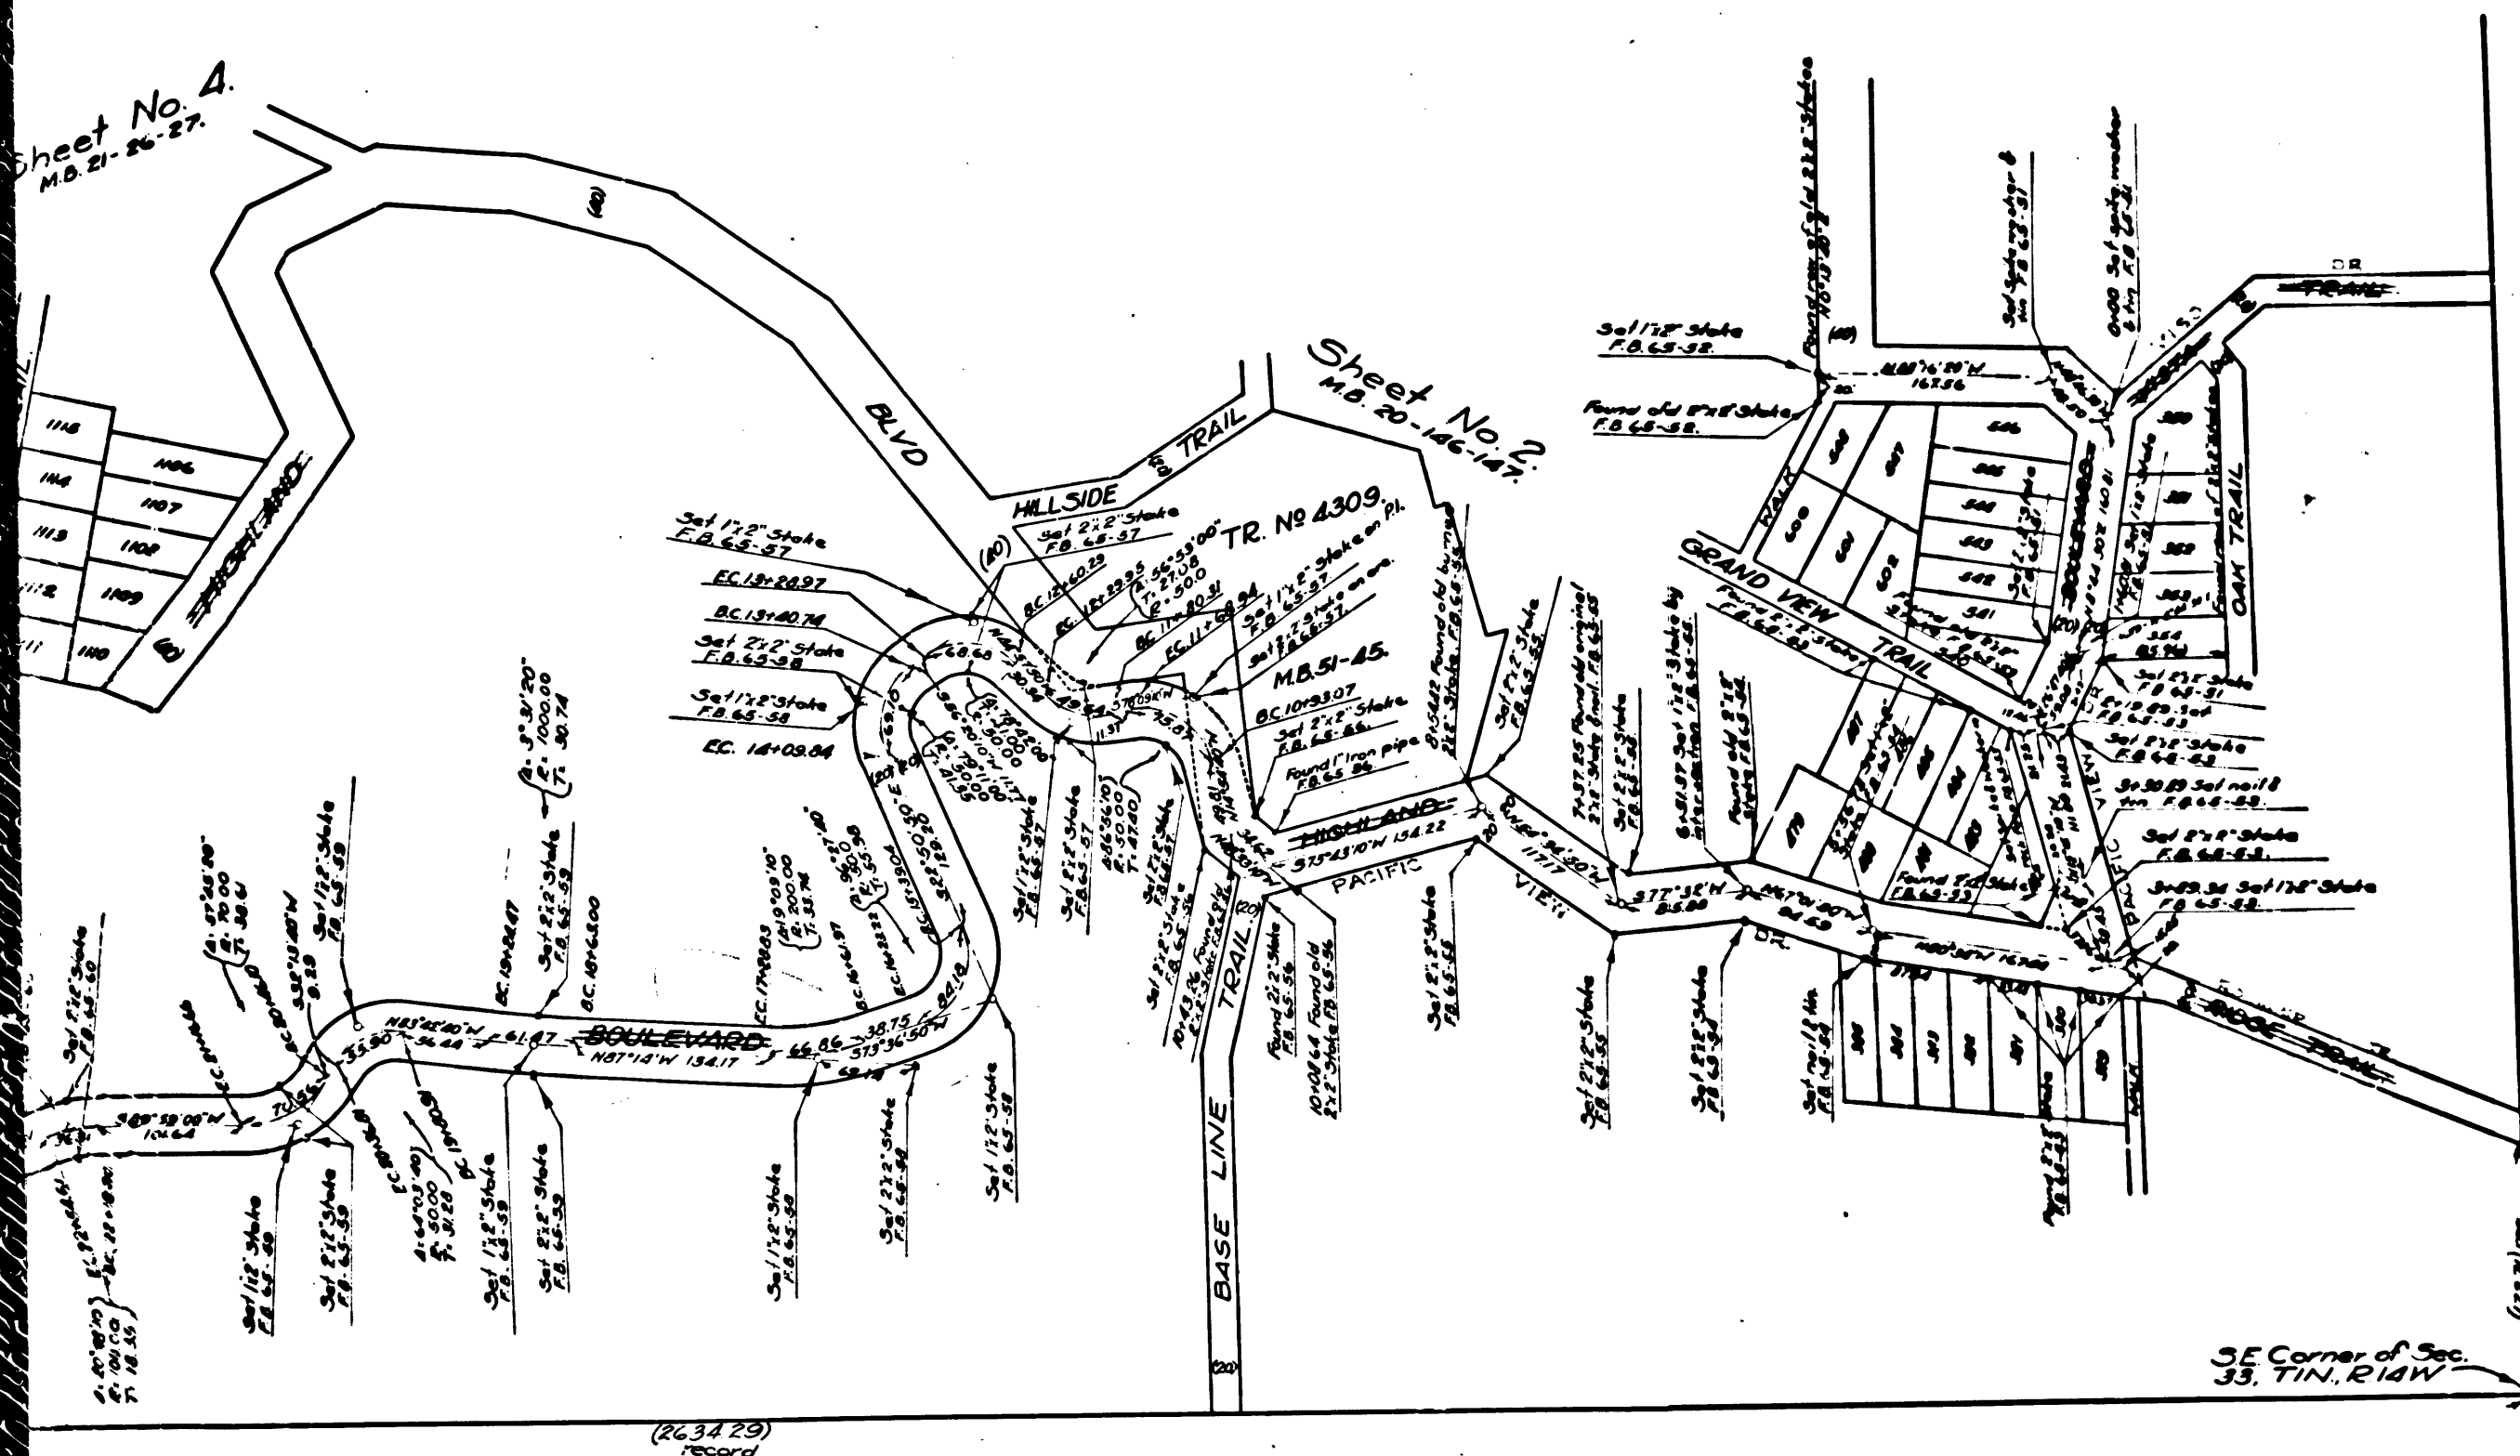

PYRAMID PL. MAP OF PACIFIC VIEW DR.
HIGHLAND BOULEVARD
 MONTCALM AVE FROM VISO DR.
 BASE LINE TRAIL TO VINEYARD TRAIL
 COUNTY SURVEYOR'S MAP NO. 8483.

J.E. Rockhold County Surveyor.
 SURVEYED JANUARY 1922.

Surveyed under instructions of the Board of Supervisors per order dated September 20, 1921.

SCALE: 1 inch = 100 feet.

F.B. 65-51 to 66.
 Field work by Comly.
 Plotted by Irwin.
 Traced by Morgan.
 Checked by Morgan.

Note: Bearings based on bearing of Highland Boulevard - N 80° 34' 00" W as per Tract No. 1450, Sheet No. 2. M.B. 20-146 and 147.

I.M. 40

CS	8	4	8	3
A2	OF	A2		