LOS ANGELES

RANCHO

LOT F
L.S. 2-37

LOT
M.R. 7-50

LOT E
C.F. 41

LOT 5

LOT 2

750 ACRE MACHADO
LOT 1 M.R. 6-161

MARIA MACHADO
750 ACRE TRACT OF
M.R. 6-161

TRACT OF ROCHA
DE

TRACT
M.B. 31-19
N° 3020

TRACT
M.B. 23-36-37
N° 1818

TRACT
M.B. 21-9
N° 1821

TRACT
M.B. 21-9
N° 3021

TRACT
M.B. 21-9
N° 1930
LOT A

TRACT
M.B. 21-9
N° 1815

TRACT
M.B. 21-9
N° 530

TRACT
M.B. 14-166
N° 437

TRACT
M.B. 14-169
N° 15

TRACT
M.B. 14-177
N° 222

TRACT
M.B. 2-16
N° 182

TRACT
PEDRO VILLA

OCEAN AVE.
NORMANDIE AVE.
TOMLINSON ROAD
ARDMORE AVE.
MEYLER ST.
ALMA ST.
BELLE PORT AVE.
SENATOR AVE.
PRESIDENT AVE.
GOVERNOR AVE.
WALNUT ST.
EISELMAN ST.
PALM ST.
MARTHA AVE.
MOORE ST.
OLIVE ST.
ALBERTA ST.
HILL ST.
LEONARDO ST.
GENOVA ST.
SAN PEDRO ST.
FRANKLIN ST.
PACIFIC BLVD.
HUNTINGTON LOMITA BOUNDARY LINE
LOMITA BLVD.
WEST BOUNDARY LINE OF THE CITY OF LOS ANGELES SHOESTRING STRIP
SEPULVEDA BEACH AND REDONDO R.R.
LONG BEACH & WILMINGTON ROAD
WILMINGTON
WORKS
EBONY LANE

CS 8497
A1 OF A3

RANCHO SAN PEDRO
PALOS VERDES
MARIA MACHADO 750 ACRE TRACT OF DE ROCHA M.R. 6-161
Lot 9
Lot 7
Lot 6
Lot 5
T. Crowley 40 Ac.
E.N. McDONALD'S SUBDIVISION M.R. 52-3
DOLORES ST.
MAIN ST.
FIGUEROA ST.
HOOVER ST.
VERMONT AVE.
MEYLER ST.
SEPULVEDA BLVD.
REDONDO BEACH BLVD.
WILMINGTON & REDONDO BEACH ROAD ST.
Center line of Wilmington & Redondo Road is Rancho line
MACHADO AVE.
Center line of Machado Ave. is Rancho line
REYES ST.
LOMITA BLVD.
North Boundary line of the City of Los Angeles
WILMINGTON LOMITA AND SAN PEDRO BLVD. WORKS ROAD
Boundary line of the City of Los Angeles
Wilmington Annex
E:140-190
PAT. 1-119 C.F. 145 C.F. 118
C.F. 2513
F.M. 18063
Continued above on Marginal Map
Proposed center line of Vermont Avenue per C.S. 8218 Sheet 2
LOT G 41
CS 8497
A2 OF A3

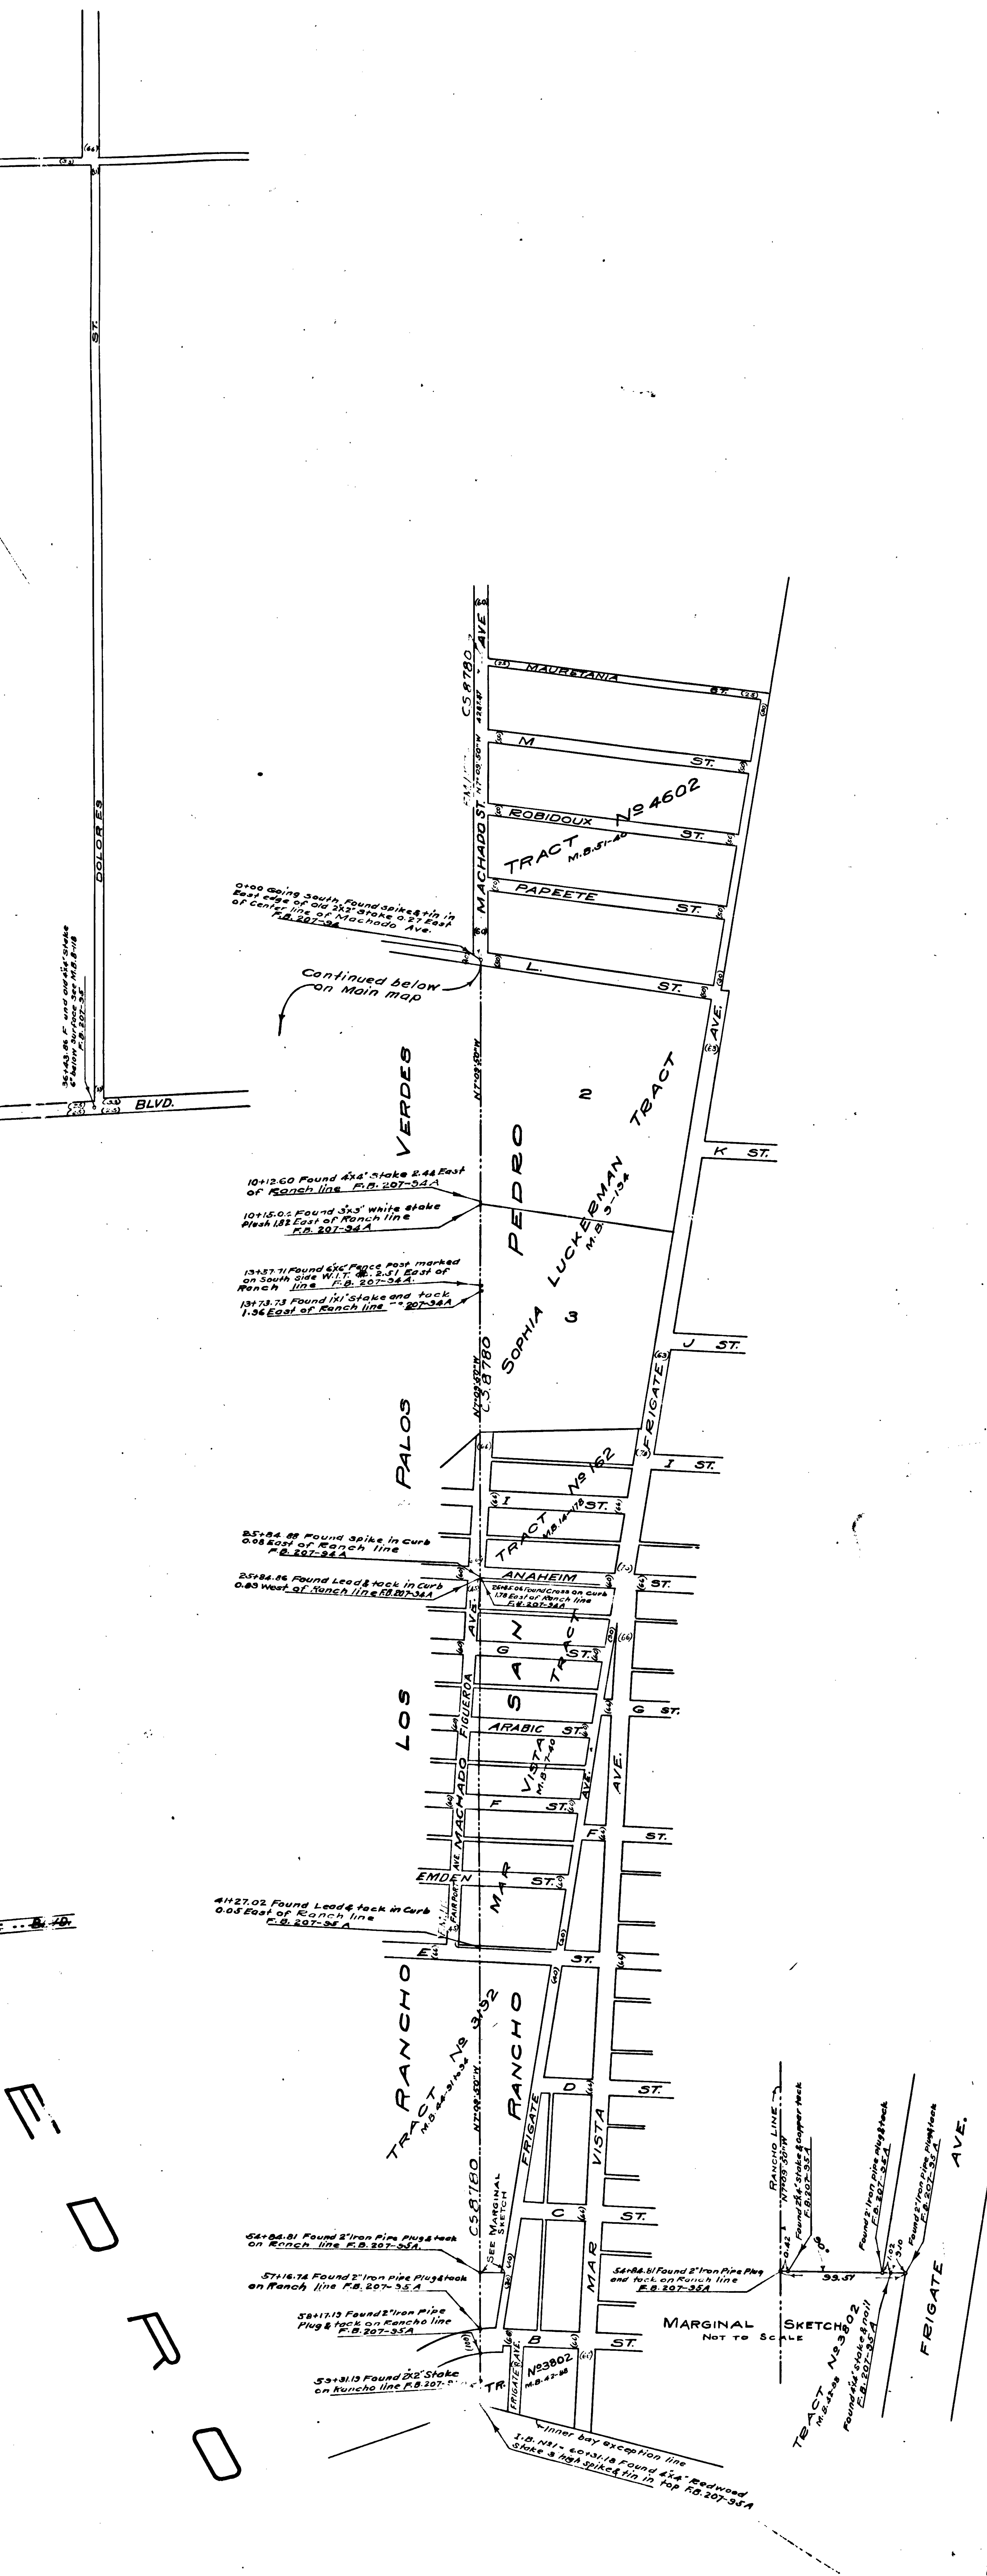

Sht. 28

SEPULVEDA BLVD.

MAP OF

~~LONG BEACH AND REDONDO BEACH ROAD~~

FROM

228TH. ~~OCEAN~~ ST. TO DOLORES ST.

COUNTY SURVEYORS MAP Nº 8497

J. E. Rockhold - County Surveyor

Surveyed July 1920

Scale 1 in. = 300 ft.

Surveyed under instructions of the Board of Supervisors per orders dated January 7th and July 6th 1920.

Bearings based on the center line of Vermont Ave. as shown on C.S. 8218 Sht. 2.

F.B. 207-91 to 95

Field work by............Comly

Office work by............Irwin

Checked by............Morgan

Wilmington & Redondo Beach Rd. changed to Figueroa St. D. 49-43 R.B. 41-222

Wilmington & Salt Works Road changed to [illegible] D. 49-[illegible] Bk. 137-376

Reyes St. changed to [illegible] Bk. 137-376

Machado Ave. changed to Figueroa Street - D. 65/4.

Weston St. and 5 St. " " Lomita Blvd. D. 49-119

For Long Beach & Redondo Rd. changed to Sepulveda Blvd. D. 49-202

CS 8497

A3 OF A3