


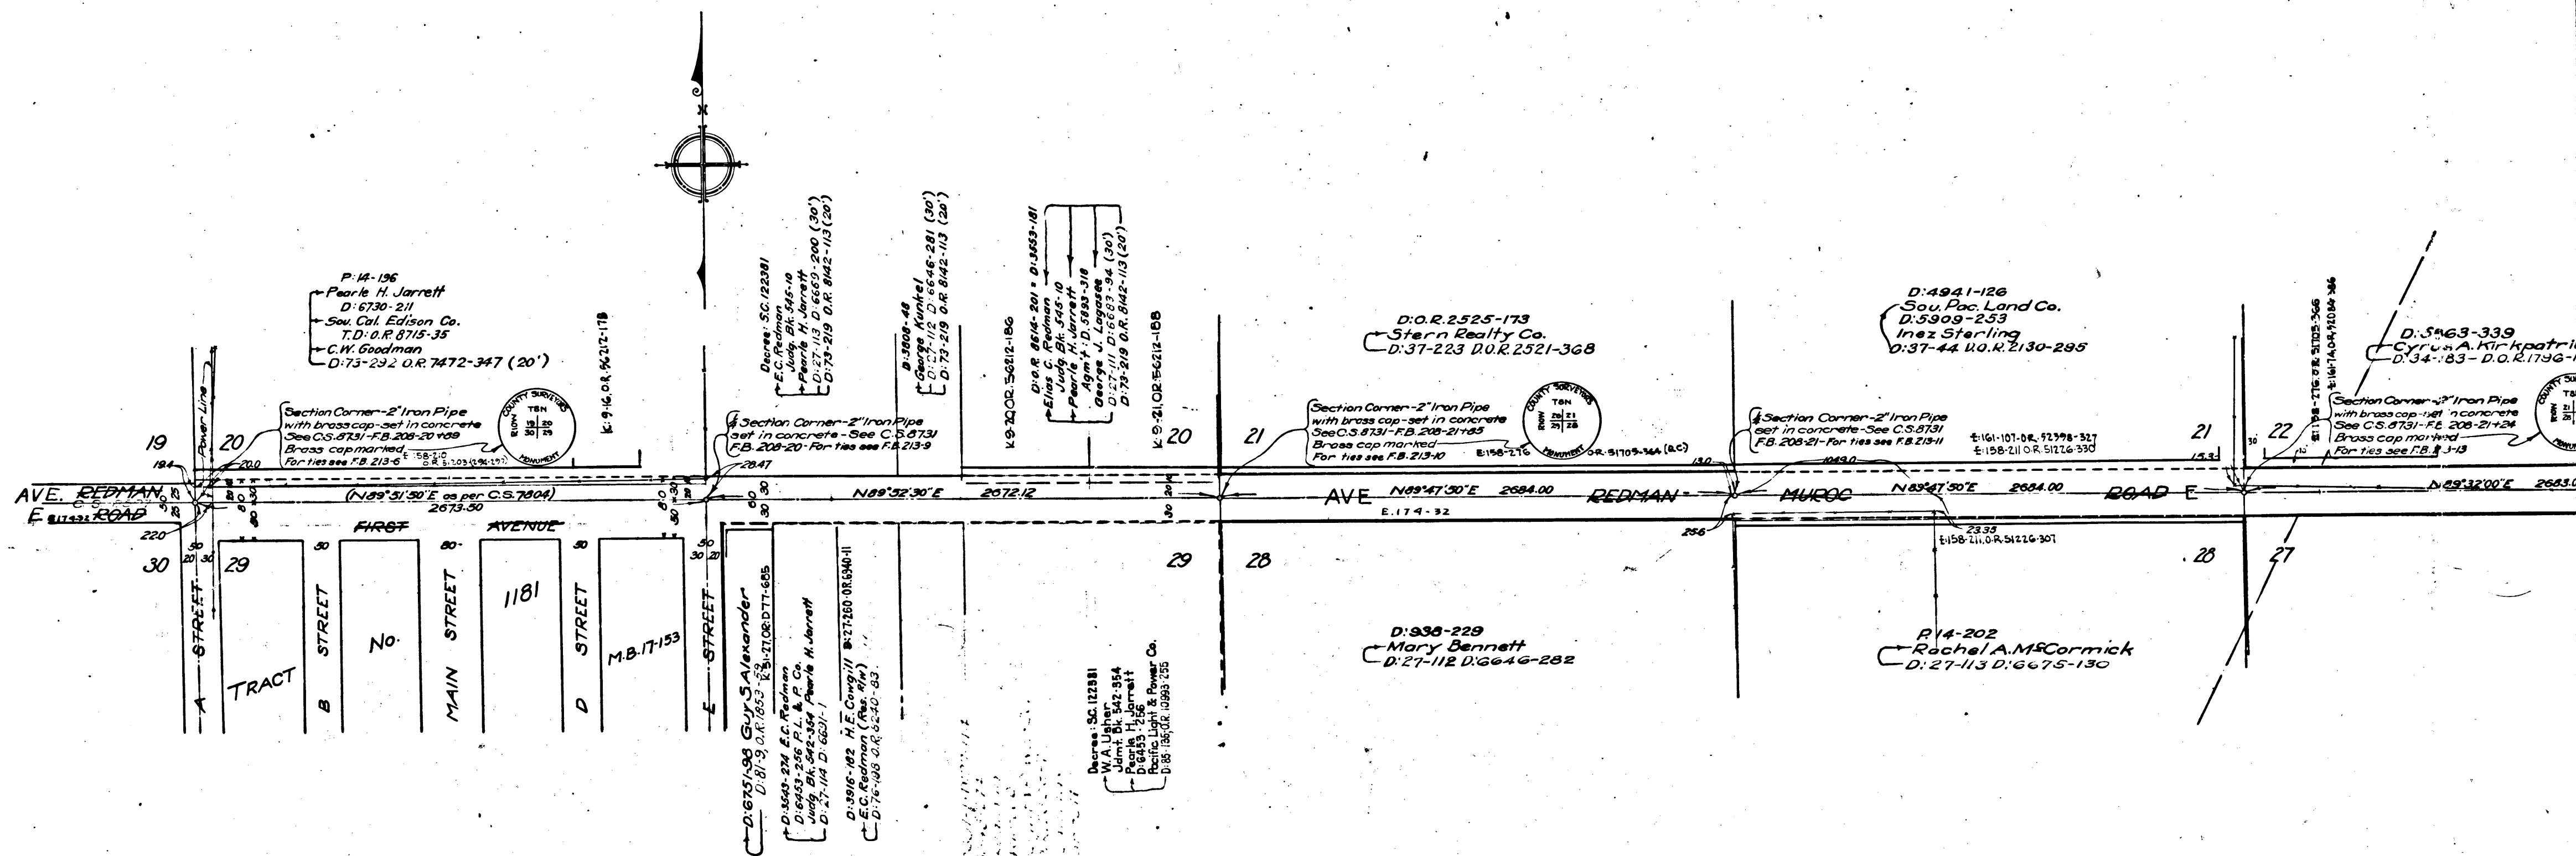


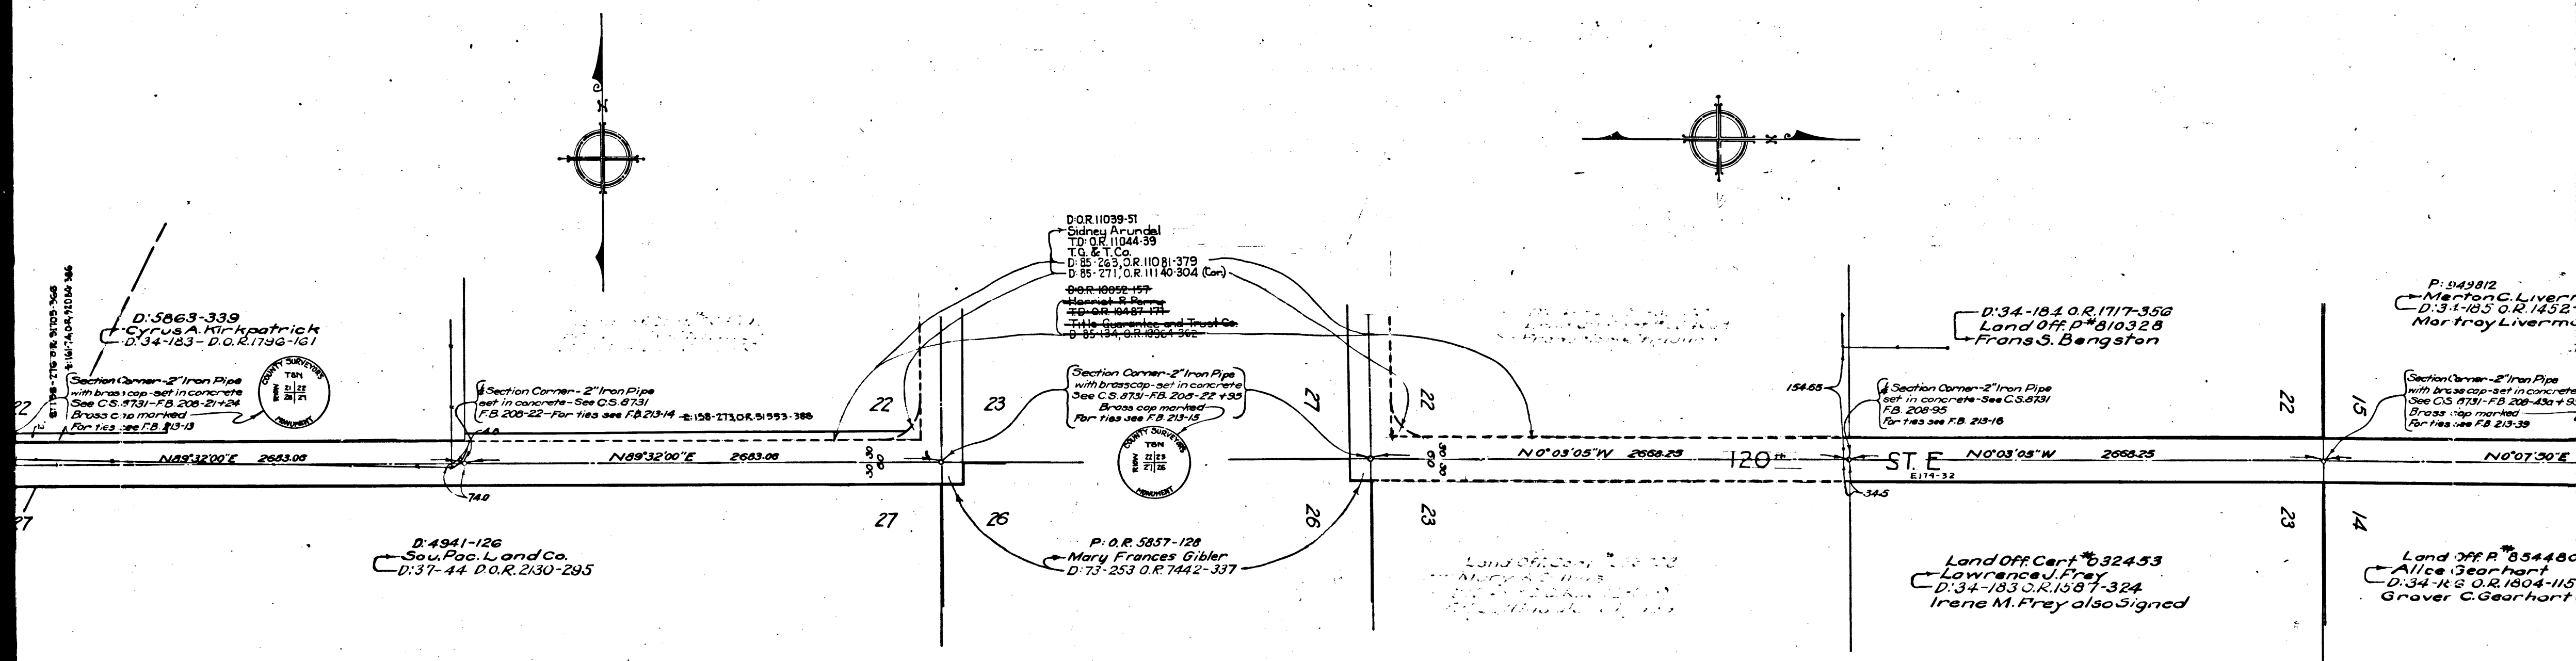


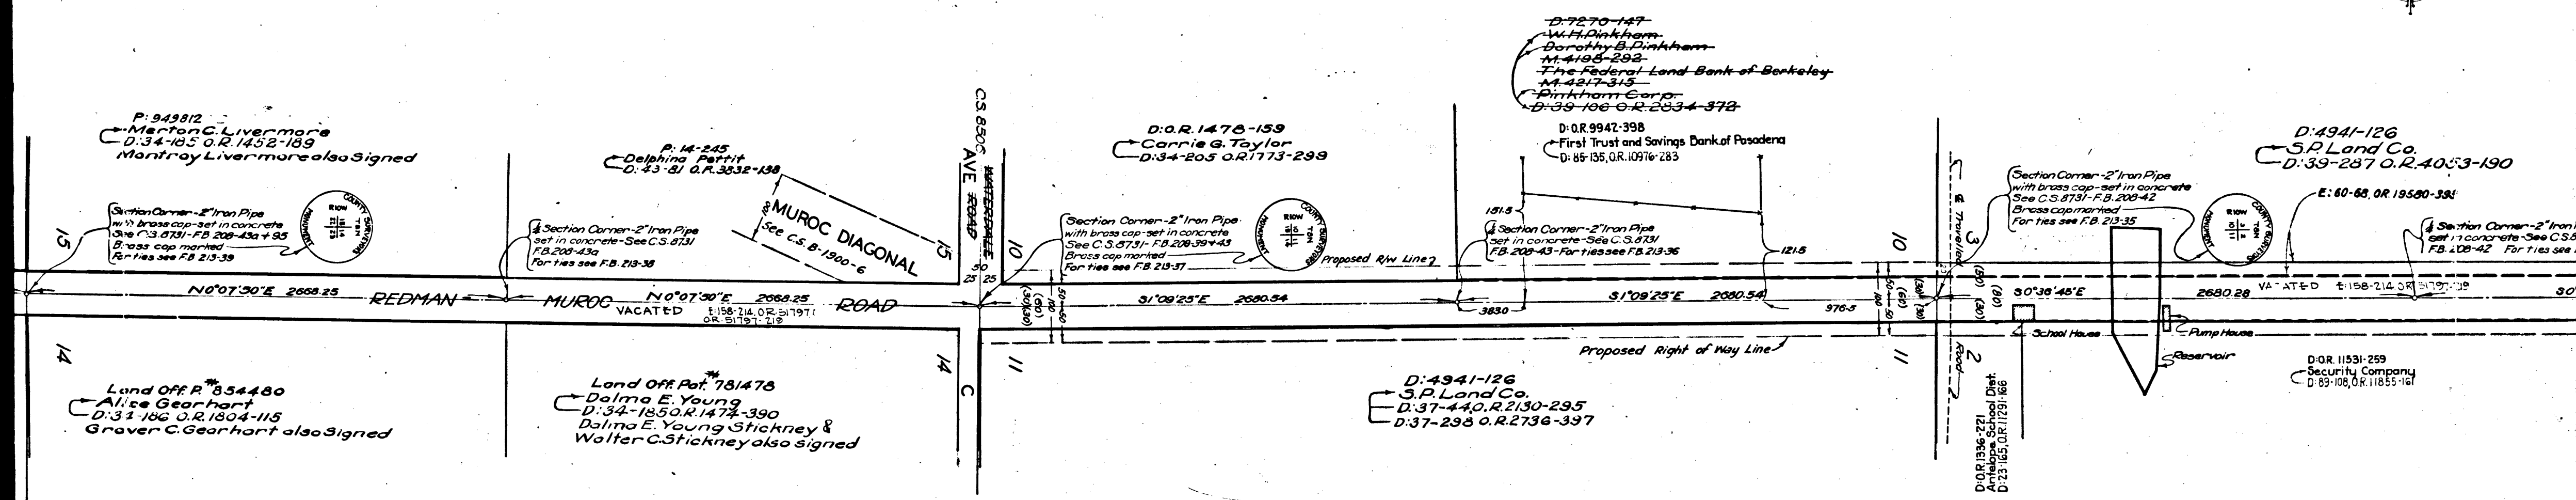

CS 8508
A2 OF A4

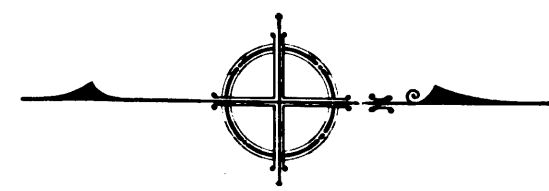

CS	8508
A3	OF A4

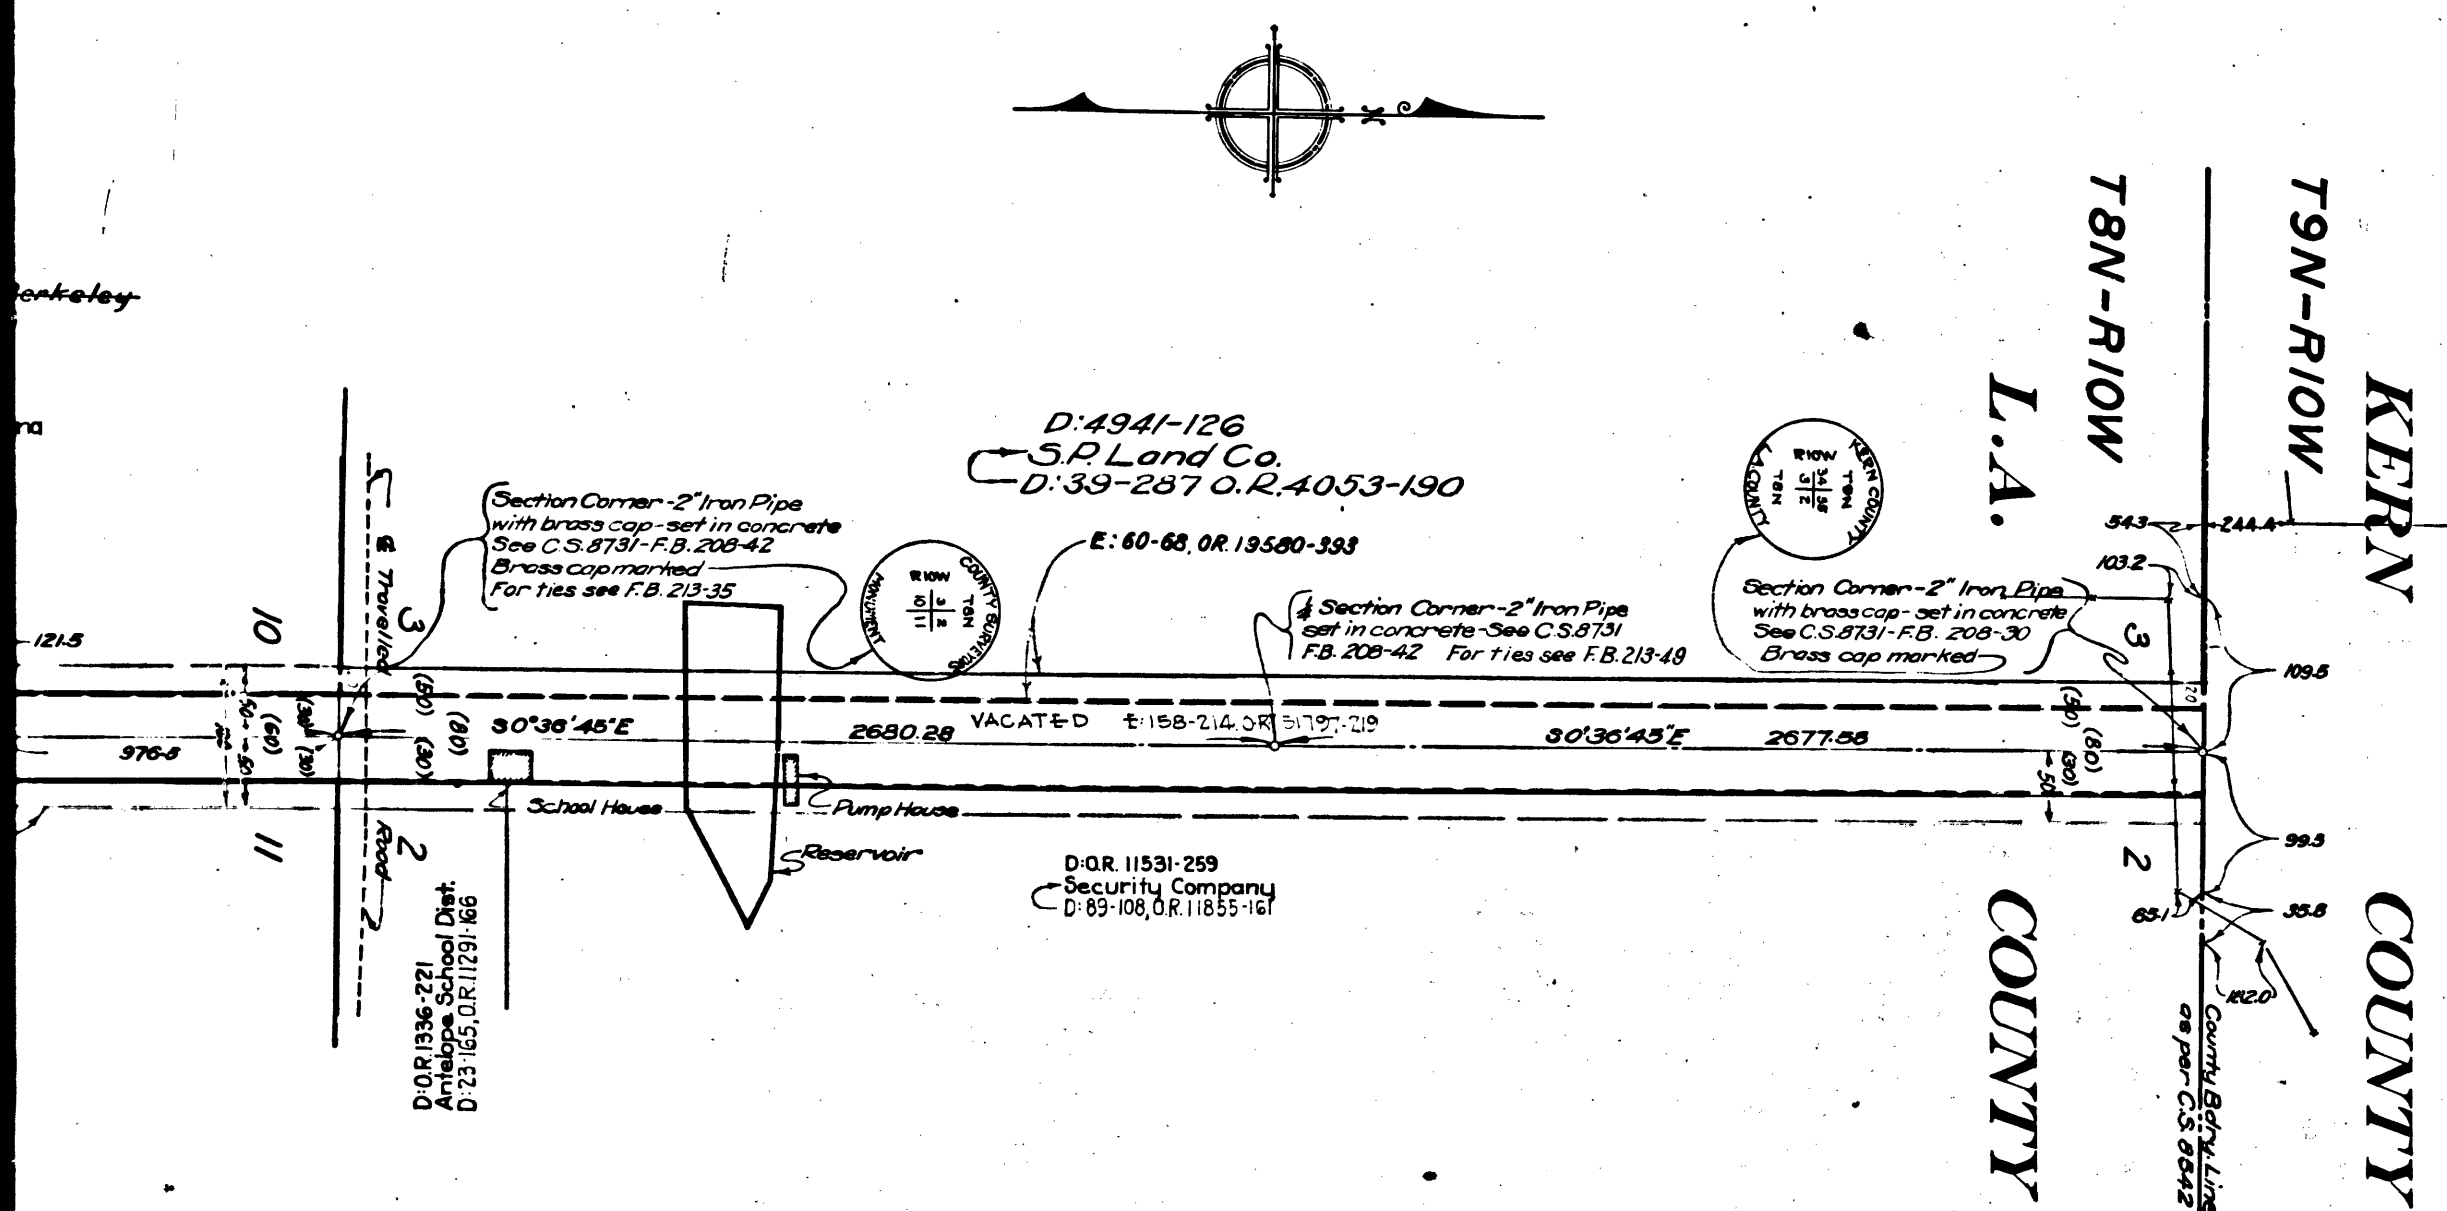

AVE. E + 120TH ST. E

MAP OF

REDMAN MUROC ROAD

FROM 90TH ST. E

SOUTHWEST CORNER OF SECTION 20-T8N-R10W

TO AVE. D

NORTHEAST CORNER OF SECTION 2-T8N-R10W

COUNTY SURVEYOR'S MAP NO. 8508

Scale Longitudinal - 1 inch = 400 feet

Scale Lateral - 1 inch = 100 feet

J.E. Rockhold - County Surveyor

Surveyed

December 1920 - March 1921

April 1922

Surveyed under instructions of the Board of Supervisors

per order dated September 24, 1920

Bearings as shown on C.S. 8731

FB 208-20 to 23, 42 to 43a, 95

Field Work by H.I. Comly

Office Work by R.W. Anderson

Checked by E.J. Brook

INDEX 69

Redman - Muroc Rd. (running N. & S.) chg. to 120th St. East - Lancaster Muroc Rd. - D: 49-149 + D: 49-200

" " " (" E. & W.) " " Avenue E - Lancaster Muroc Rd. - D: 49-158 + D: 49-200

CS 8508

A4 OF A4