


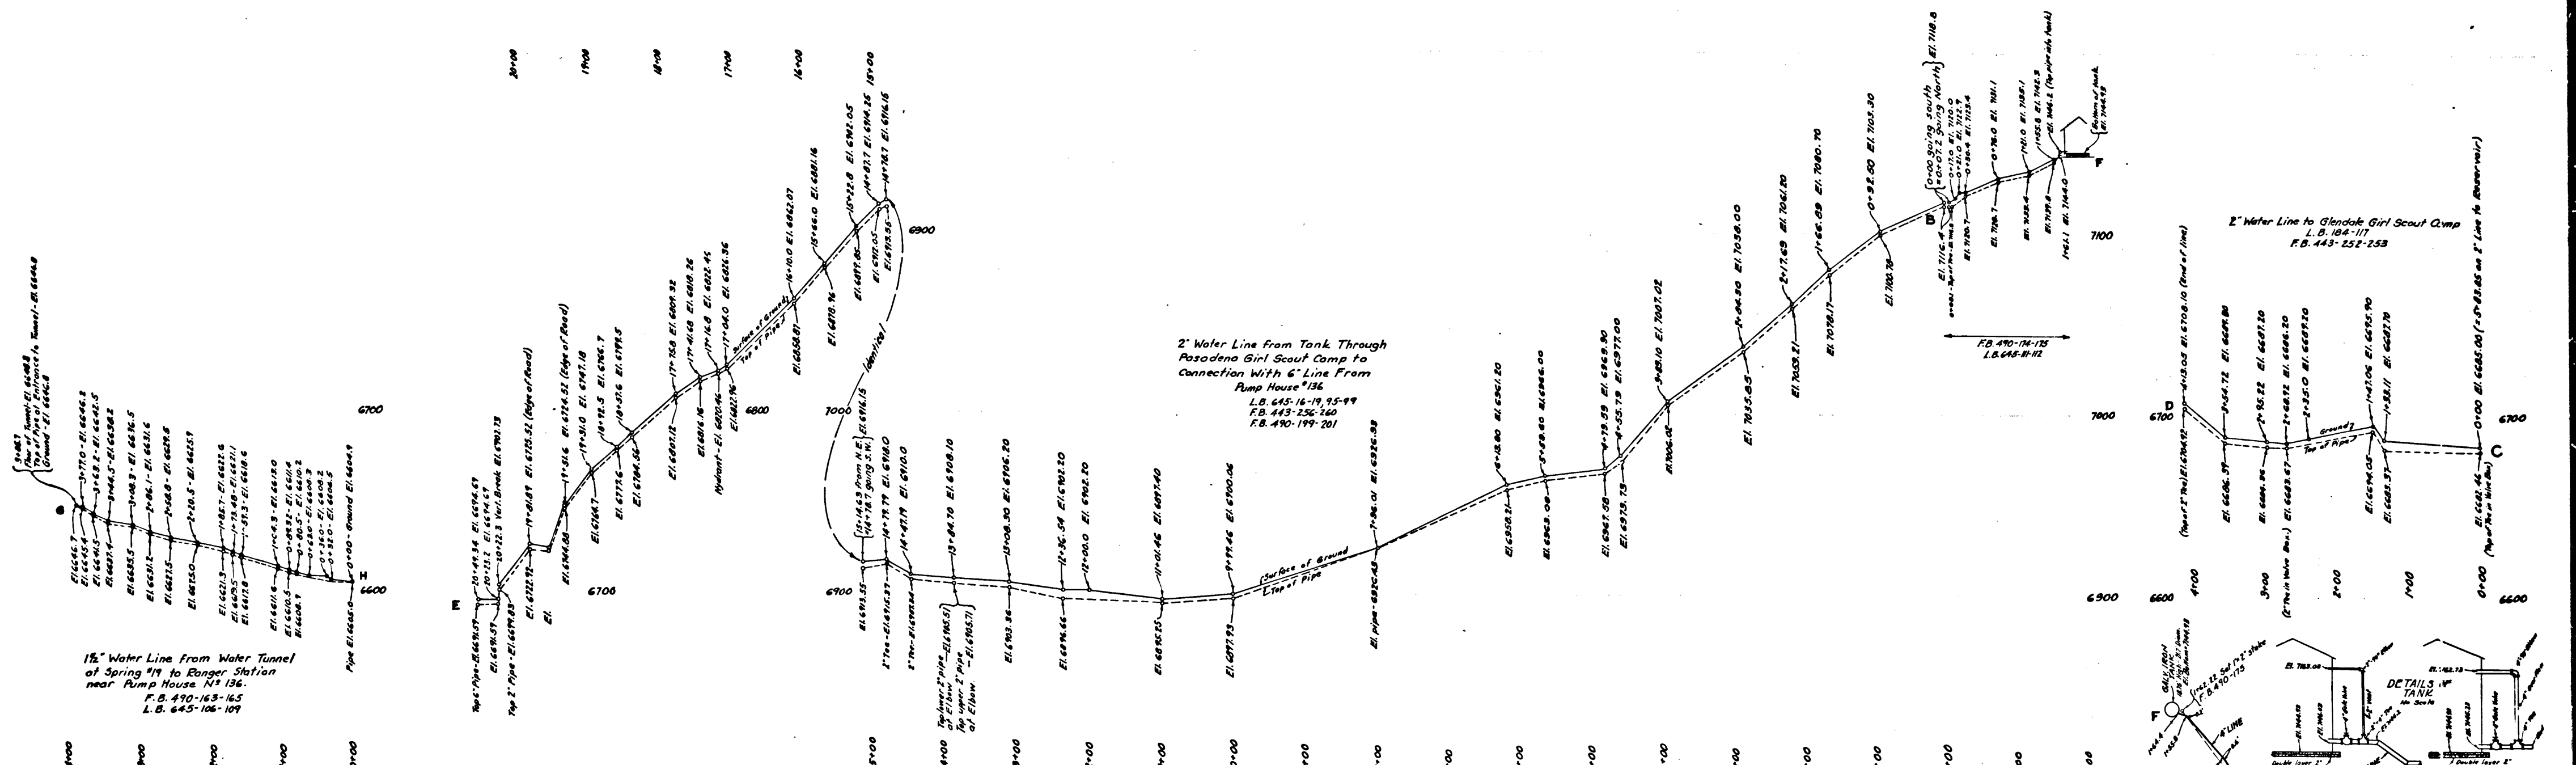


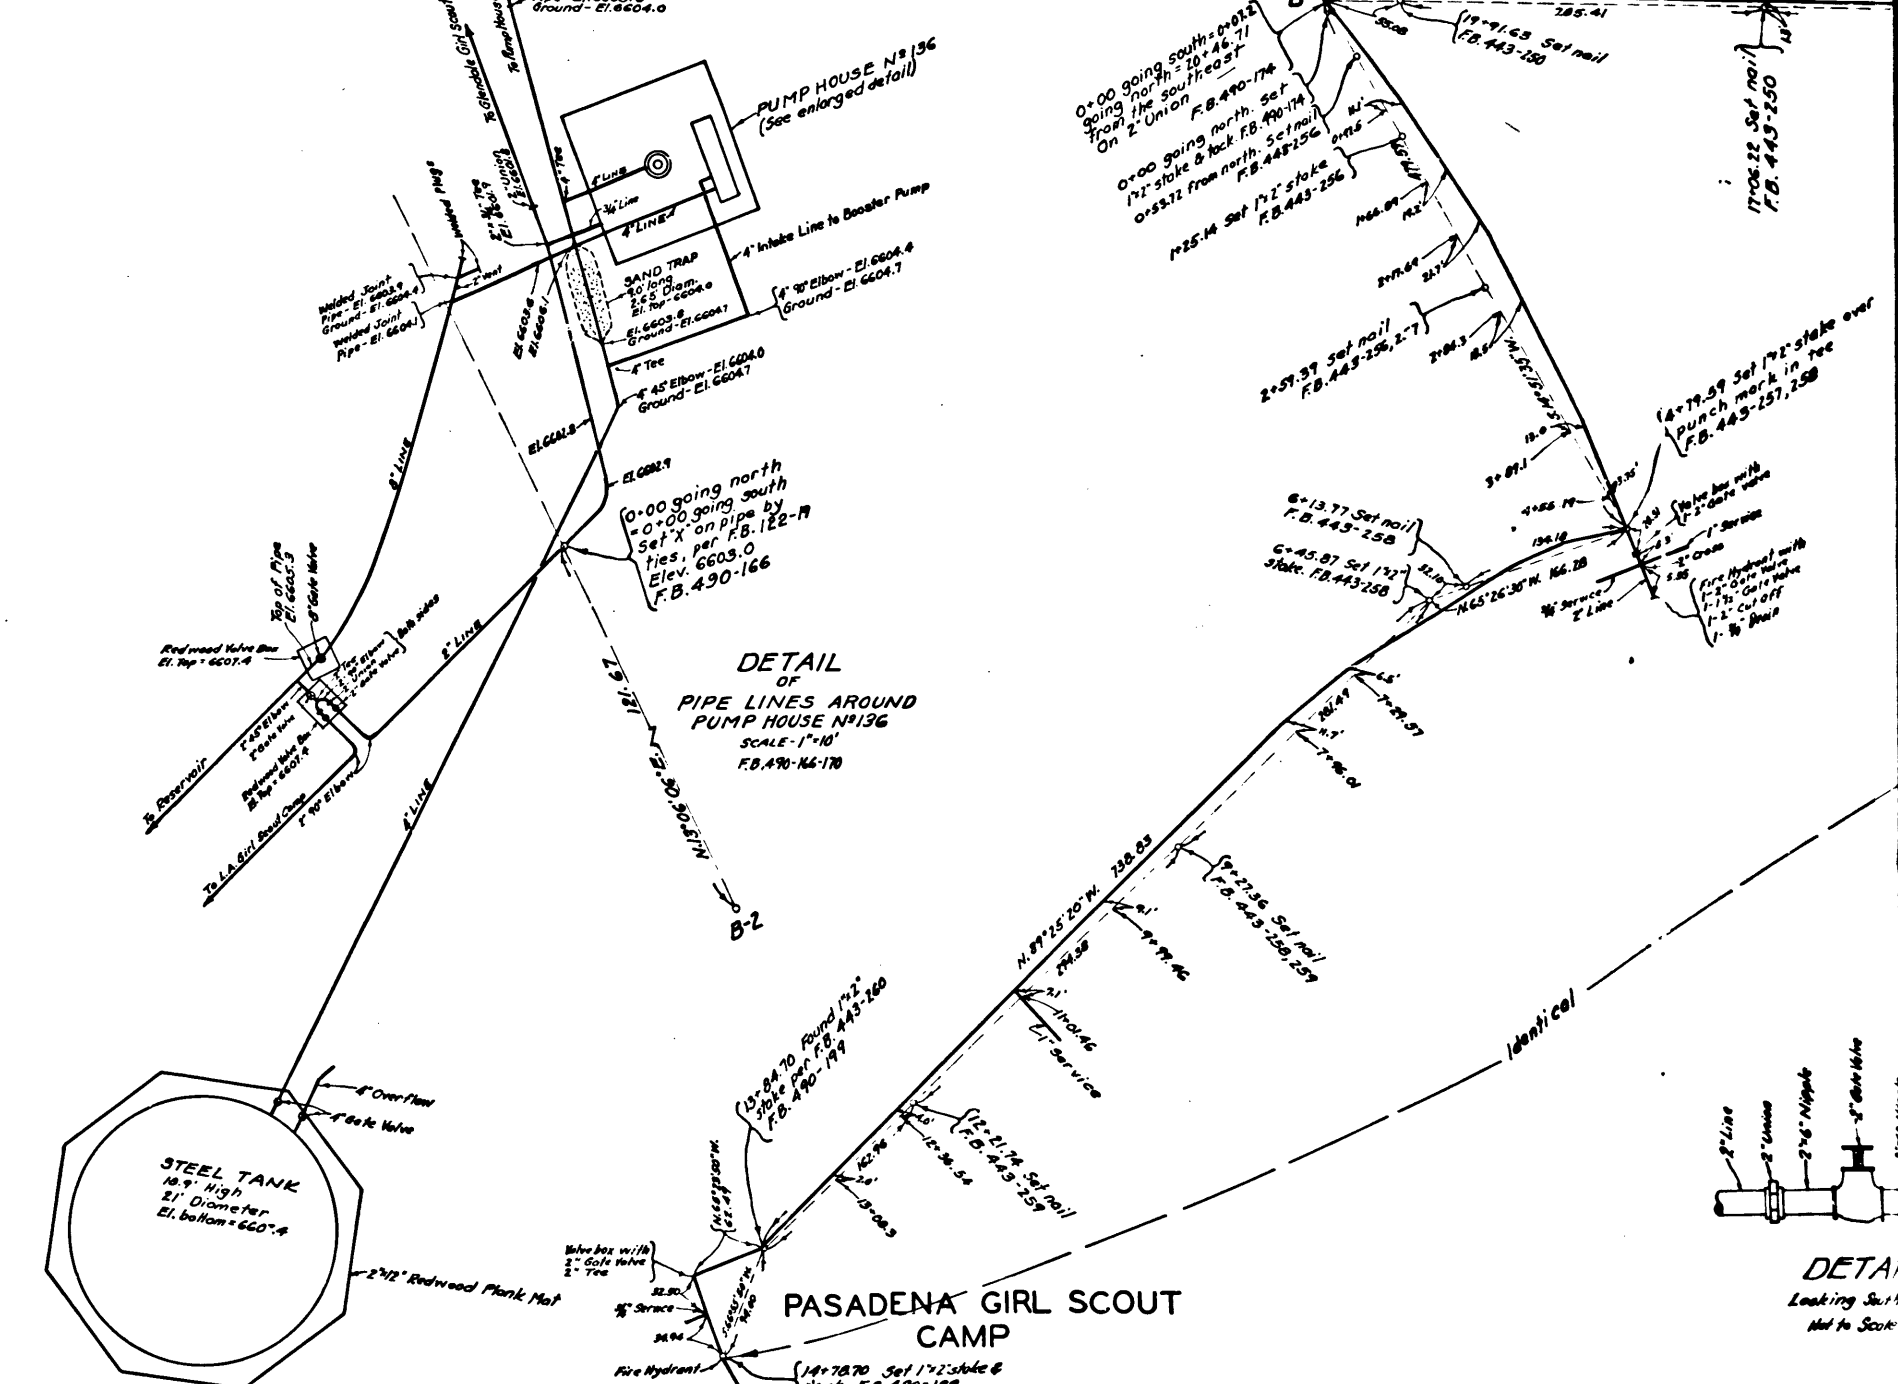

CS 8512 SHT. 19
A1 OF A2

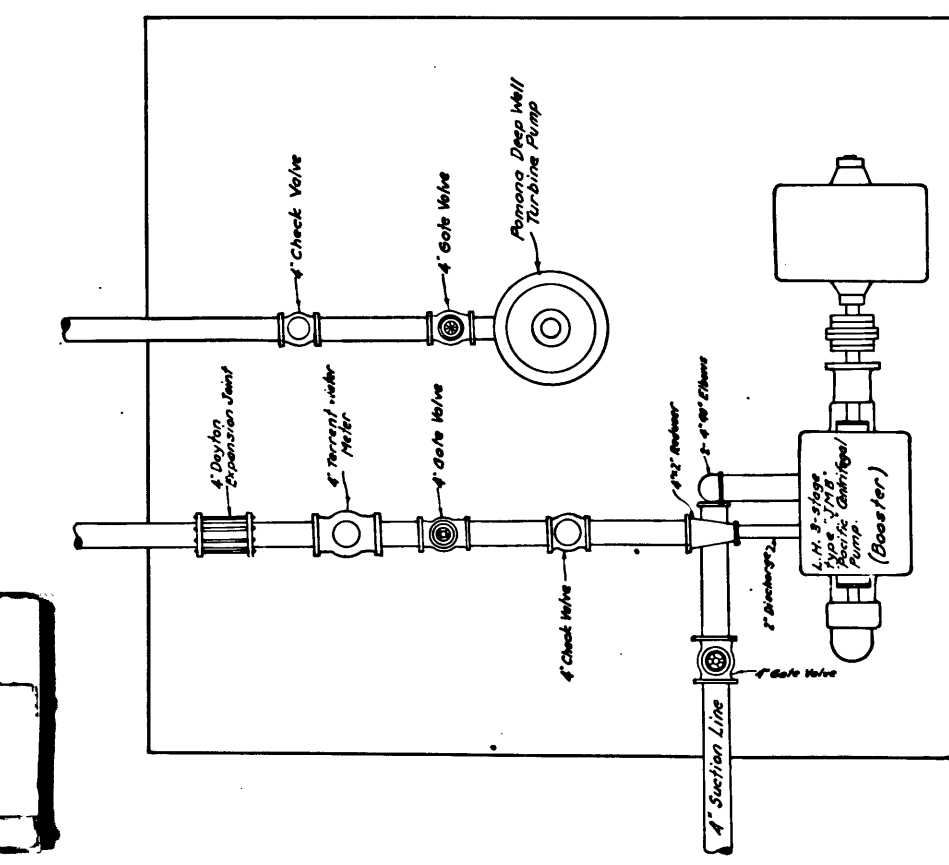

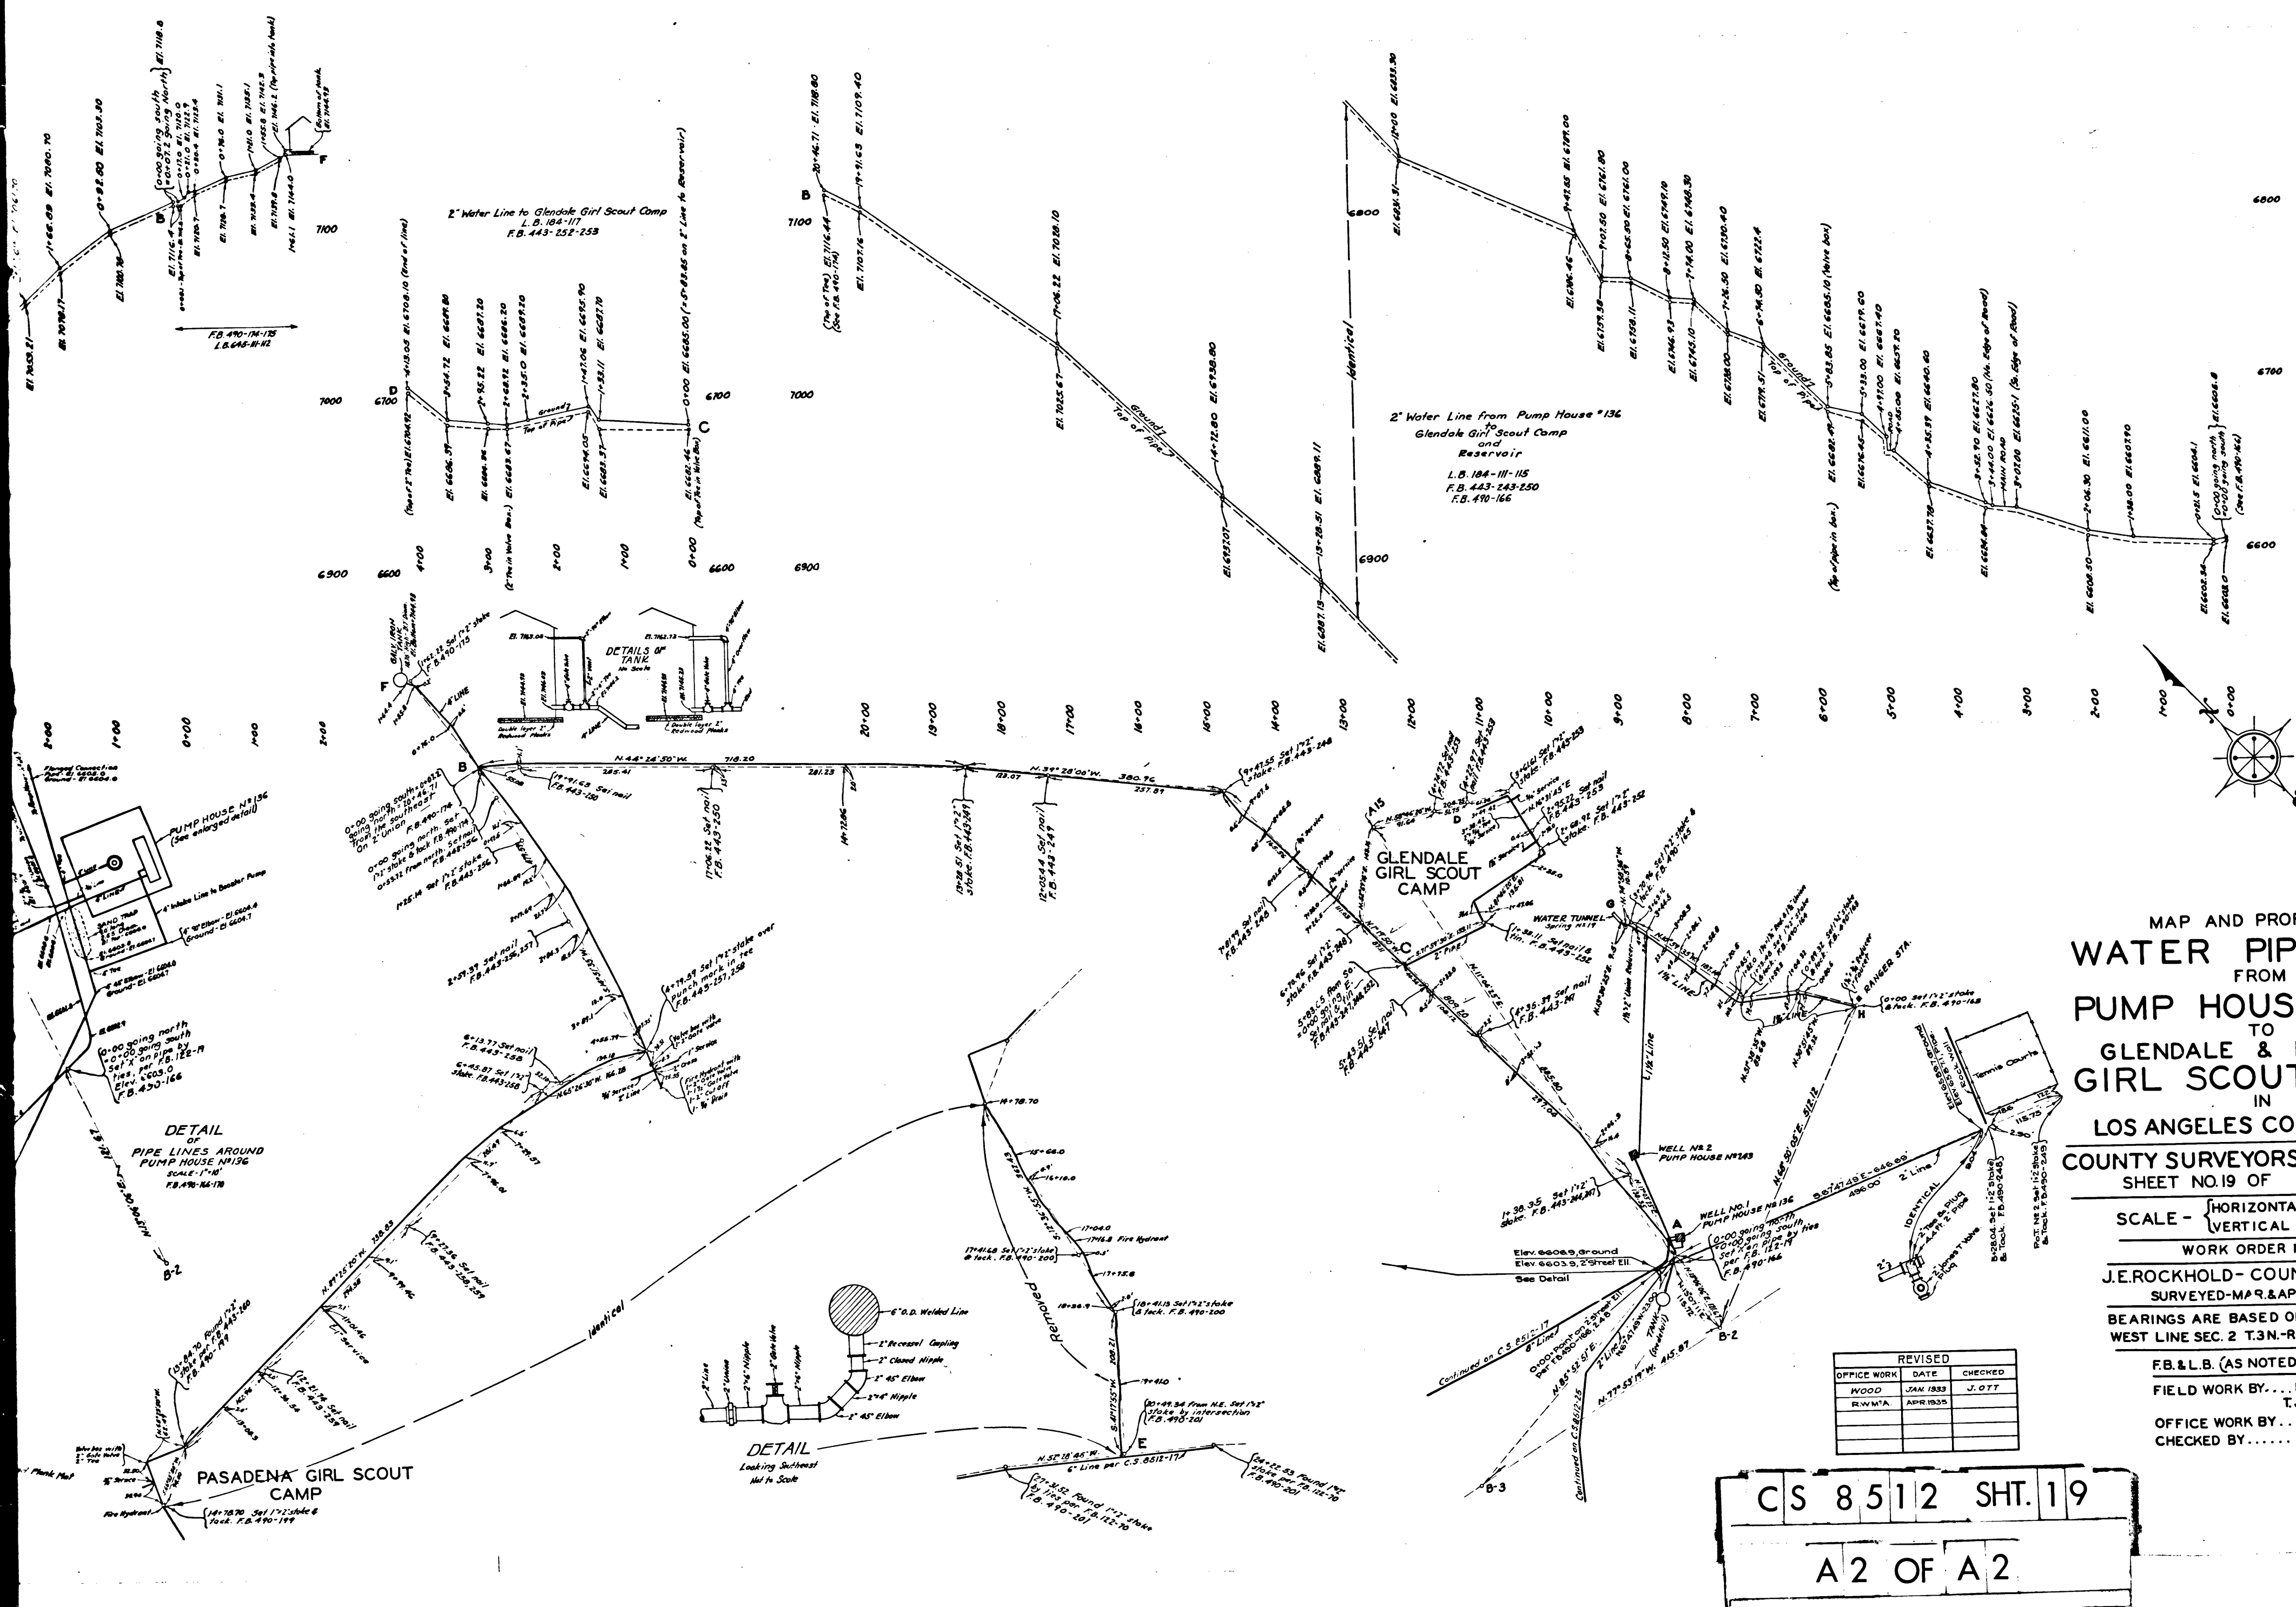

MAP AND PROFILE OF
WATER PIPE LINES
 FROM
PUMP HOUSE NO. 136
 TO
GLENDALE & PASADENA
GIRL SCOUT CAMPS
 IN
LOS ANGELES COUNTY PARK
COUNTY SURVEYORS MAP NO. 8512
SHEET NO. 19 OF SHEETS

SCALE - HORIZONTAL - 1 INCH = 100 FT.
 VERTICAL - 1 INCH = 40 FT.

WORK ORDER NO. 310.
J.E. ROCKHOLD - COUNTY SURVEYOR
 SURVEYED - MAR. & APRIL 1931 - JUL. 1932.
 BEARINGS ARE BASED ON THE BEARING OF
 WEST LINE SEC. 2 T.3N.-R.8W. PER C.S. 8772.

FB. & L.B. (AS NOTED ON PROFILE)
 FIELD WORK BY... E.C. WALLACE.
 T.J. STEVENSON.
 OFFICE WORK BY... F.A. WOOD.
 CHECKED BY... HUMPHIGGS.

REVISED		
OFFICE WORK	DATE	CHECKED
WOOD	JAN 1933	J. OTT
R.W.M.A.	APR 1933	

CS 8512 SHT. 19
 A 2 OF A 2

I.M. 83