

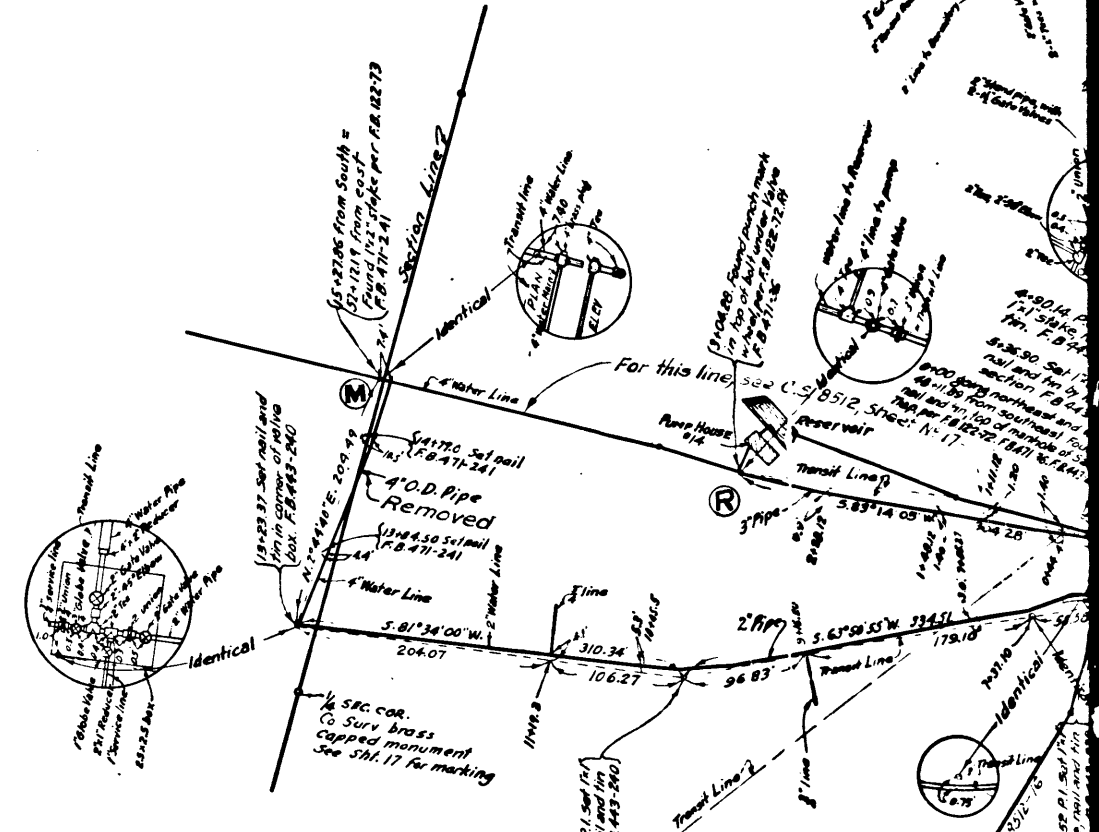
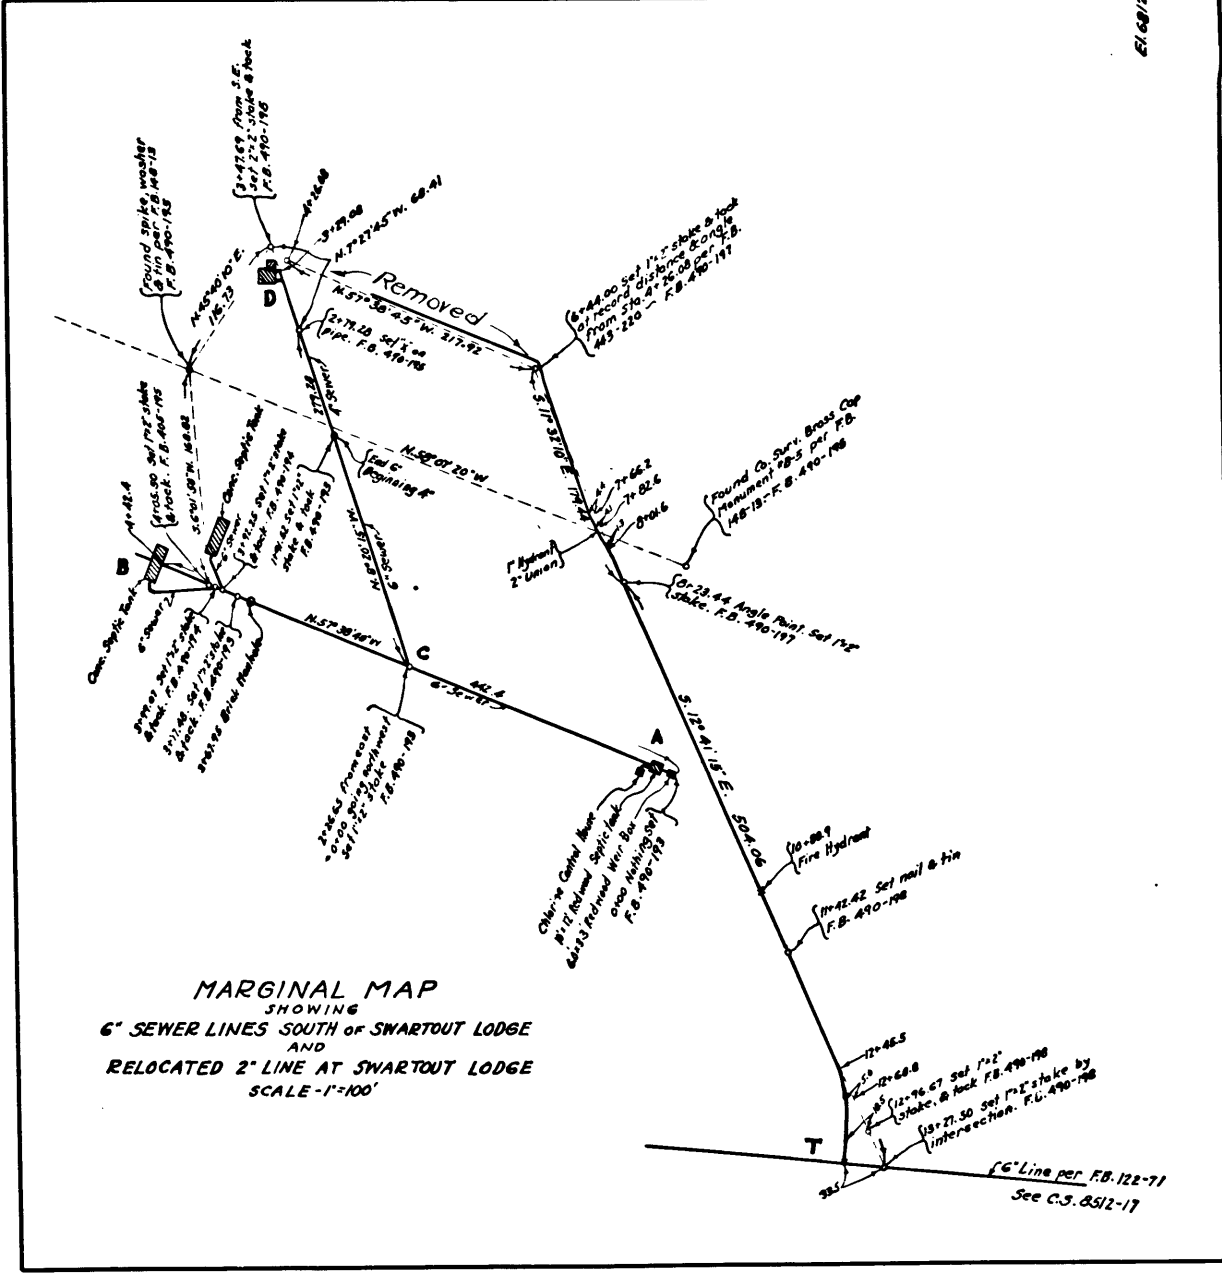
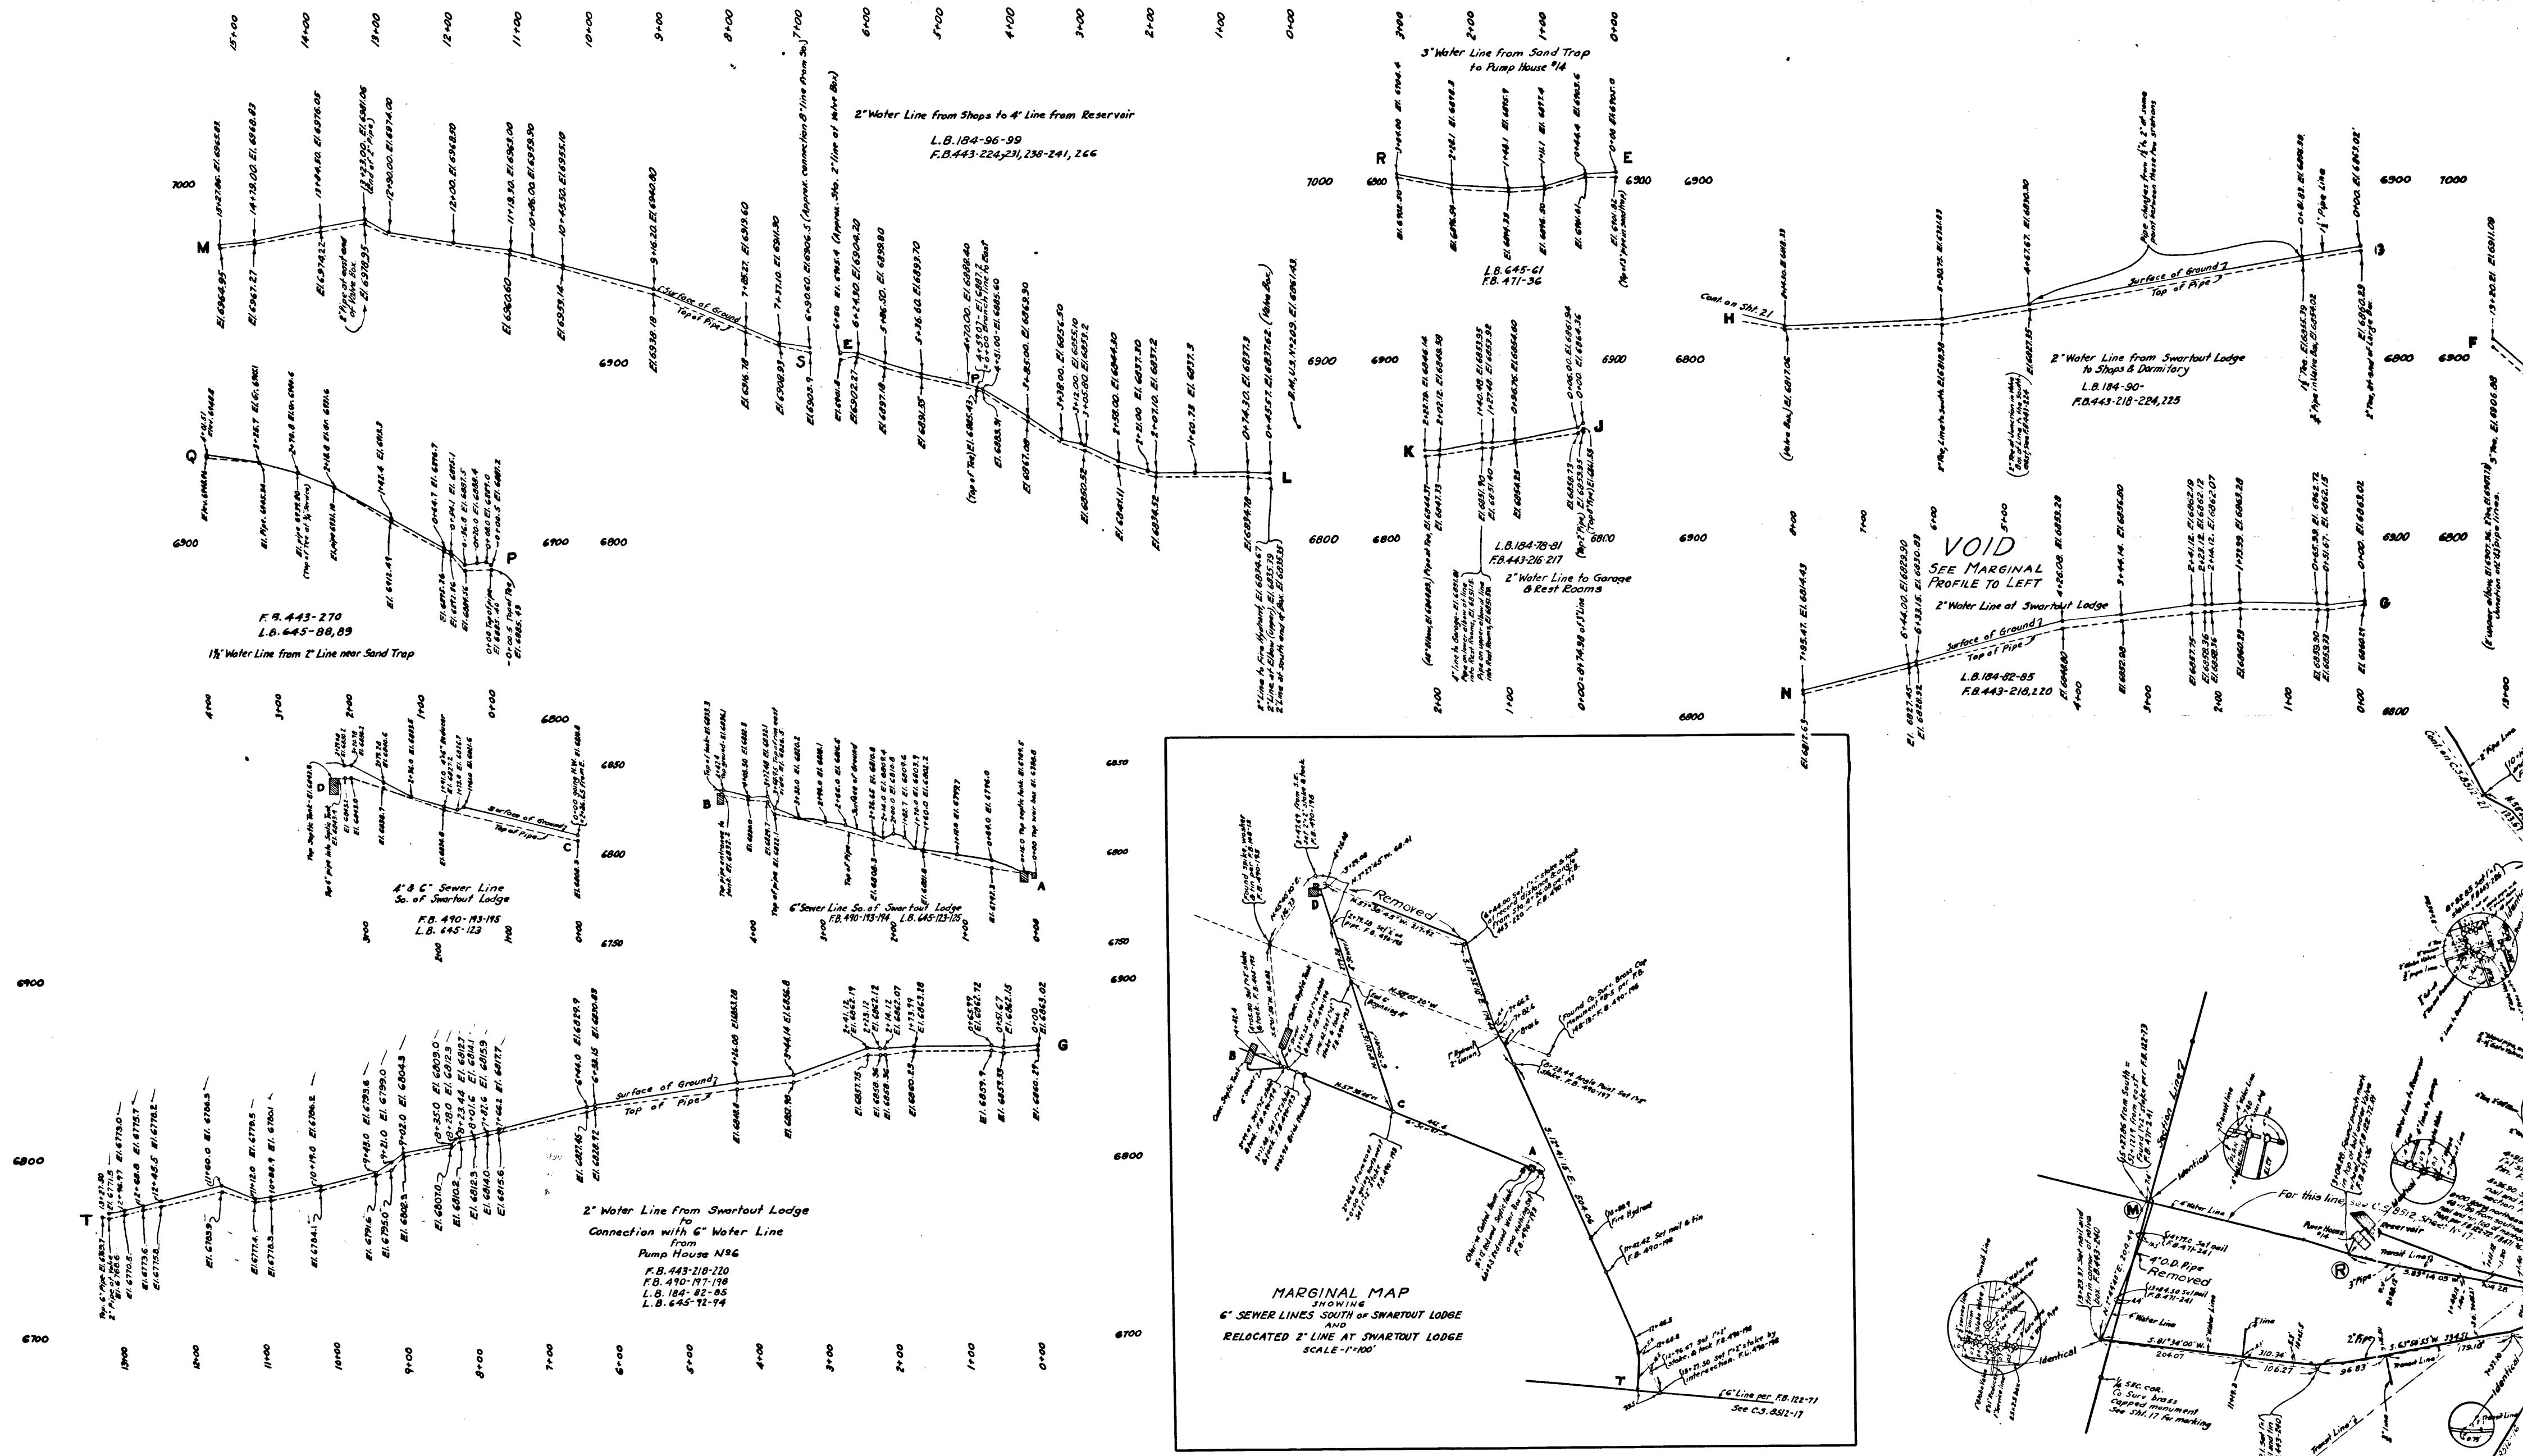


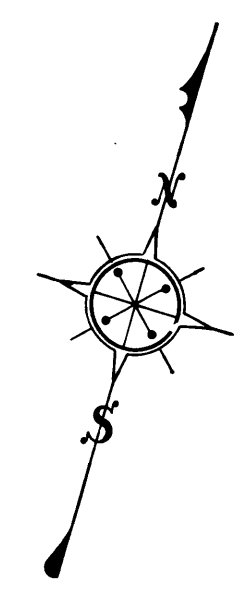

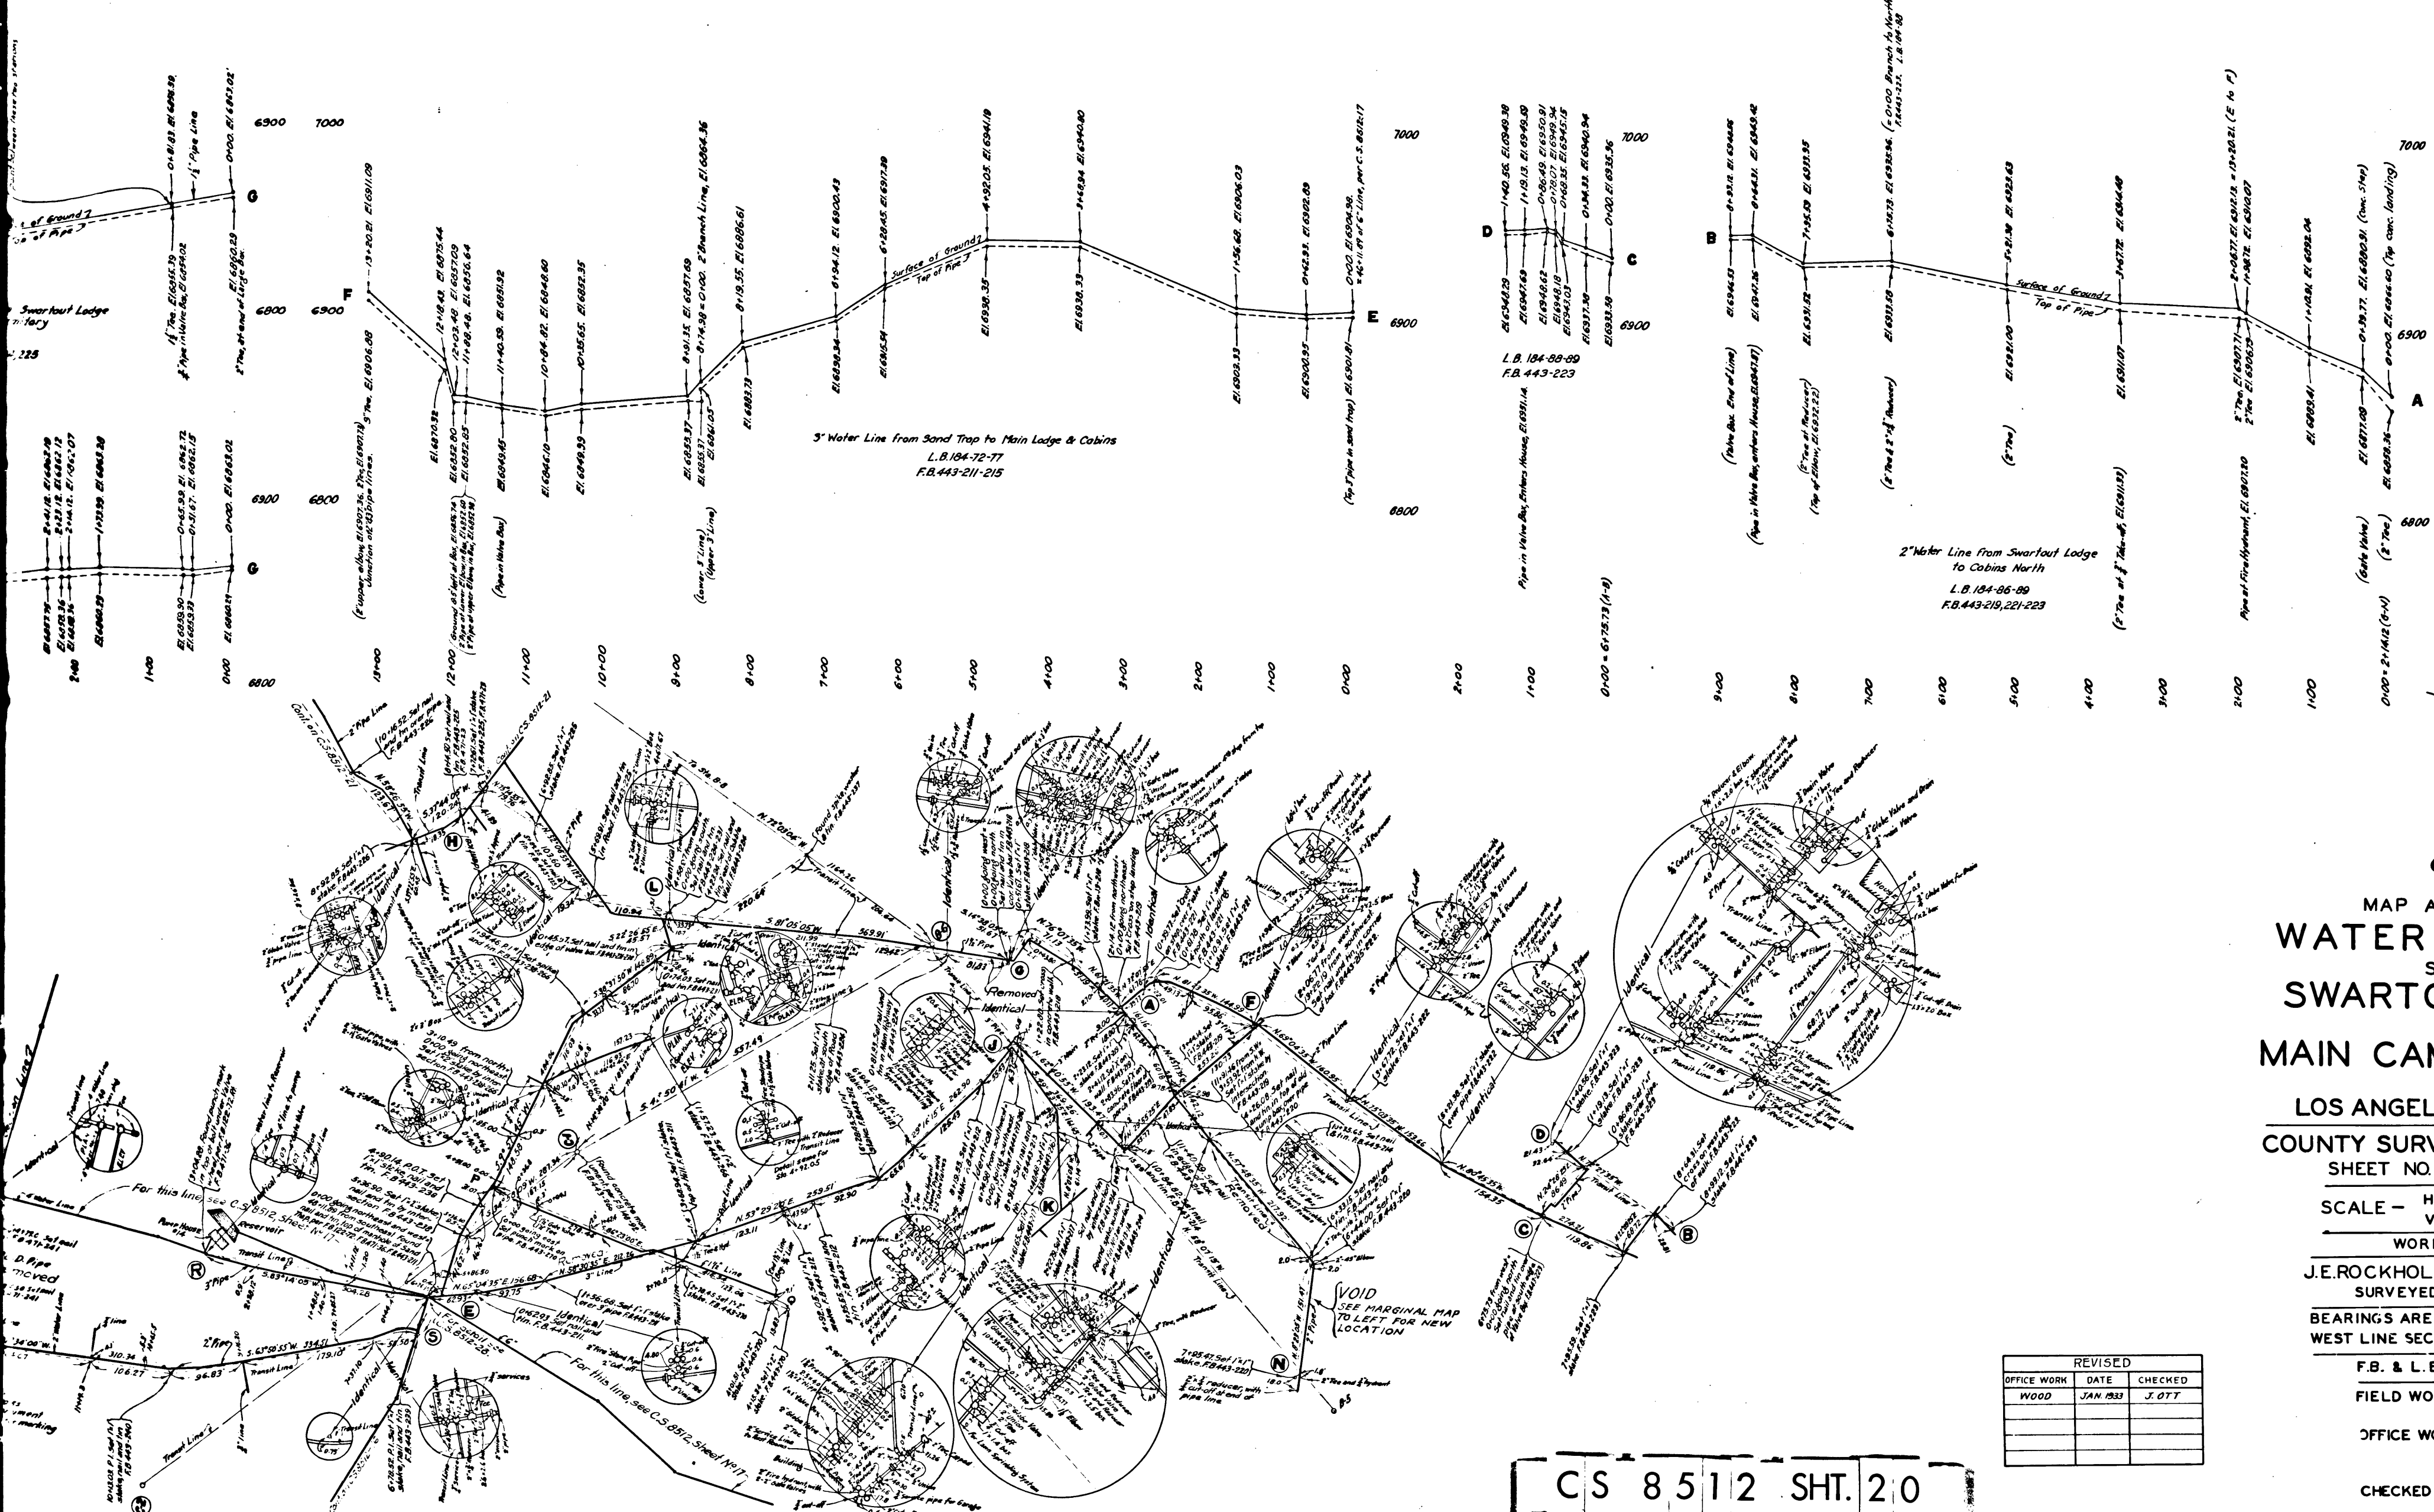

MAP AND PROFILE OF
WATER PIPE LINES
 SUPPLYING
SWARTOUT LODGE
 AND
MAIN CAMP BUILDINGS
 IN
LOS ANGELES COUNTY PARK
COUNTY SURVEYORS MAP NO. 8512
SHEET NO. 20 OF SHEETS

SCALE - HORIZONTAL - 1 INCH = 10 FT.
 VERTICAL - 1 INCH = 40 FT.
 WORK ORDER NO. 310.

J.E. ROCKHOLD - COUNTY SURVEYOR
 SURVEYED - DEC. 1930 - MAR. - APR. 1931
 BEARINGS ARE BASED ON THE BEARING OF
 WEST LINE SEC. 2 T.3N-R.8W. PER C.S. 3772.

F.B. & L.B. (AS NOTED ON PROFILE)
 FIELD WORK BY... C.V. CRUMLEY
 E.C. WALLACE
 OFFICE WORK BY... F.M. HOLADAY
 F.A. WOOD
 D.A. WHITE
 CHECKED BY... H. HIGGINS
 F.A. WOOD

I.M. 83

CS 8512 SHT. 20
 A 2 OF A 2

REVISED		
OFFICE WORK	DATE	CHECKED
WOOD	JAN 1933	J. OTT