



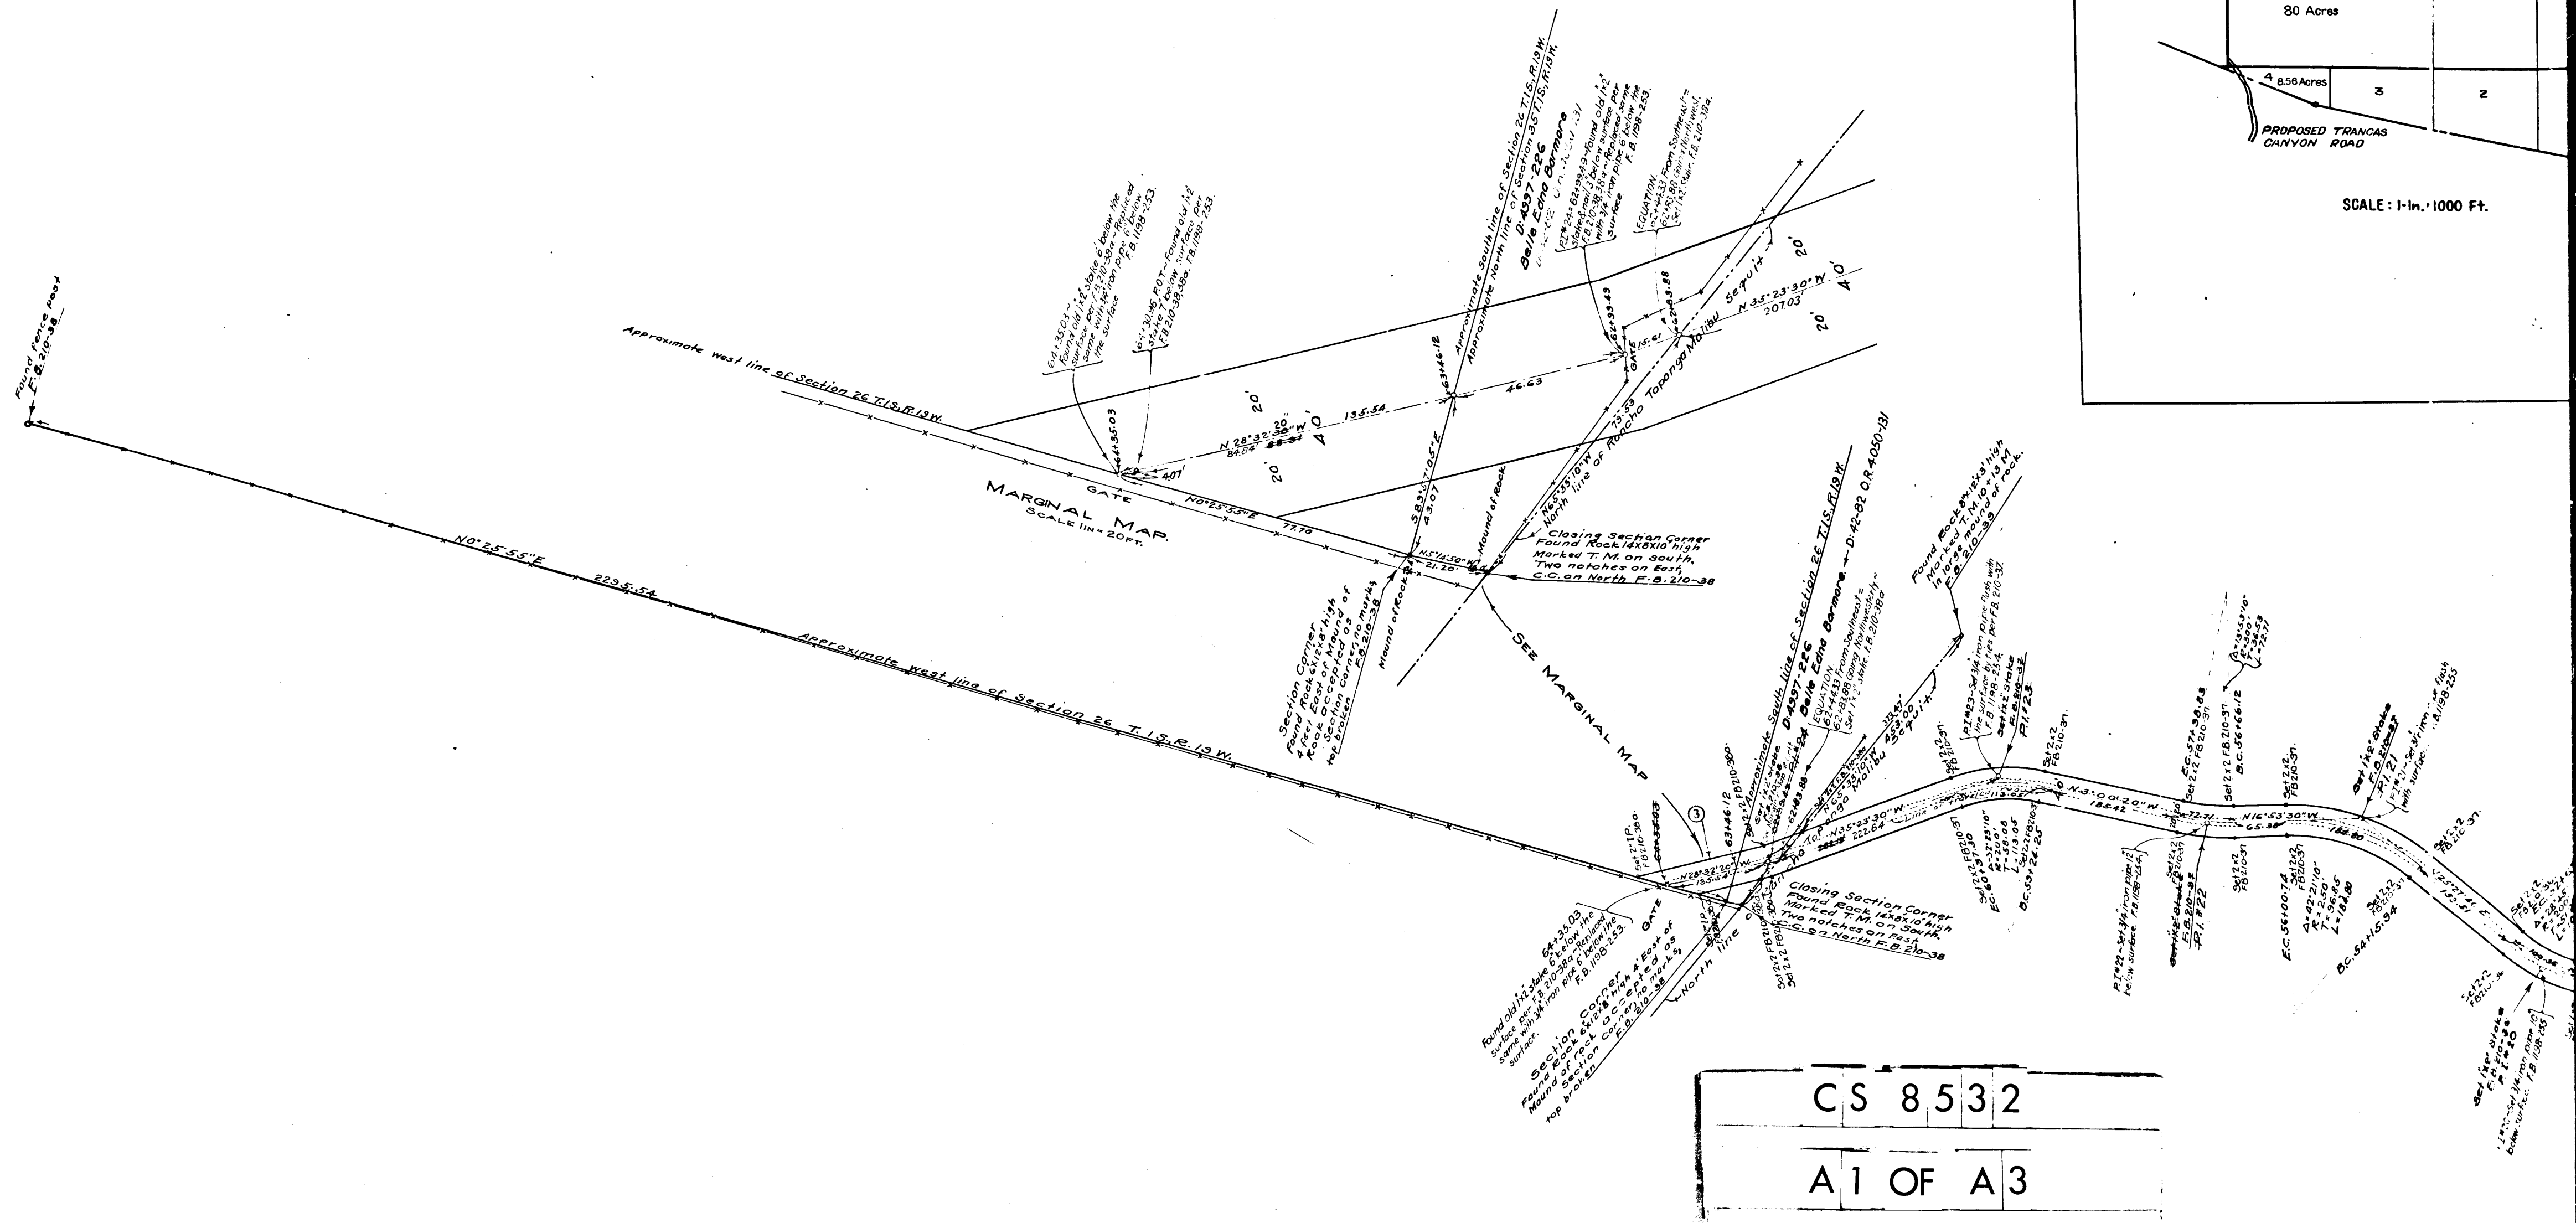


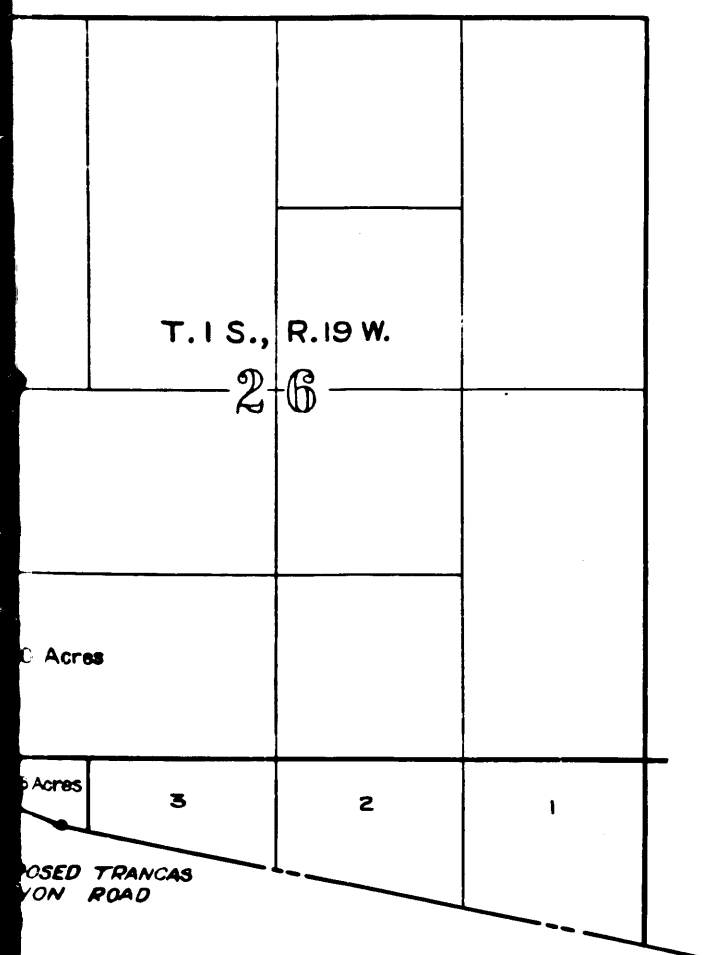

SCALE: 1-in.=1000 Ft.

MARGINAL MAP

SCALE: 1-in.=3000 Ft.

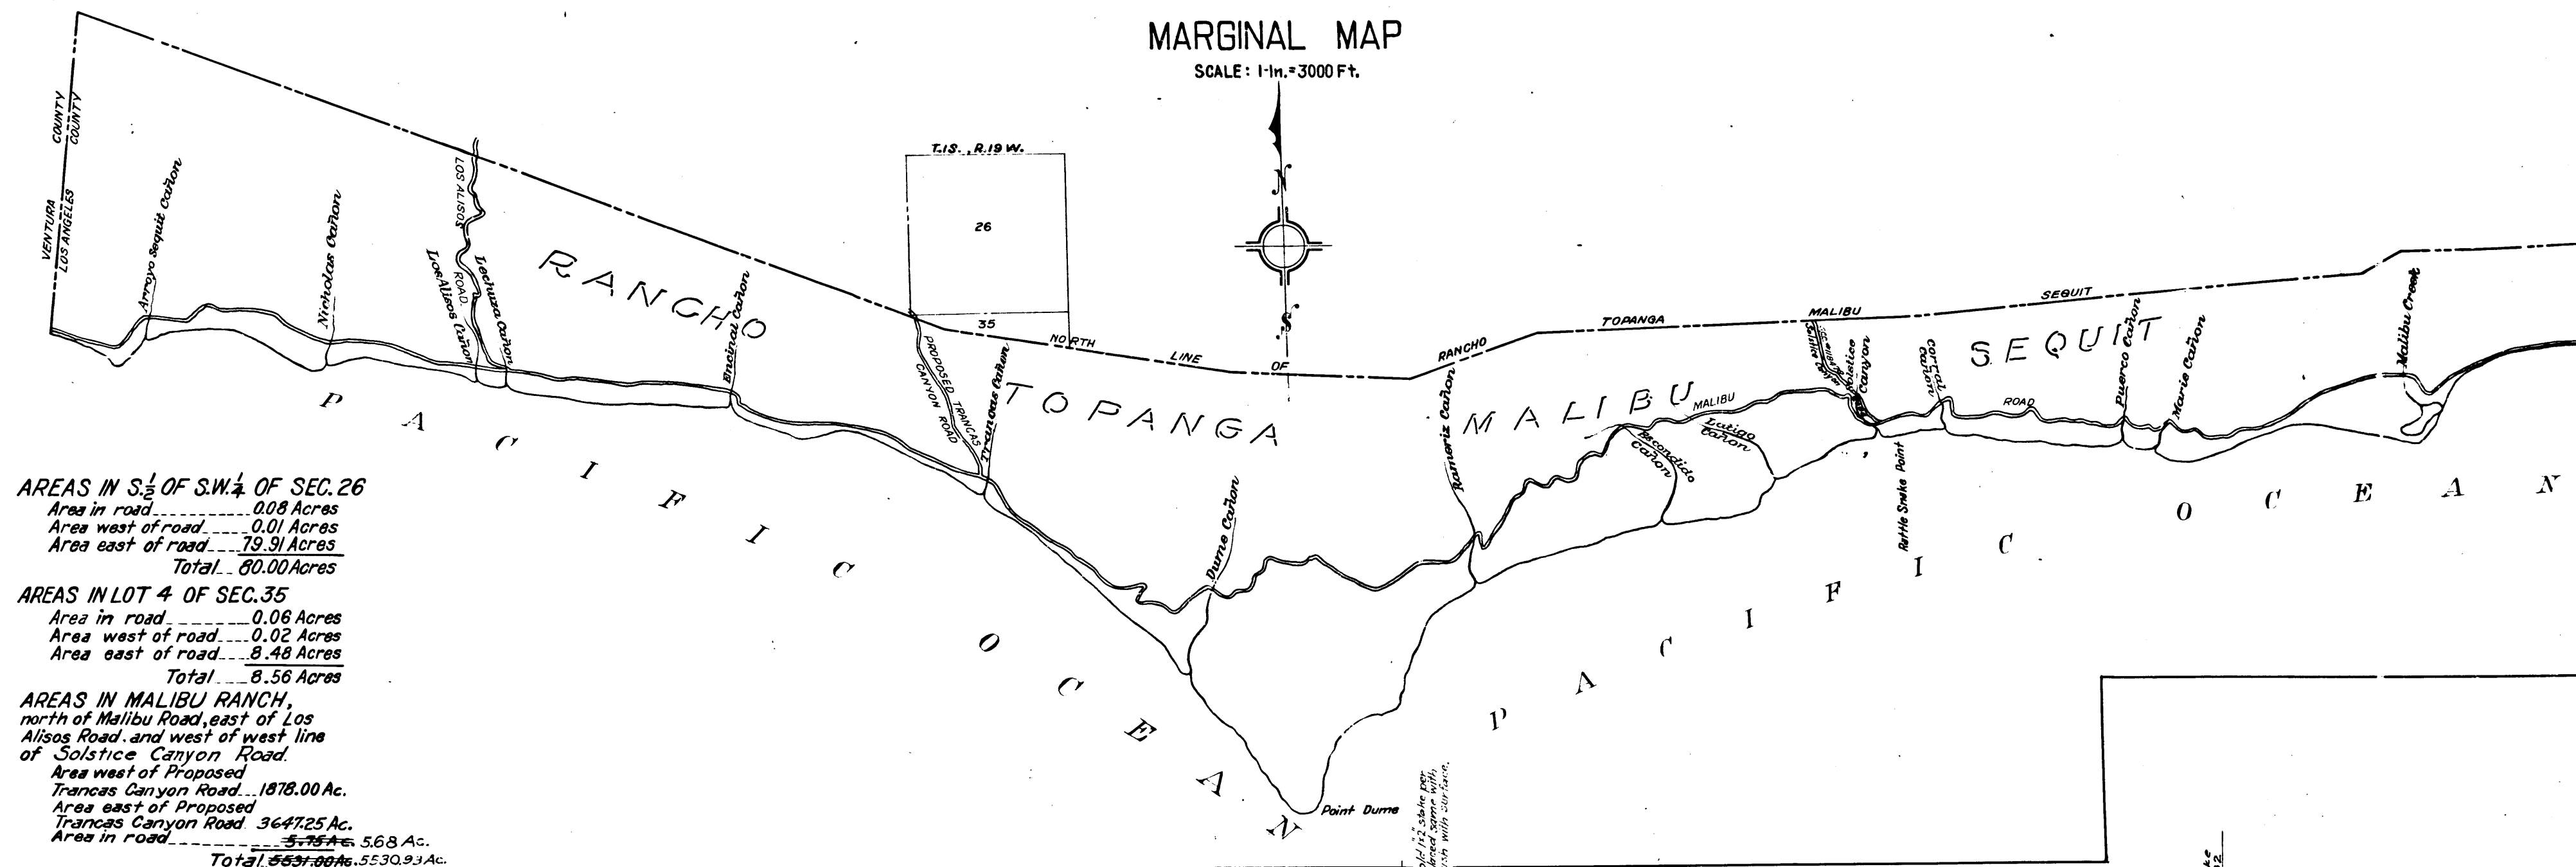

AREAS IN $\frac{1}{2}$ OF S.W. $\frac{1}{4}$ OF SEC. 26


Area in road... 0.08 Acres
Area west of road... 0.01 Acres
Area east of road... 19.91 Acres
Total... 60.00 Acres

AREAS IN LOT 4 OF SEC. 35

Area in road... 0.06 Acres
Area west of road... 0.02 Acres
Area east of road... 8.48 Acres
Total... 8.56 Acres


AREAS IN MALIBU RANCH, north of Malibu Road, east of Los Alisos Road, and west of west line of Solstice Canyon Road.

Area west of Proposed
Trancas Canyon Road... 1878.00 Ac.
Area east of Proposed
Trancas Canyon Road... 3647.25 Ac.
Area in road... 5.75 Ac.
Total... 5531.00 Ac. 5530.93 Ac.

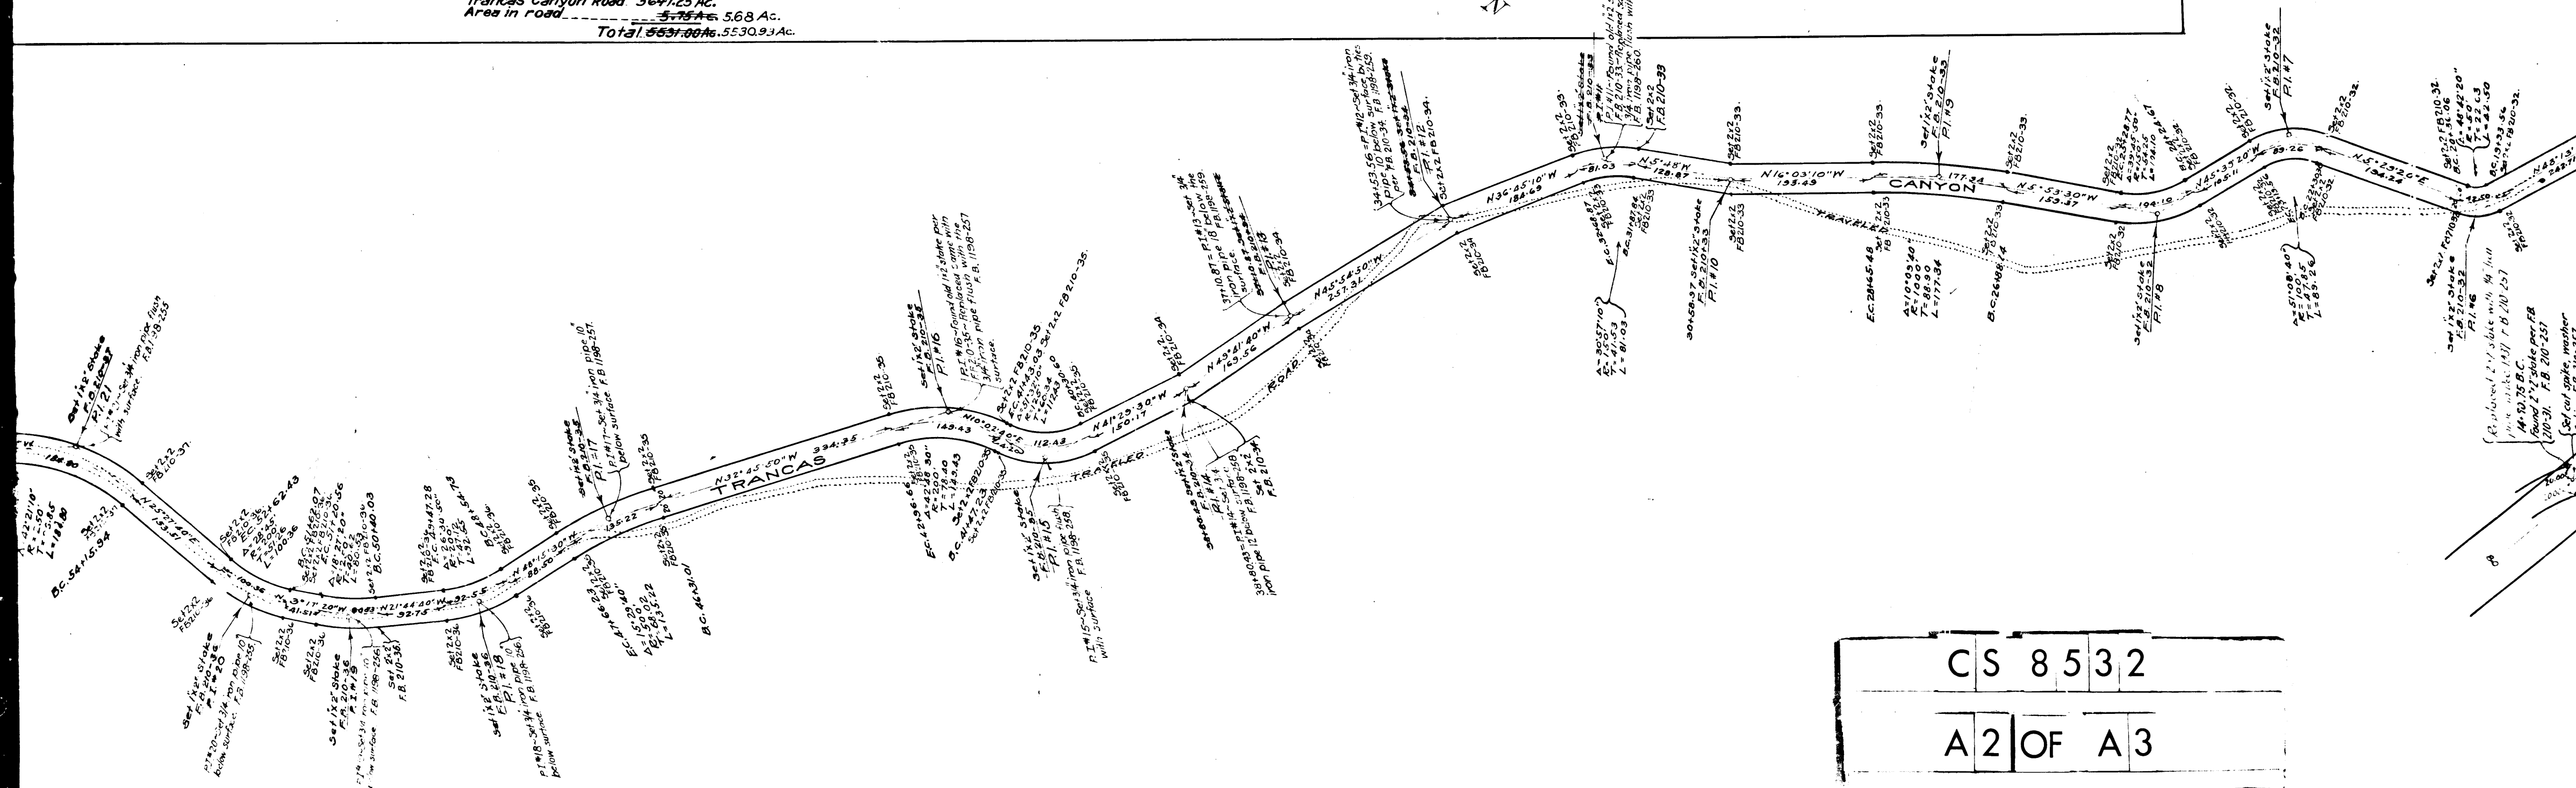


CS 8532

A2 OF A3

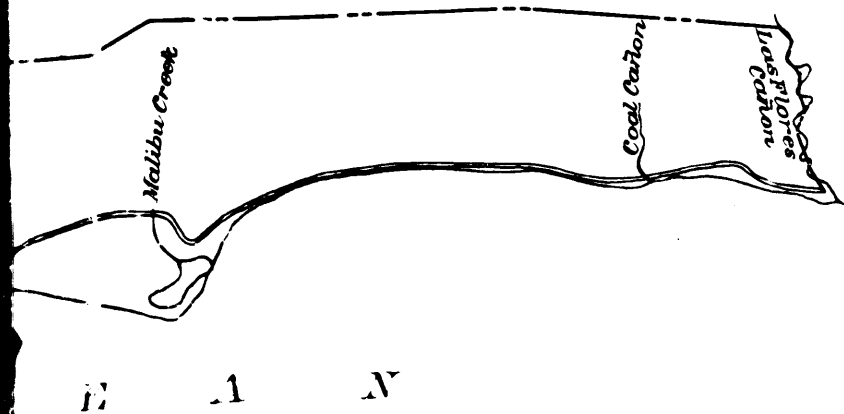

E A N

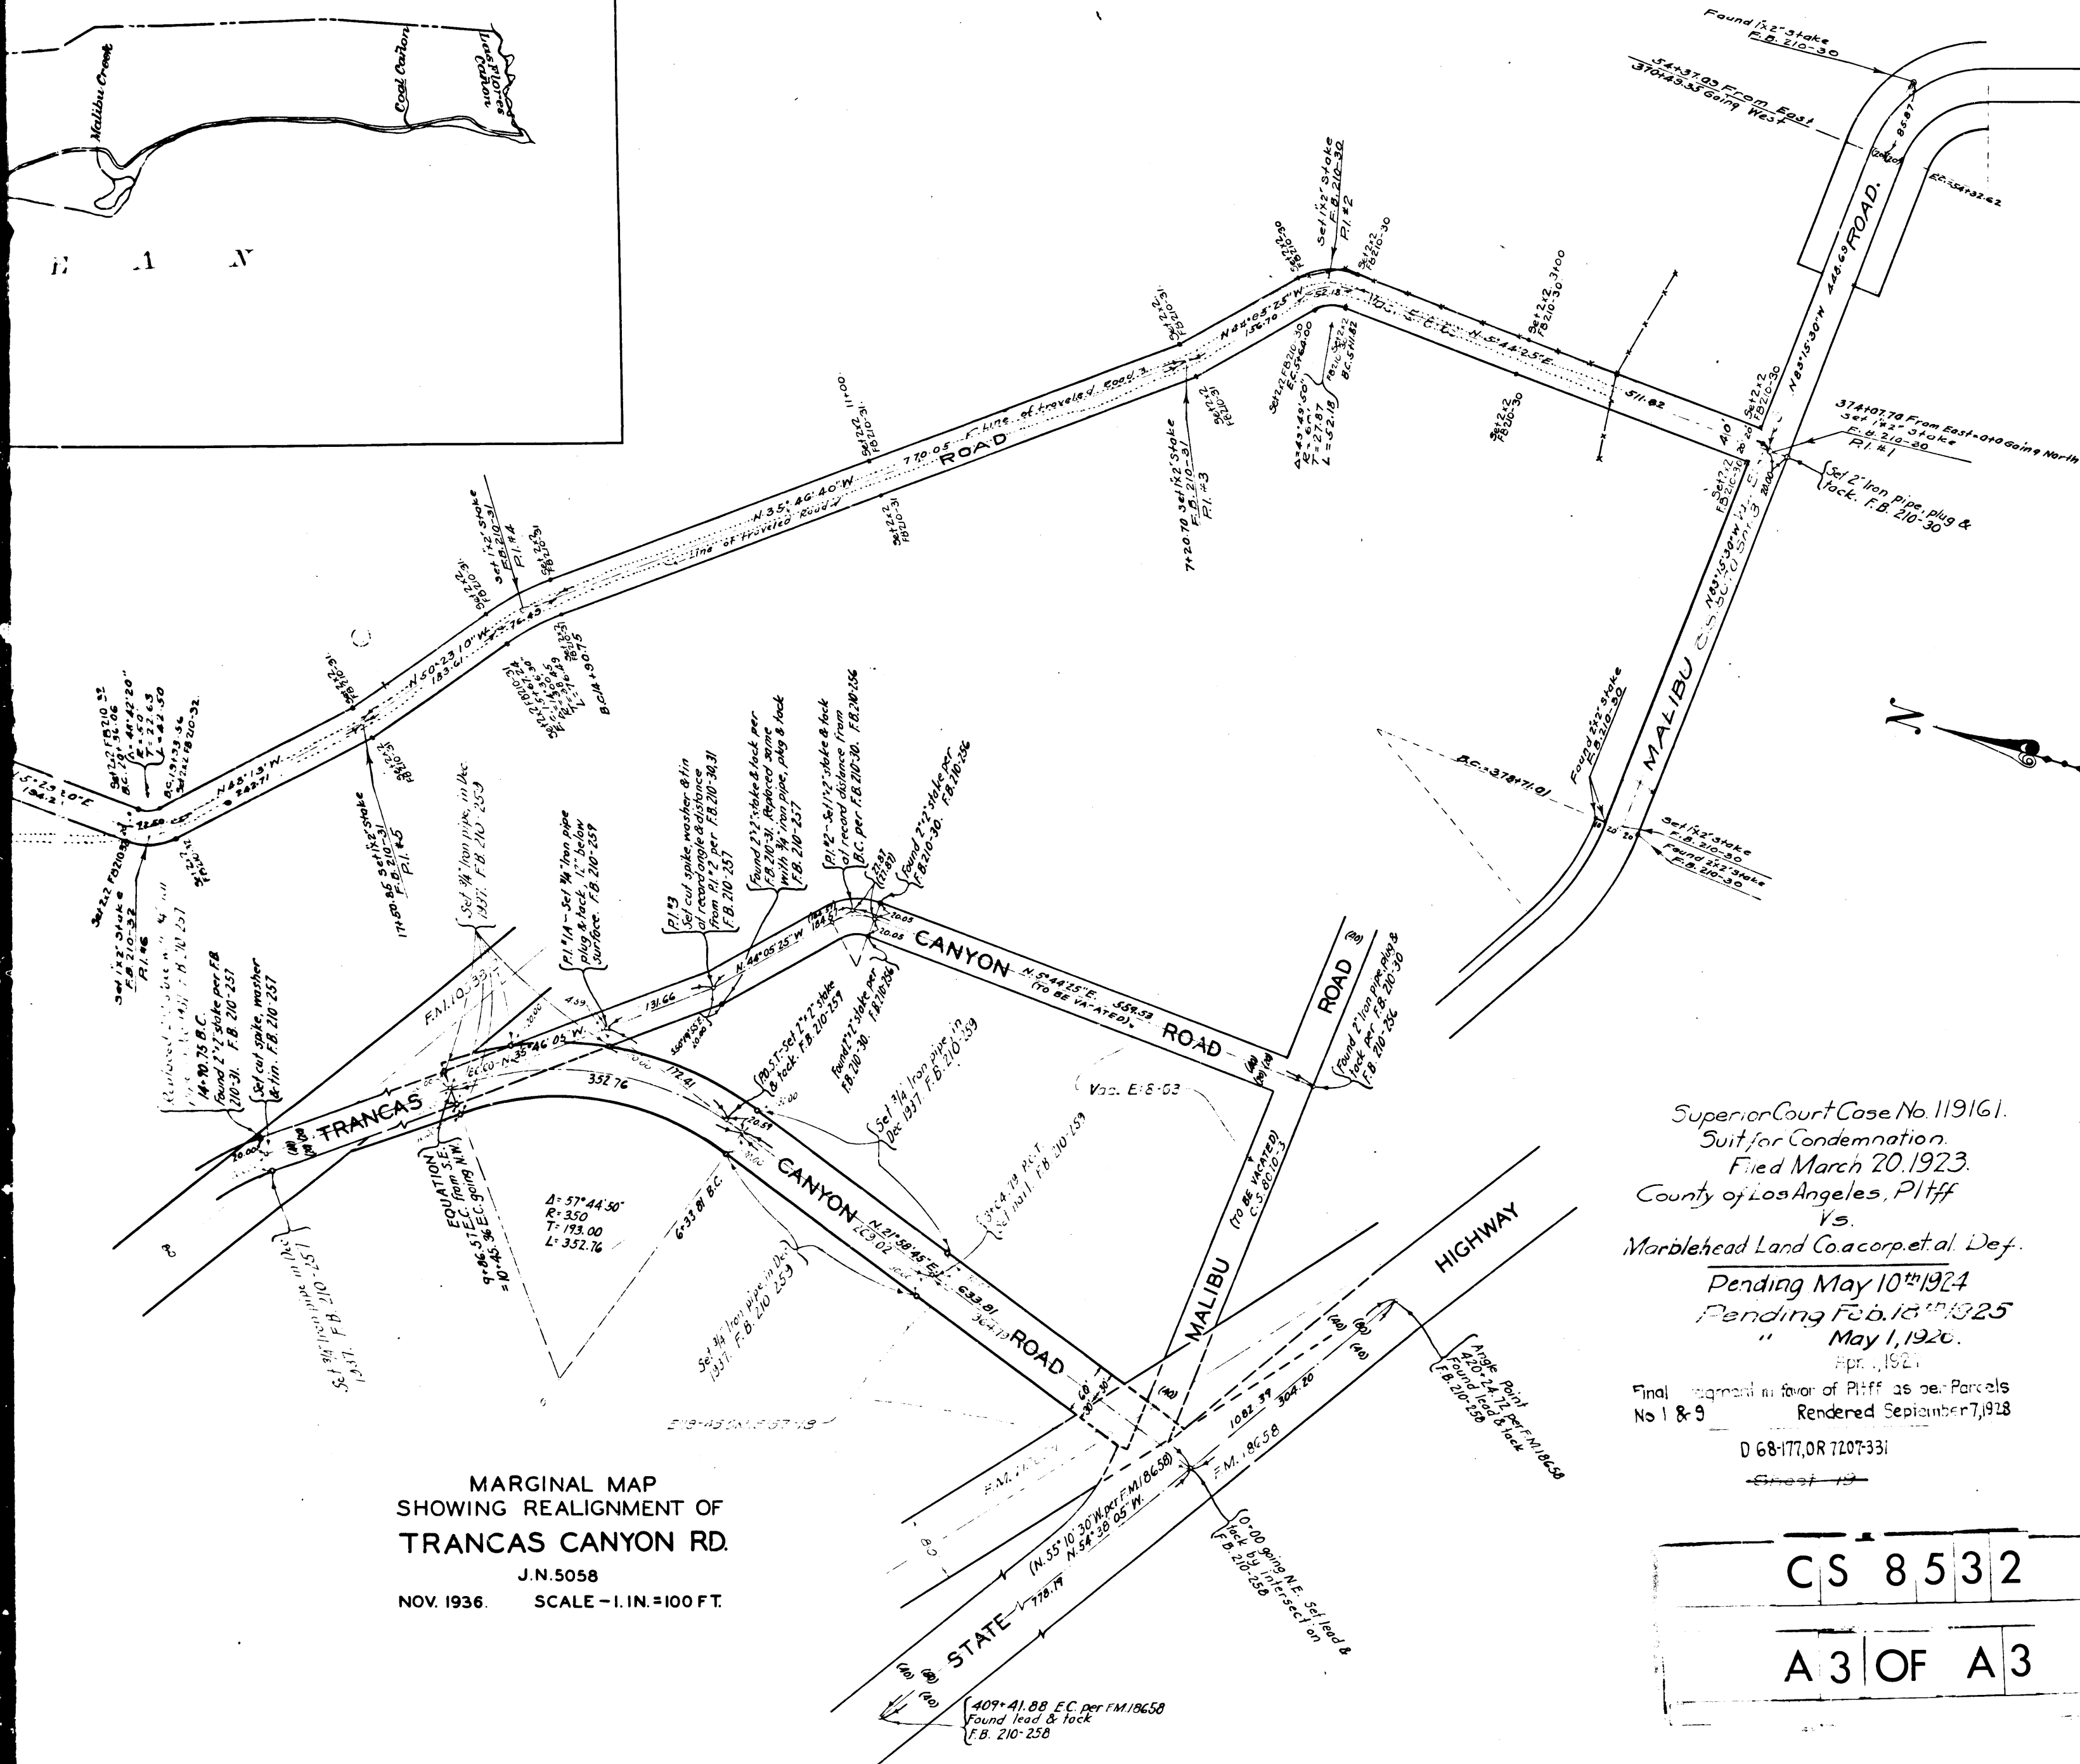

MARGINAL MAP
SHOWING REALIGNMENT OF
TRANCAS CANYON RD.

J. N. 5058
NOV. 1936. SCALE - 1 IN. = 100 FT.

Superior Court Case No. 119161.
Suit for Condemnation.
Filed March 20, 1923.
County of Los Angeles, Pltff
Vs.
Marblehead Land Co. et al. Def.
Pending May 10th 1924
Pending Feb. 18th 1925
" May 1, 1926.
Apr. 1, 1927.

Final judgment in favor of Pltff as per: Parcells
No 1 & 9
Rendered September 7, 1928

D 68-177, OR 7207-331

Sheet 19

CS	8	5	3	2
A 3 OF A 3				

MAP SHOWING LAND TO BE CONDEMNED FOR THE OPENING OF TRANCAS CANYON ROAD FROM MALIBU ROAD TO THE WEST LINE OF SEC. 26, T. 1 S., R. 19 W.

COUNTY SURVEYOR'S MAP NO. 8532.
Scale: 1 in = 100 Ft.

J. E. ROCKHOLD, COUNTY SURVEYOR
Surveyed, Oct. 1922

Surveyed under instructions of the Board of
Supervisors per order dated Aug. 21, 1922.
Bearings based on bearing of Malibu Road as shown
on County Surveyor's Map No. 8070.

F.B. 210-29 to 40
Field work by Comly.
Office work by Irwin & Schnitt.
Checked by Schnitt & Irwin.

NOTE: - Revised from P.I. N. 11 To End of Survey, Aug. 1943 - J.D. Price.

INDEX 95