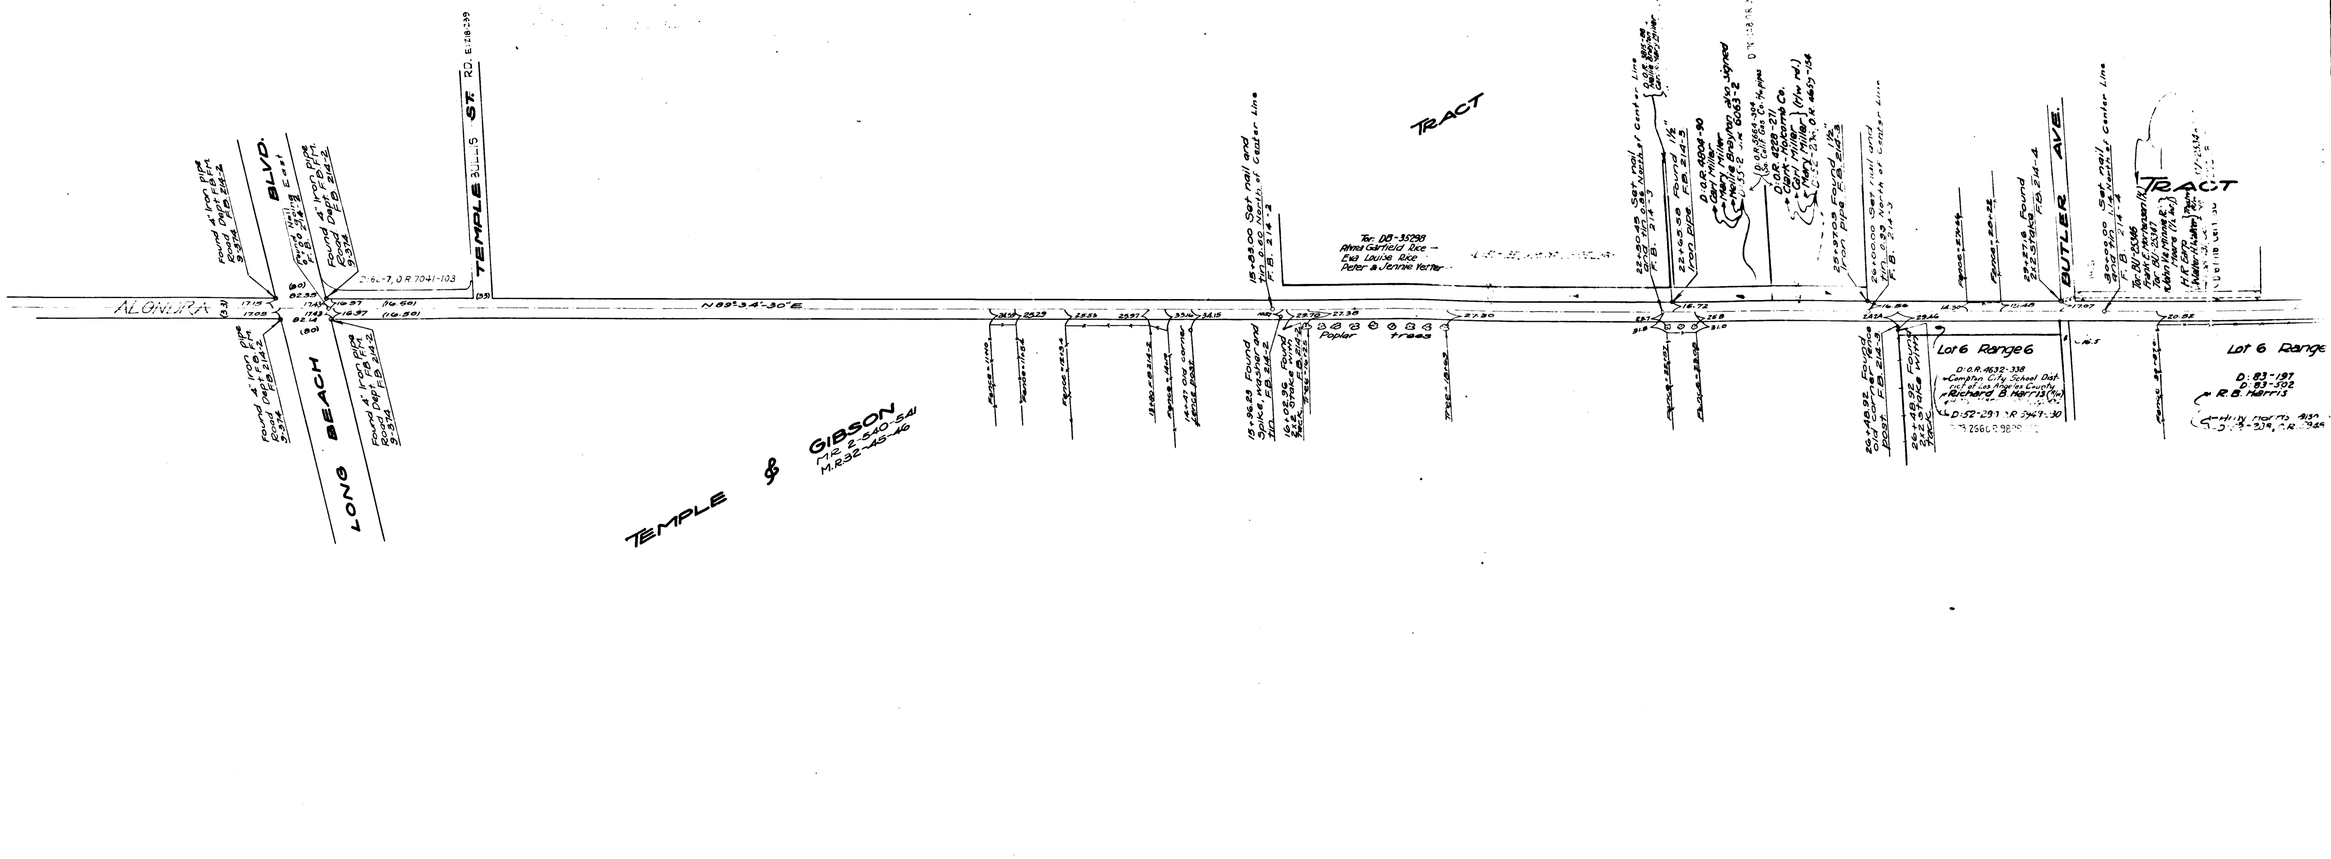

C S 8573

A 1 OF A 4

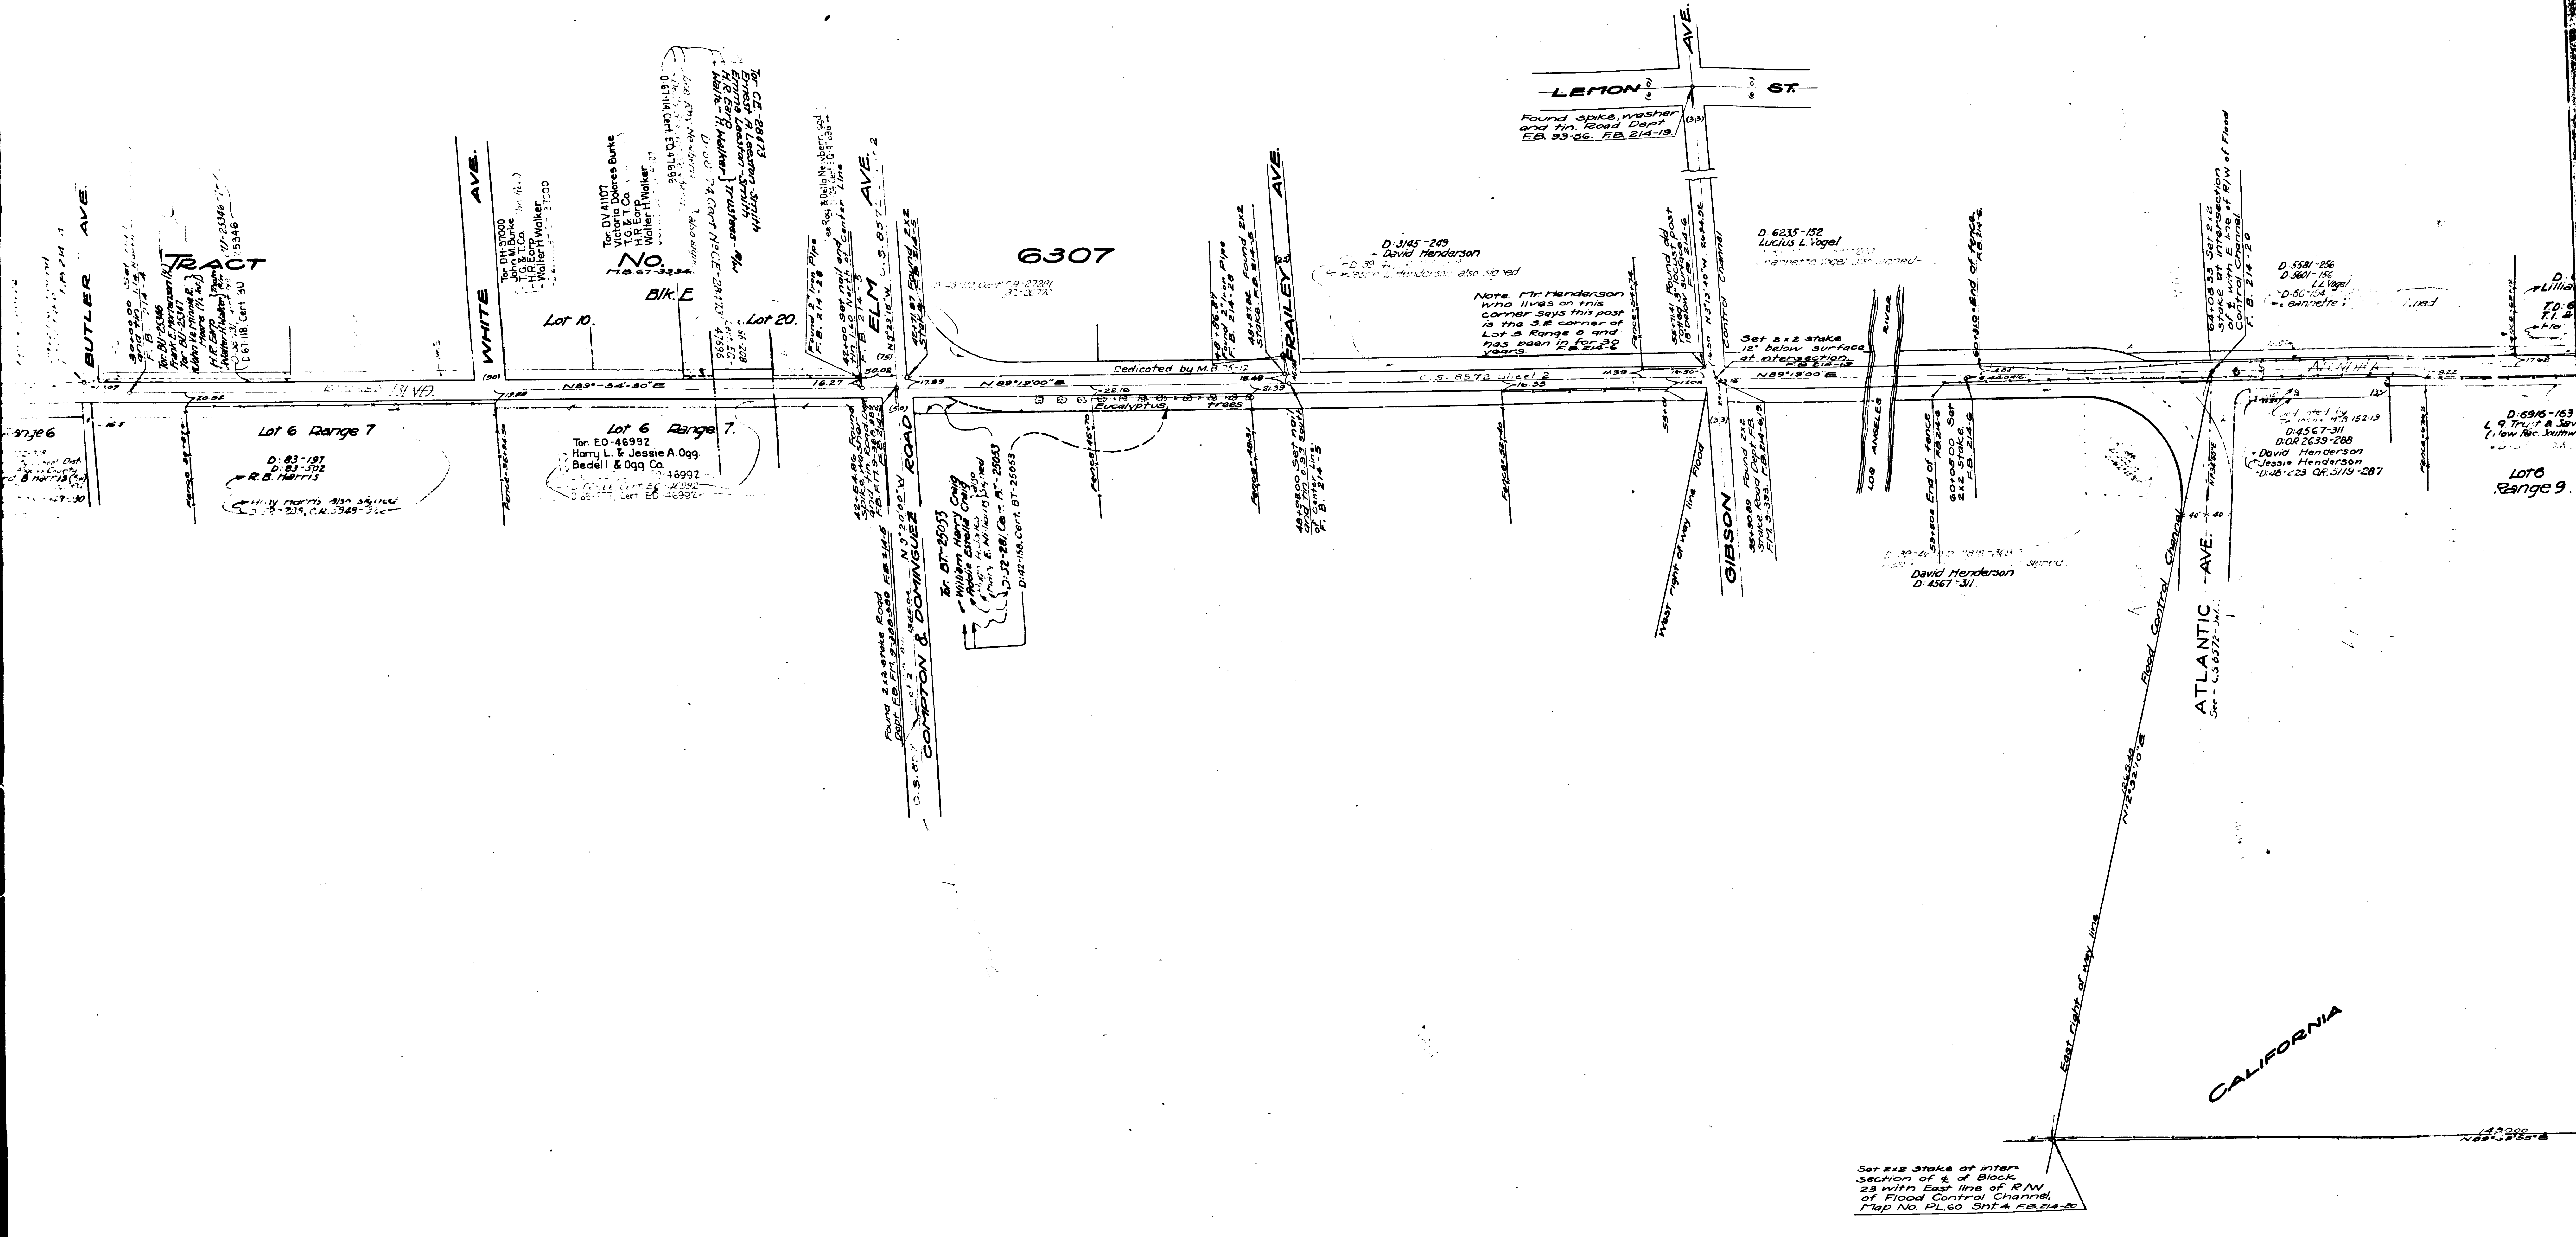

CS 8573

A2 OF A4

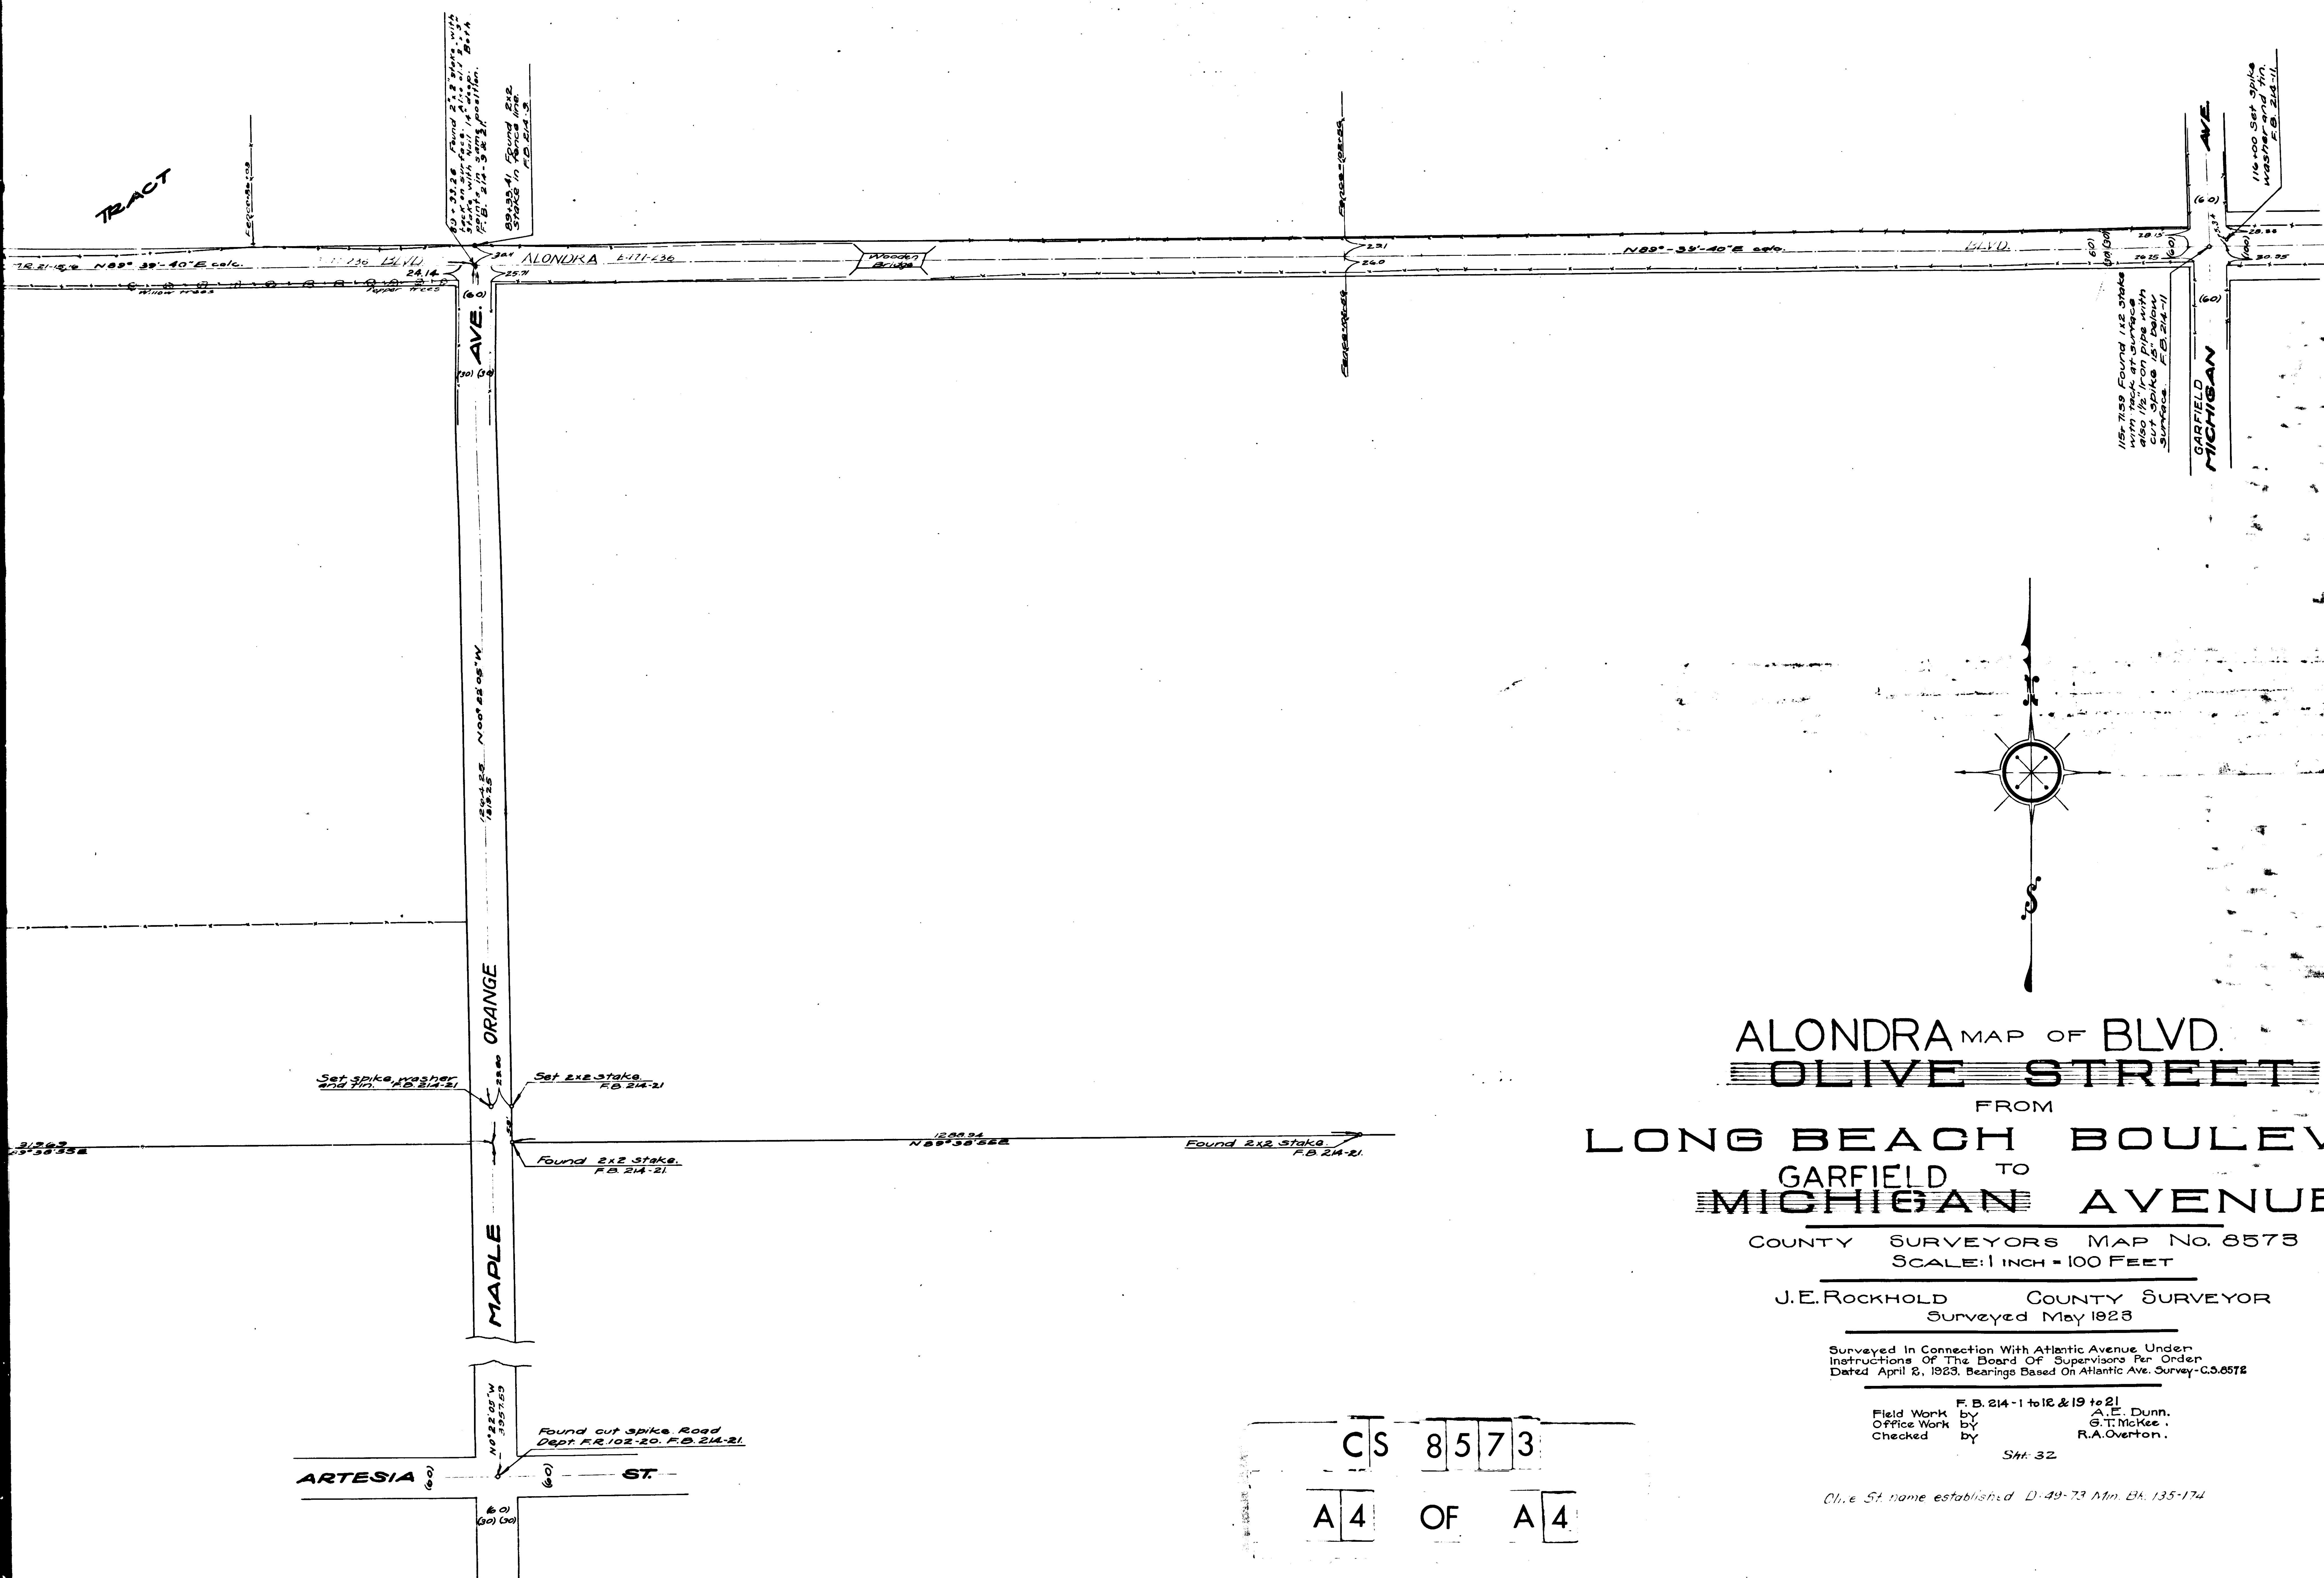

ALONDRA MAP OF BLVD.
~~OLIVE STREET~~
FROM
LONG BEACH BOULEVARD
GARFIELD TO ~~MICHIGAN~~ AVENUE

COUNTY SURVEYORS MAP No. 8573
SCALE: 1 INCH = 100 FEET

J.E. ROCKHOLD COUNTY SURVEYOR
Surveyed May 1923

Surveyed In Connection With Atlantic Avenue Under Instructions Of The Board Of Supervisors Per Order Dated April 2, 1923. Bearings Based On Atlantic Ave. Survey - C.S. 8572

F.B. 214-1 to 12 & 19 to 21

Field Work by A.E. Dunn.
Office Work by G.T. McKee.
Checked by R.A. Overton.

Sht. 32

Olive St. name established D-49-73 Min. Bk. 135-174

CS 8573

A4 OF A4

Lot 5, Range 10.

D:5581-256
D:5601-56
LL (1928)

D:6530-166
-Lillian Rogers
T.D:6361-63
T.I. & T. Co.
-Flahn... Rogers et ux
D:55-15 O.R. 5-73 Jan

D:6530-166
-Lillian Rogers
T.D. 6361-63
T.I. & T. Co.
-Flahn... Rogers et ux
D:55-15 O.R. 5-73 Jan
71.8 T.D.
D:55-14, O.R. 4631-177

Double Rd. San Pedro

TRACT

Wood Bridge

Fence 0.08 E

Fence 0.08 E

1409.68 per MR 21-15 N89°-39'-40"E calc.

Willow Trees

Fence 0.08 E

Found 2x2 stake F.B. 214-21

Set 2x2 stake F.B. 214-21

Found 2x2 stake F.B. 214-21

N89°-39'-40"E

MONDRA

Wooden Bridge

Fence 0.08 E

Fence 0.08 E

D:45567-311
D:OR 2639-288
...id Henderson
...s Henderson
...-23 OR. 3119-287

D:6916-163
L.A. Trust & Savings Bank
(Now Tec. Jasmine) Tr. & Sav. Bank
D:55-3, O.R. 534-238.

Lot 6
Range 9.

Easterly Boundary Line

Lot 1 - Block 23.

Note This distance calculated from record shown on MR 21-15

Found 2x2 stake on line F.B. 214-21

Found 2" iron pipe 1.8E. of line. F.B. 214-21 2.5D

COLONY

COOPERATIVE

N0°-39'-05"W 1289.56

Old fence corner F.B. 214-21

Old fence corner 2ft N of F.B. 214-21

BLK. 23.

Center of Blk. 23 California Cooperative Colony MR 21-15,16 F.B. 214-21

1430.00 N89°-39'-55"E

2812.63 N89°-39'-55"E

Found 2x2 stake o.o.e. on line F.B. 214-21

Found 2" iron pipe 1.8E. of line. F.B. 214-21 2.5D

Found 2" iron pipe F.B. 214-21

Found 2x2 stake F.B. 214-21

ORANGE

MAPLE

Set spike washer 2.0E 1.0N. F.B. 214-21

Set 2x2 stake F.B. 214-21

Found 2x2 stake. F.B. 214-21.

1206.94 N89°-39'-55"E

Found 2x2 stake F.B. 214-21.

N0°-22'-05"W 2527.53

Found cut spike, Road Dept. R.R. 102-20. F.B. 214-21.

ARTESIA (60) ST.

LON

N

CS 8573

A3 OF A4