


Found 2" Iron Pipe NW
Of Tract No. 725
N.B. 33-71

Found 2" Iron Pipe SW
Of Tract No. 725
N.B. 33-71

A RESURVEY OF GUNN AND HAZZARD'S PLAT
OF
THE CULLEN TRACT
M. R. 34-64

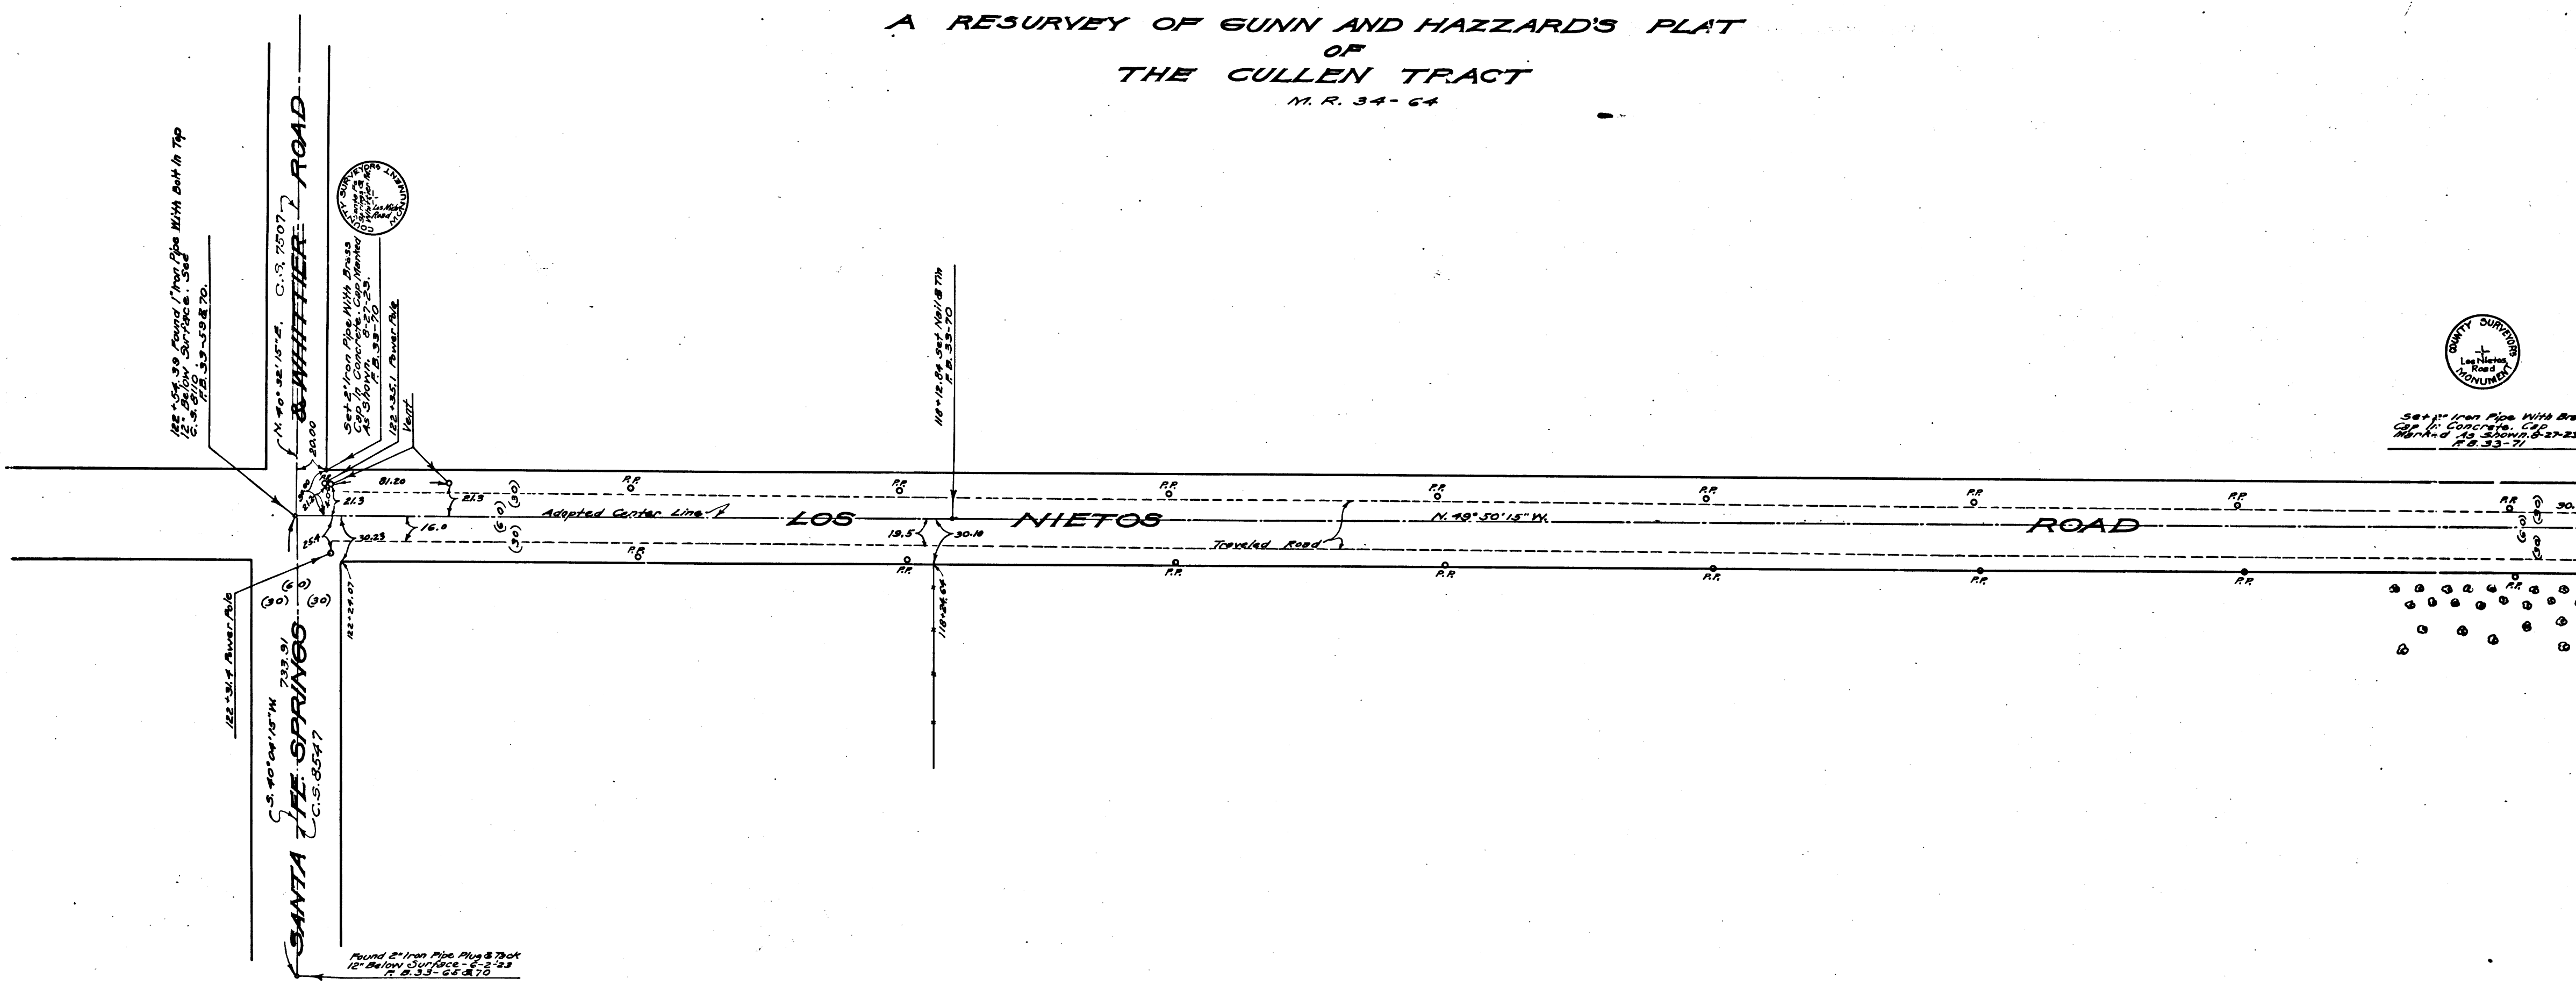


Set 1\"/>

TRACT No. 5326

M. B. 58-56 & 57

CS	8583
A1	OF A8

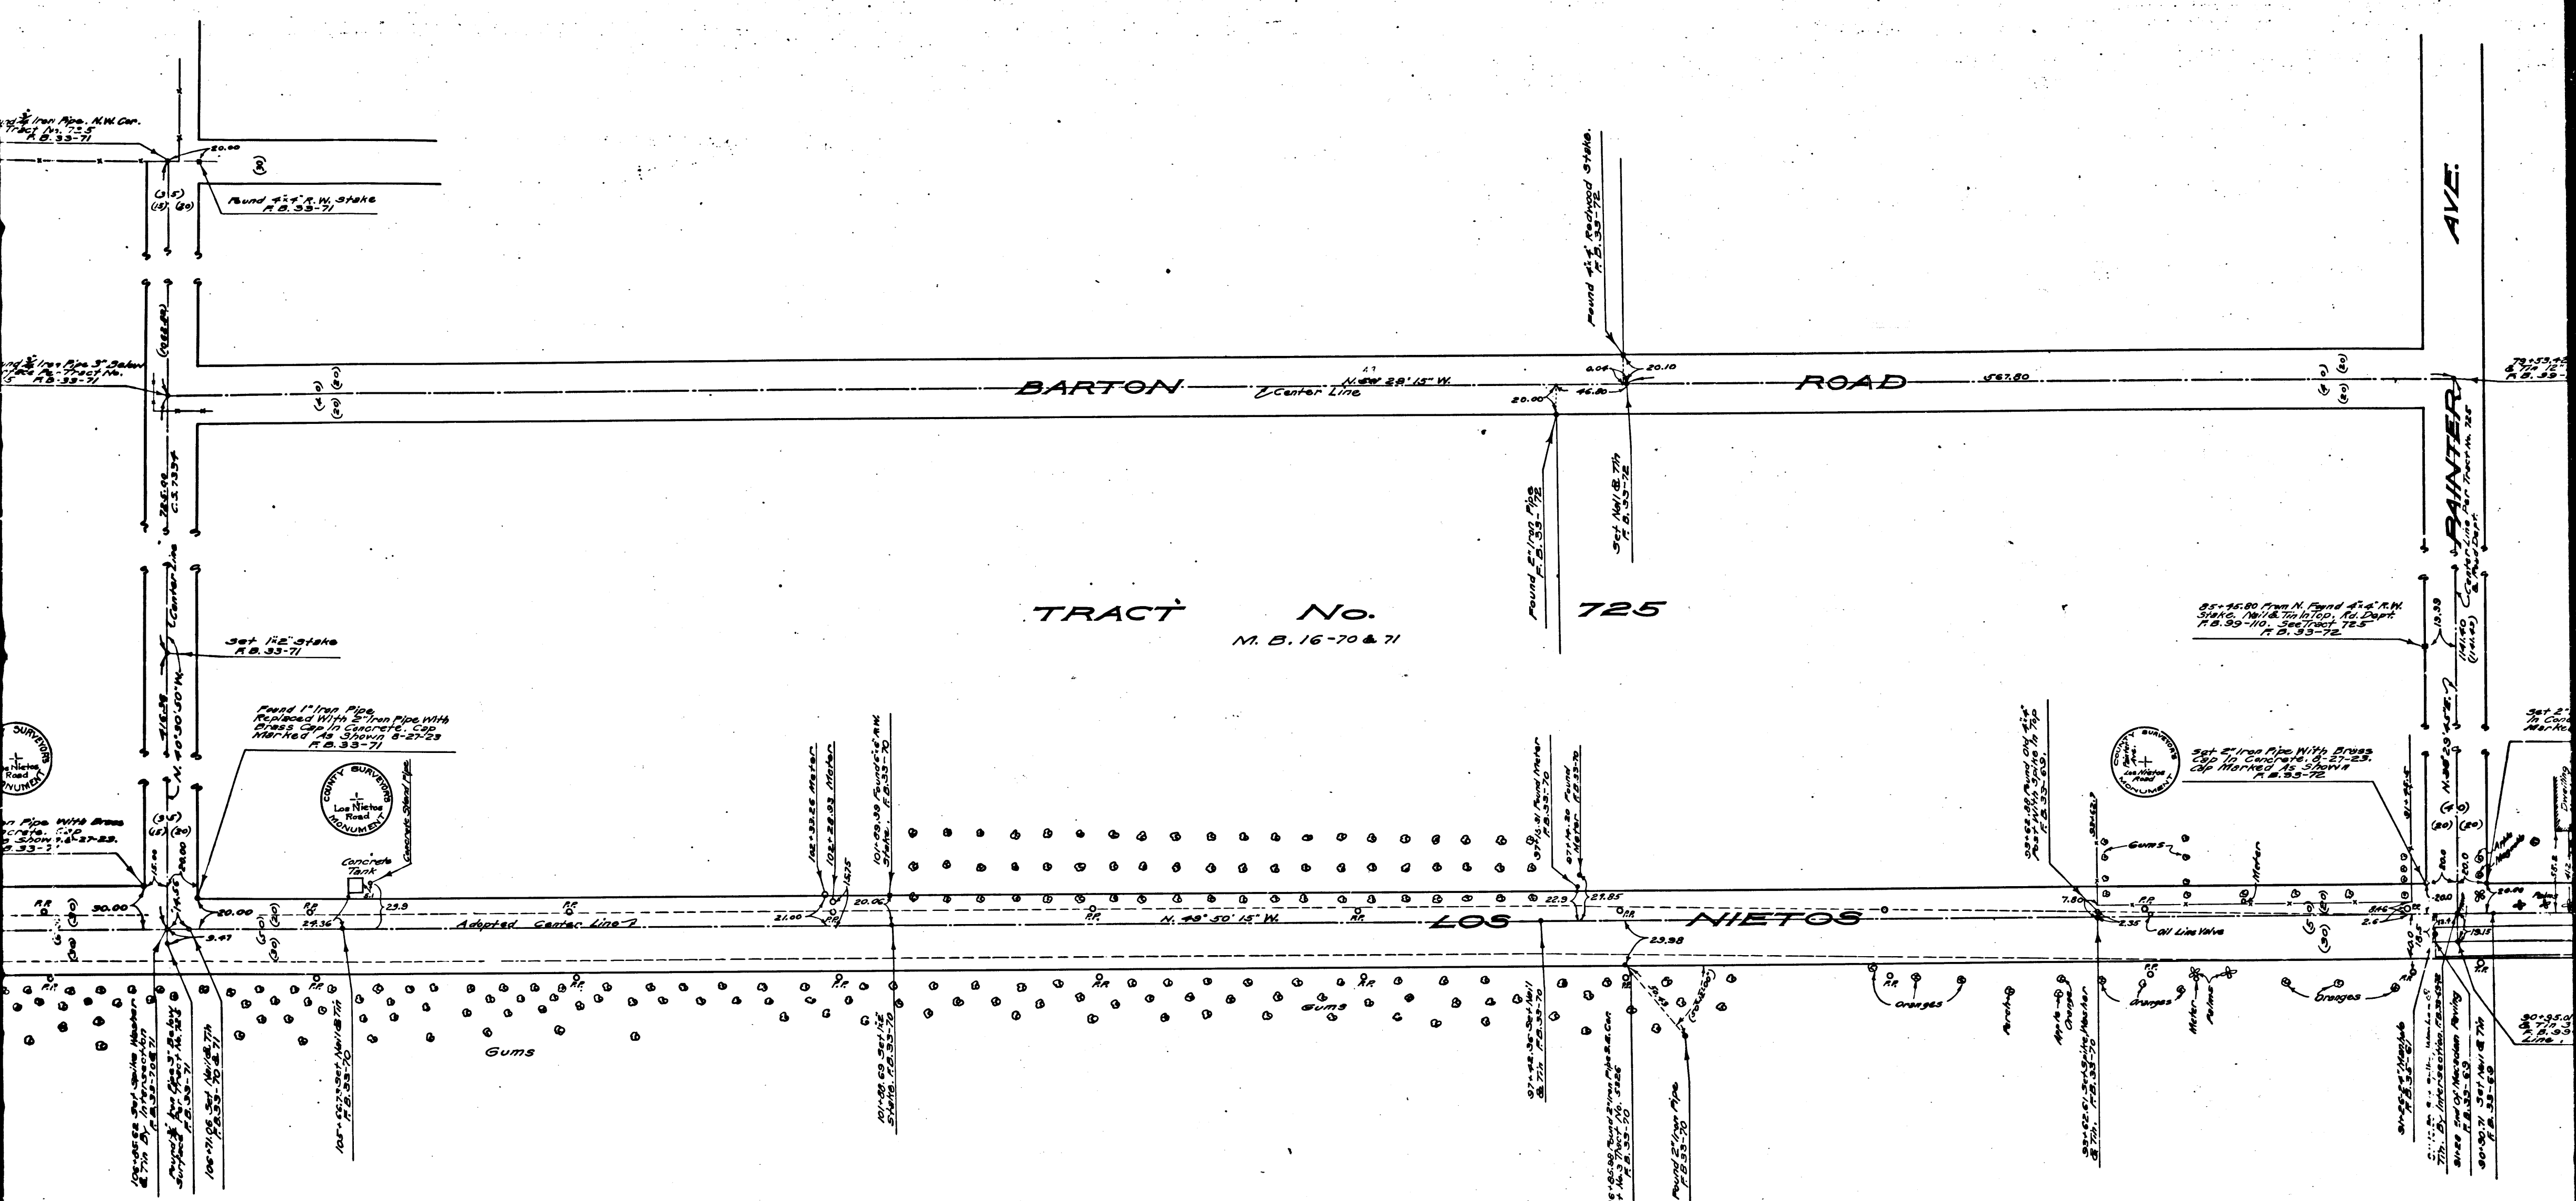

M. R. 34-64

ALVE:

BAHNER

79+53.42 From N. Found Spike Washer
& Tin 12" Below Surface Road Dept.
R.B. 99-110. R.B. 33-72.

Get 2" Iron Pipe With Brass Cap
In Concrete. 8-27-23 Cap
Marked As Shown.
F. B. 33-72

90+95.0 From N. Found Spike, Washer
3 Tin 3" Below Surface, Road Dept.
F.B. 99-111, Angle Point in Wright
Line, F.B. 33-72.

{ This line is The Dotted Black Line Shown On C.S. 7334
 " " " " Solid Red Line " " C.S. 7502
 " " " " Blue " " " C.S. 3507

LAUREL AVE.

~~AAA-HEAM~~

C S 8 5 8 3

A 3 OF A 8


In Top Of Rock 12" Below
Per Gum Grove Tract
9' Above At Surface
F.B. 99-74

**Before
Kurt**

41

A.T. & S.F. *Center Line 2* R.Y. Co.

C	S	8	5	8	3
A	5	O	F	A	8

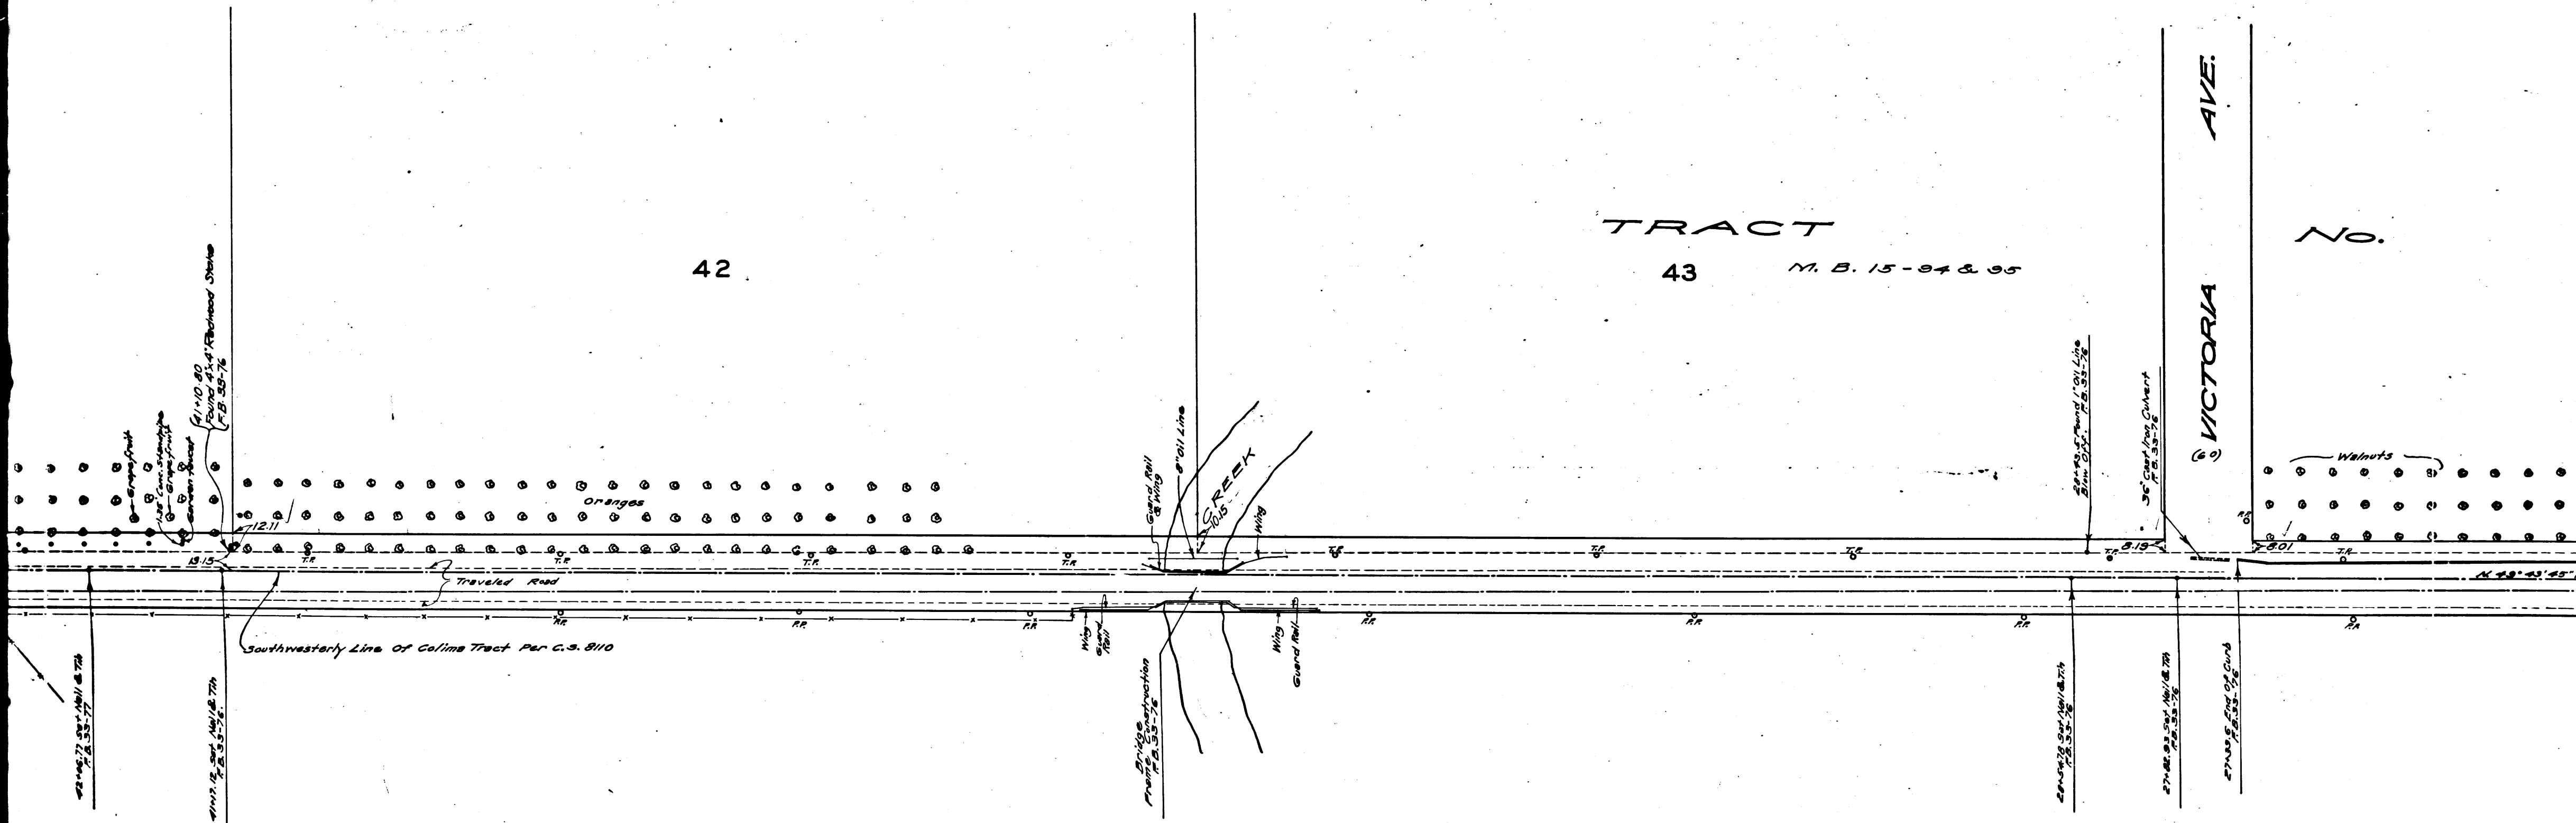

TRACT

42

43

M. B. 15-24 & 25

No.

Ave.

VICTORIA

Walnuts

TRACT

No.

M. B. 36-52

CS	8583
A6	OF A8

505
62

63

82

CERES AVE:

TELEGRAPH

E: 70-270 O.R. 21929-26

3014


CS 8583

A 7 OF A 8

TRACT No. 505

M. B. 15-94 & 95

83

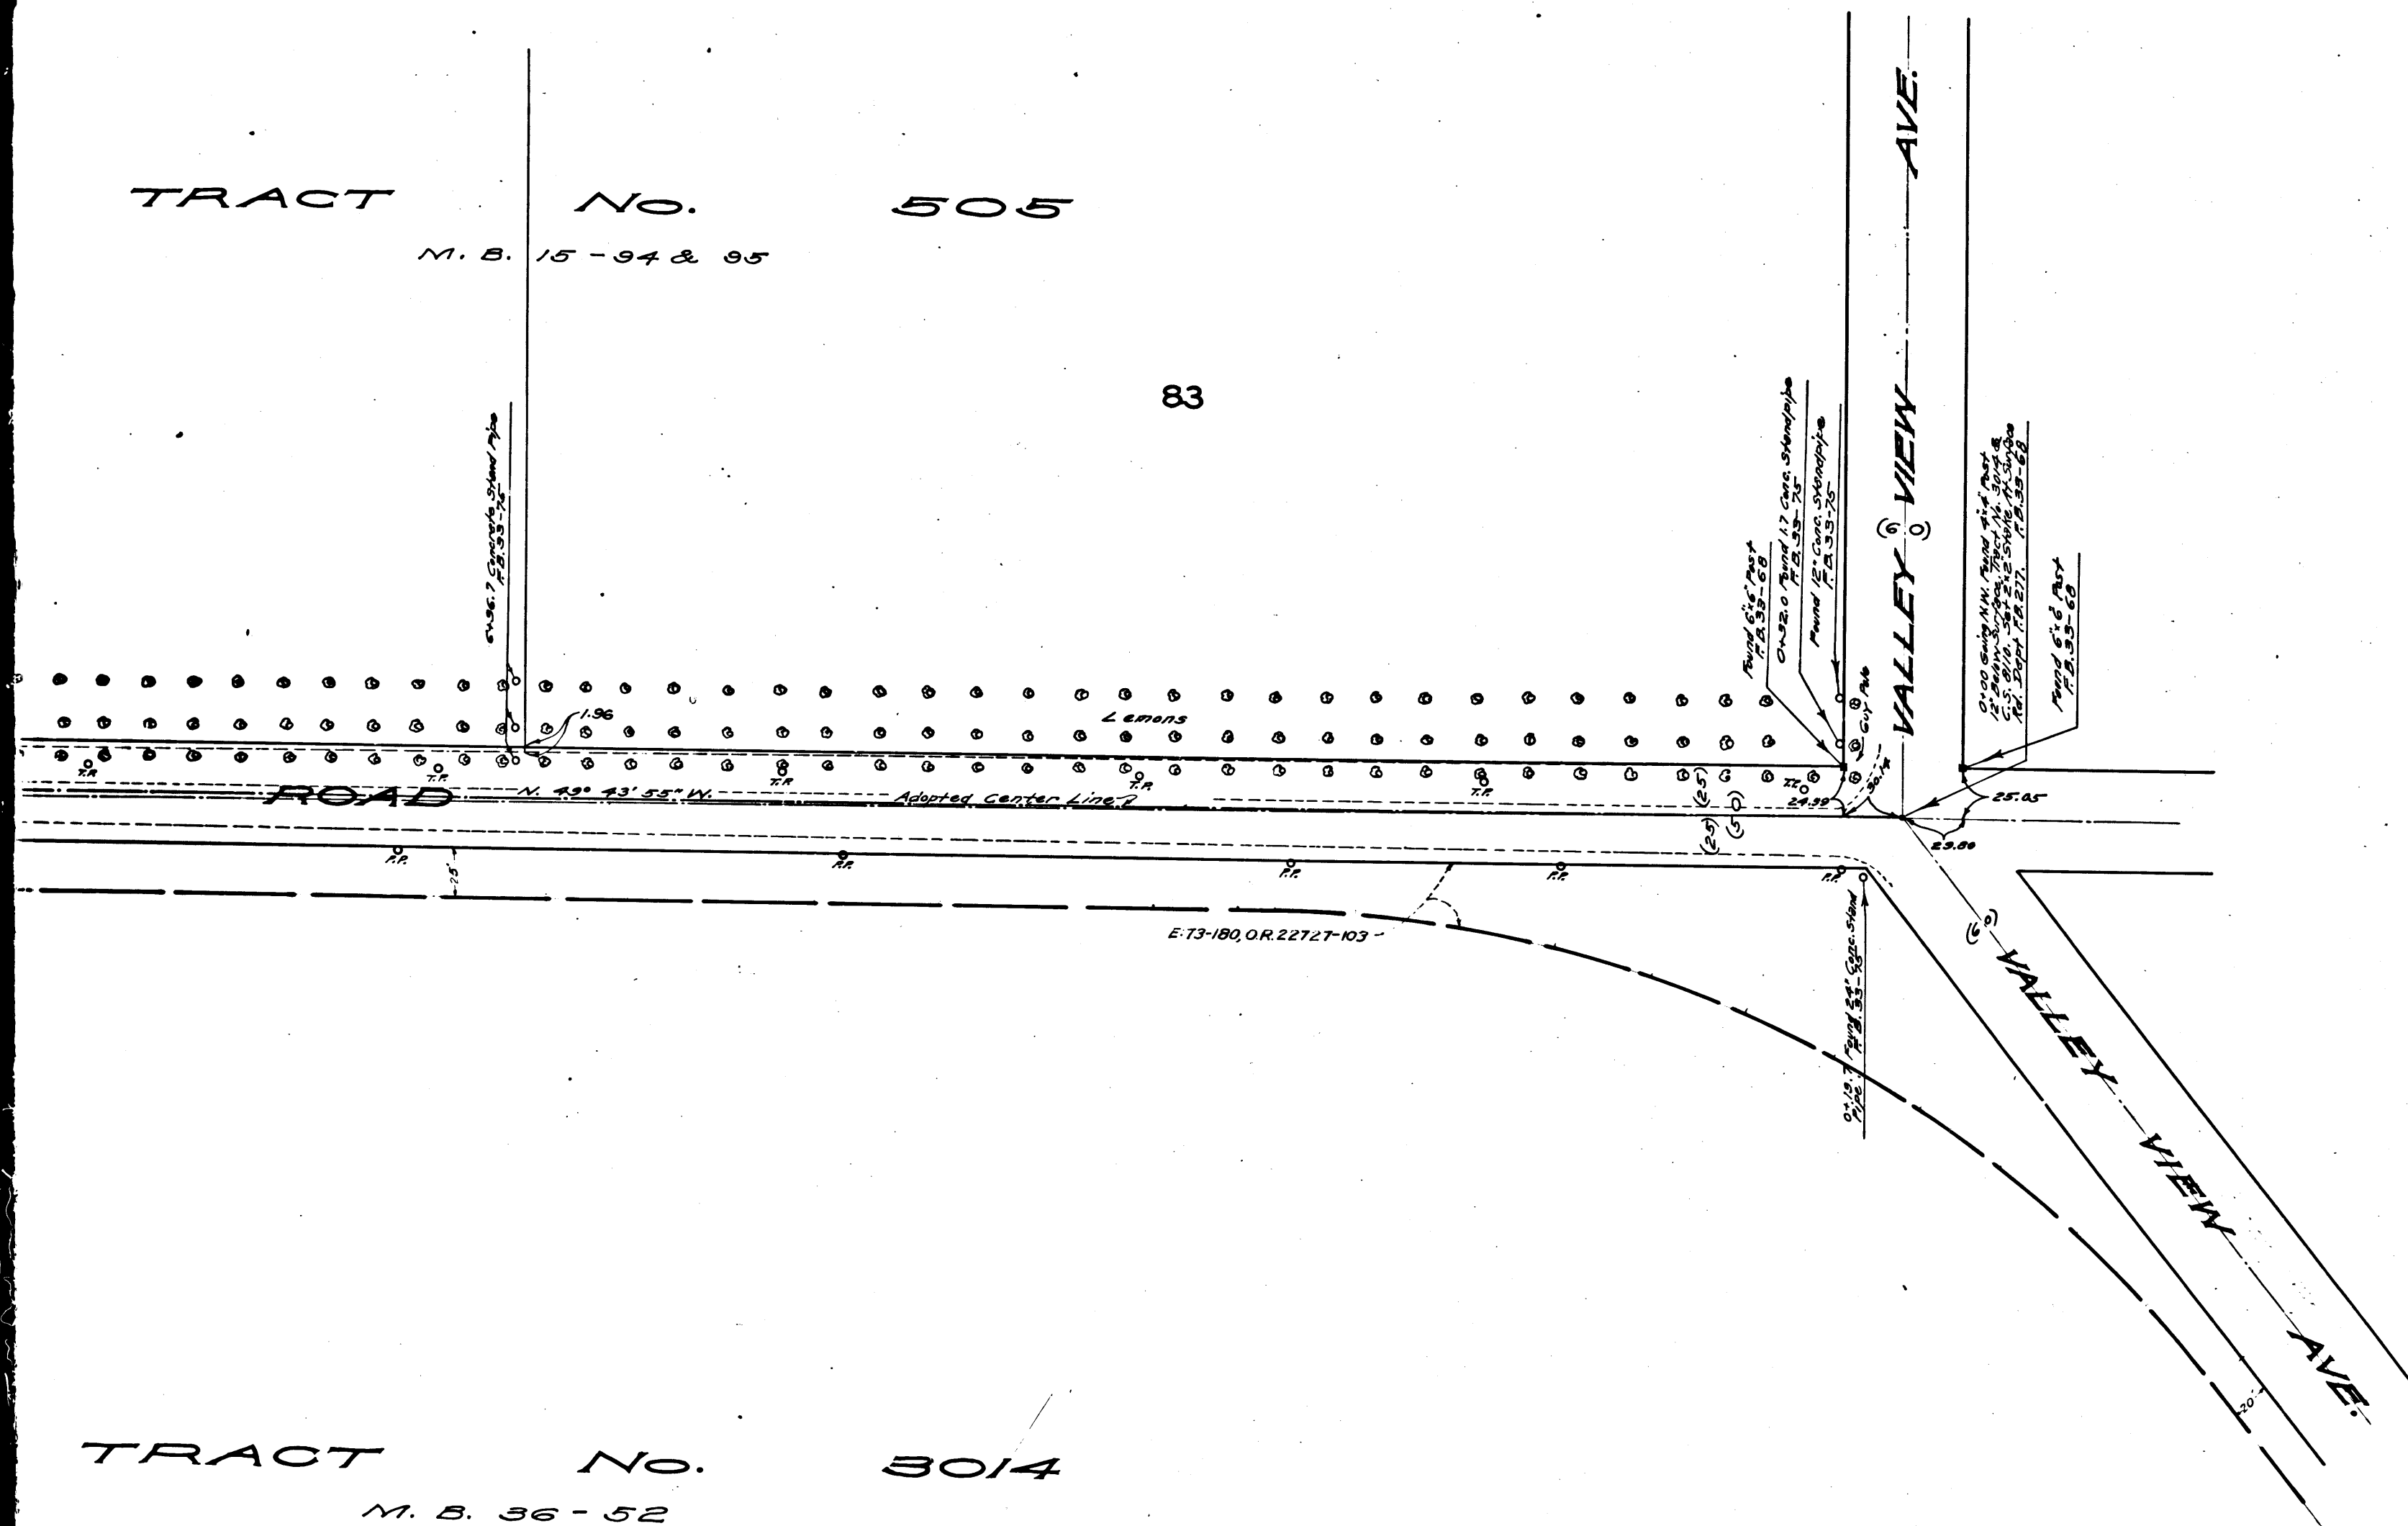

TRACT No. 5014

M. B. 36-52

MAP OF
LOS NIETOS ROAD
FROM
SANTA FE SPRINGS AND WHITTIER ROAD
TO
ANAHEIM TELEGRAPH ROAD
AND
ANAHEIM TELEGRAPH ROAD
FROM
LOS NIETOS ROAD
TO
VALLEY VIEW AVENUE

COUNTY SURVEYOR'S MAP No. 8583
SCALE: 1-INCH = 50 FEET

J. E. Rockhold County Surveyor,
Surveyed August To November 1923.

Surveyed Under Instructions Of the Board Of Super-
visors Per Order Dated January 8, 1923.
Bearings Based On Center Line Of Anaheim
Telegraph Road As Shown On C.S. 8110.

CS	8583
A8	OF A8

F.B. 33-68 to 80
F.B. 35-61 & 62
Field Work BY E.T. Mankey
Office Work BY F.M. Coon
Checked BY R.R. Taylor

