

LOT 1 TEMPLE AND GIBSON TRACT
N.W. 1/4
M.R. 58-31.

Tract. NO. 16926
AND 33,395-19-20
N1.

TRACT

No.
M.B. 21-154-195


TRACT

For BE-29489
 Elsie Mary Smith
 of Standard Oil Co
 1000 N. 1st St. Chicago 10, Ill.
 BE-29489

BEAUDRY DOWNEY AND
 M.R. 4-344

CS 8588-1
A1 OF A10

BEA

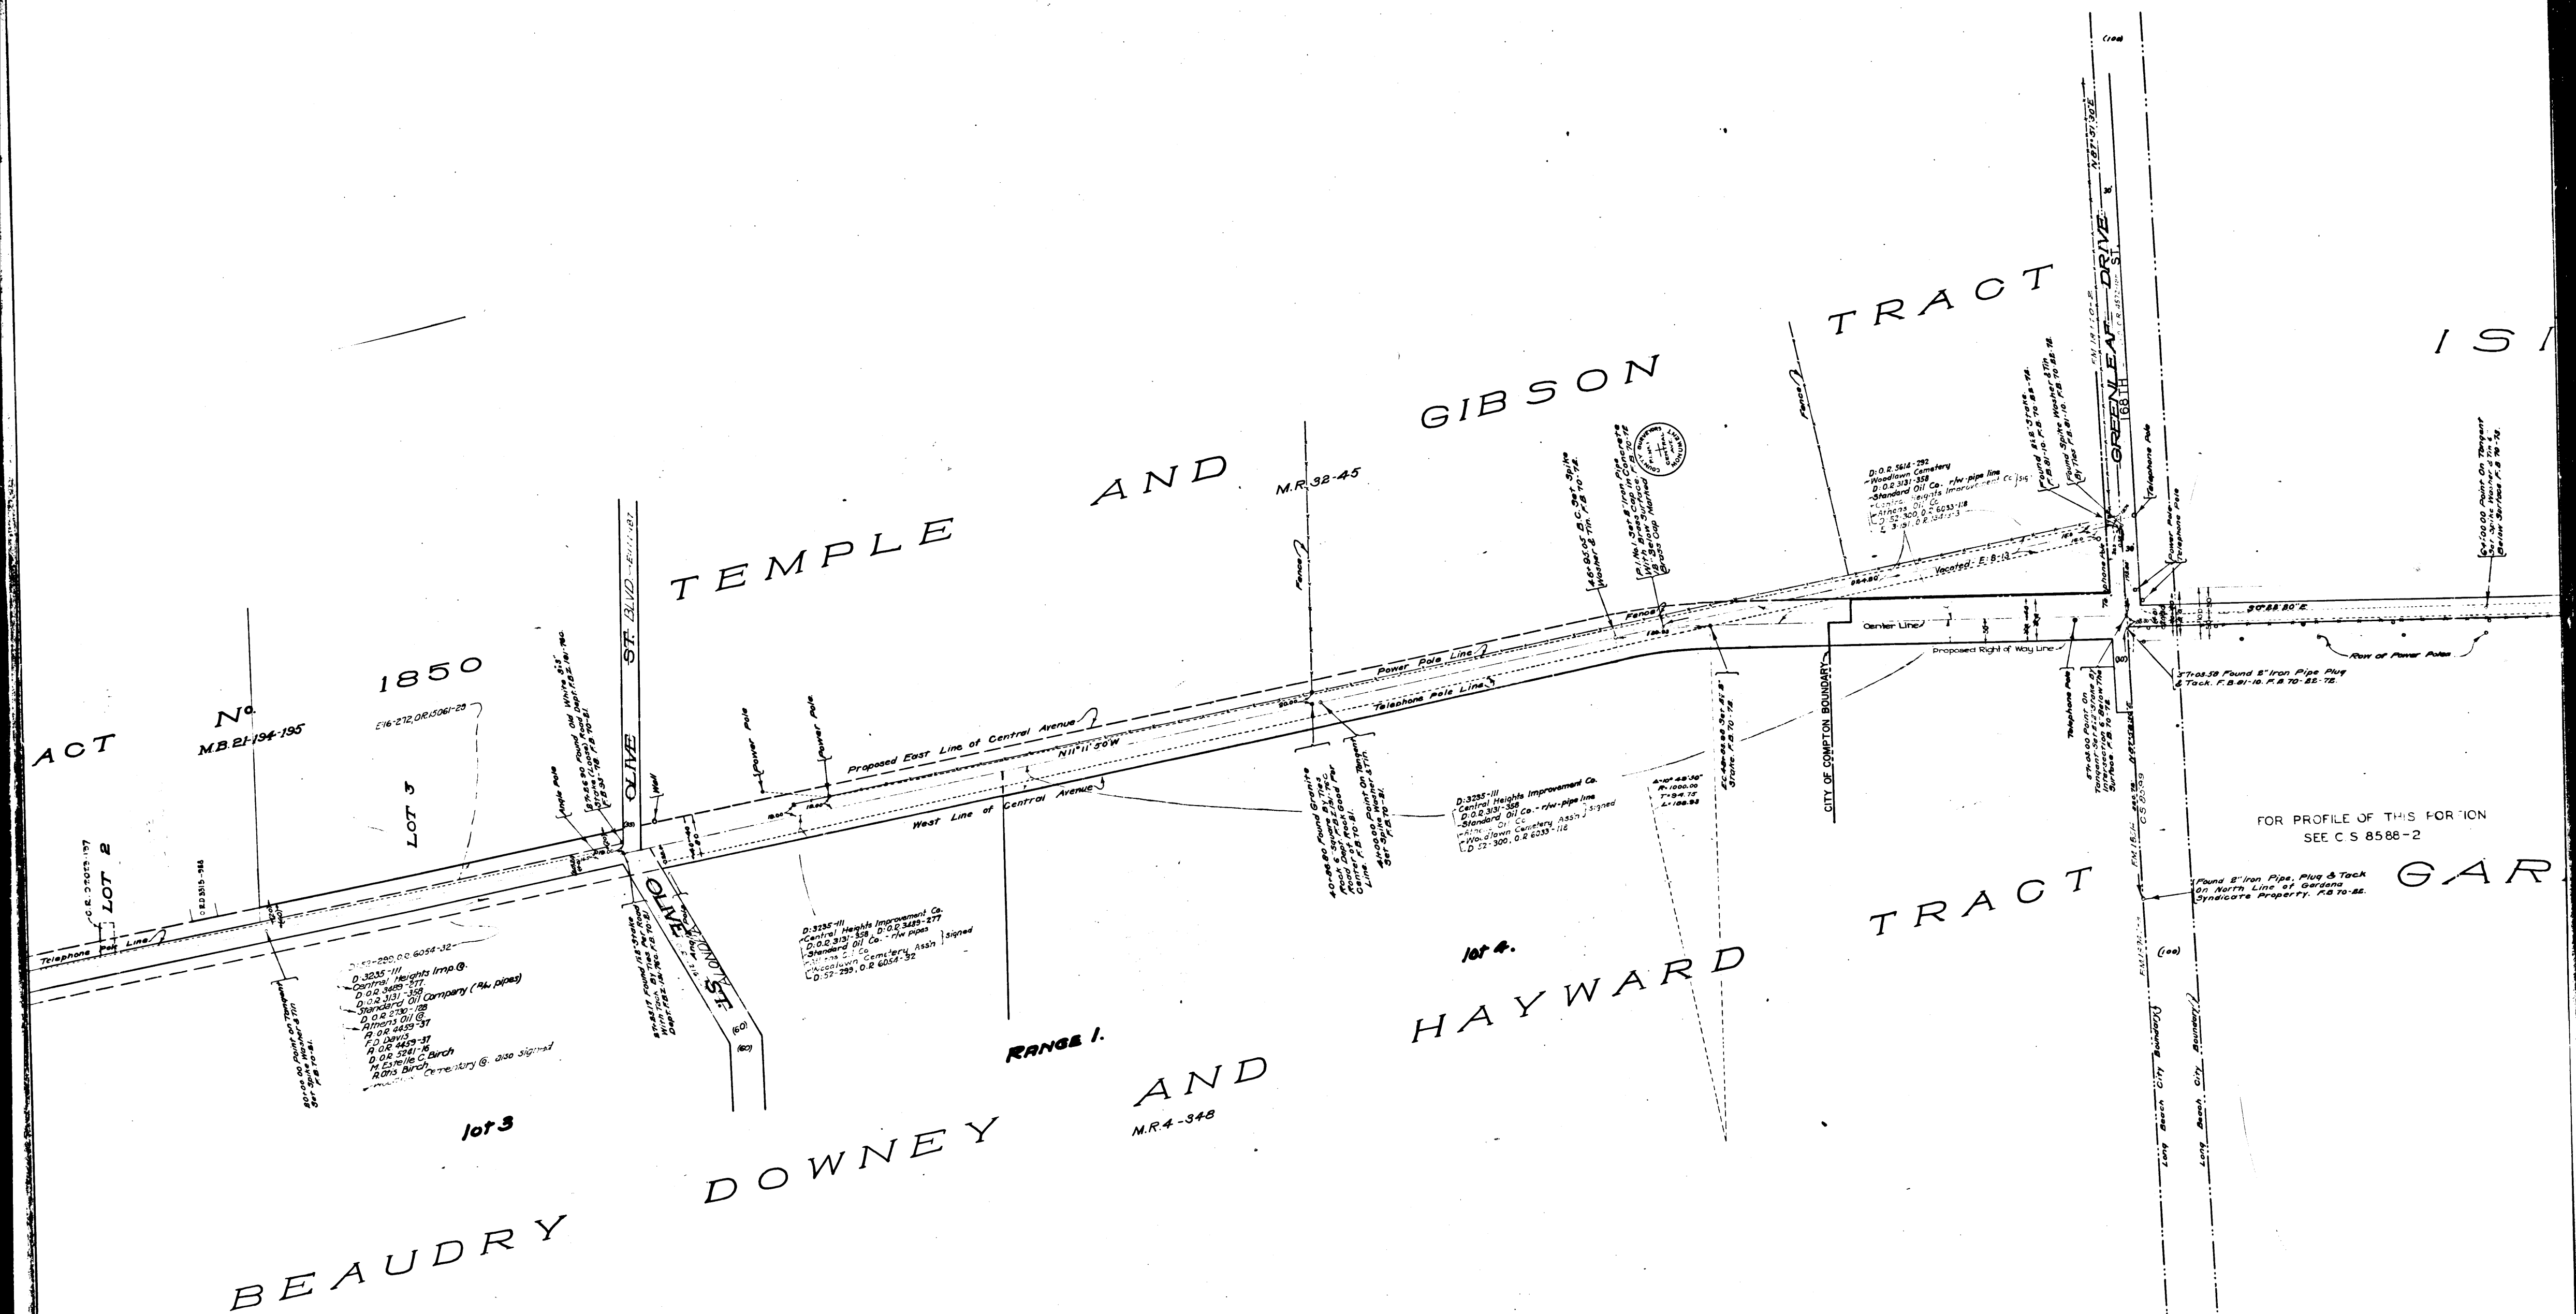

CS 8588-1
A2 OF A10

ISIAS

W.


HELLMAN

GEORGE
HANSEN

VICTORIA D DE CARSON

EMELINE CHILDS
WILMINGTON

AVE.

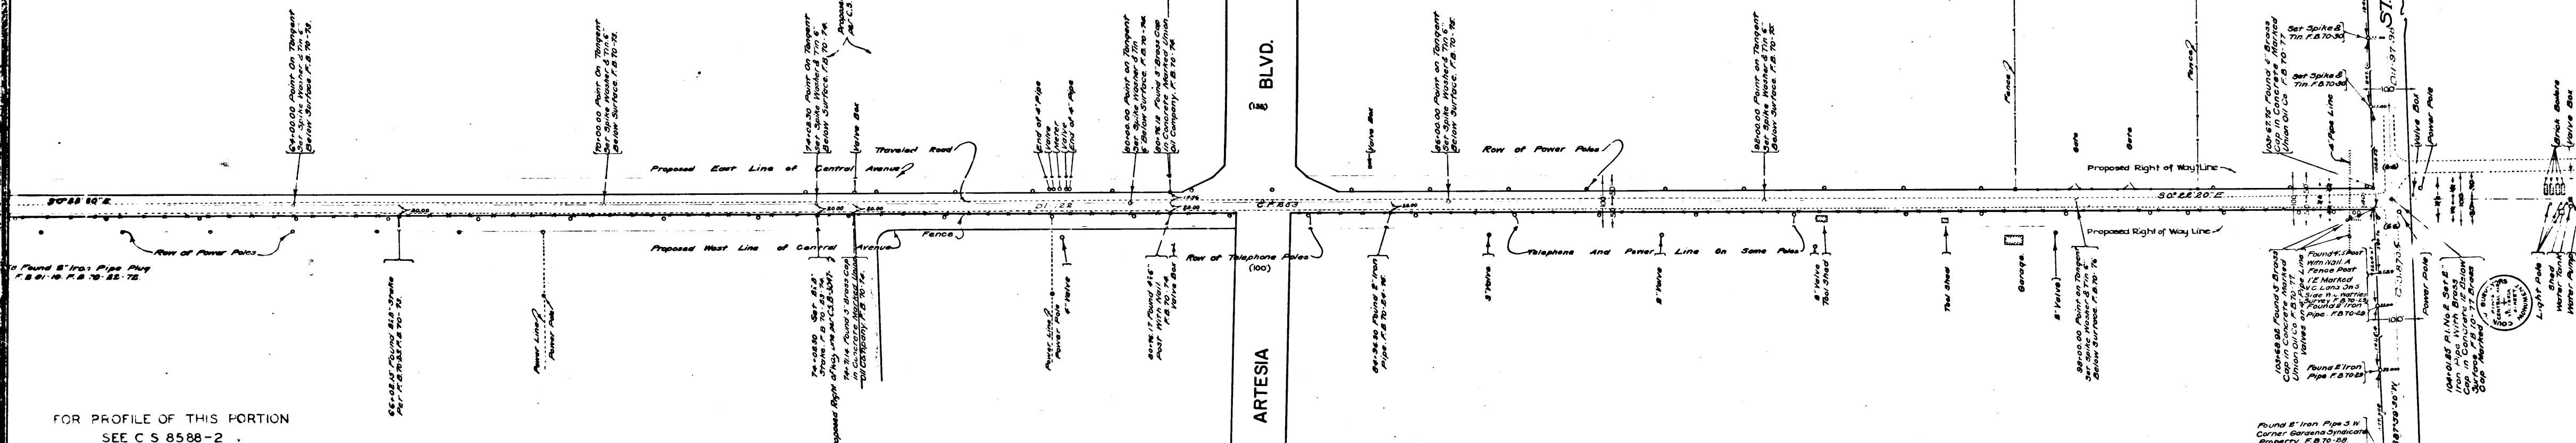

FOR PROFILE OF THIS PORTION
SEE C S 8588-2

GARDENA

SYNDICATE

PROPERTY

WILMINGTON & LOS ANGELES ROAD

5\"/>

TRACT No. 3461
N.B. 3887

SOUTH GARDENA TRACT
MR 43-39



CS 8588-1
A3 OF A10

Found 5\"/>

DOMINGUEZ

DOMINGUEZ


SUSANA

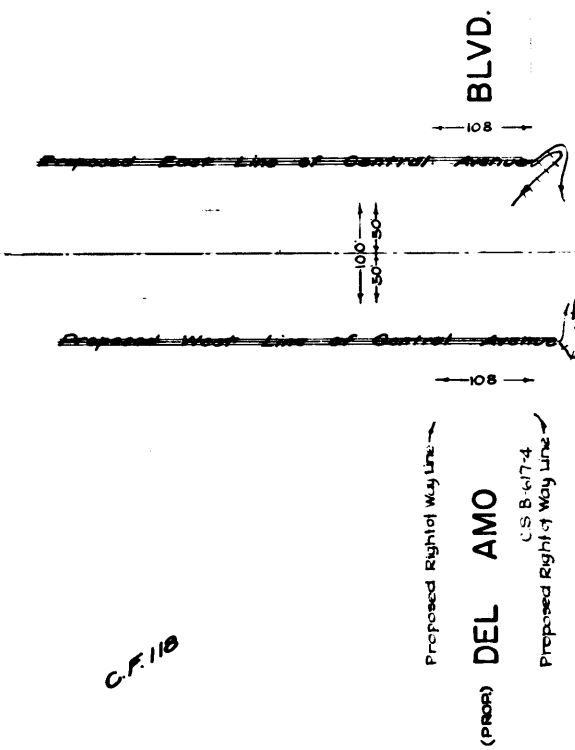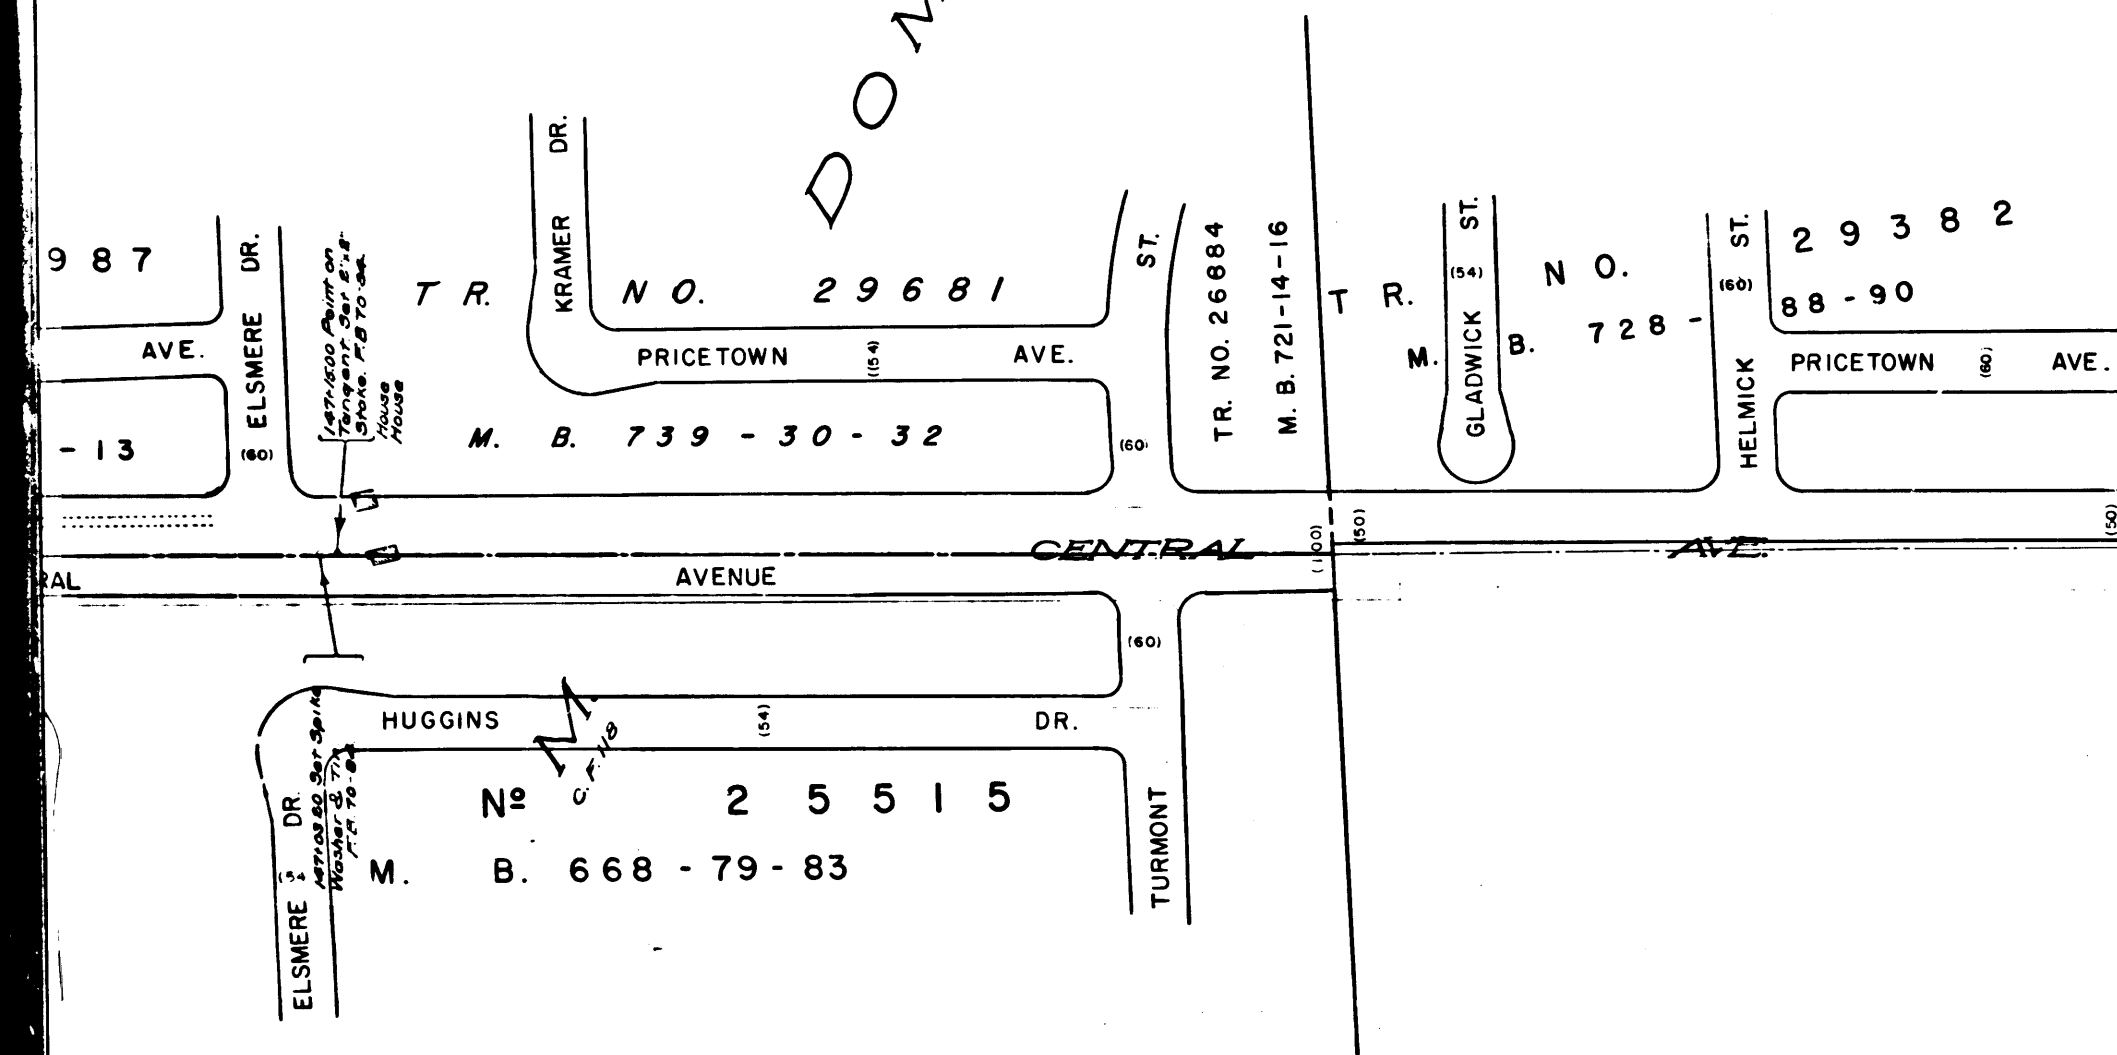

CS 8588-1
A5 OF A10

FOR PROFILE OF THIS PORTION
SEE C.S. 8588-2

CS 8588-1
A6 OF A10

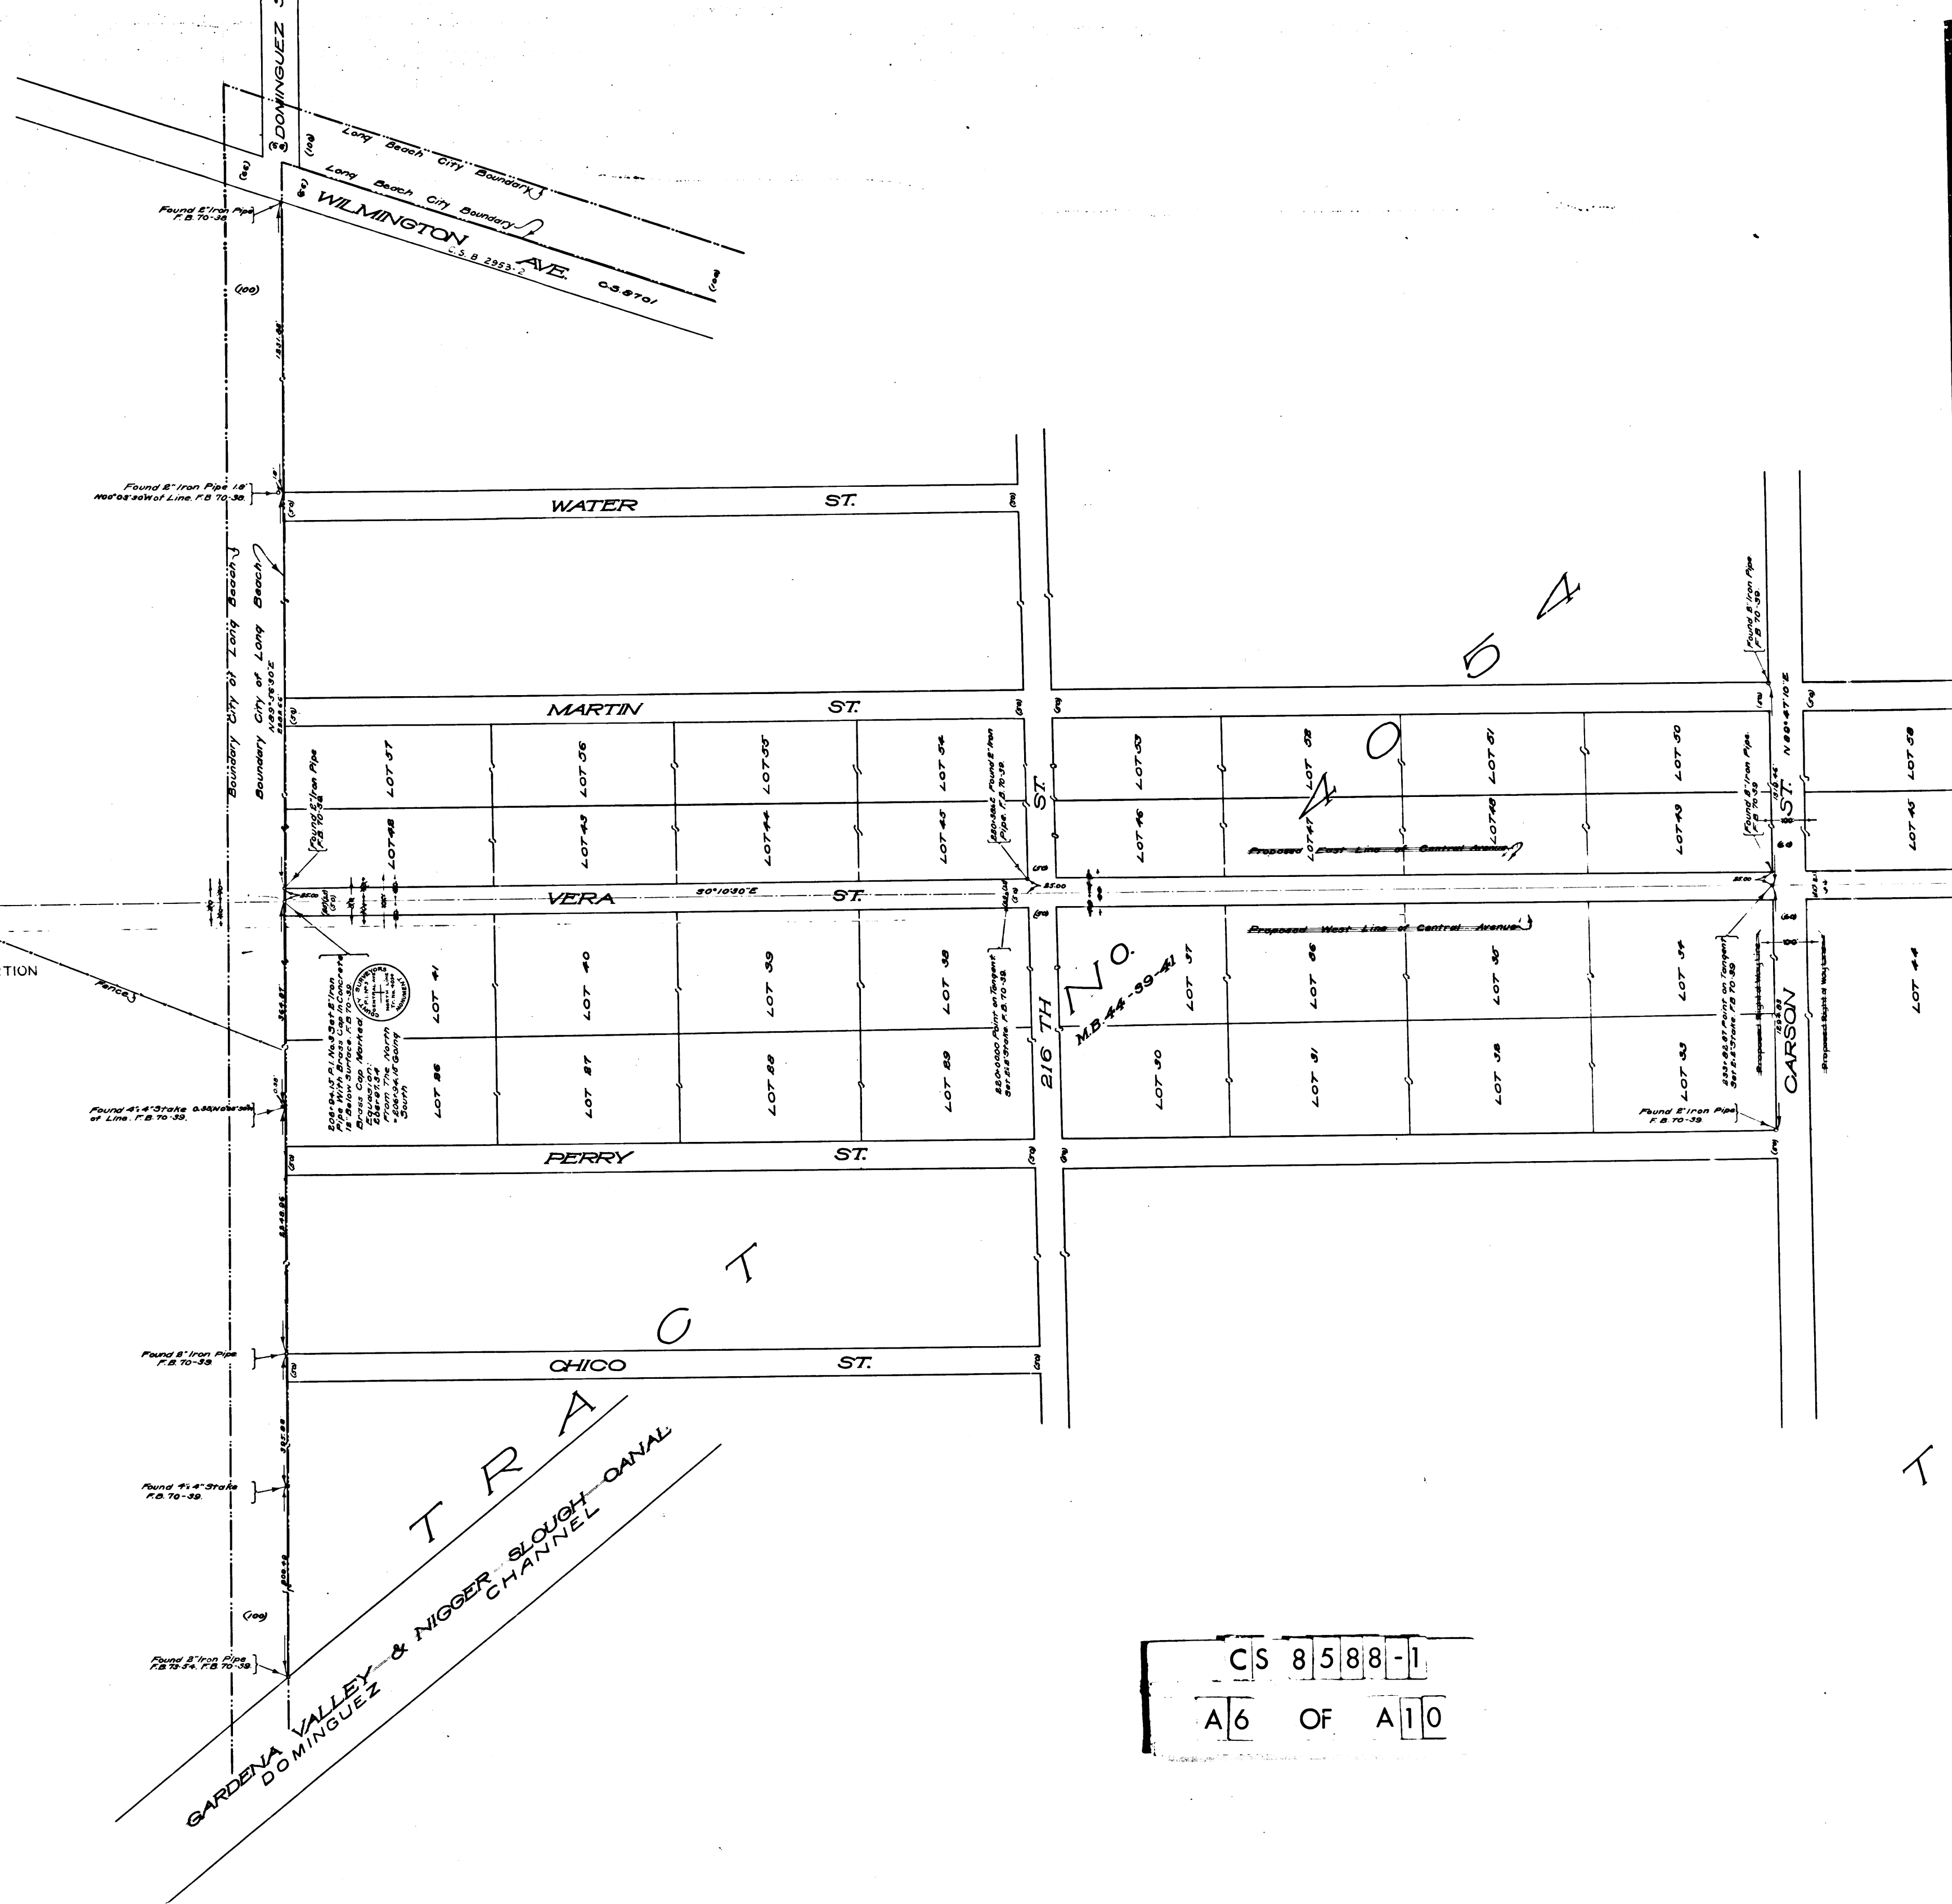

TRACT

No.
MB.50-21-22

4546



DOMINGUEZ


DOLORES

MARIA

WATSON



CS 8588-1
A7 OF A10

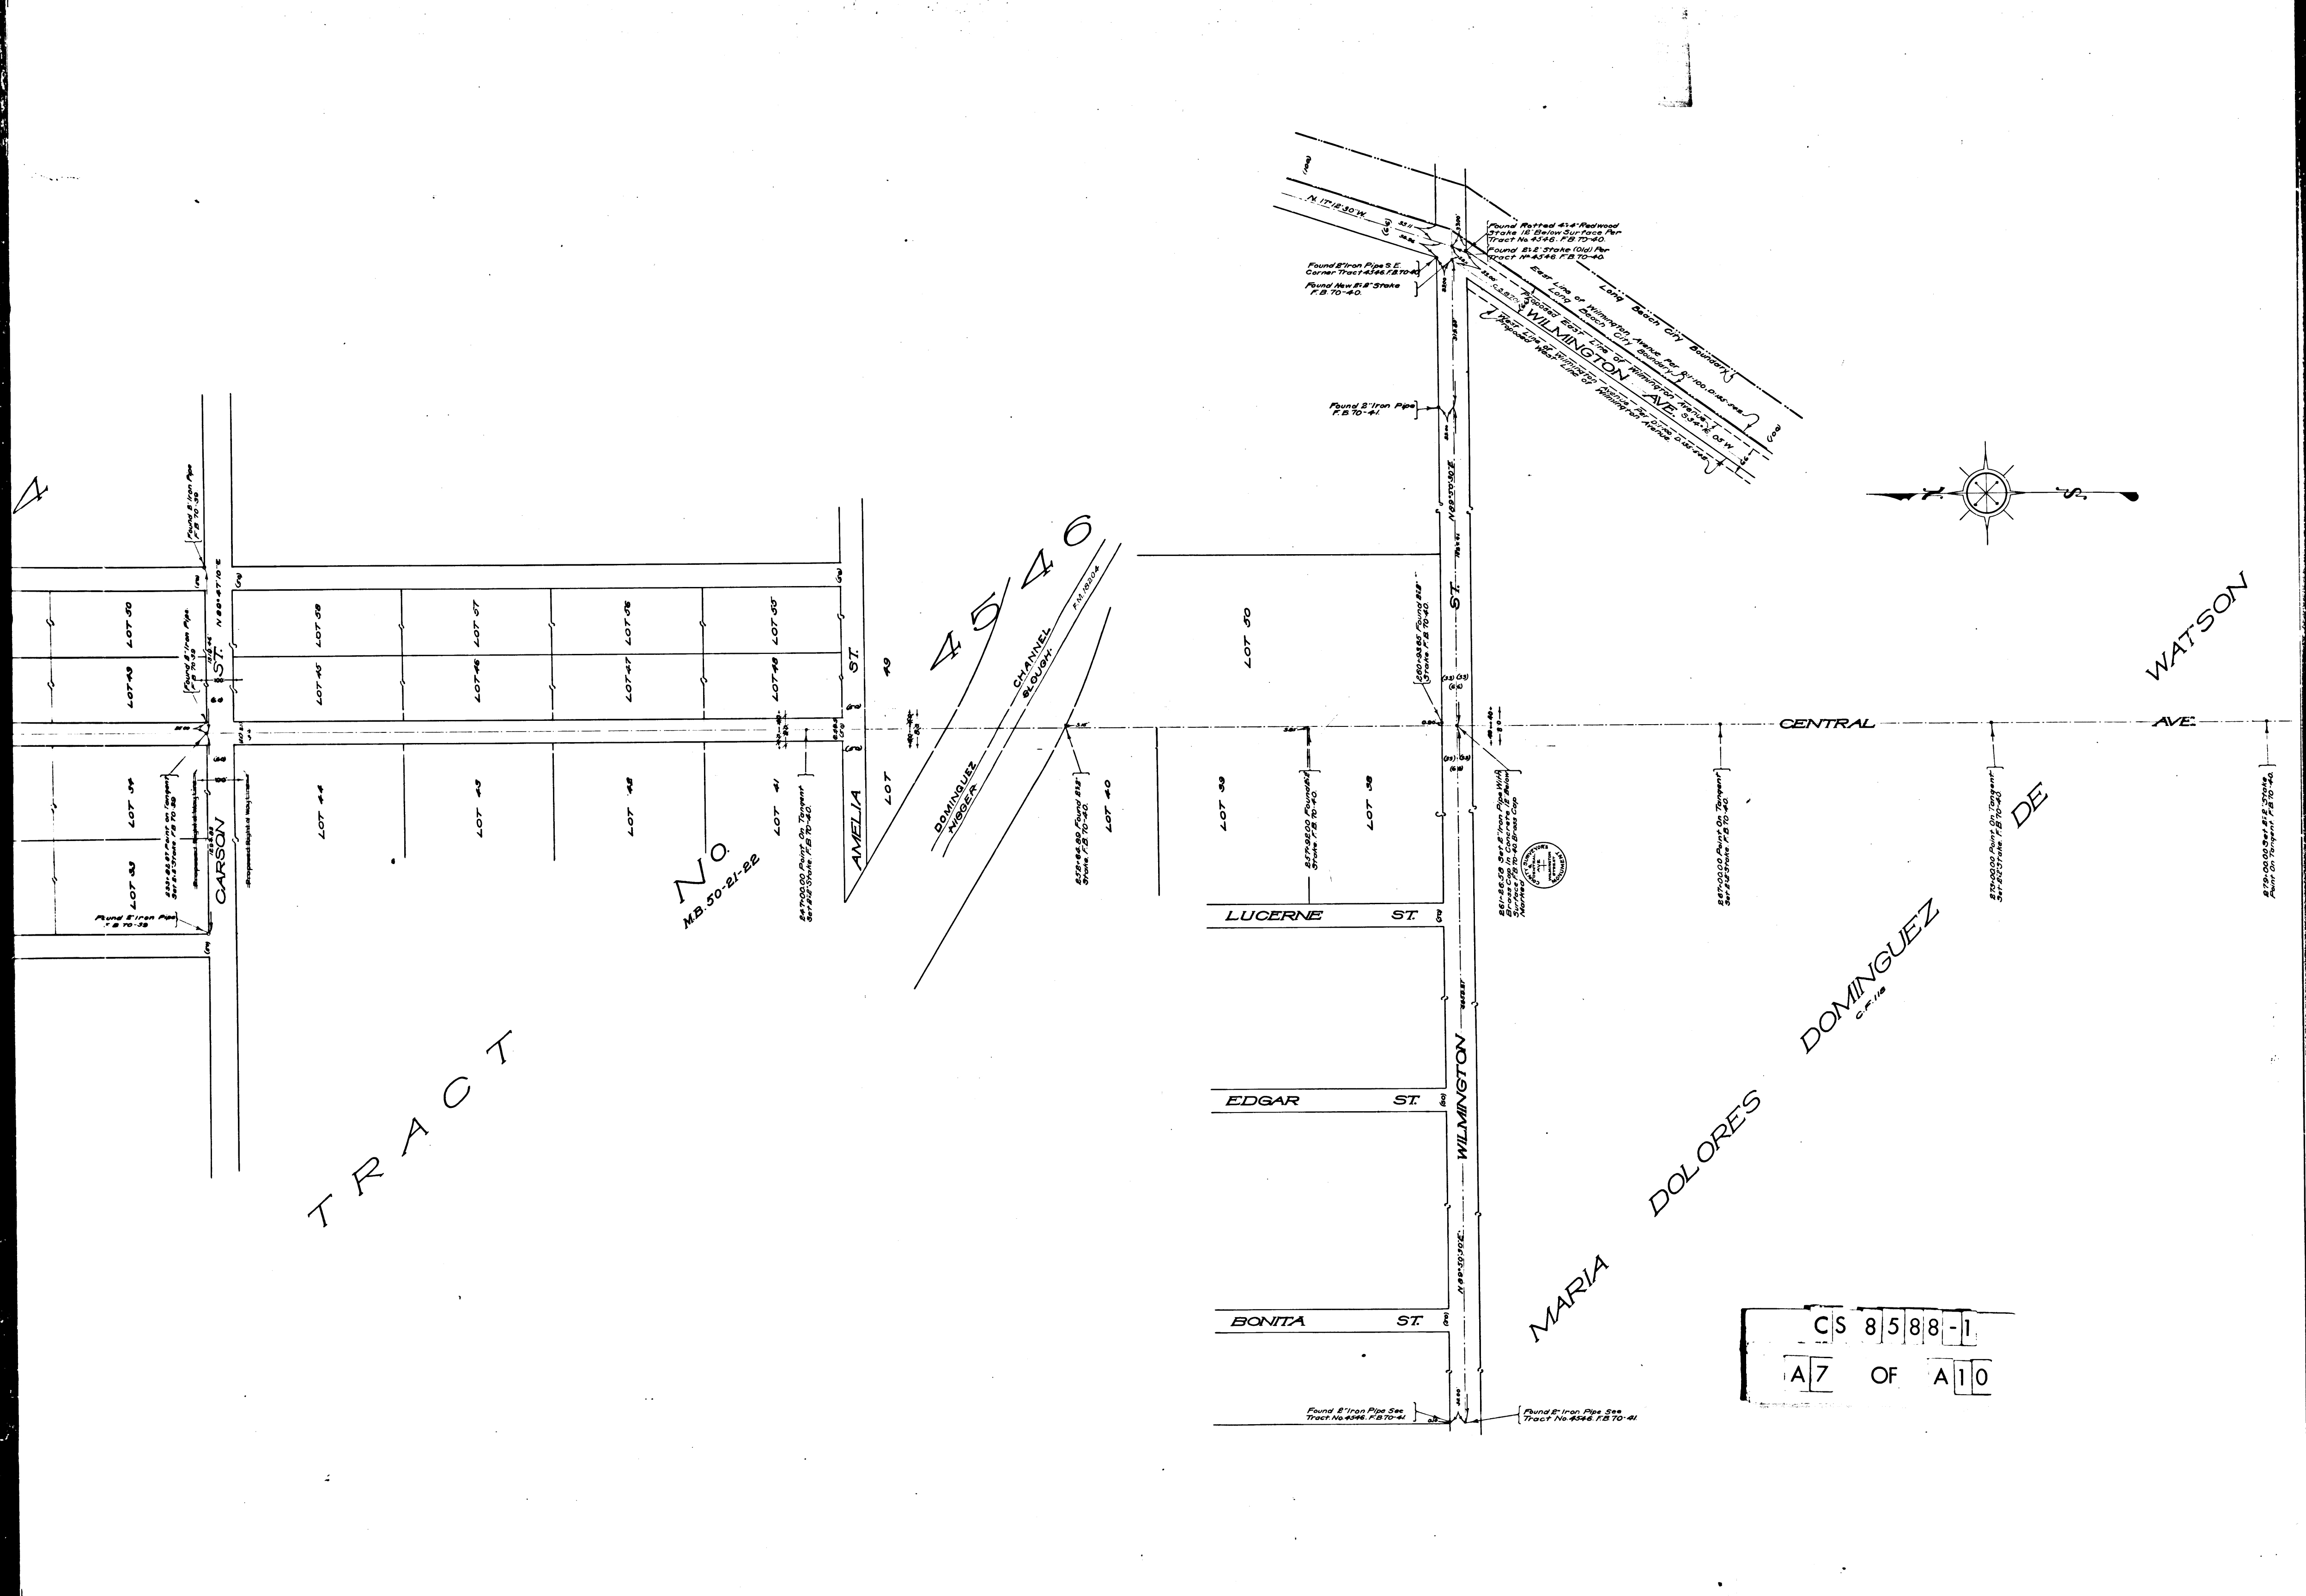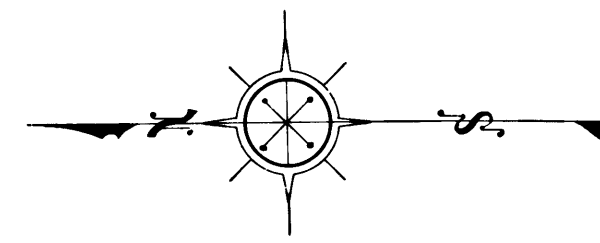

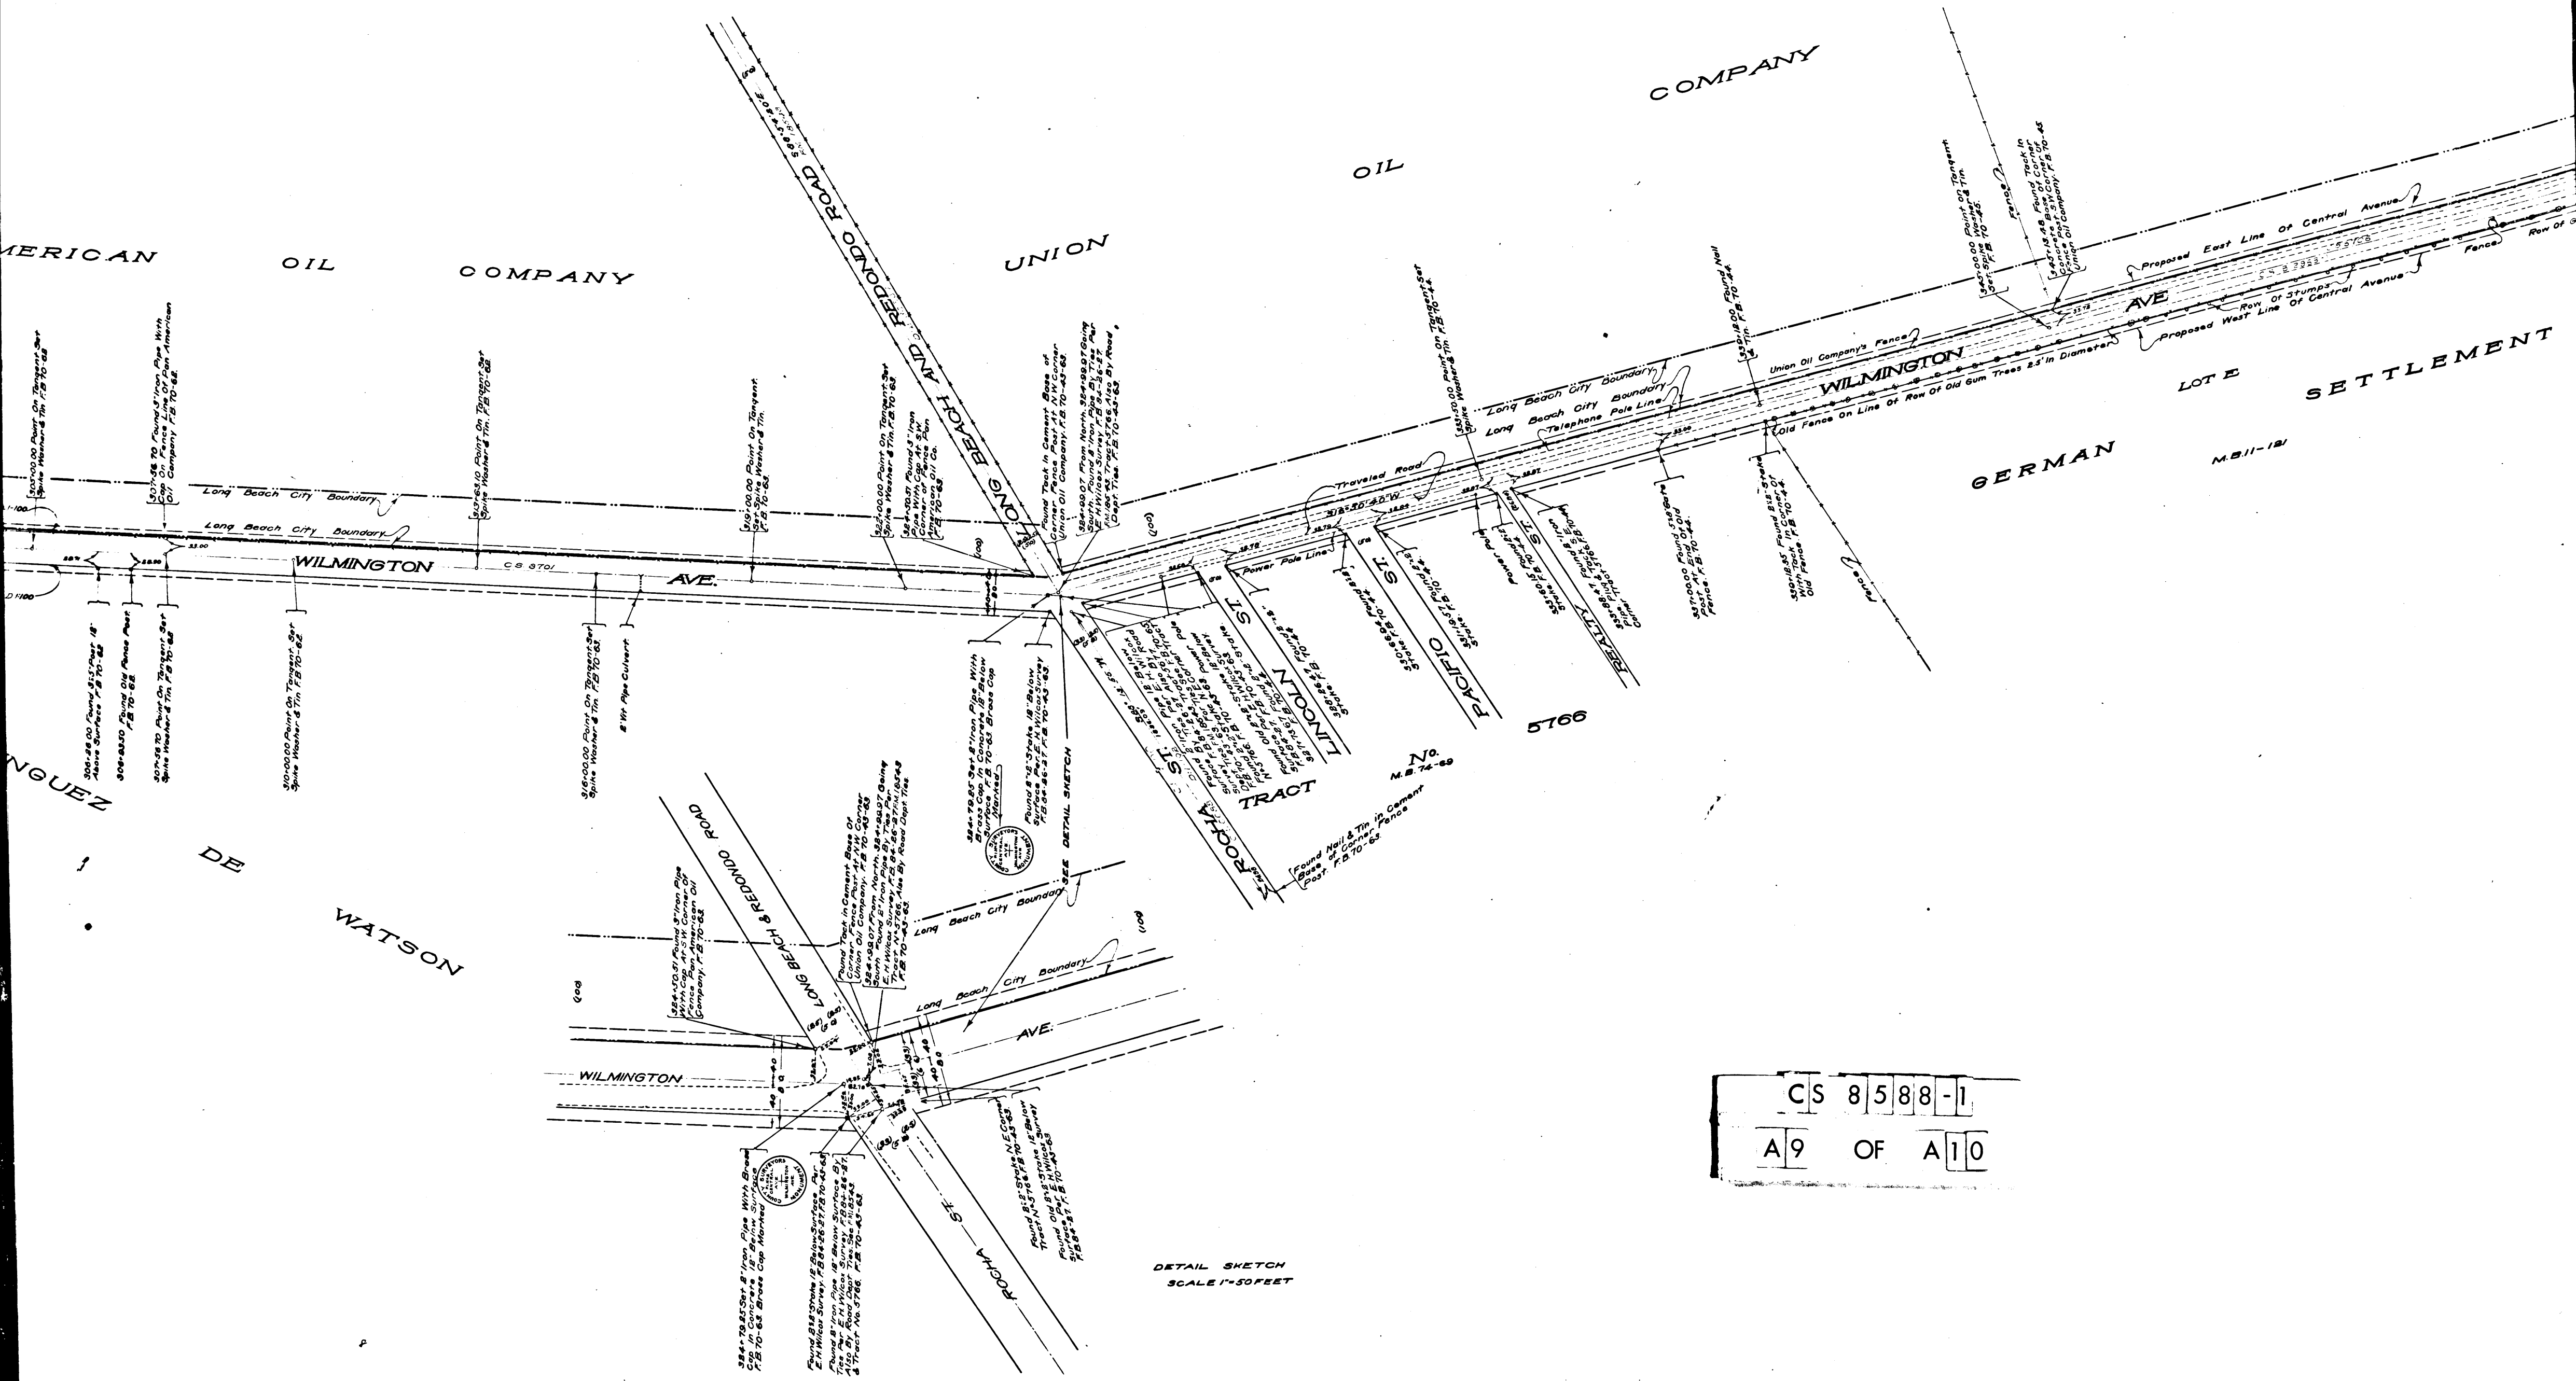

CS 8588-1
A9 OF A10

DETAIL SKETCH
SCALE 1"=50 FEET

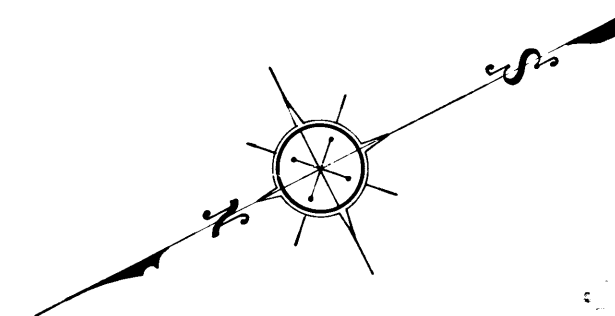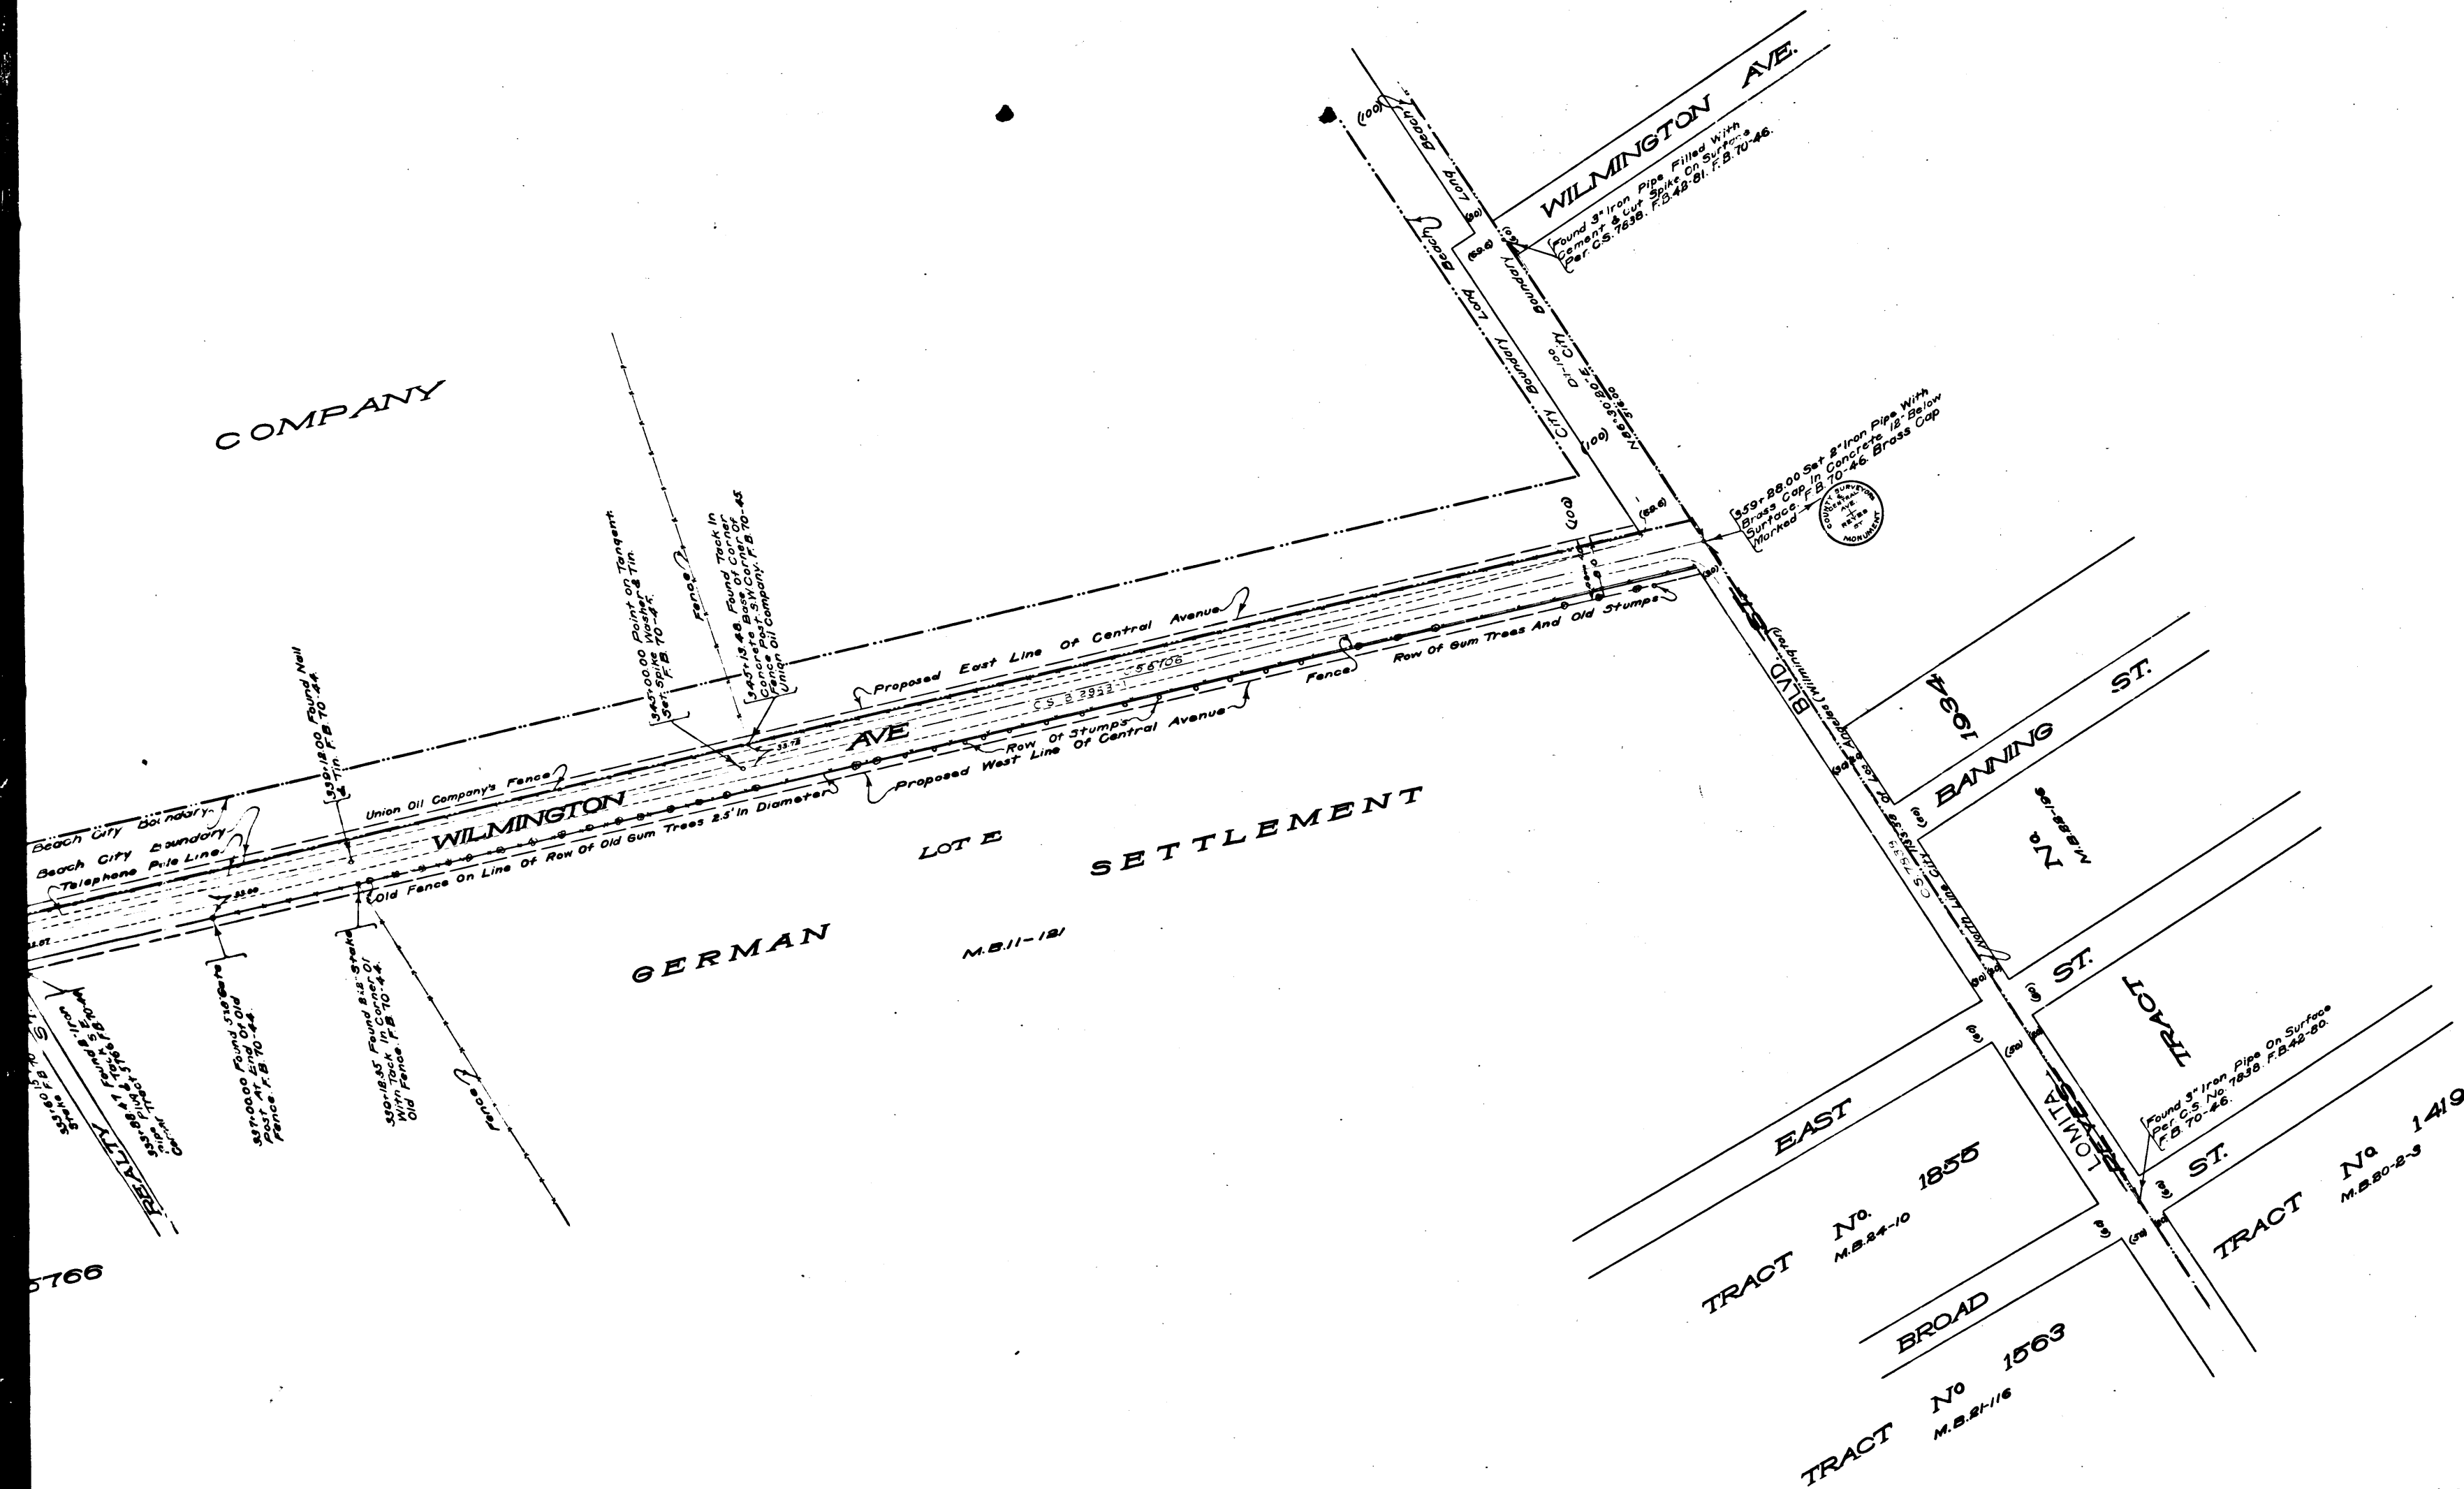

WILMINGTON AVE. AND VERA ST.

MAP OF CENTRAL AVENUE

FROM
ROSECRANS AVENUE
LOMITA TO RIVER
~~REYES STREET~~

COUNTY SURVEYOR'S MAP No. 8588
SHEET 1 OF 2 SHEETS
J.E. ROCKHOLD COUNTY SURVEYOR
Surveyed August 1923 to May 1924.

Surveyed Under Instructions Of The Board Of Super-
visors Per Order Dated May 9, 1923. Bearings Based
On The Bearing Of Vermont Avenue Per County Surveyors
Map No. 6618.

Field Work By A.E. Dunn
Office Work By E.J. Brook
Checked By R.R. Taylor

Proposed Right of Way line per Master Plan of Highways from 1927 sheet to Carson added 12/3/64-TMP

City of
San Diego

FOR PROFILE OF THIS MAP SEE (C.S. 8588-2) 1/2

CS 8588-1
A10 OF A10

