

WILMINGTON & LOS ANGELES - ROAD

C. S. 8500

Get 8" Iron Pipe With Brass
Cap In Concrete 18" Below
Surface F.B. 73-46. Brass
Cap Marked.

Set Site. Mosher
6771 F.B. 70-48.
Found 2" Iron Pipe. 3 M.
Corner Garding Syndicate
Property. F.B. 70-48.

577.0

1425.40

N 87° 59' 30" E

Center Line

Found 2" Iron

32616

RAN

C	S	8	7	0	5
---	---	---	---	---	---

A 2 OF A 6

ANCHOR

3864.67

VICTORIA STREET

N 87° 53' 30" E

Center Line 360.76

Found 4 1/2" Post With Nail
A Fence Post 1' East
Marked V.C. Land On
South Side. F.B. 70-23.

Found 8" Iron Pipe Plug & Tack
Below Surface. 3' Center
of Synchro. F.B. 70-24-25-26
of Central Avenue.

CENTRAL AVE.

Central Avenue

1083.55

N 87° 53' 30" E

347.72

D-11-57-36

A N

Set Spike & Tin
F.B. 70-22

118 145

S

O.F.
C.F.



Set 8" Iron Pipe With Brass
Cap In Concrete 1/2" Below
Surface. F.B. 70-25 Brass Cap
Marked.

Proposed West Line


Center Line Central Ave. Survey 30° 55' 00" E

Proposed East Line



Center Line Central Ave. Survey 30° 55' 00" E

CS	8705
A3	OF A6

P E D R O

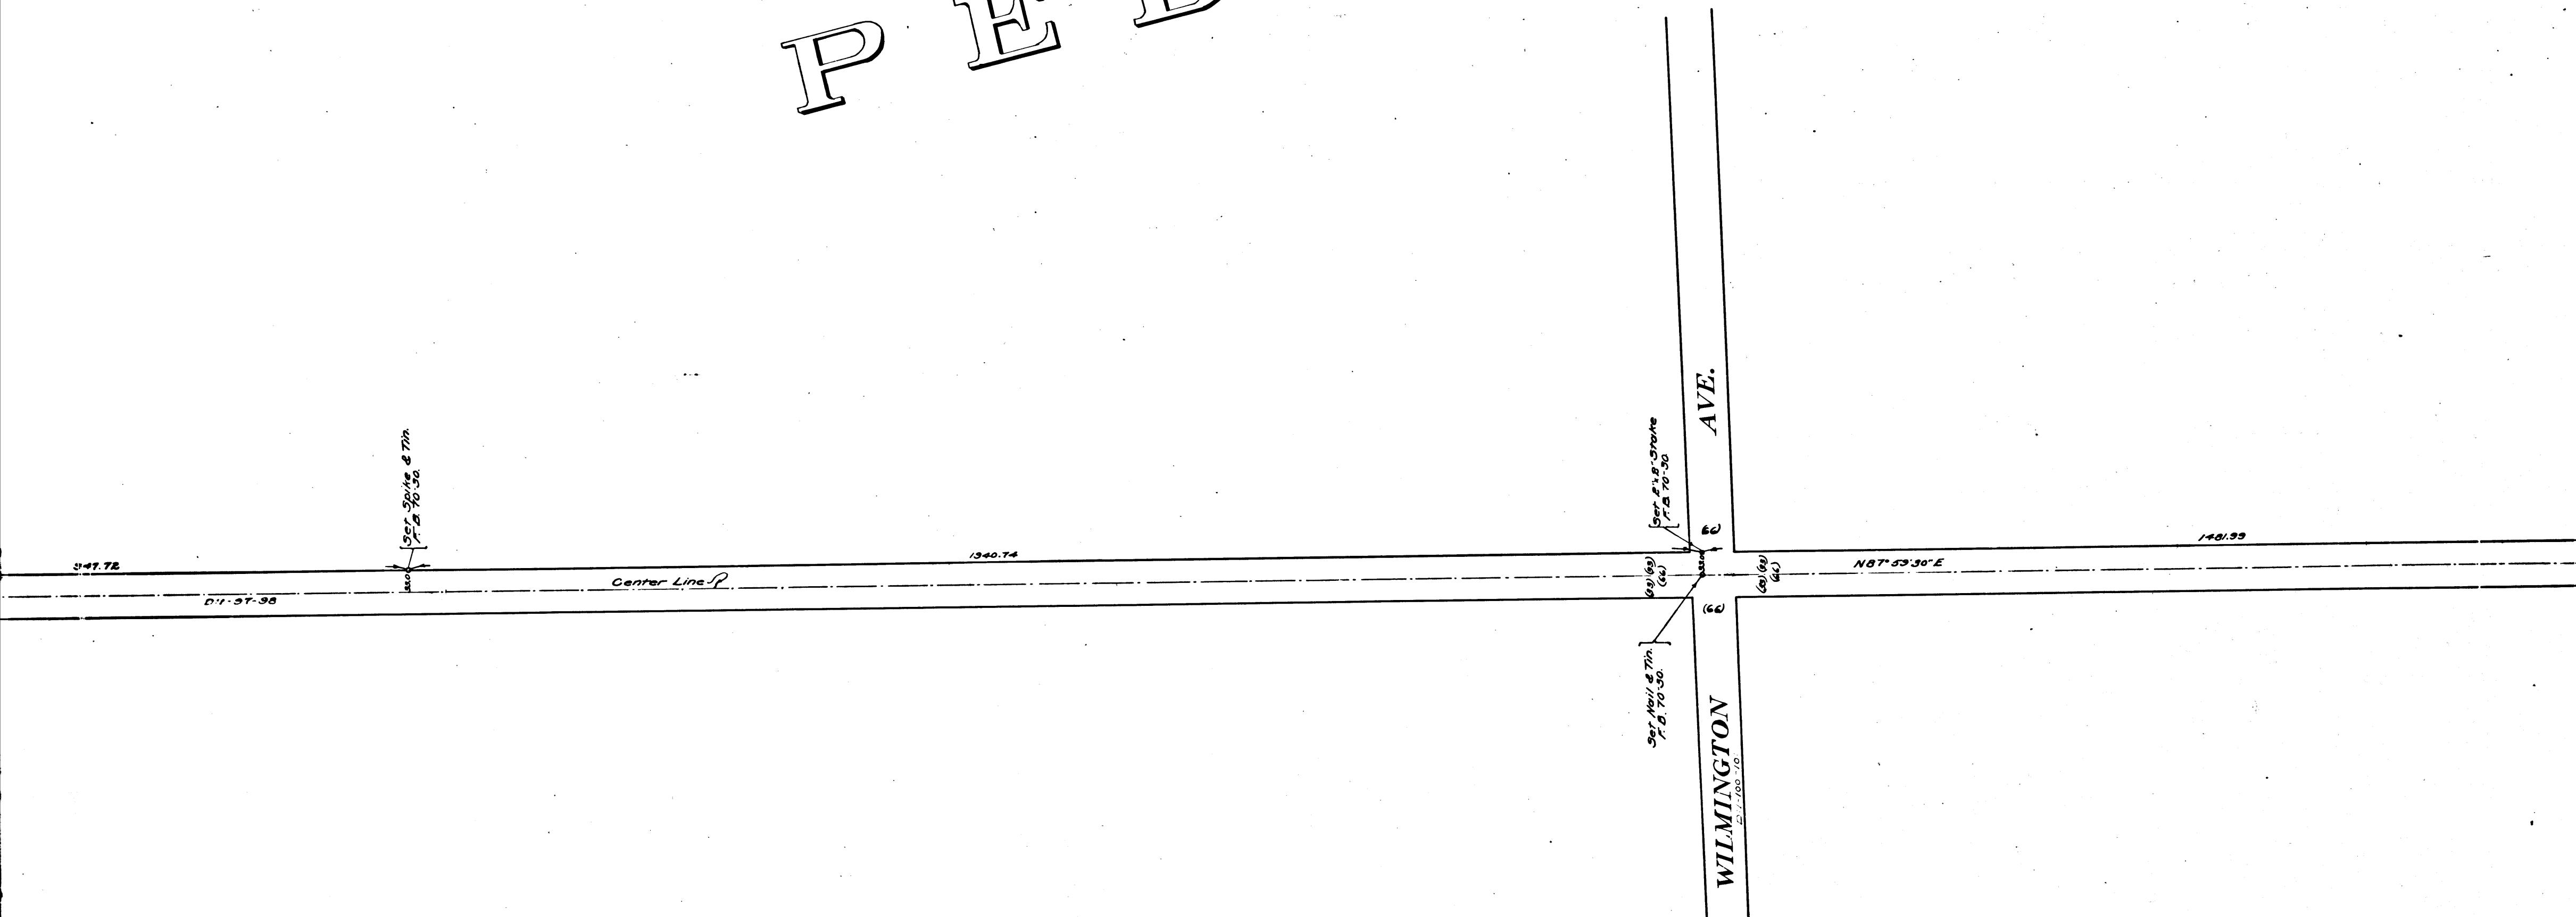

CS	8	7	0	5
A	4	OF	A	6

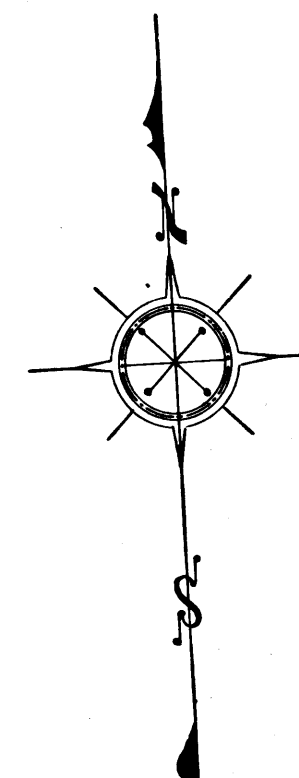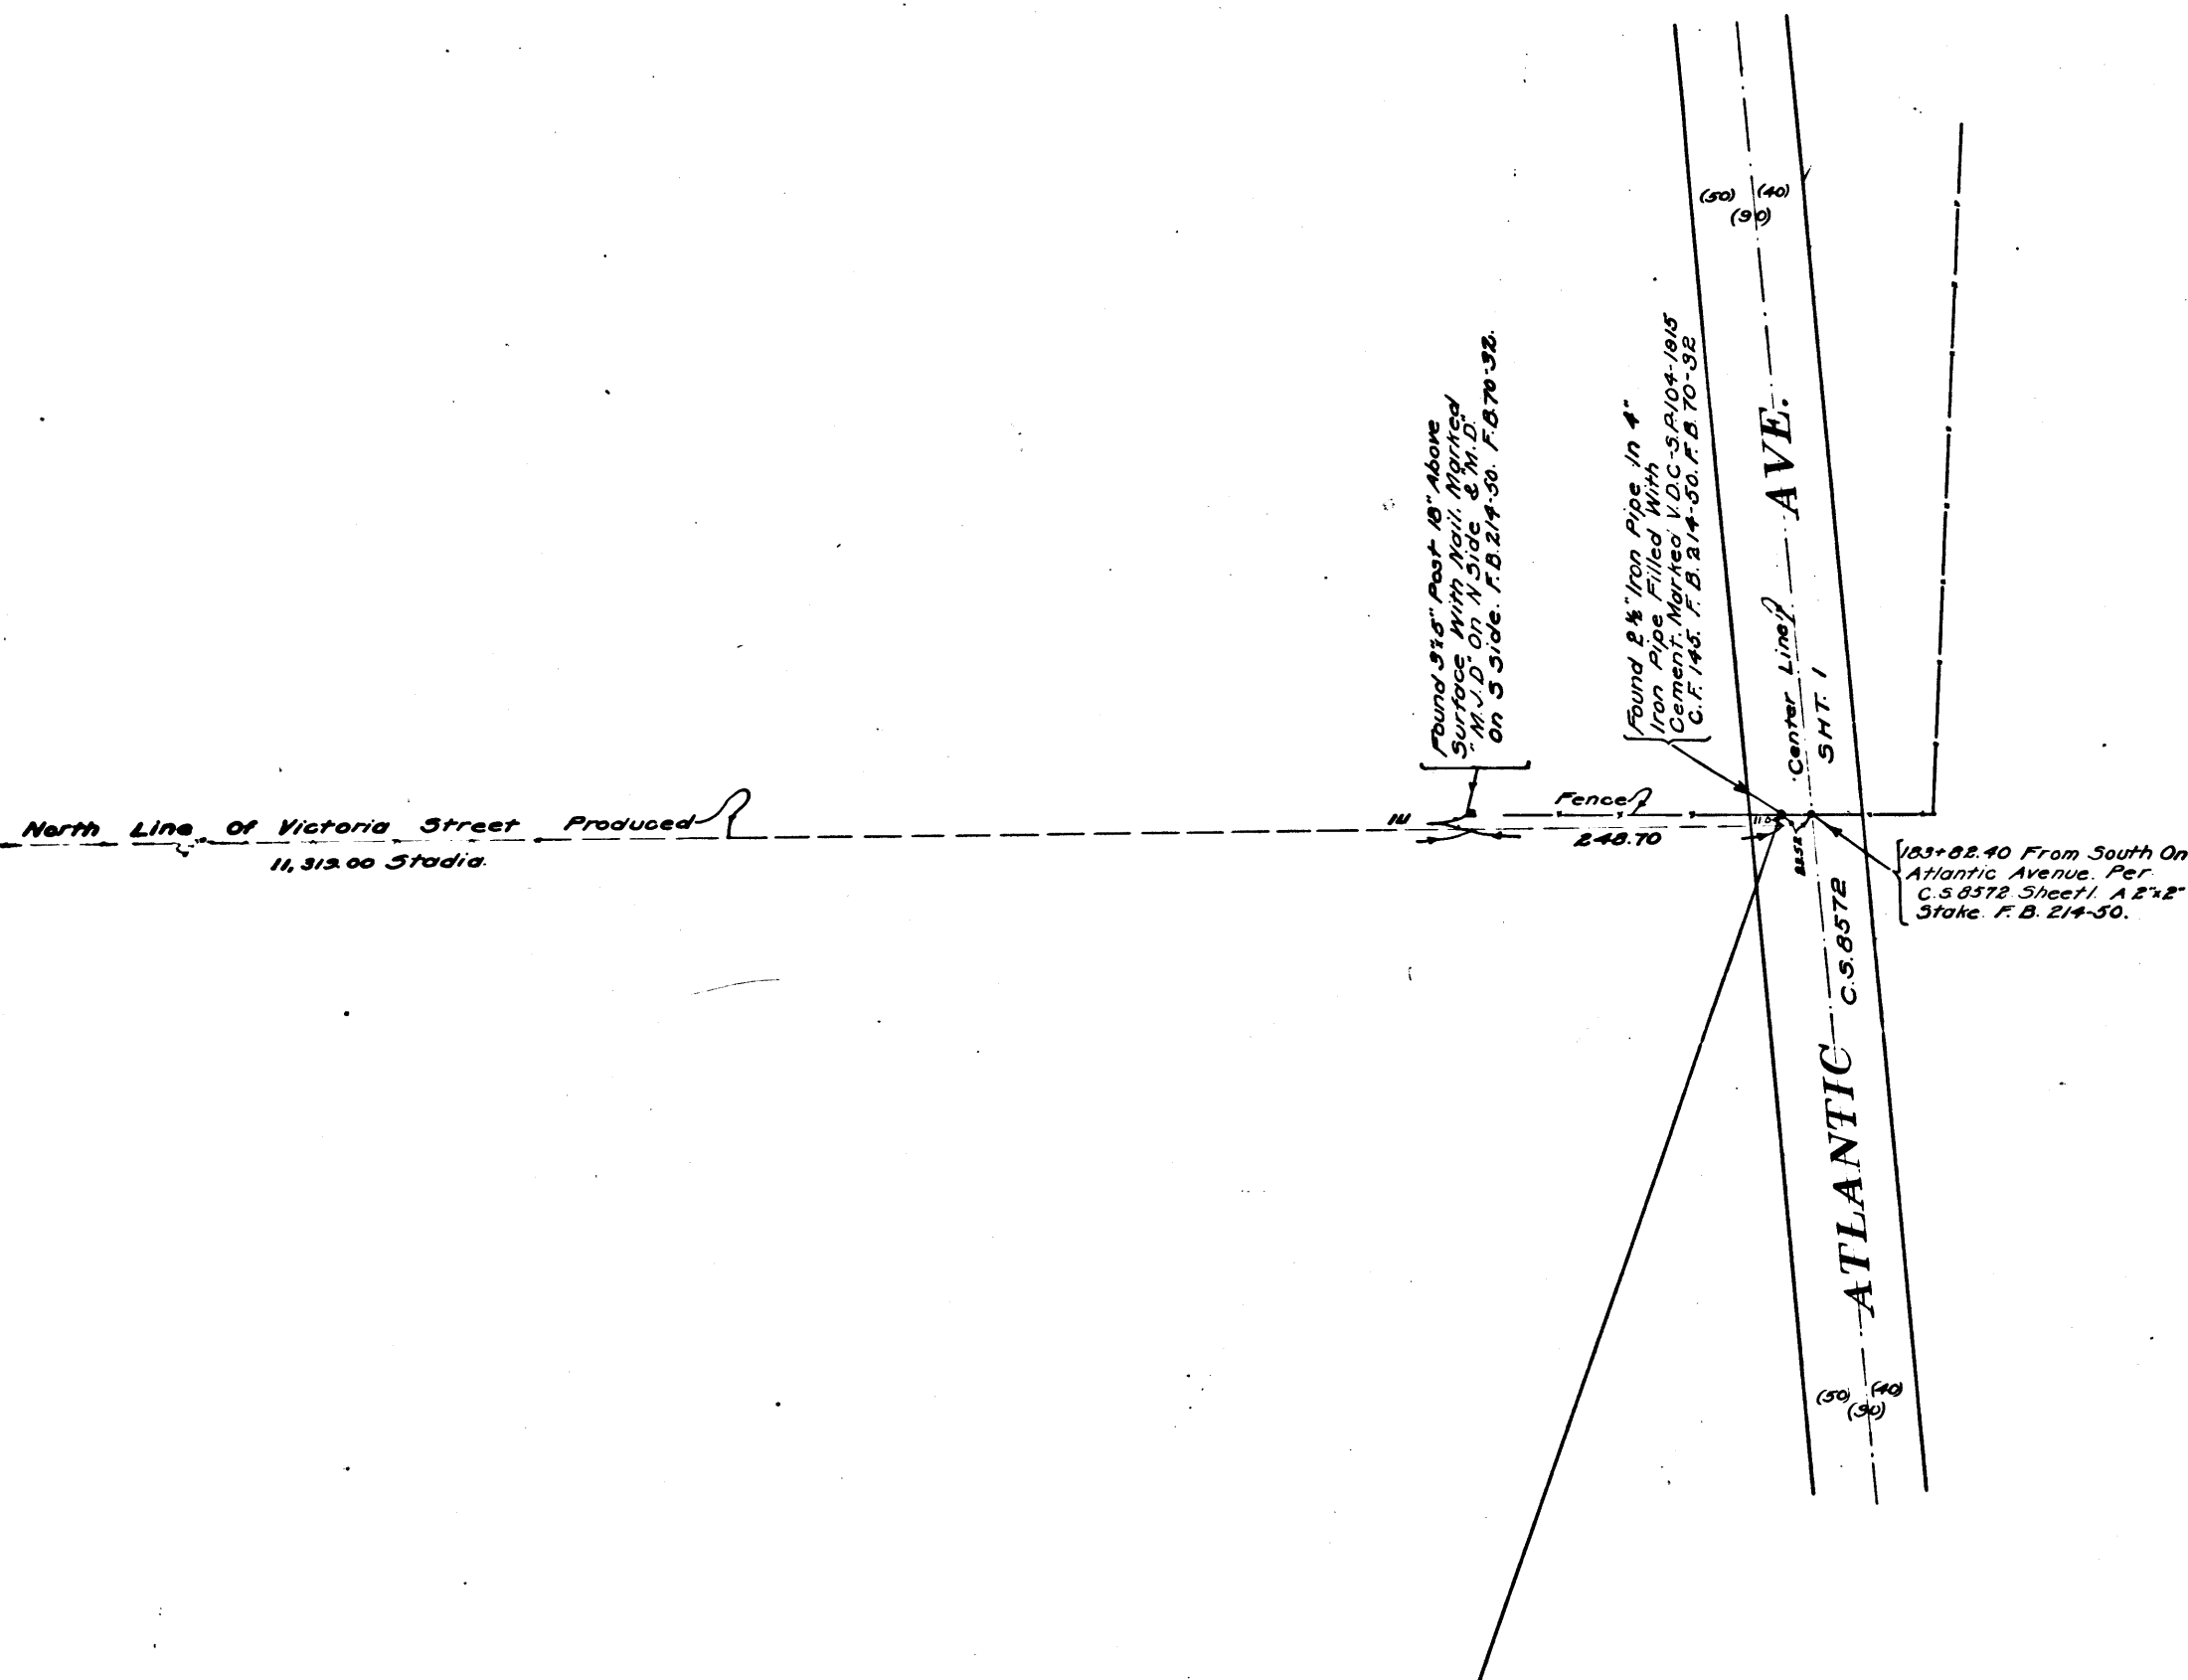

MAP OF
VICTORIA STREET
 FROM
MAIN STREET
 TO
WEST LINE OF VICTORIA D. DE CARSON
19.43 ACRE TRACT PER C.F. 145
 COUNTY SURVEYORS MAP NO. 8705
 SCALE: 1 INCH = 100 FEET
J. E. ROCKHOLD COUNTY SURVEYOR
SURVEYED SEPTEMBER 1923

SURVEYED UNDER INSTRUCTIONS OF THE BOARD
 OF SUPERVISORS PER ORDER DATED MAY 9 1923.
 BEARINGS BASED ON THE BEARING OF CENTRAL
 AVENUE PER C.S. 8588.

F.B. 70-28-32

FIELD WORK BY A.E. DUNN
 OFFICE WORK BY E.J. BROOK
 CHECKED BY K.R. McPHERSON

Sht. 26
 S. 32

CS	8705
A6	OF A6