




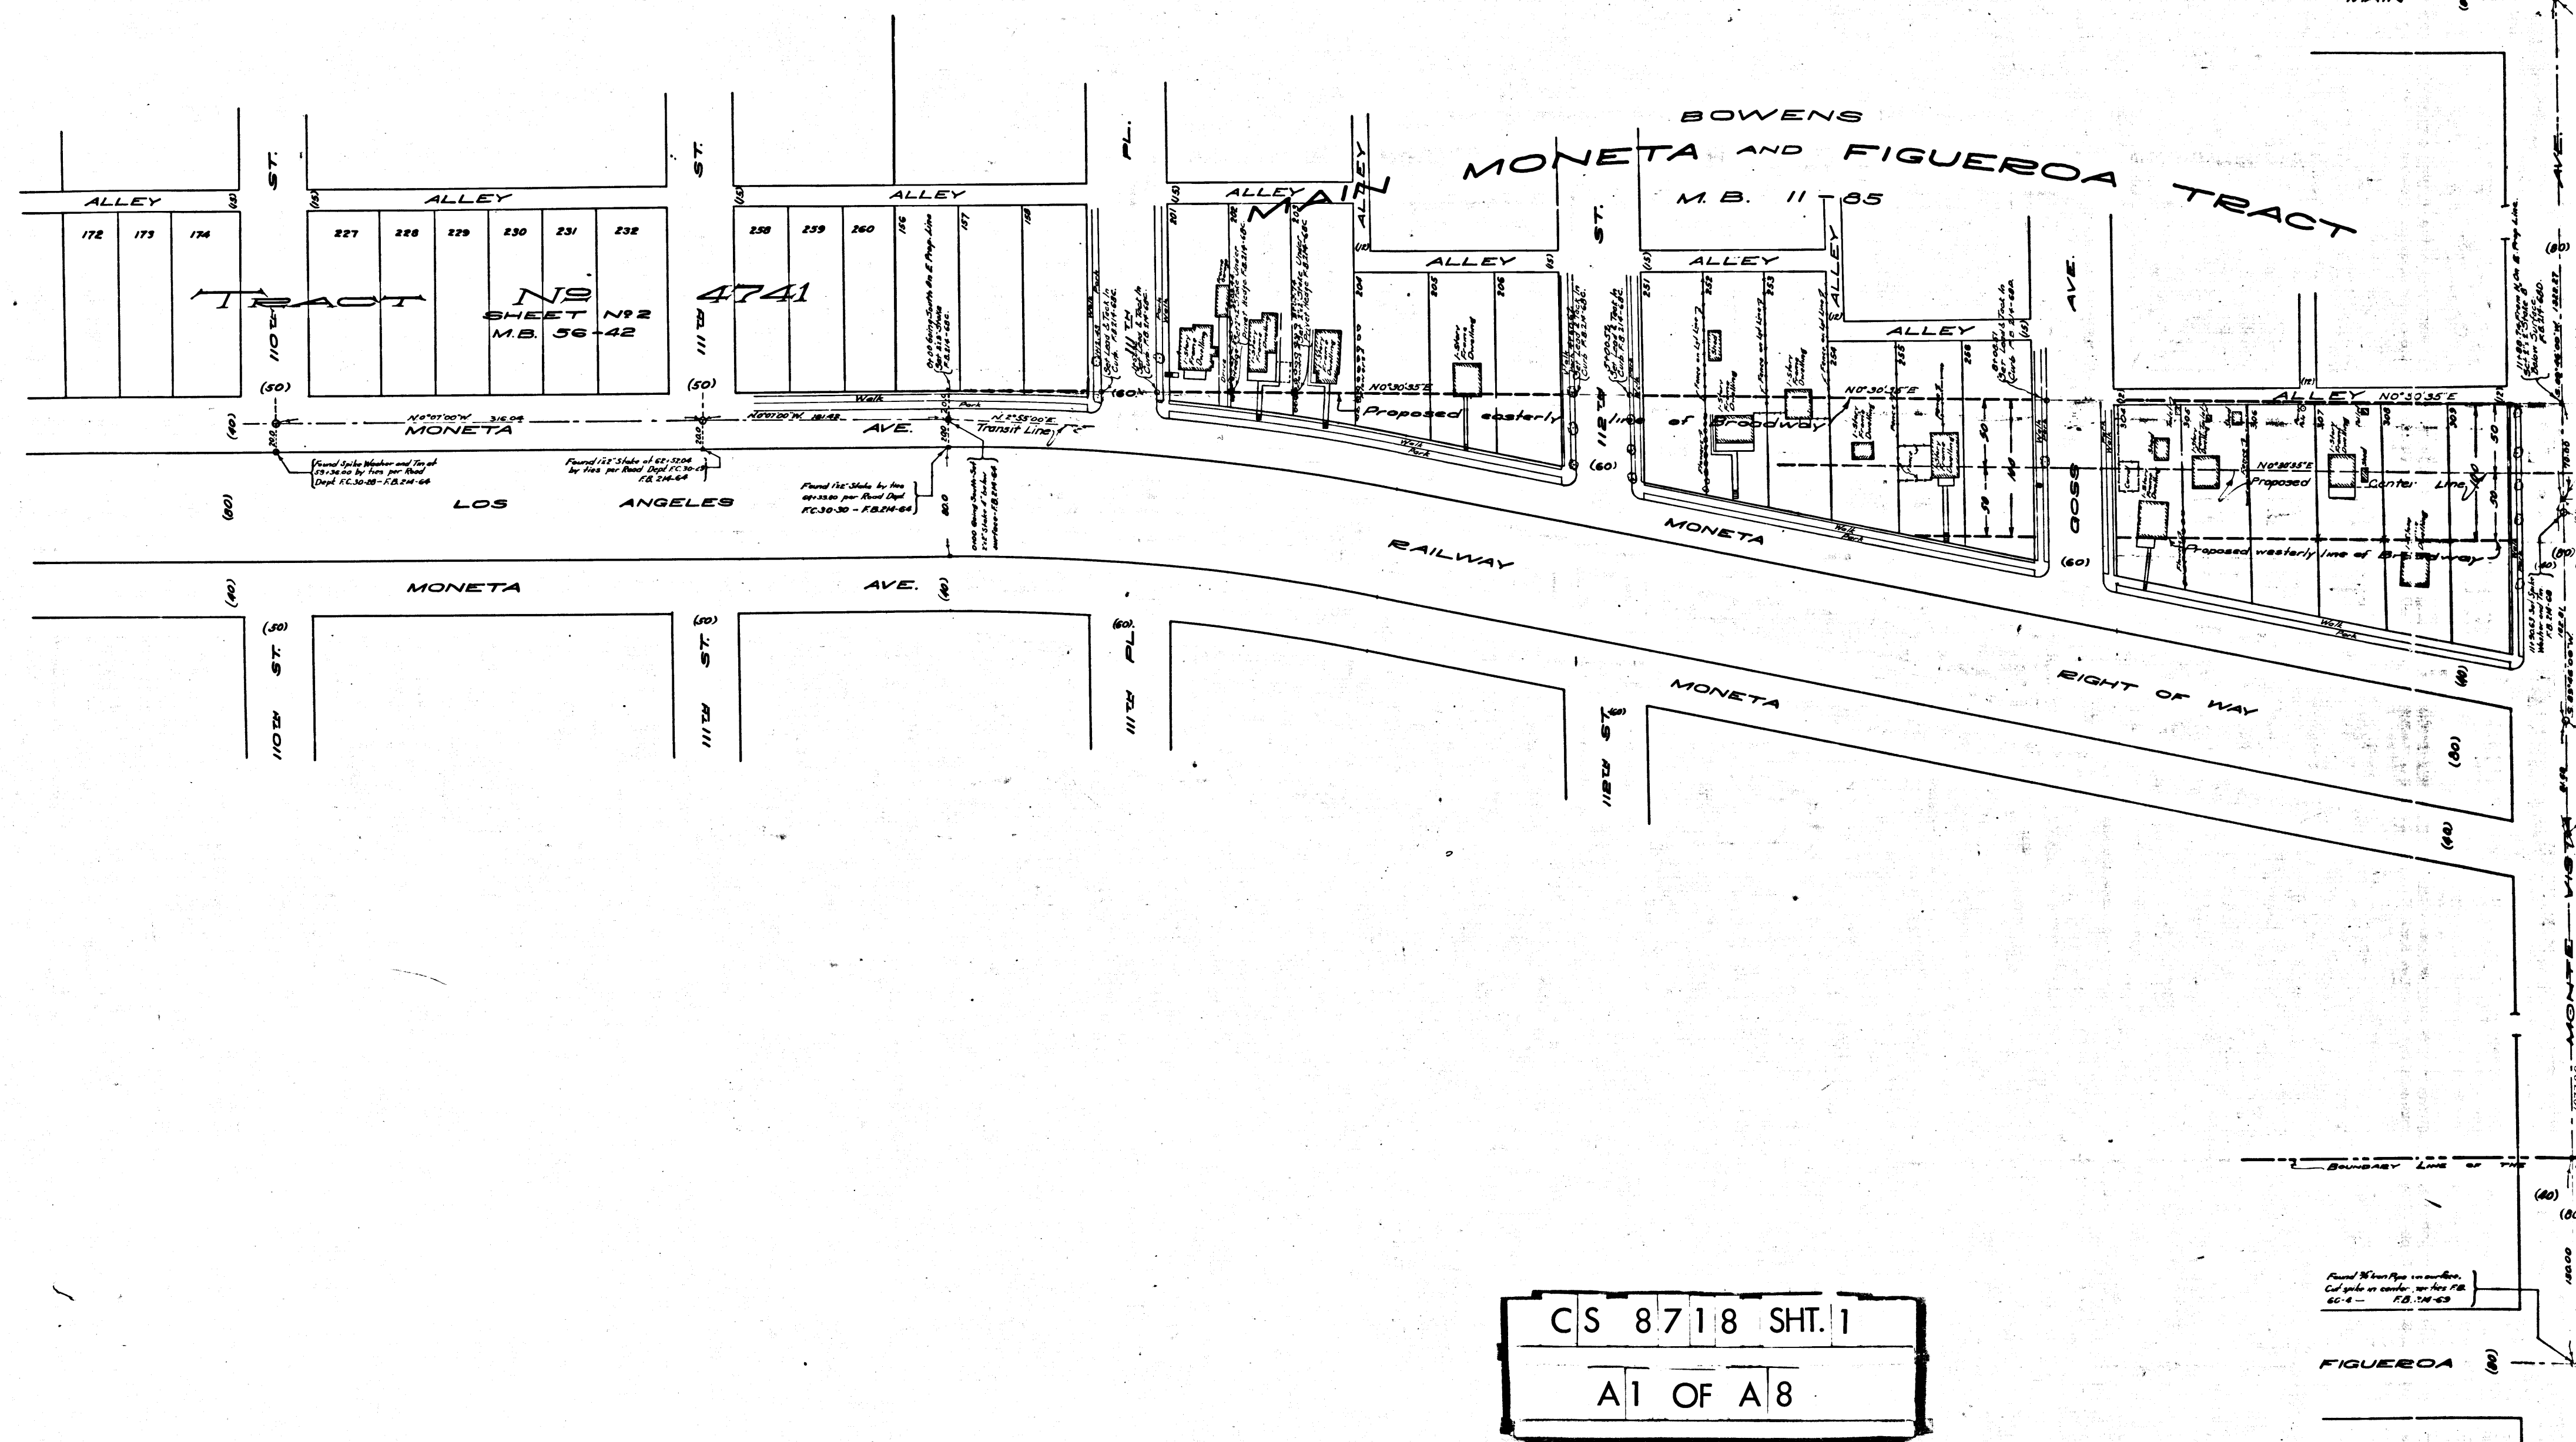


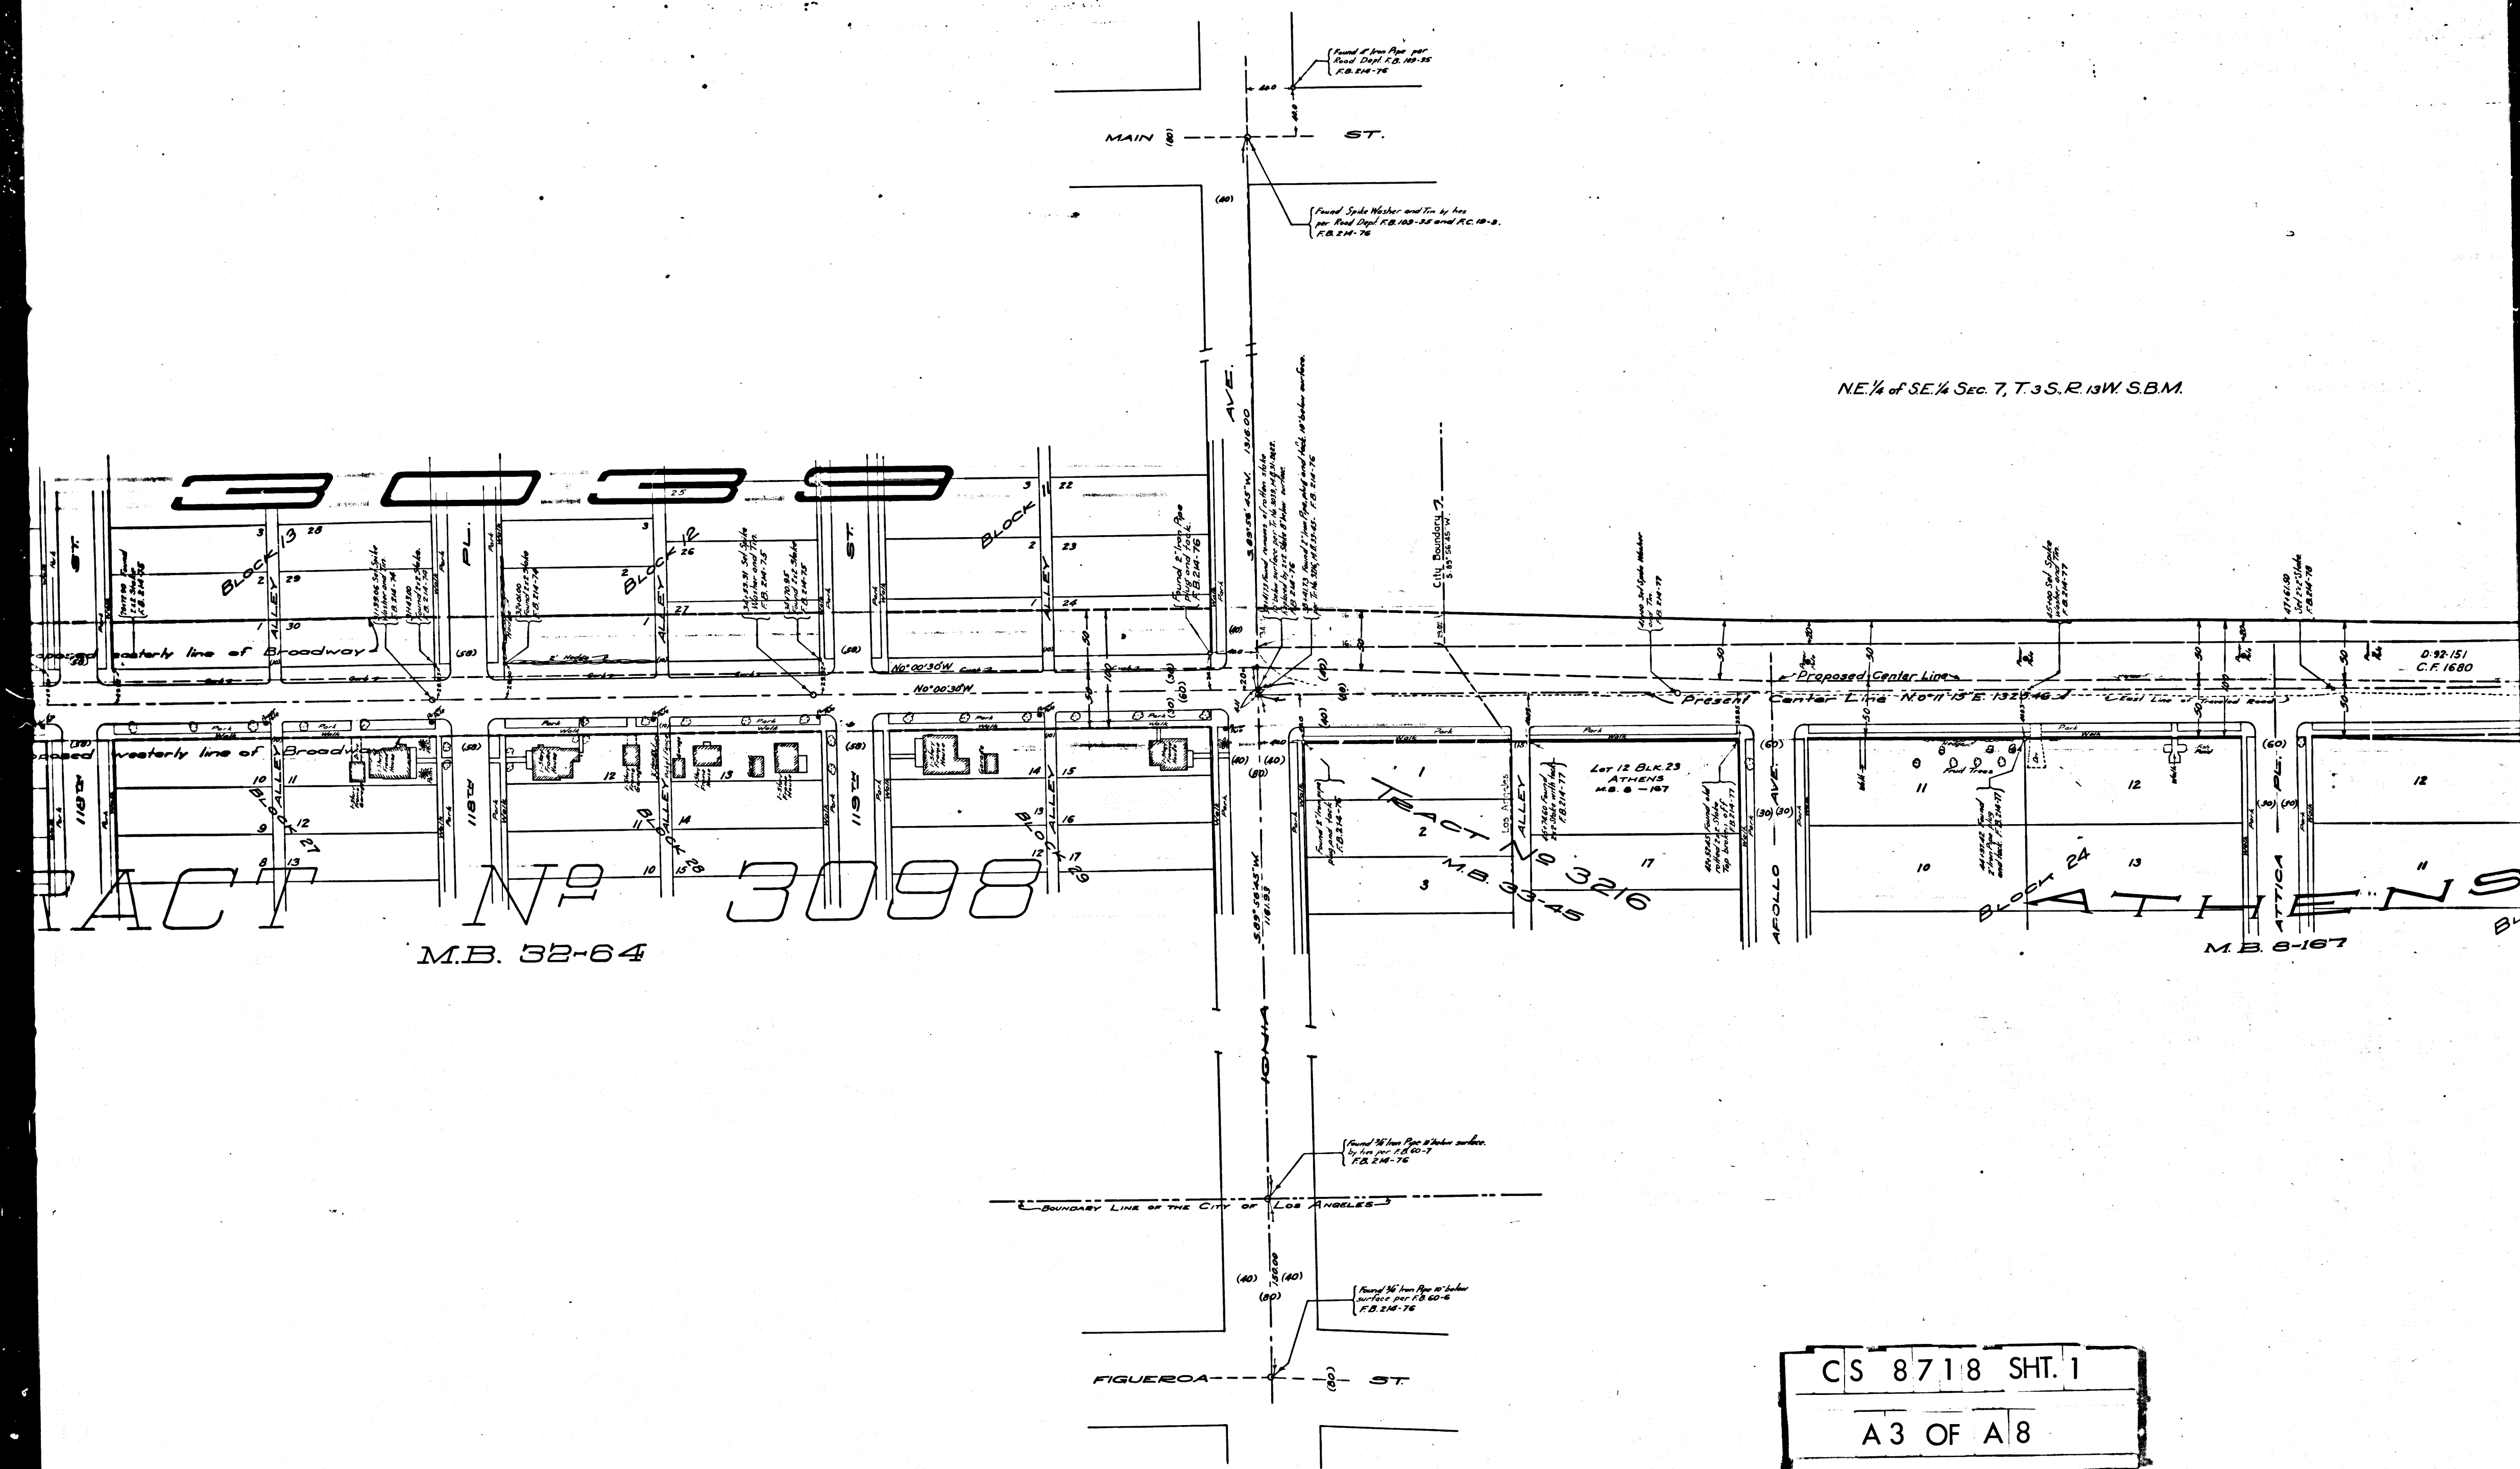


SECTION 18 T. 3 S. R. 13 W. S. B. M.

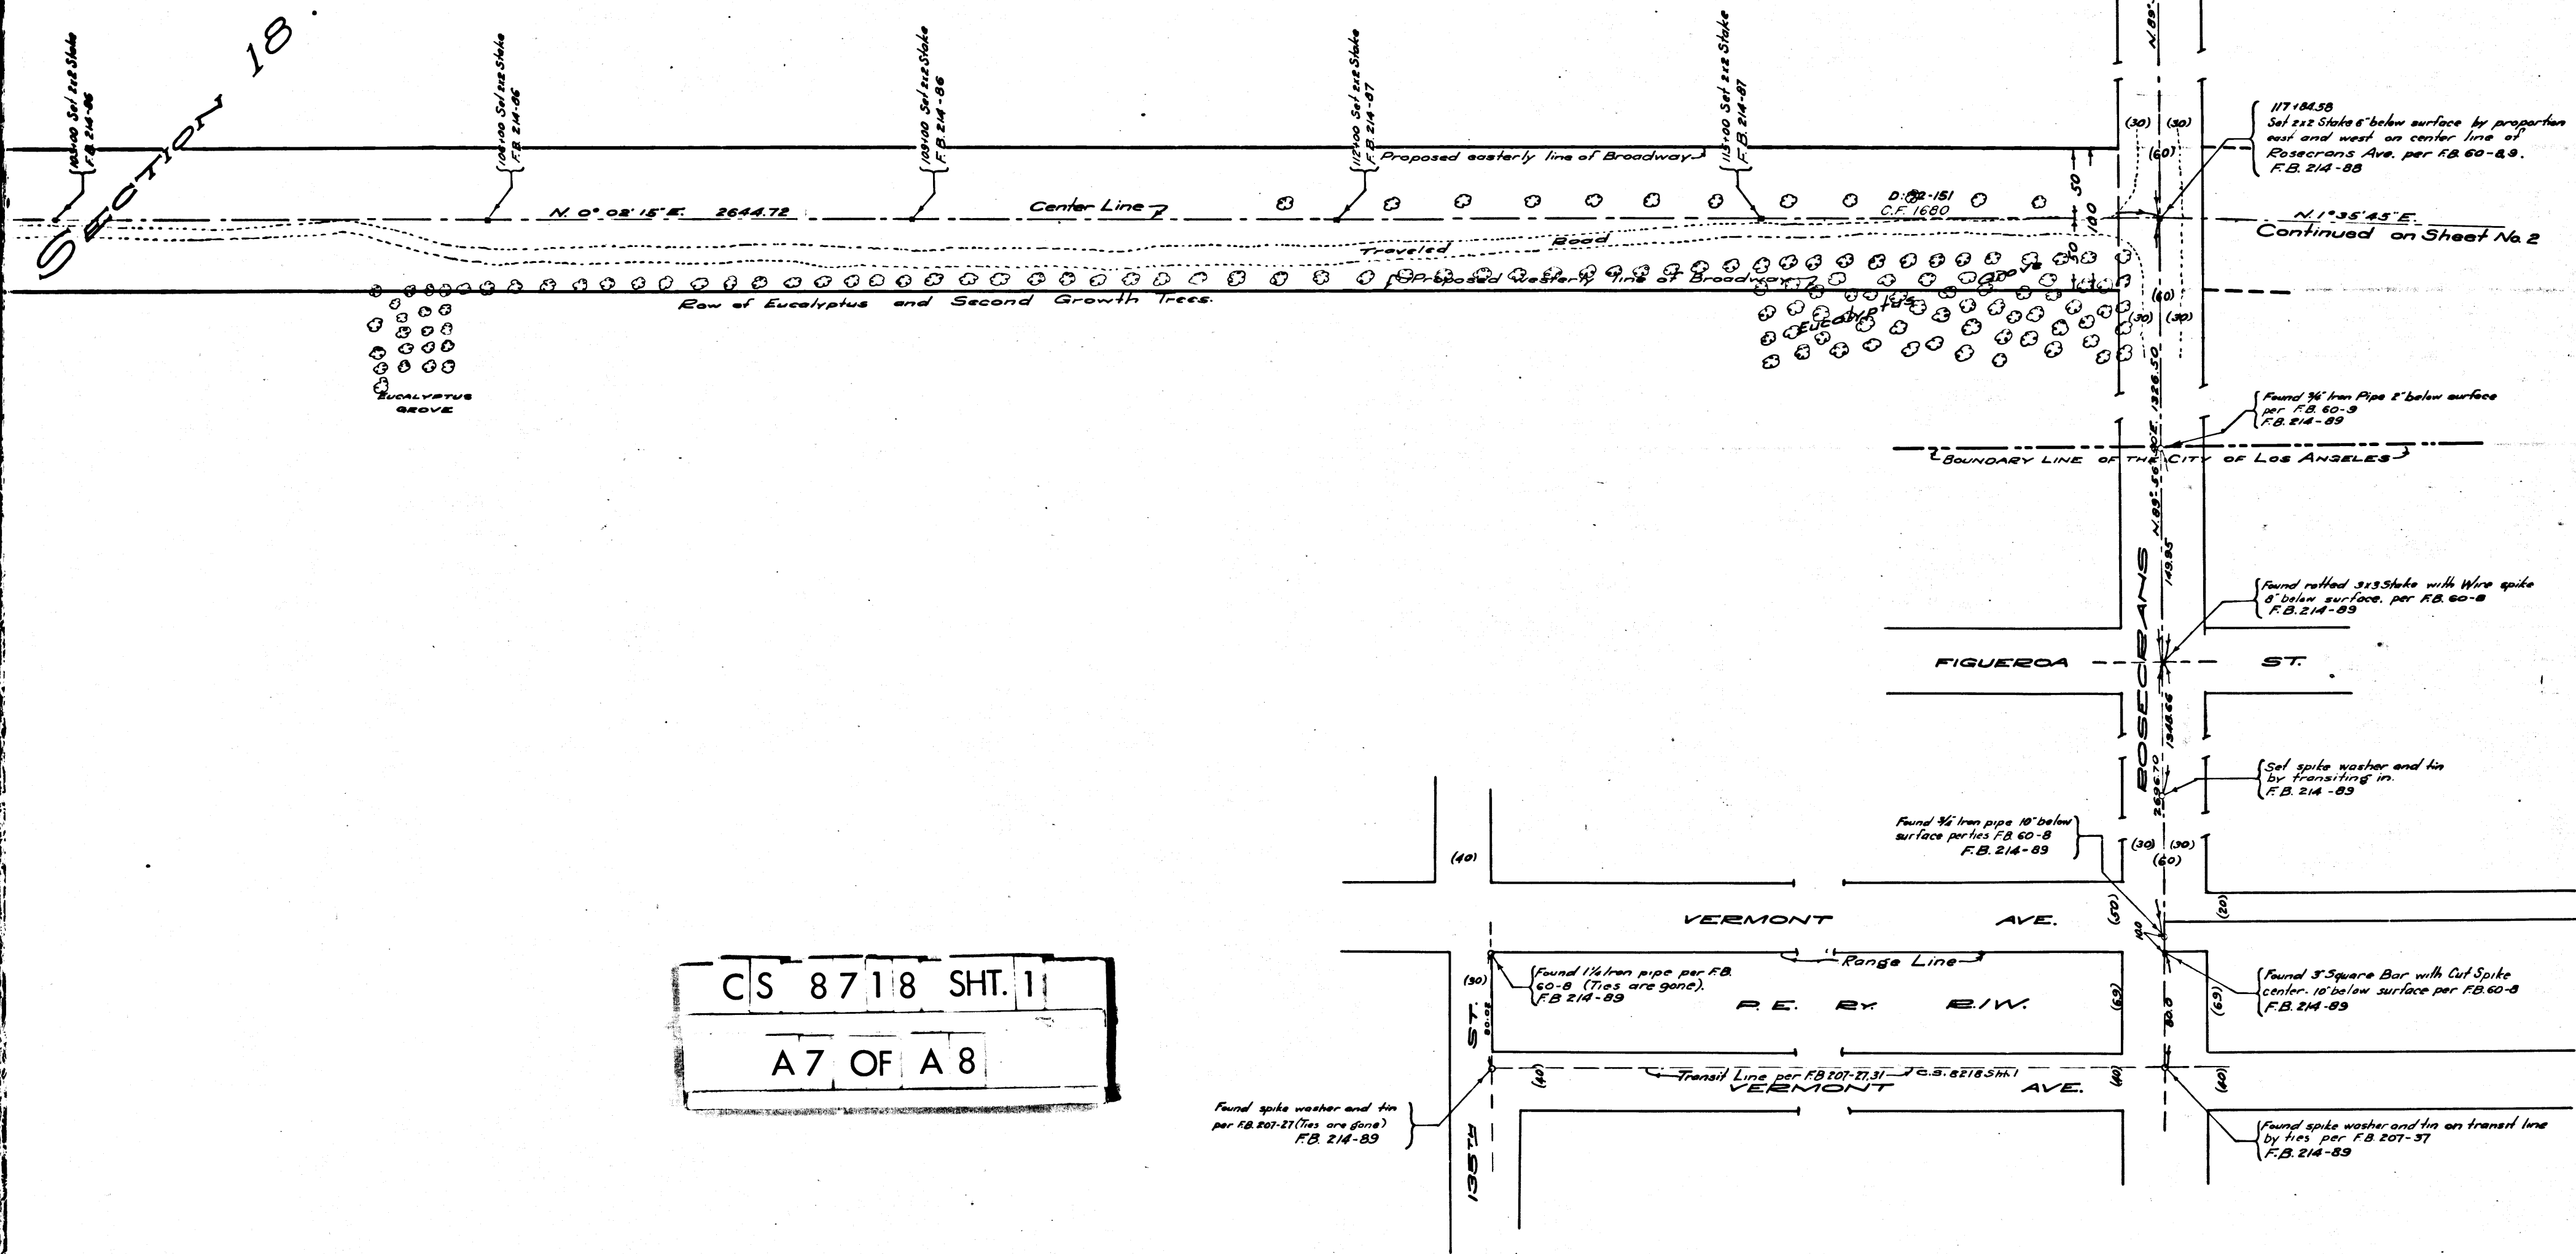

CS 8718 SHT. 1
A7 OF A8

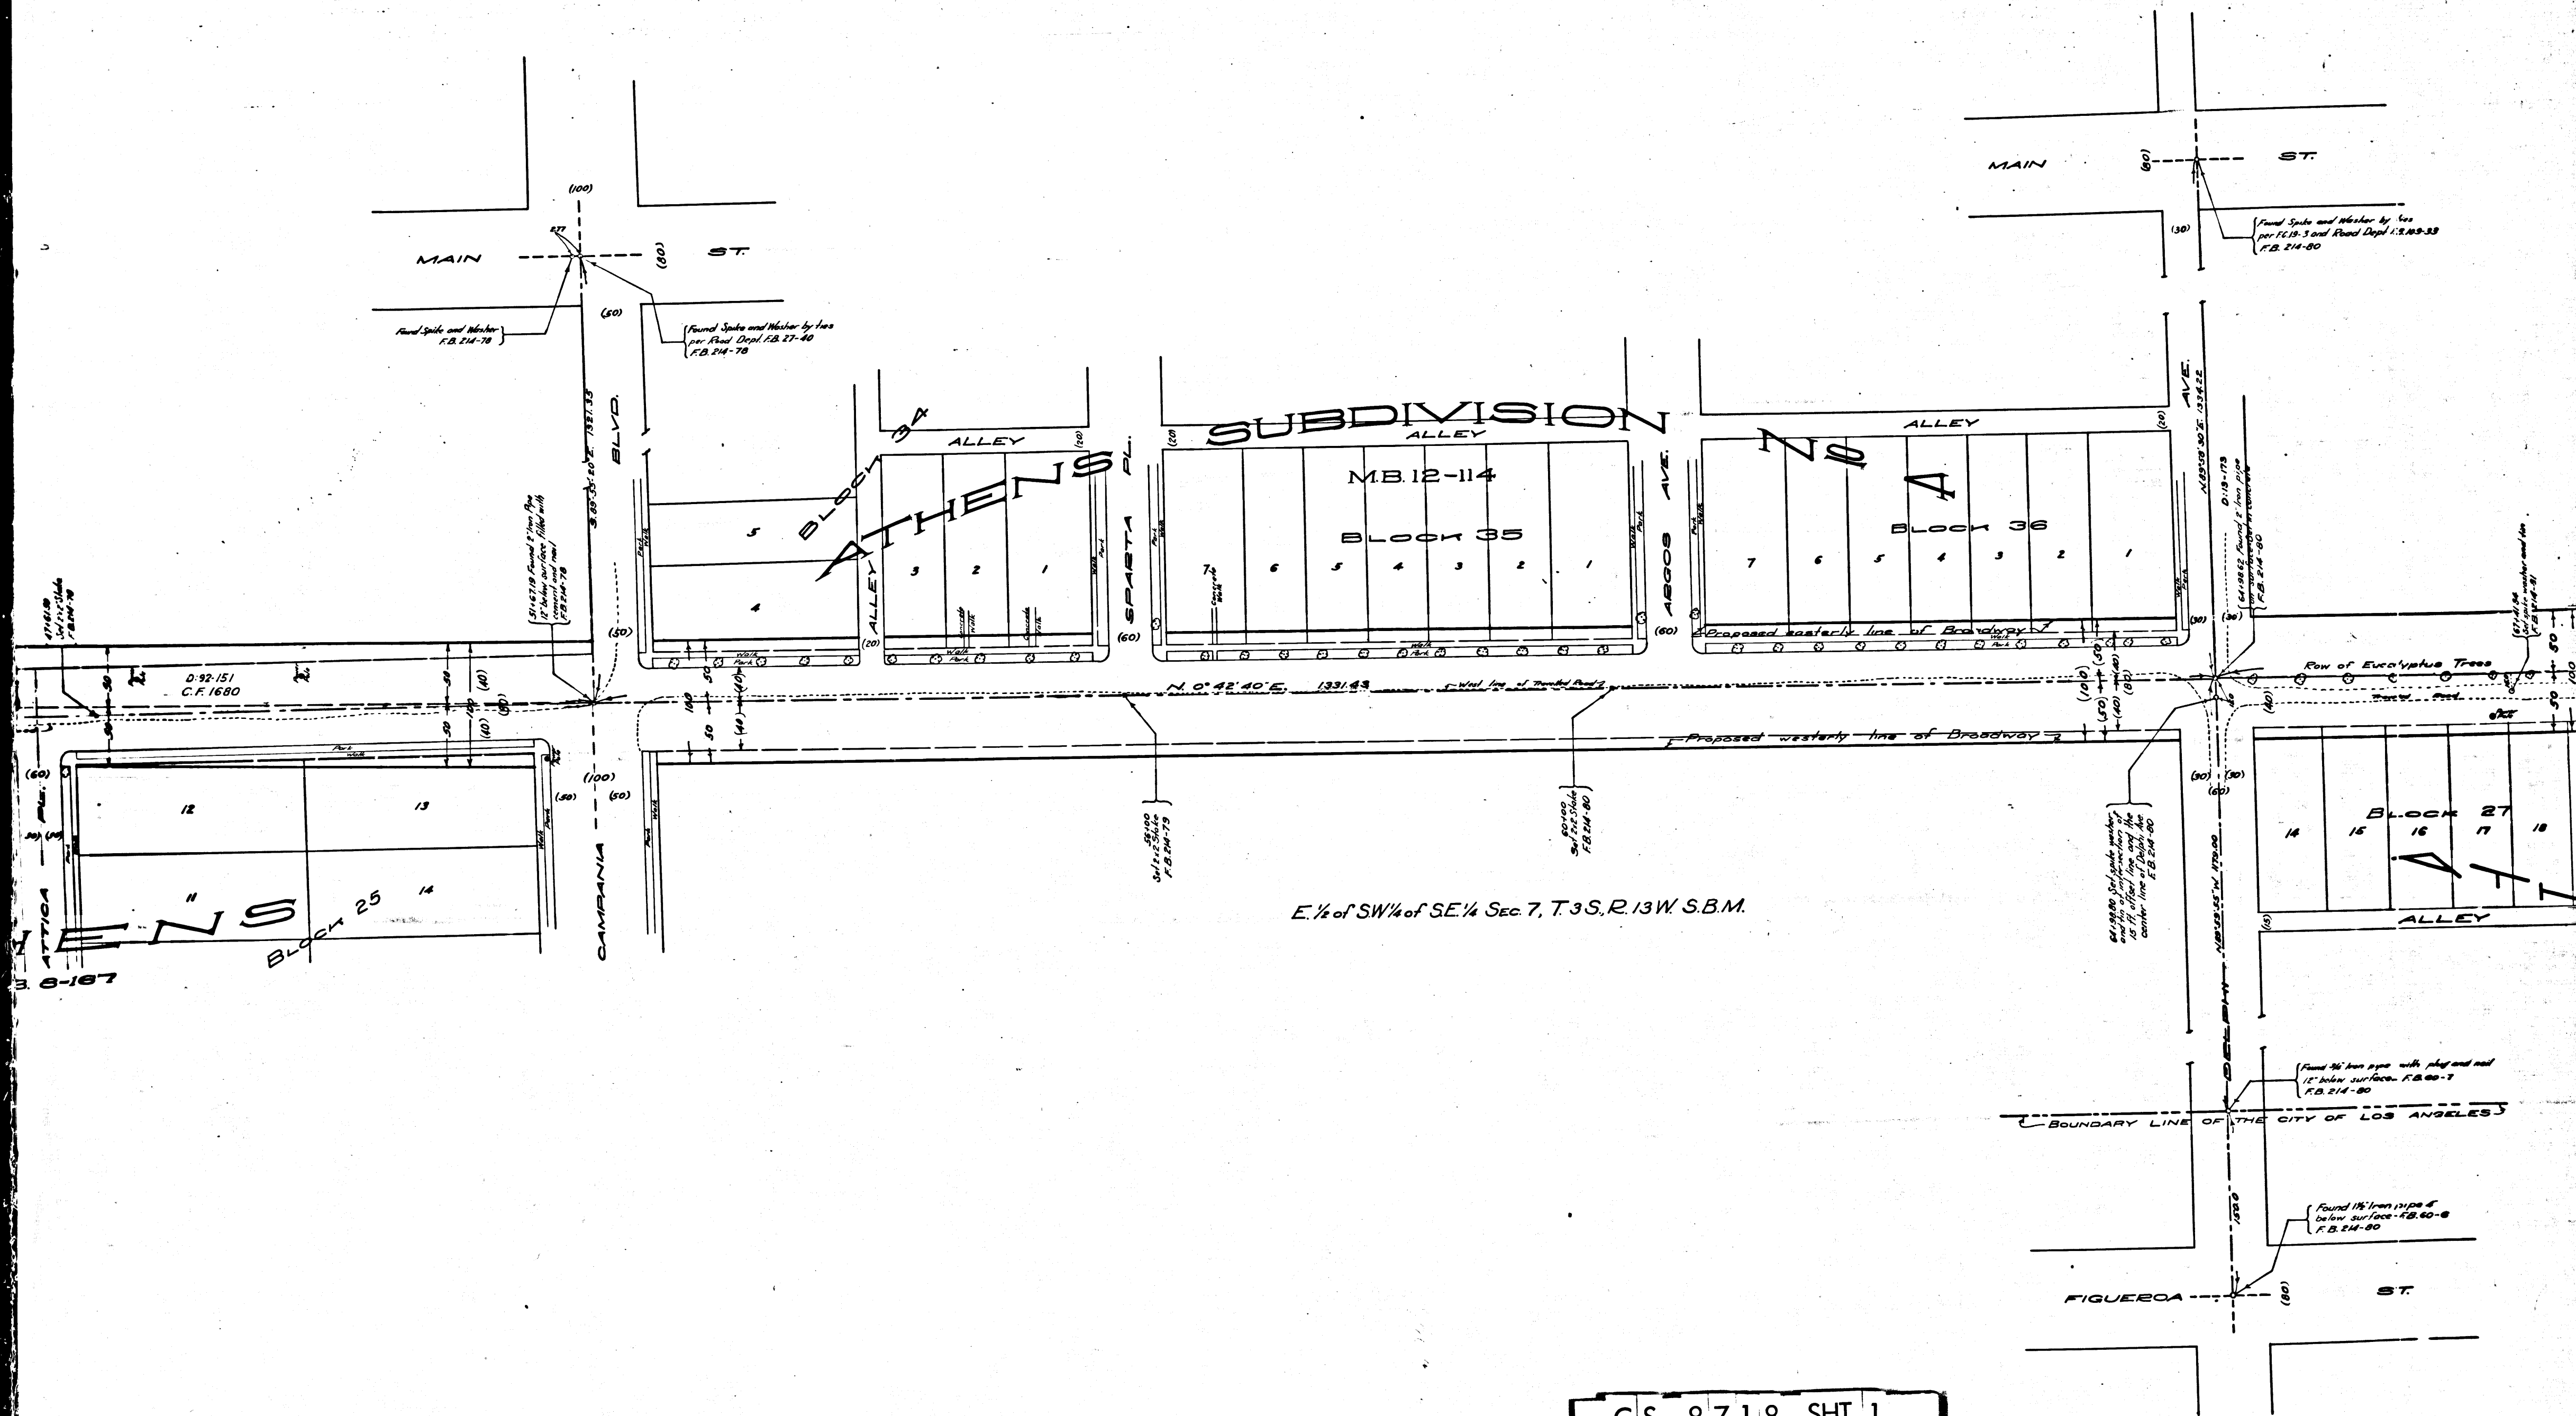


CS 8718 SHT. 1
A 4 OF A 8

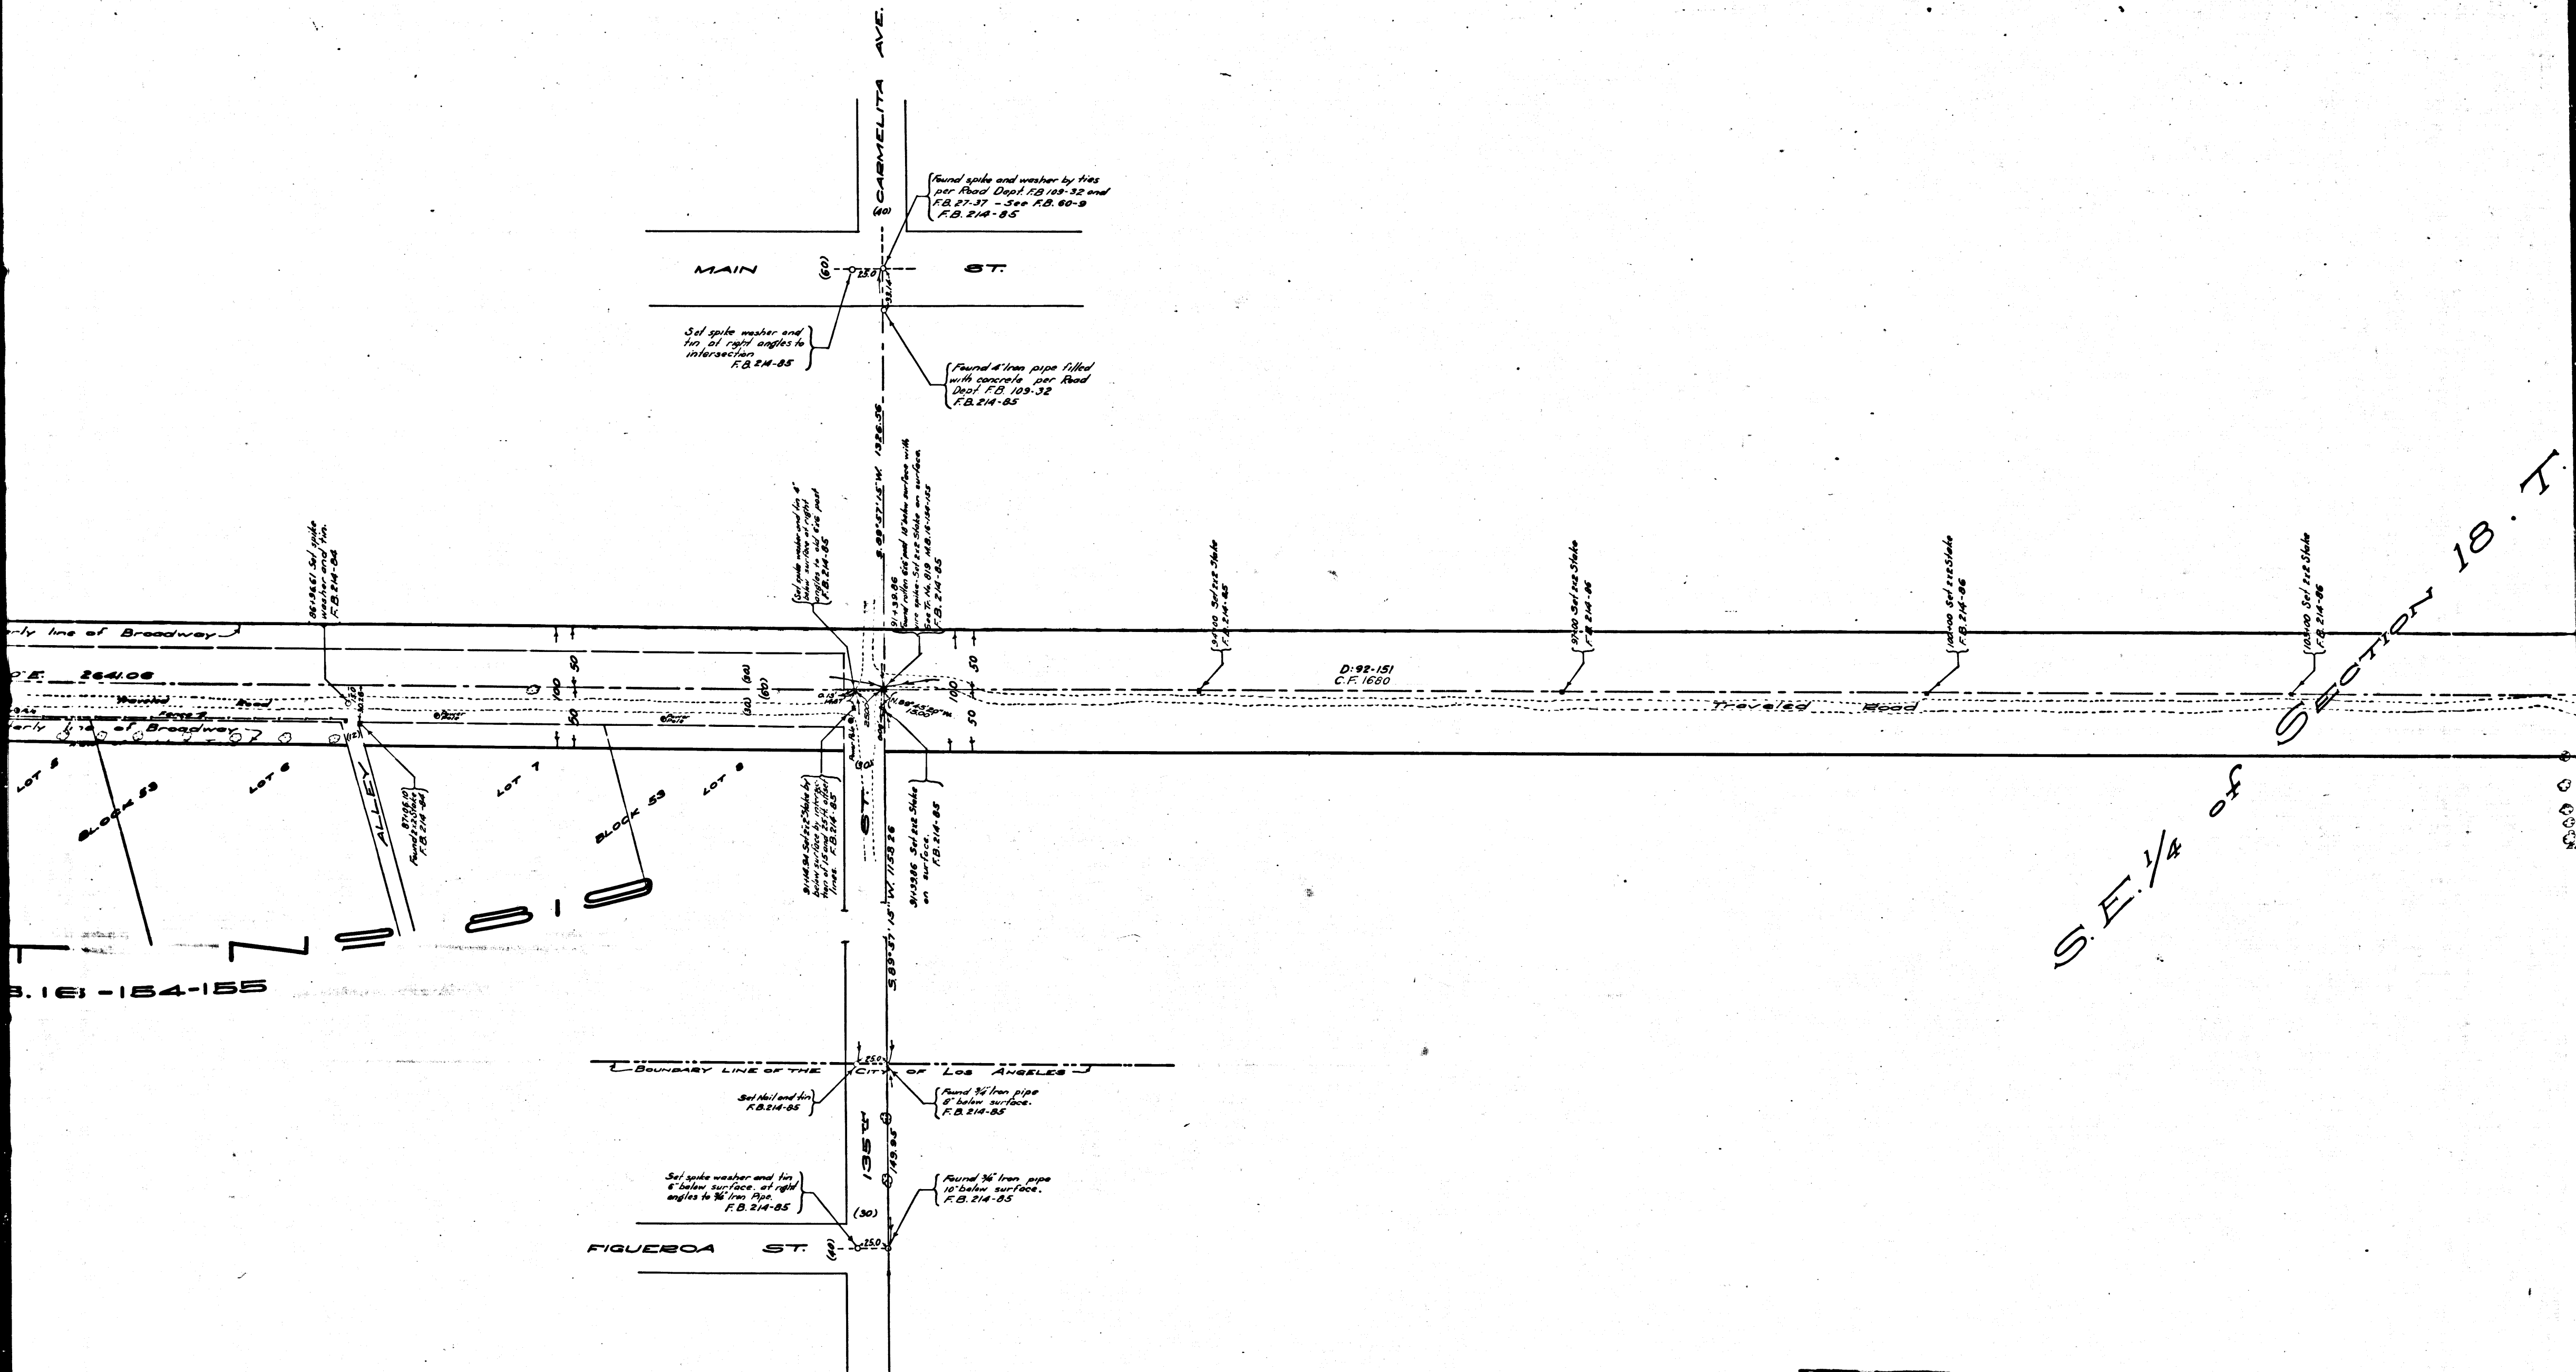

and plaster by Act
and Road Dept 1/8/89-33
80

E 1/2 of NE 1/4 SEC. 18, T. 3 S., R. 13 W., S.B.M.

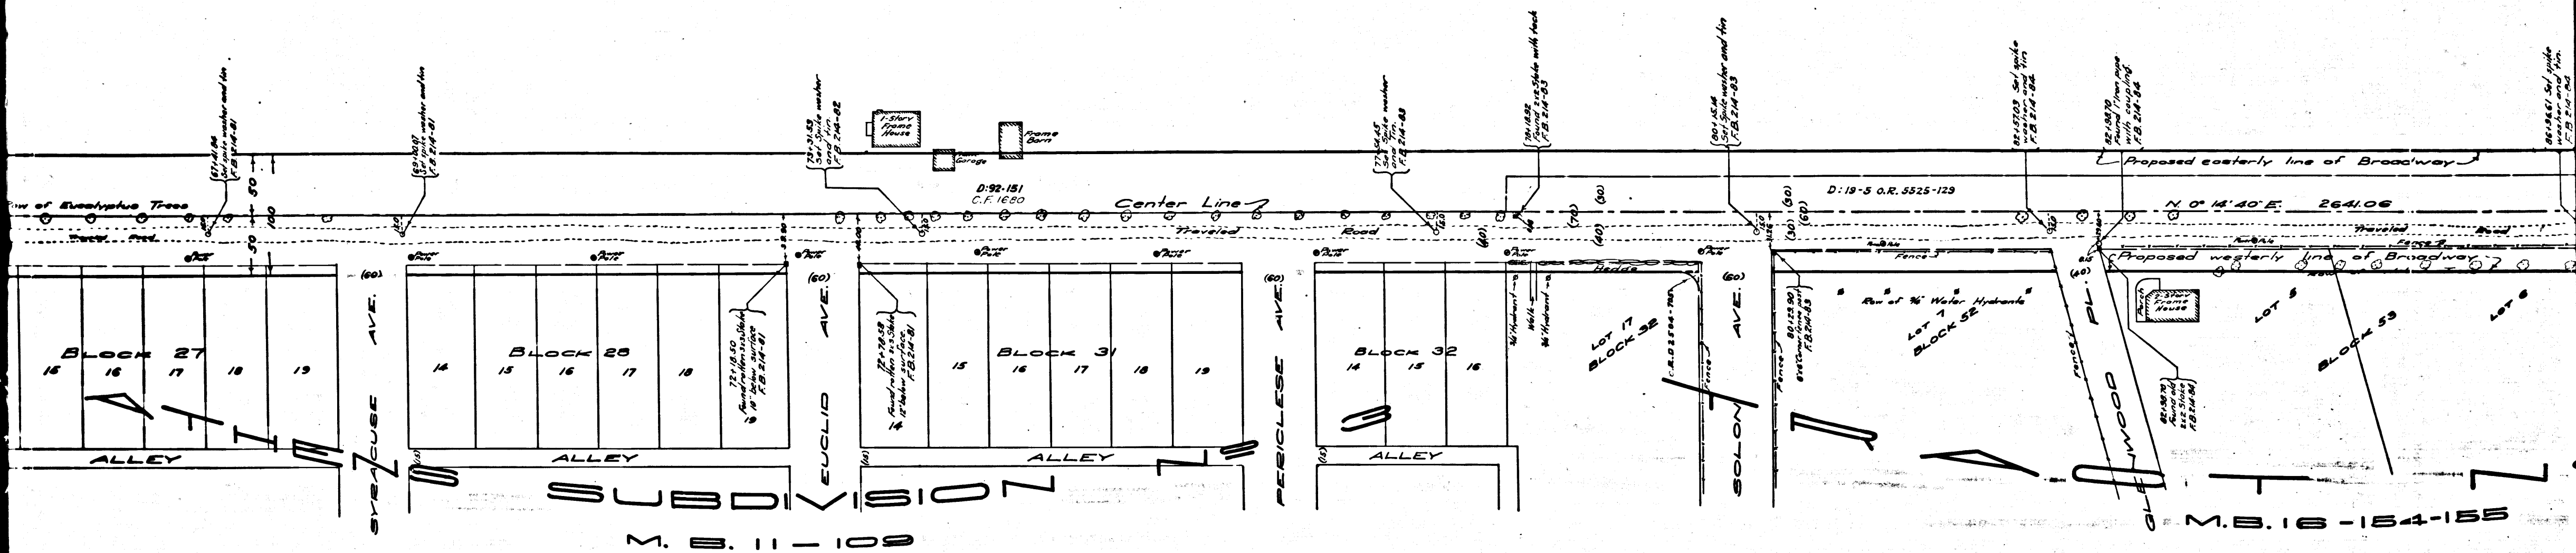

1/2\"/>



OF LOS ANGELES

1/2\"/>

ST.

CS 8718 SHT. 1

A5 OF A8

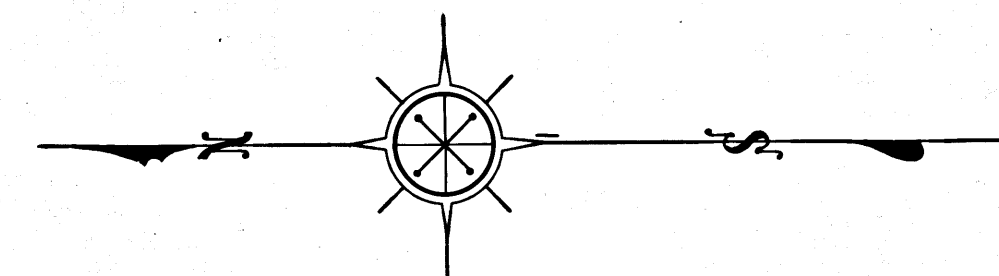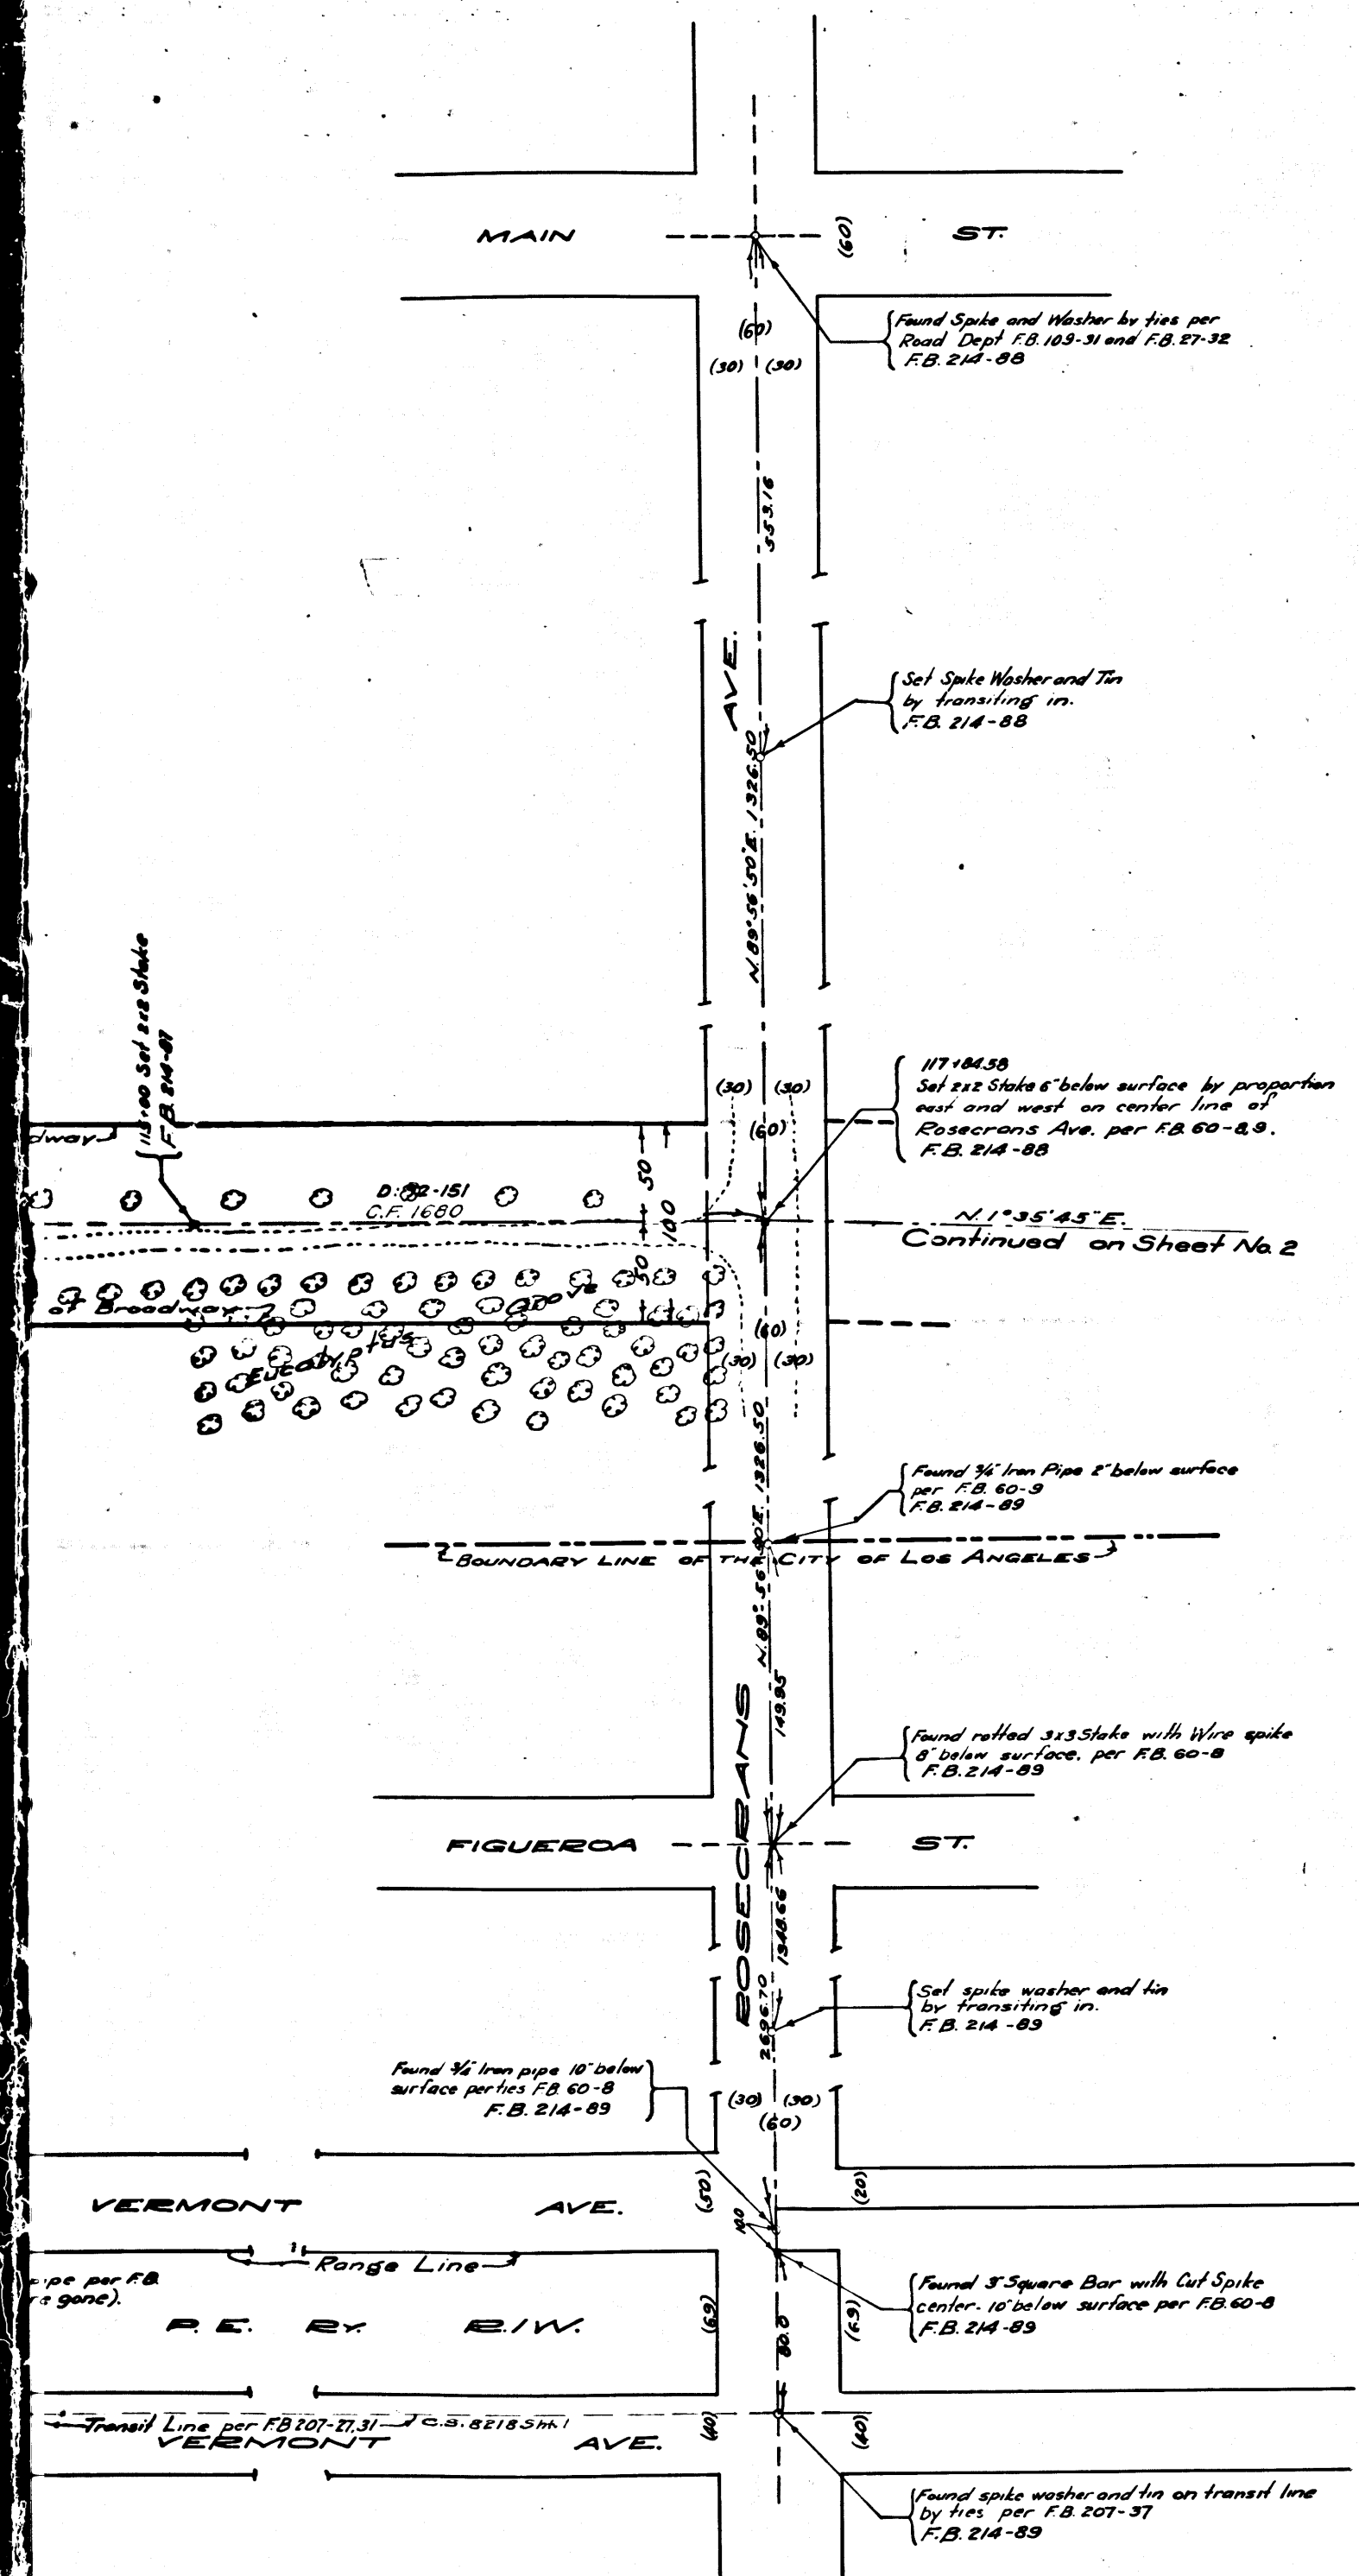

MAP OF BROADWAY FROM 110TH STREET TO WILMINGTON STREET

COUNTY SURVEYORS MAP NO. 8718
SHEET 1 OF 3 SHEETS
SCALE 1 INCH = 50 FEET

J.E. ROCKHOLD-COUNTY SURVEYOR
SURVEYED JANUARY TO JUNE 1924

Surveyed under instructions of the Board of Supervisors
per order dated January 14, 1924.

Bearings based on bearing of center line of
Palm Ave. per C.S. Map No 8599

F.B. 214-64 to 109

Field Work by A.E. Dunn
Office Work by J.F. Armstrong
Checked by E.J. Brook

CS	8718	SHT. 1
A 8 OF A 8		