




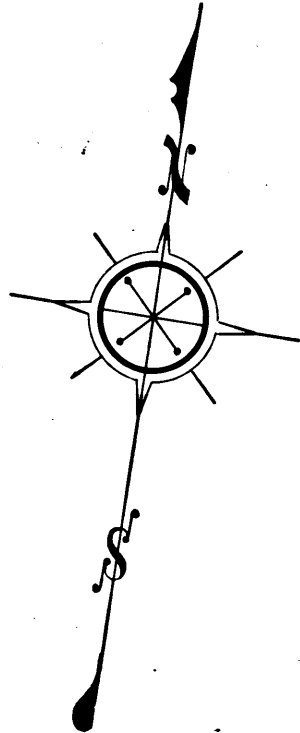


FRACTIONAL SECTION 19 - T3S-R13W-S.B.B.&M.

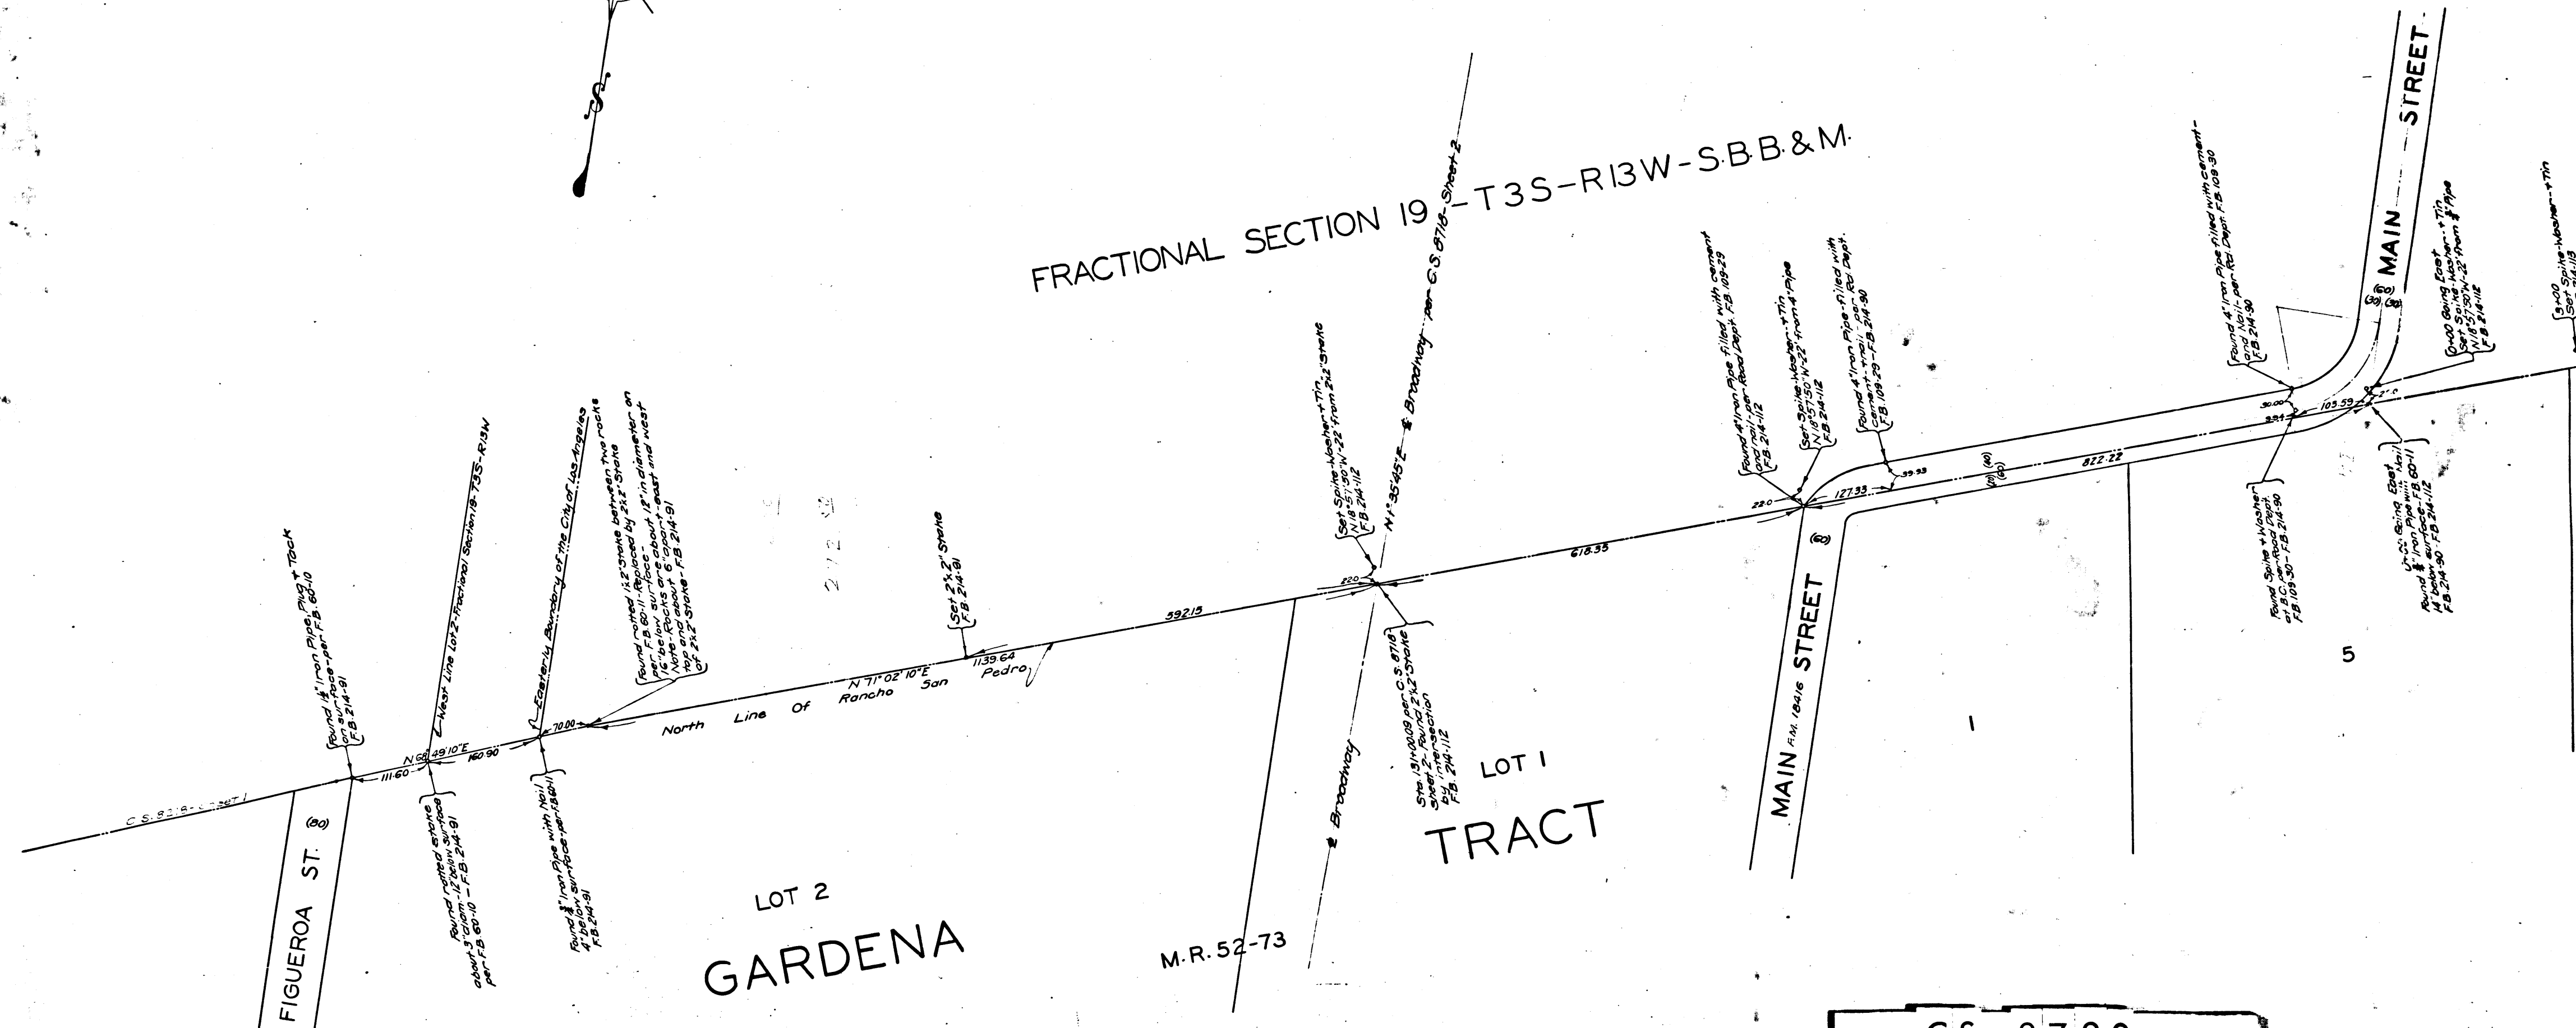

CS	87	22
A1	OF	A8

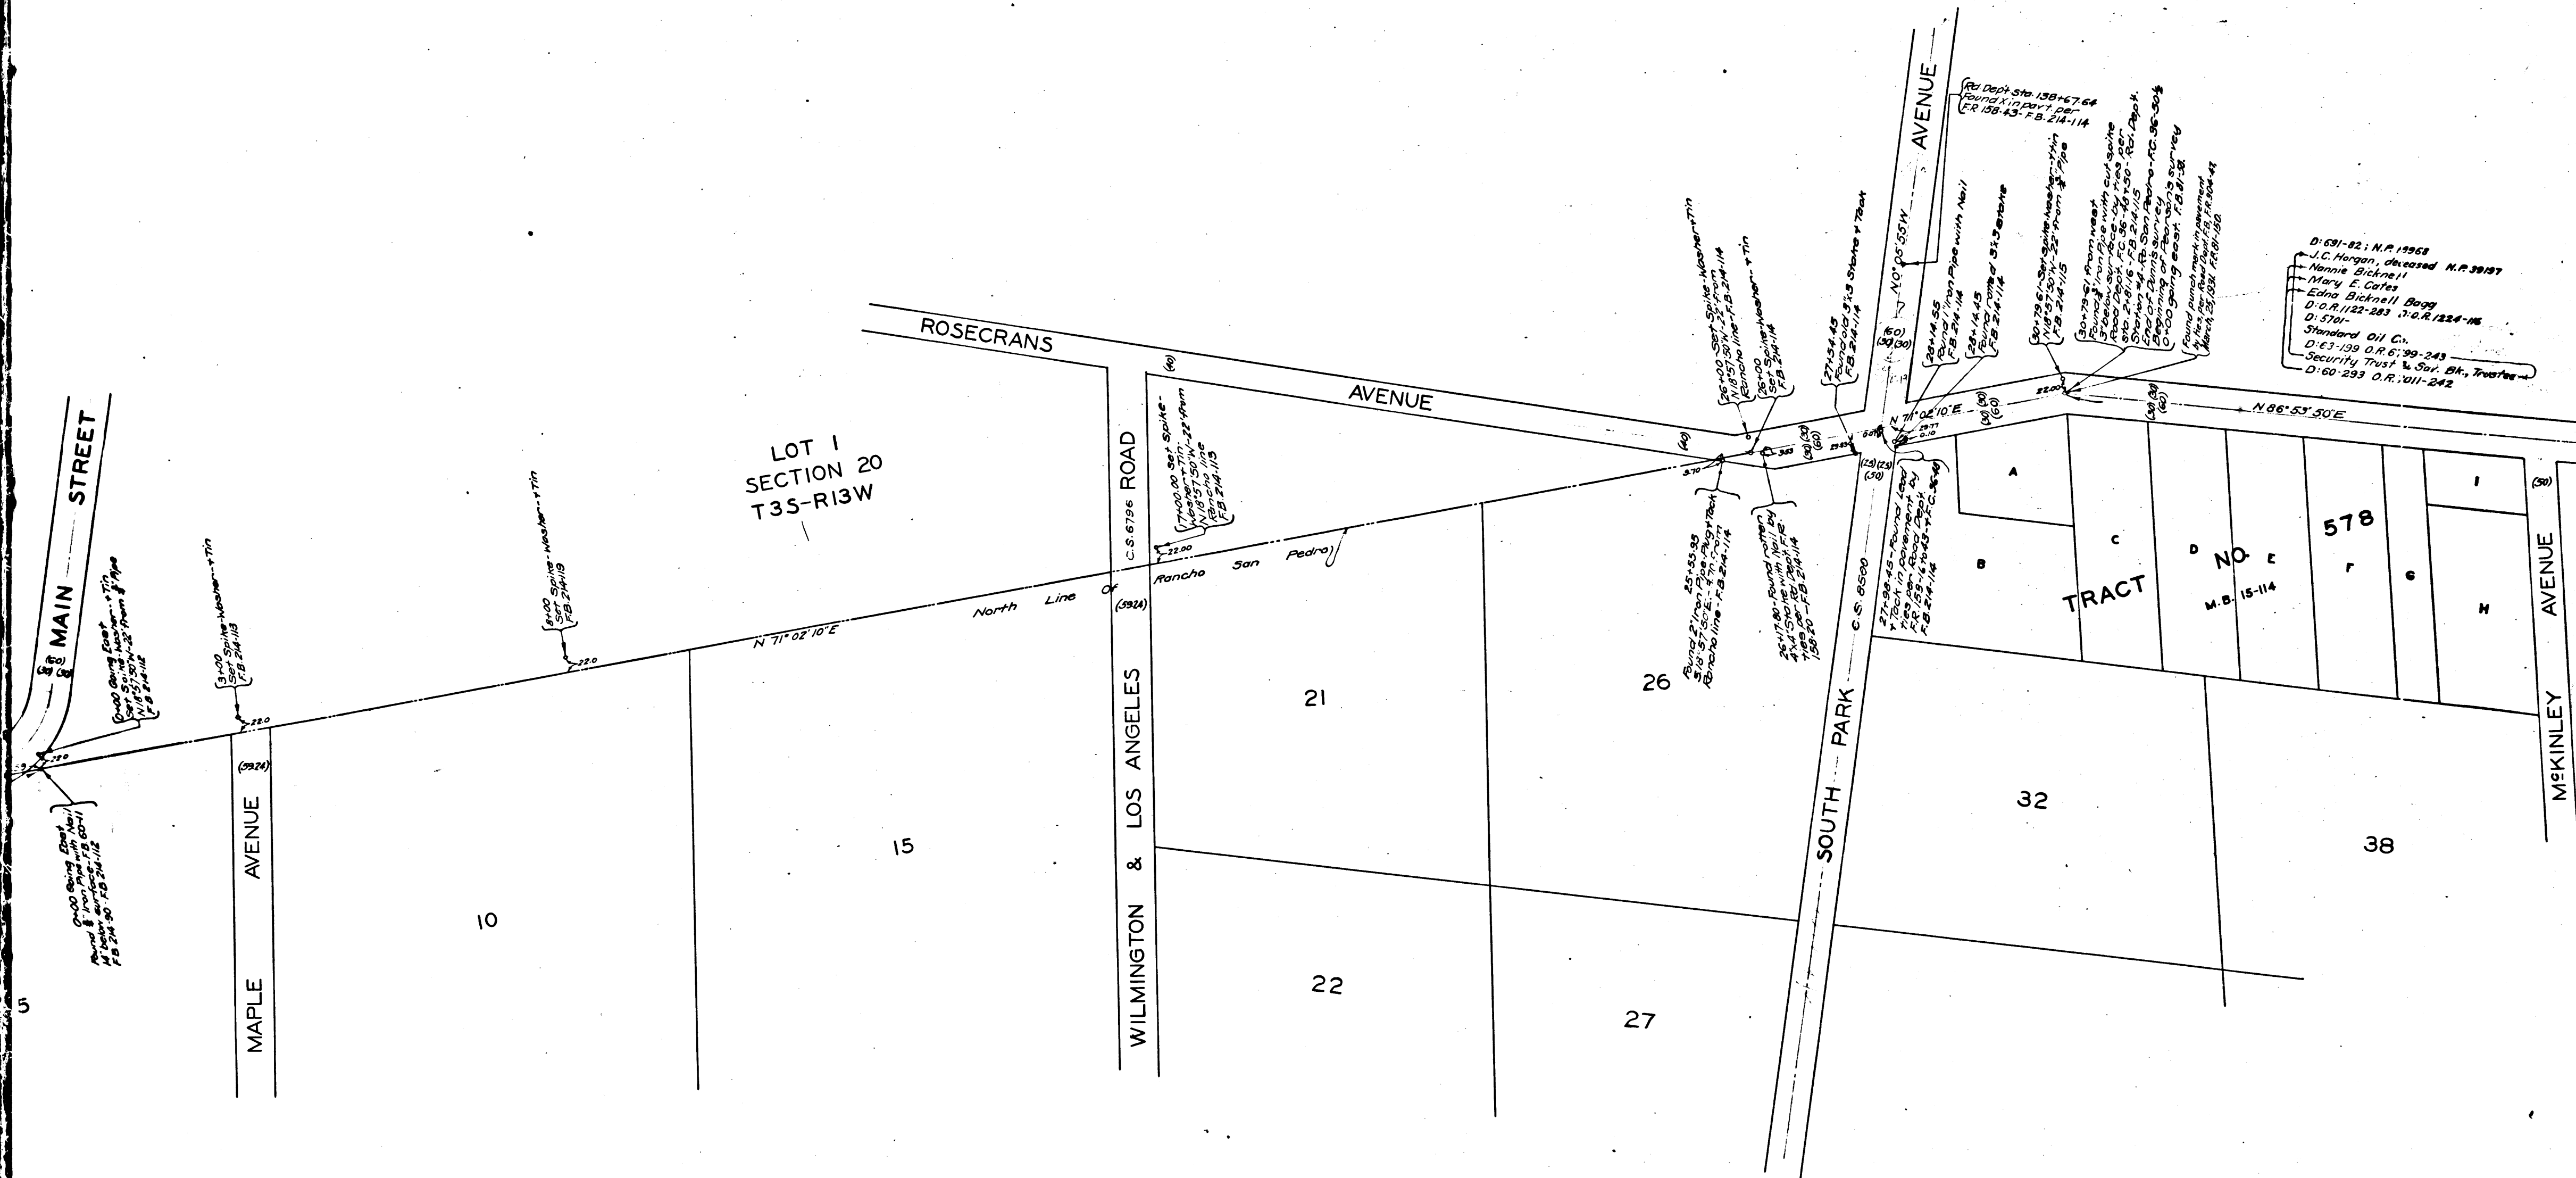

CS	8722
A2	OF A8

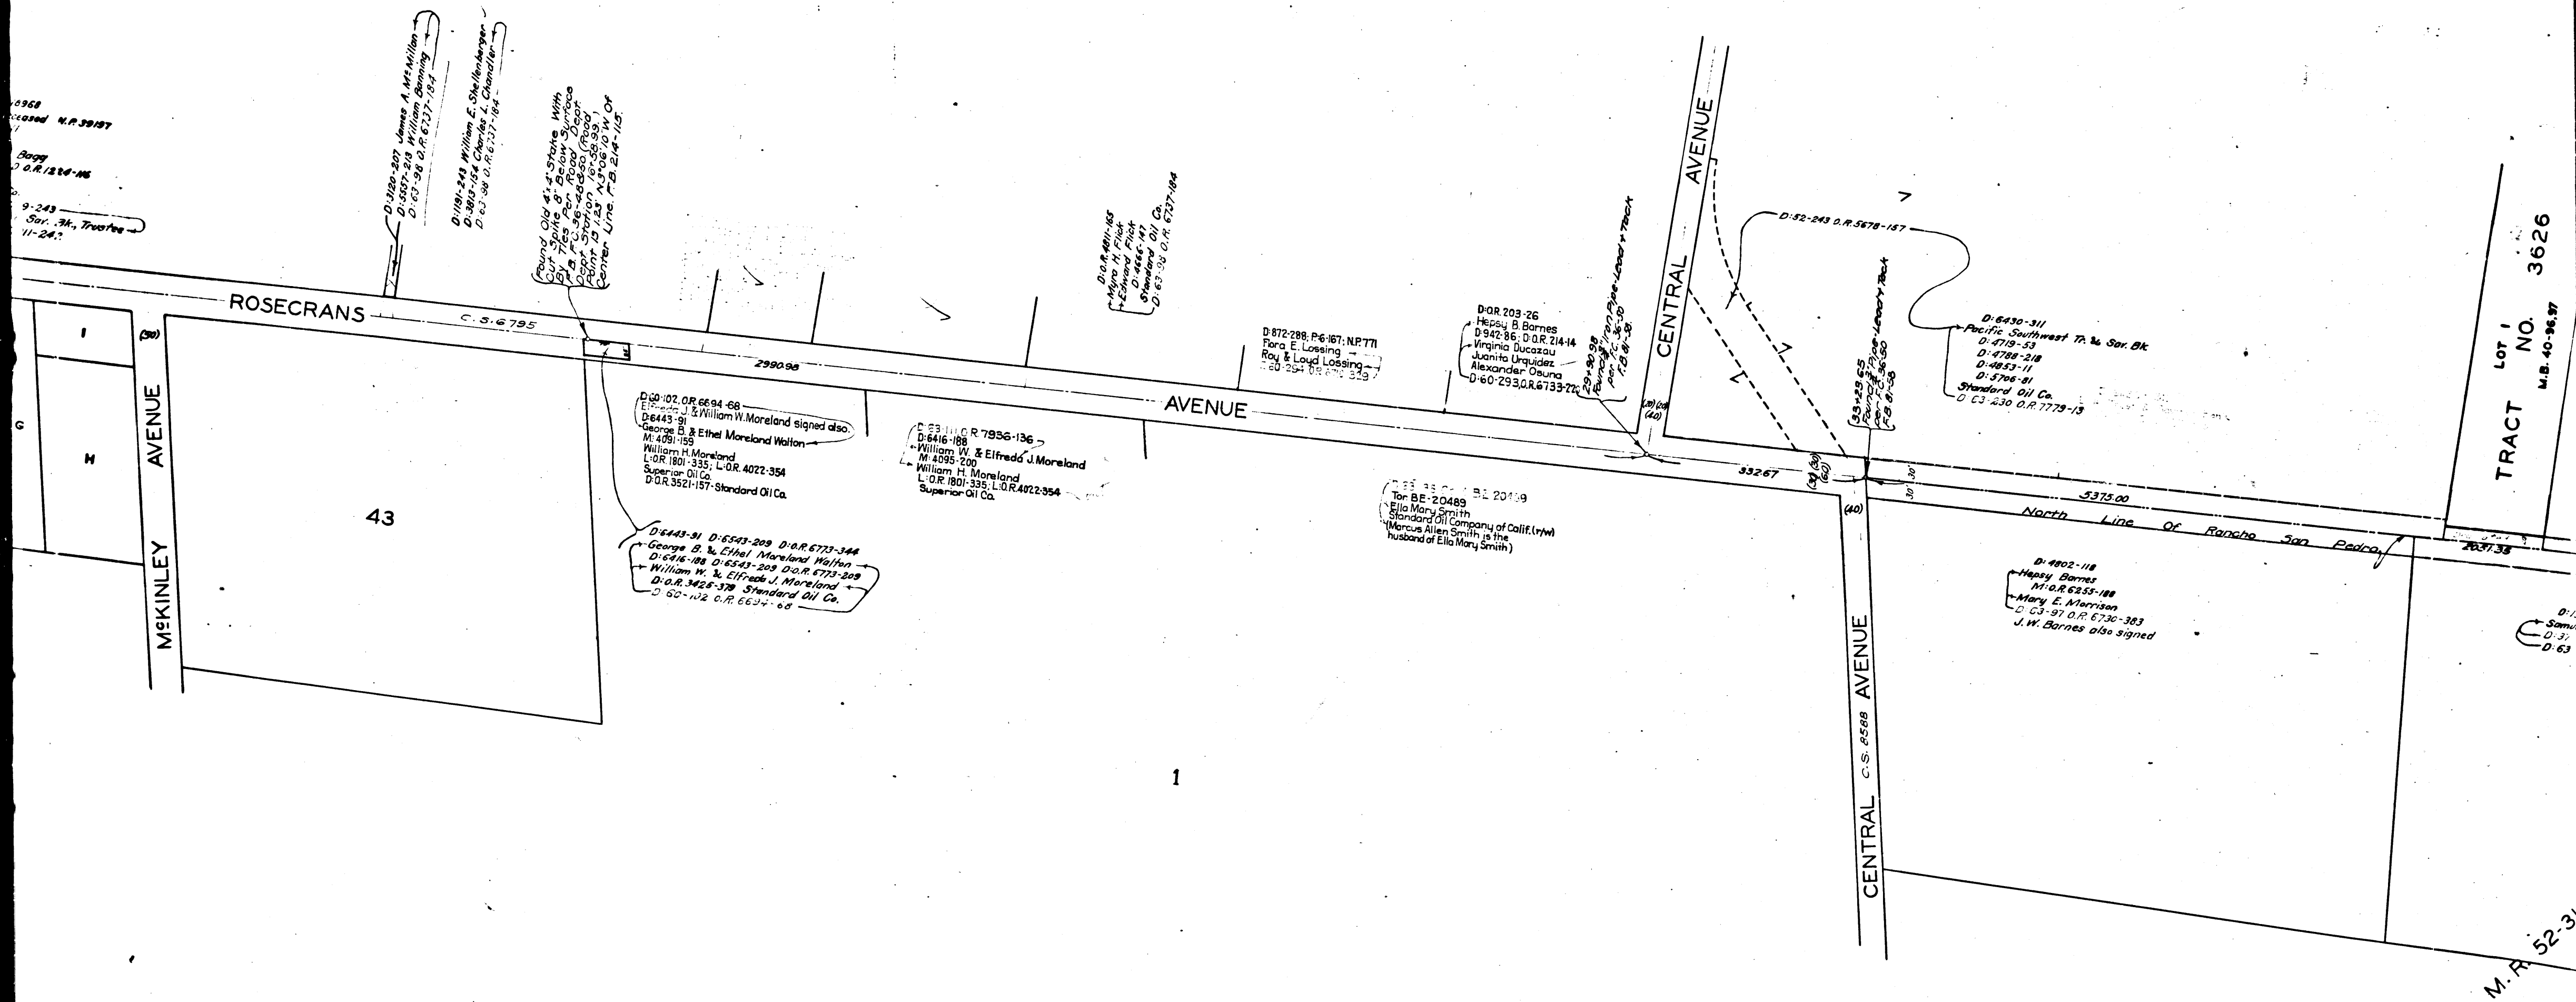

CS 8722
A3 OF A8

M.R. 52-31

Found punch mark in pavement, by ties, per Road Dept. F.B.I.R. 904-88-48, Mar 23, 1931.

D: 2572-251
W. Sandercock
M: O.R. 5080-201
Pacific Mutual Life Ins. Co. P.
D: 64-129 O.R. 7781-217

Nest Boundary Line City of Compton →

ORANGE

751

M.B. 60-17.18.14

AVENUE 79

gation of east line of
Campton Avenue - Set in concrete
with brass cap marked -
F.B.I. 81-361


probation of east line of
Campden Avenue - Set in and
with brass cap marked -
FB 81-51


AVENUE 9


9-4297

27

A 4 OF A 8

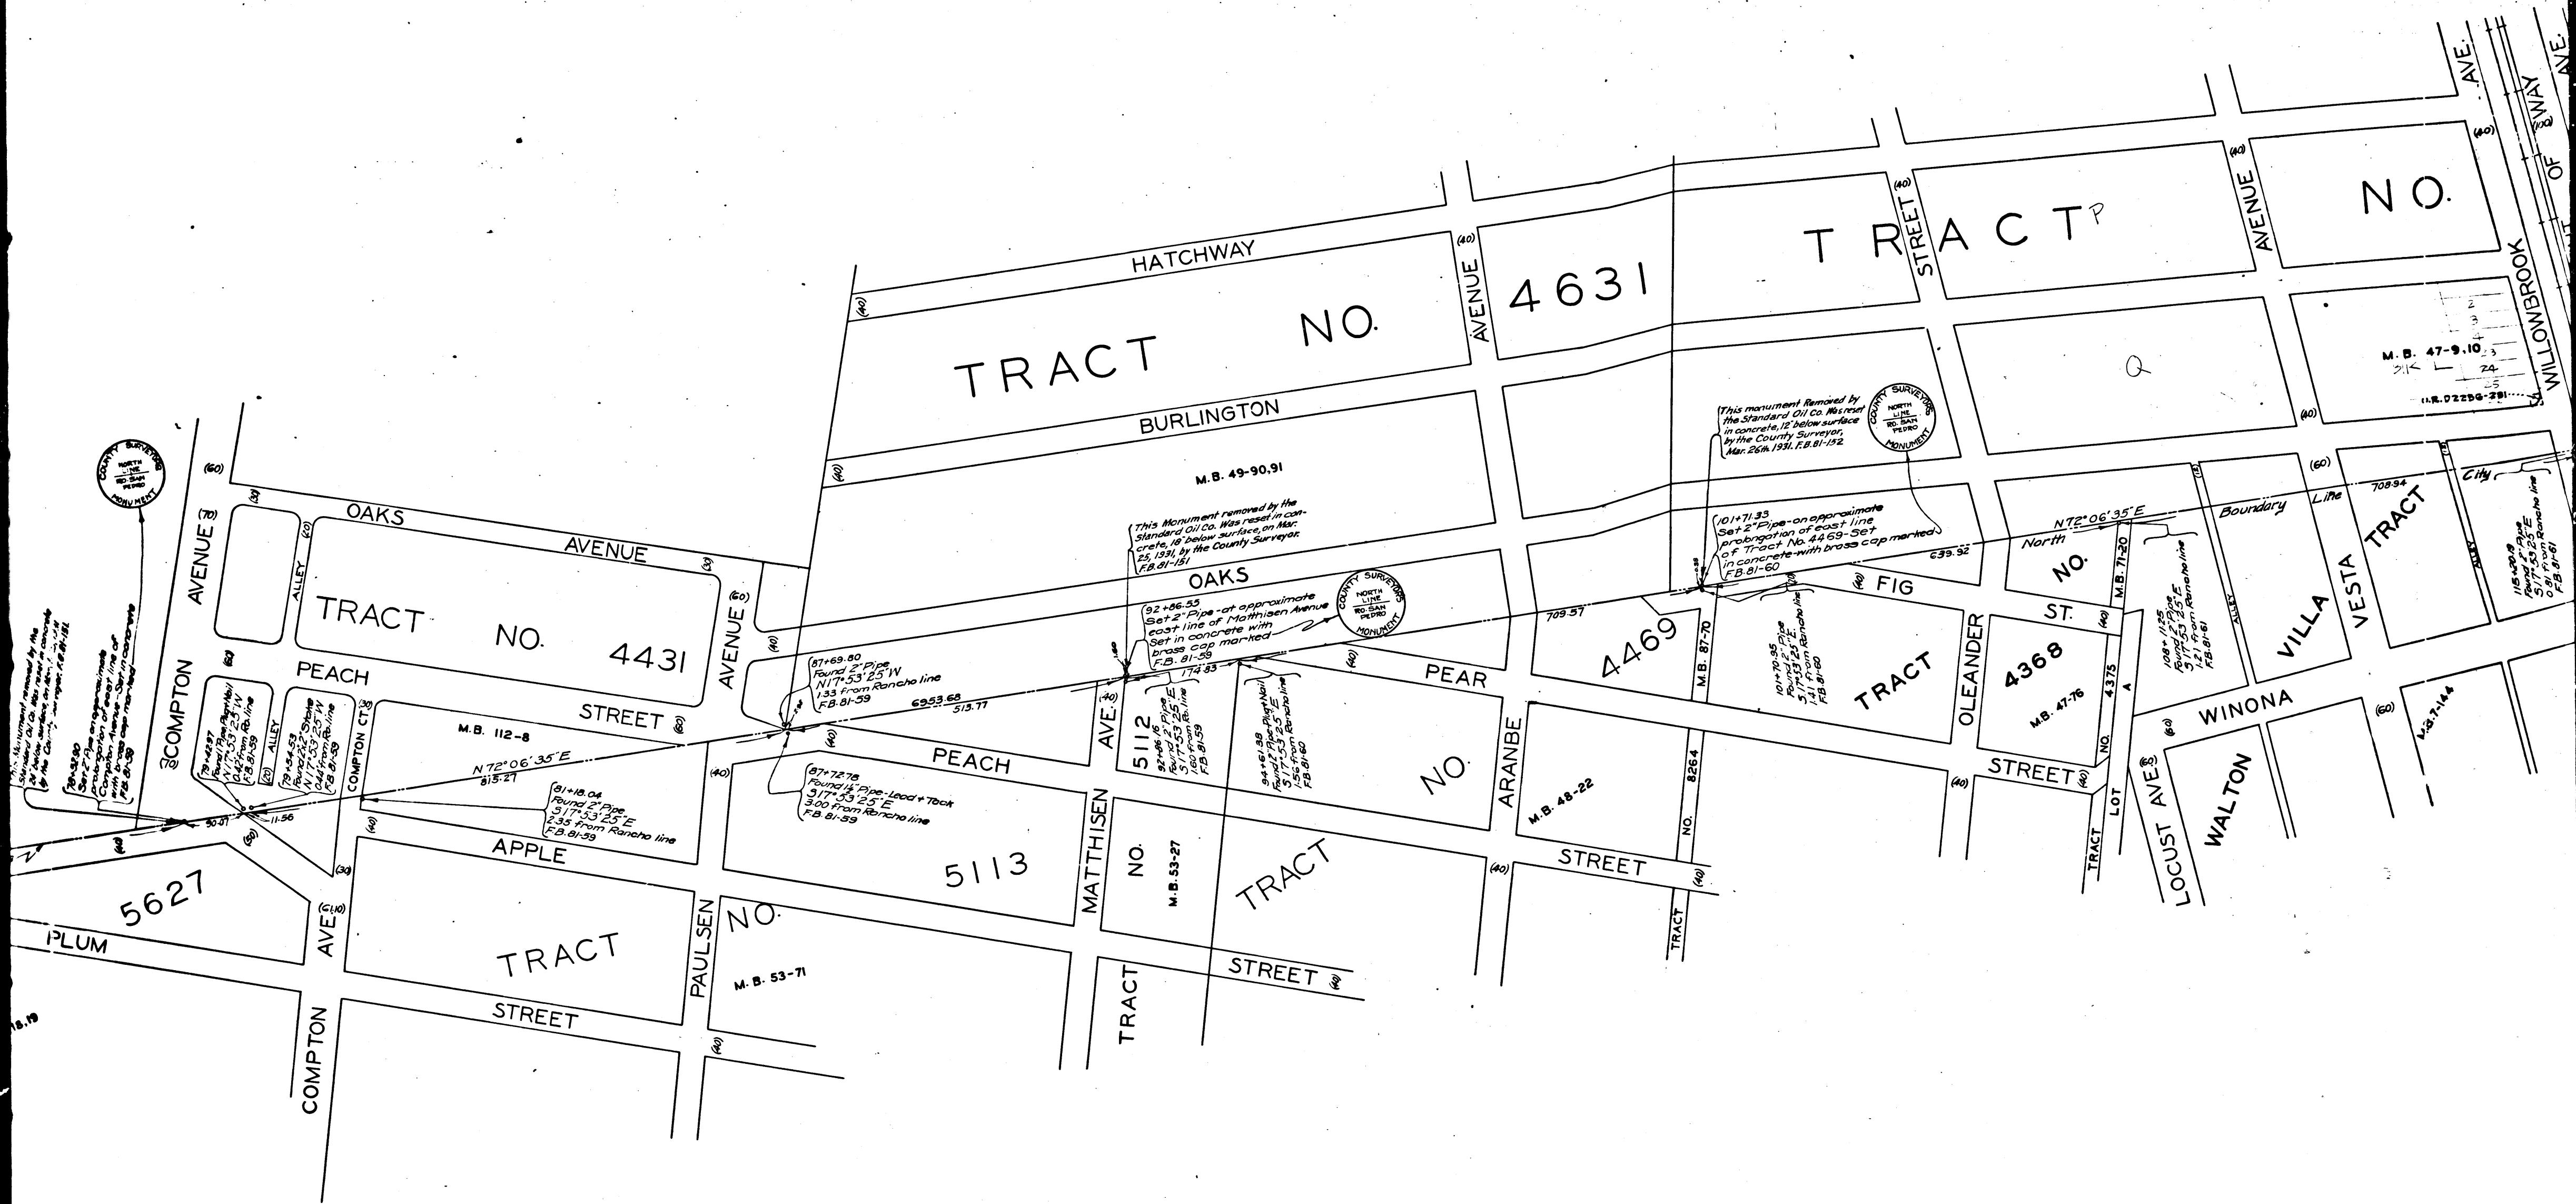

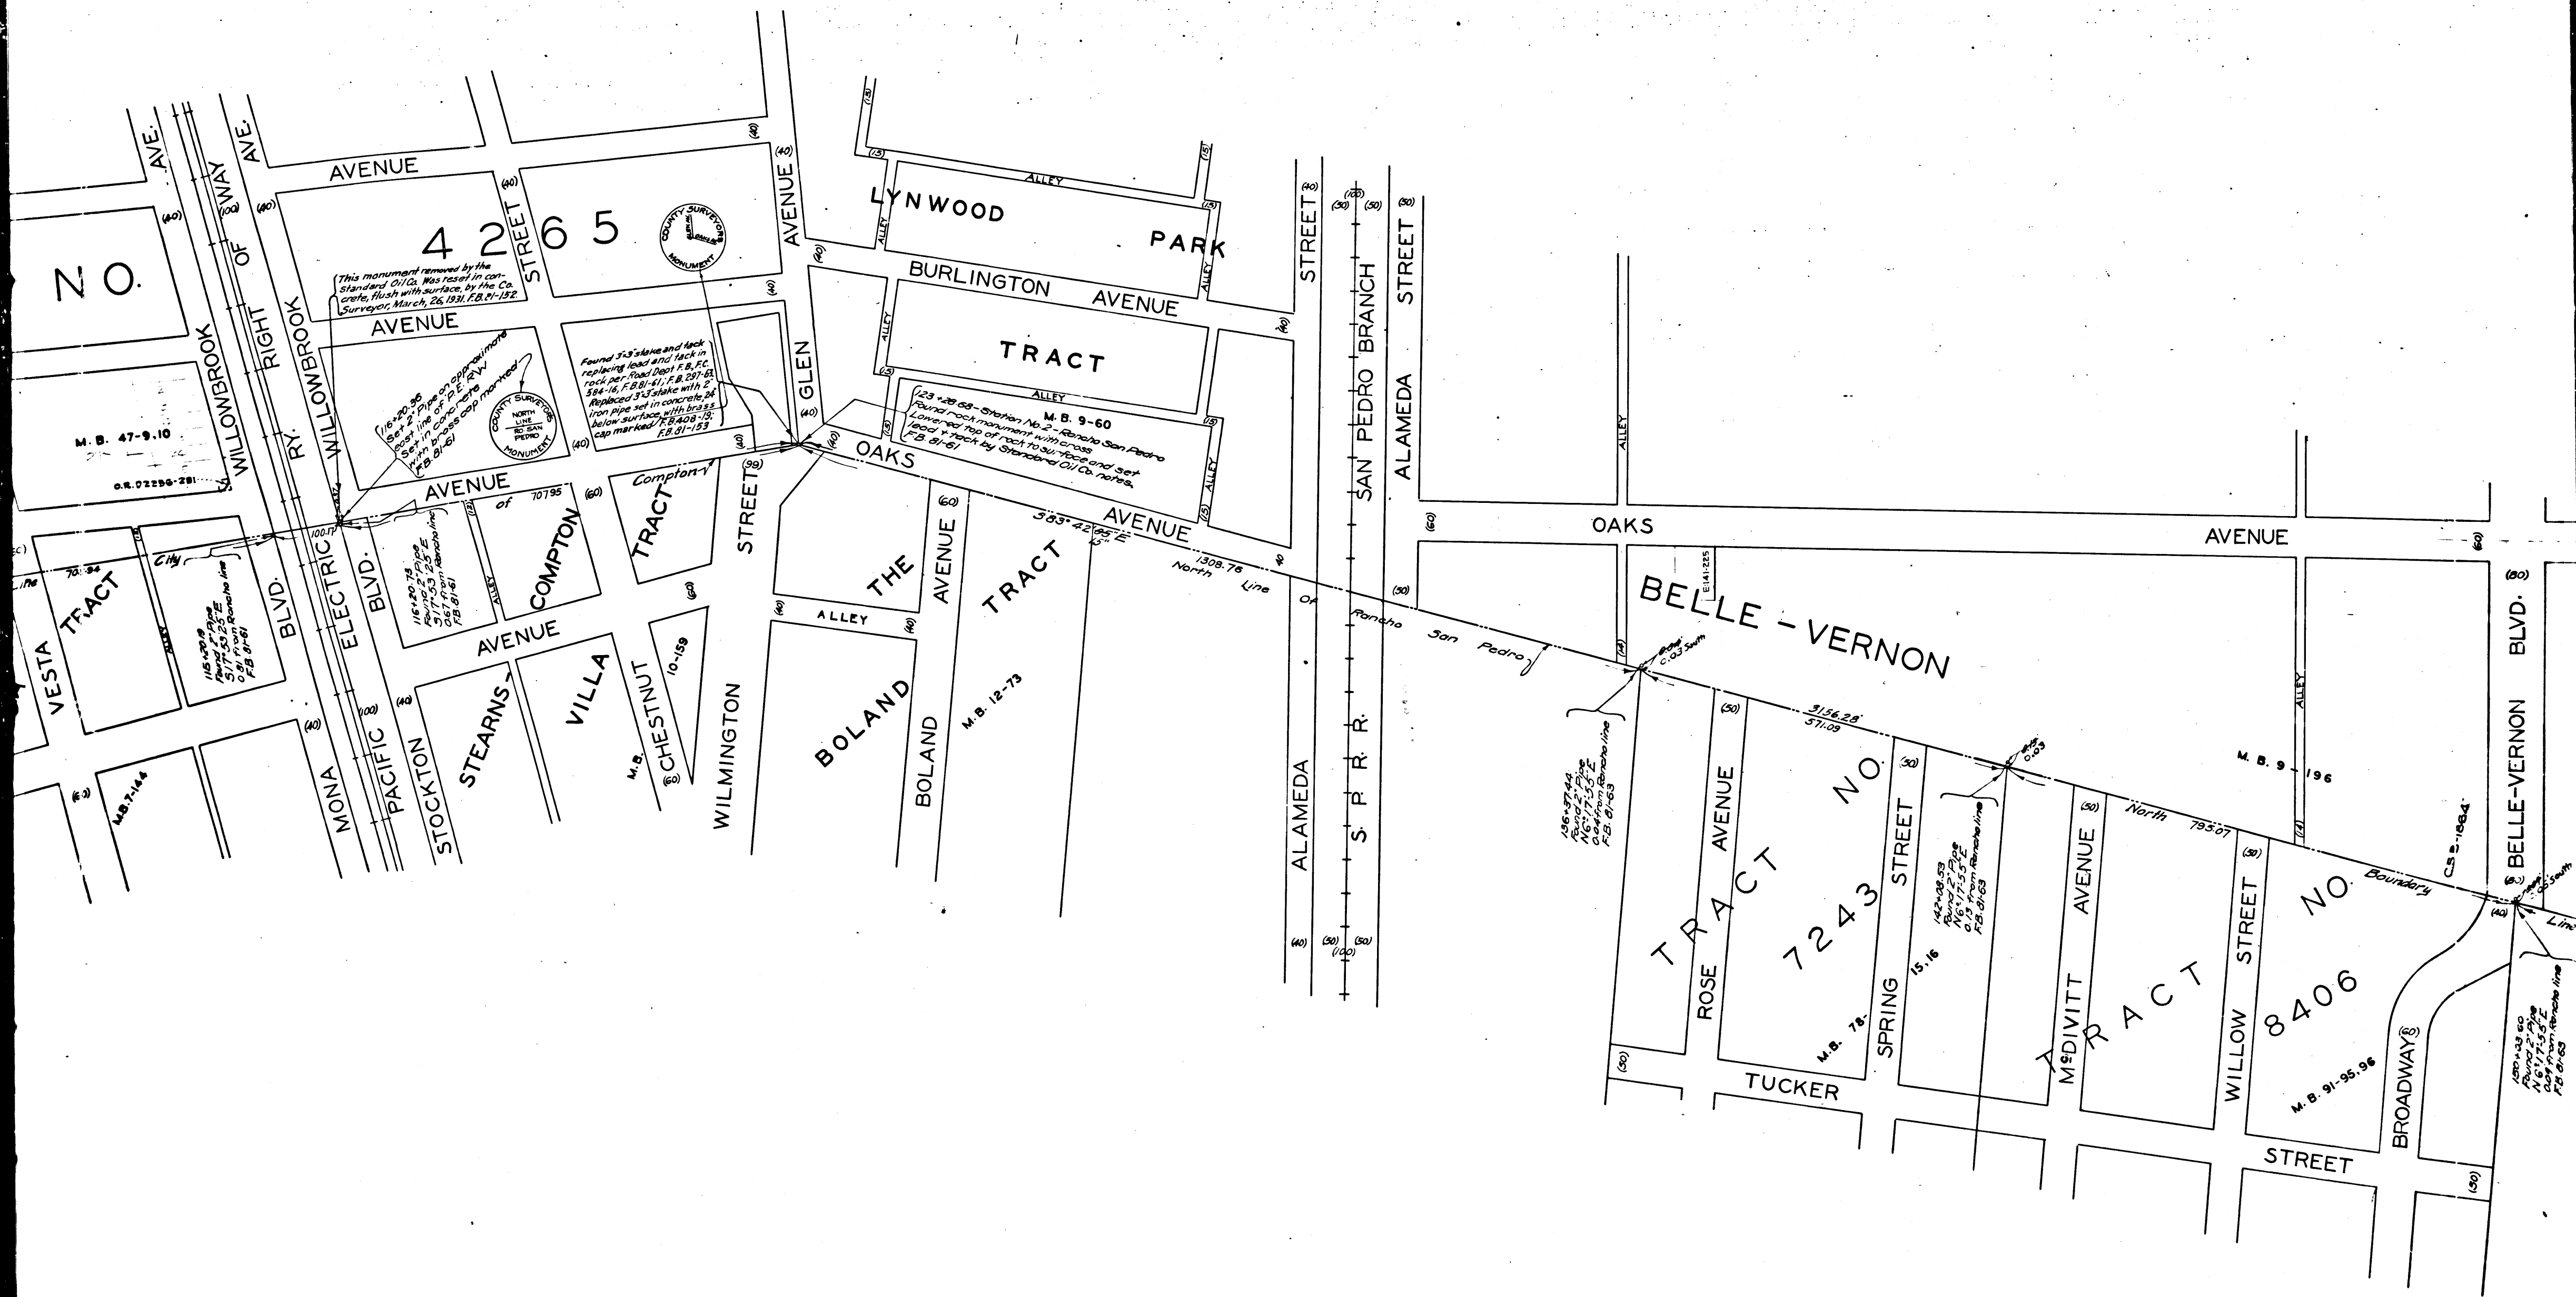

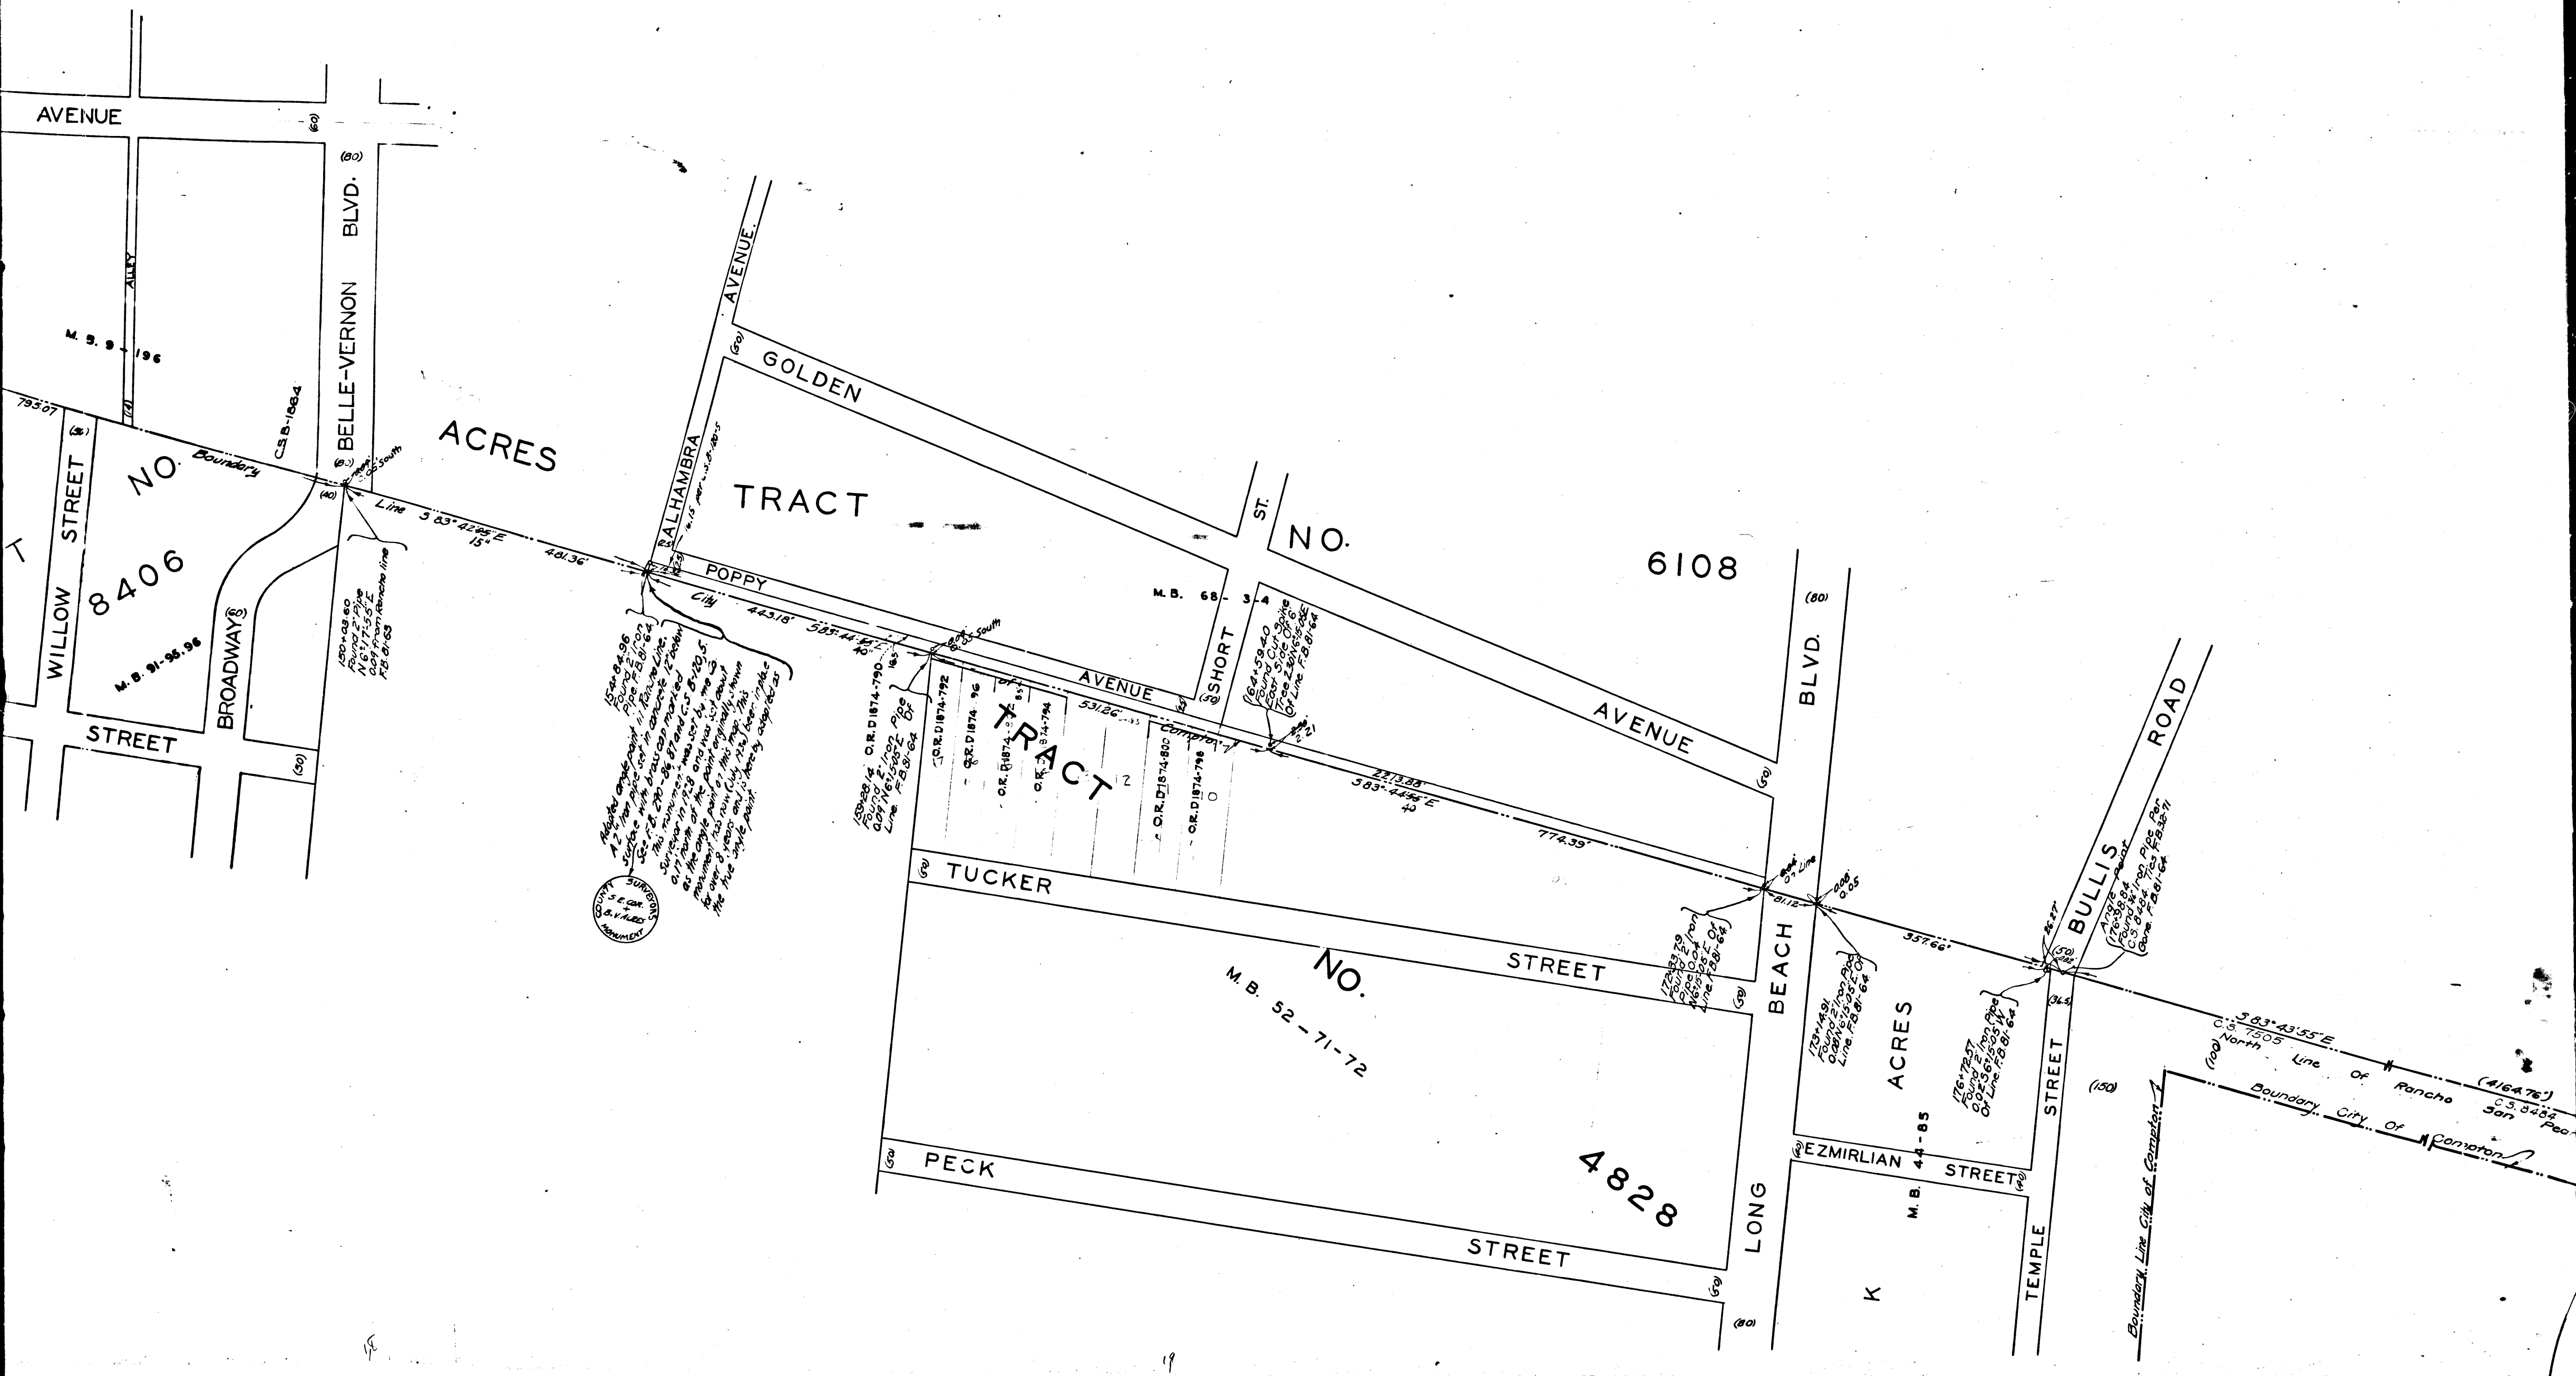

CS 8722

A7 OF A8

MAP
OF
NORTH LINE
OF
RANCHO SAN PEDRO
FROM
FIGUEROA STREET
TO
WRIGHT ROAD

COUNTY SURVEYORS MAP NO. 8722
SCALE: 1 INCH = 100 FEET

J. E. ROCKHOLD COUNTY SURVEYOR
SURVEYED - FEBRUARY 1925

BEARINGS BASED ON THE BEARING OF
THE CENTER LINE OF BROADWAY AS
SHOWN ON C.S. NO. 8718, SHT. 2.

FB. 24-91 & 115 & FB. 81-58 & 65

Field Work By A. E. Dunn
Office Work By C. A. Pearson
Checked By R. W. Anderson
K. R. M. Pherson

Sht. 26
Sht. 32

C S 8722

A 8 OF A 8

