
FOR DETAIL ALONG THIS TOWNSHIP LINE
6
5
4
3
7
8
9
10
18
17
16
15
19
20
21
22
30
29
28
27
PALMDALE
ELIZABETH
LAKE
ROAD (C.S. 87/50)
P.O.T. on Road 6
Forest Boundary Post #91
Found 4" iron pipe with brass cap marked F.B. 84-100
Forest Boundary Post #33. Found 4" iron pipe with brass cap marked F.B. 84-97
Forest Boundary Post #34
Found 4" iron pipe with brass cap marked F.B. 84-34
Found 2" iron pipe, F.B. 84-38
Found 2" iron pipe, F.B. 84-73
Found 2" iron pipe, F.B. 84-77
Found 2" iron pipe, F.B. 84-121
Found 2" iron pipe, F.B. 84-123
Found 2" iron pipe, F.B. 84-127
Found 2" iron pipe, F.B. 84-129
Found 2" iron pipe, F.B. 84-131
Found 2" iron pipe, F.B. 84-133
Found 2" iron pipe, F.B. 84-135
Found 2" iron pipe, F.B. 84-137
Found 2" iron pipe, F.B.

QUARTZ HILL

TOWNSHIP LINE SEE C.S.B-831-2

R.13 W. R.12 W.

PALMDALE ELIZABETH LAKE

FOR LATER SURVEY SEE C.S.B-115

VOID C.S.B-115

SE

CS 8738
A2 OF A5

T.6N.

T.5N.

R.12W.

R.11W.

TOWN OF PALMDALE

ROAD (See C.S.8750)

FOR SURVEY OF SEC. 19 SEE C.S.B-1595

FOR SURVEY OF SEC. 30 See C.S.B-1804.

FOR LINES SHOWN IN RED See C.S.B-962

CS 8738

A3 OF A5

Bearings for C.S. 8933

T.6N.

5 4 3 2 1

8 9 10 11 12

17 16 15 14 13

20 21 22 23 24

29 28 27 26 25

32 33 34 35 36


T.5N.

6 5 4 3 2 1

LEESTON AVE. (C.S. 8833)

R.11W.

CS 8738

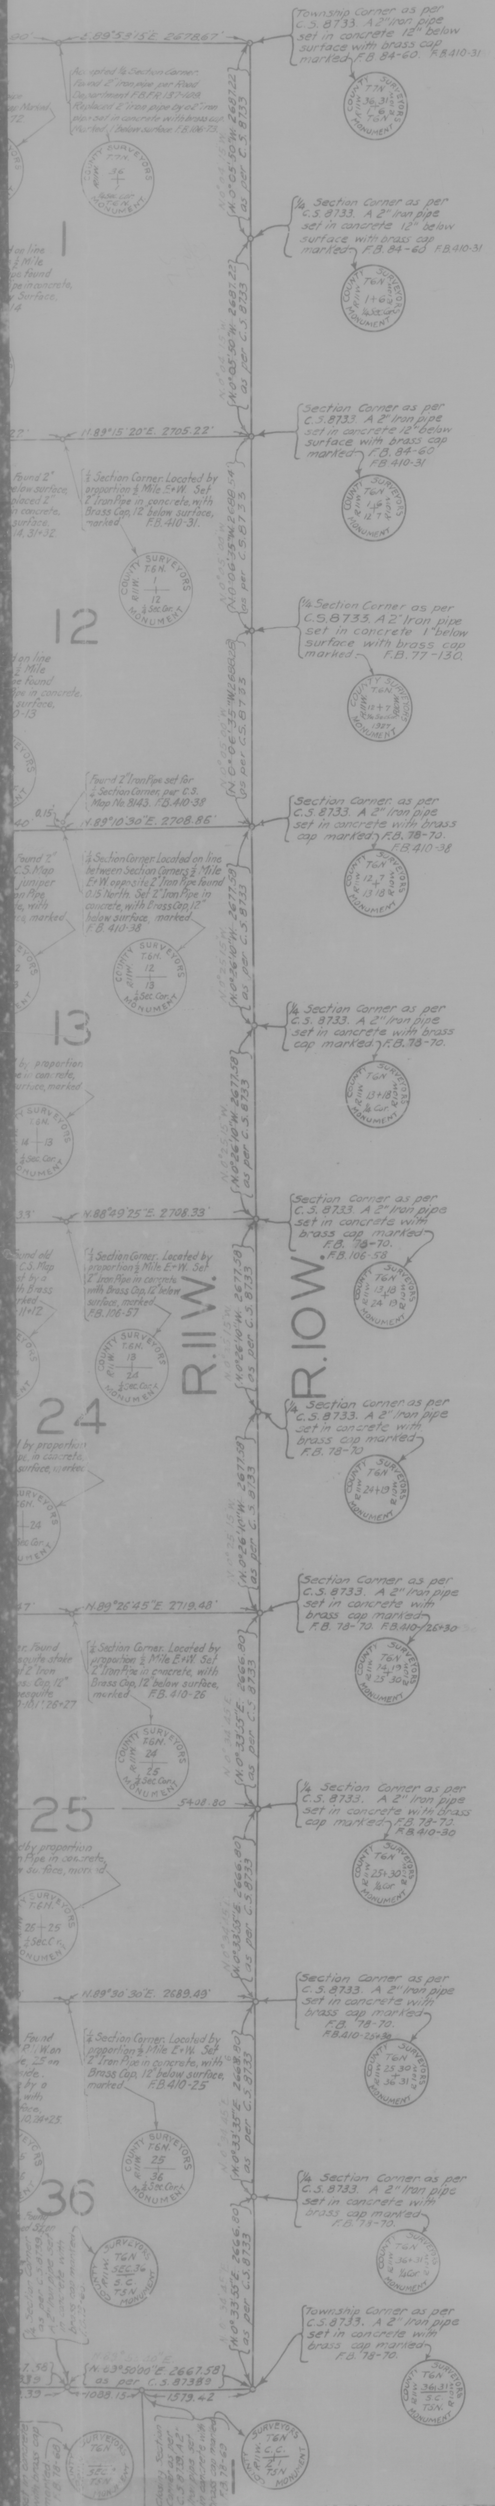

MAP SHOWING

SECTION LINES

ESTABLISHED BY COUNTY SURVEYOR

T.6N.–R.11, 12 AND 13 W.–S.B.M.

COUNTY SURVEYOR'S MAP NO. 8738.

SCALE : 1 INCH = 1000 FEET

J E ROCKHOLD COUNTY SURVEYOR

BEARINGS BASED ON BEARINGS AS SHOWN ON C.S. NO. 8751

OFFICE WORK BY K.R. MCPHERSON
CHECKED BY E.J. BROOK

This Map Compiled from Surveys made at Different Times

Revised: January, 1958 ... G.D.B.
October, 1963 ... L.C.T.

I.M. 65

CS 8738
A5 OF A5