

T.6N.

33

T.5N.

5

9

17

20

29

CS 8739

A 1 OF A 4

22

26

55

30

34


36

31


31

32

(For TOWN-RB-12-11W - See CS 8739)

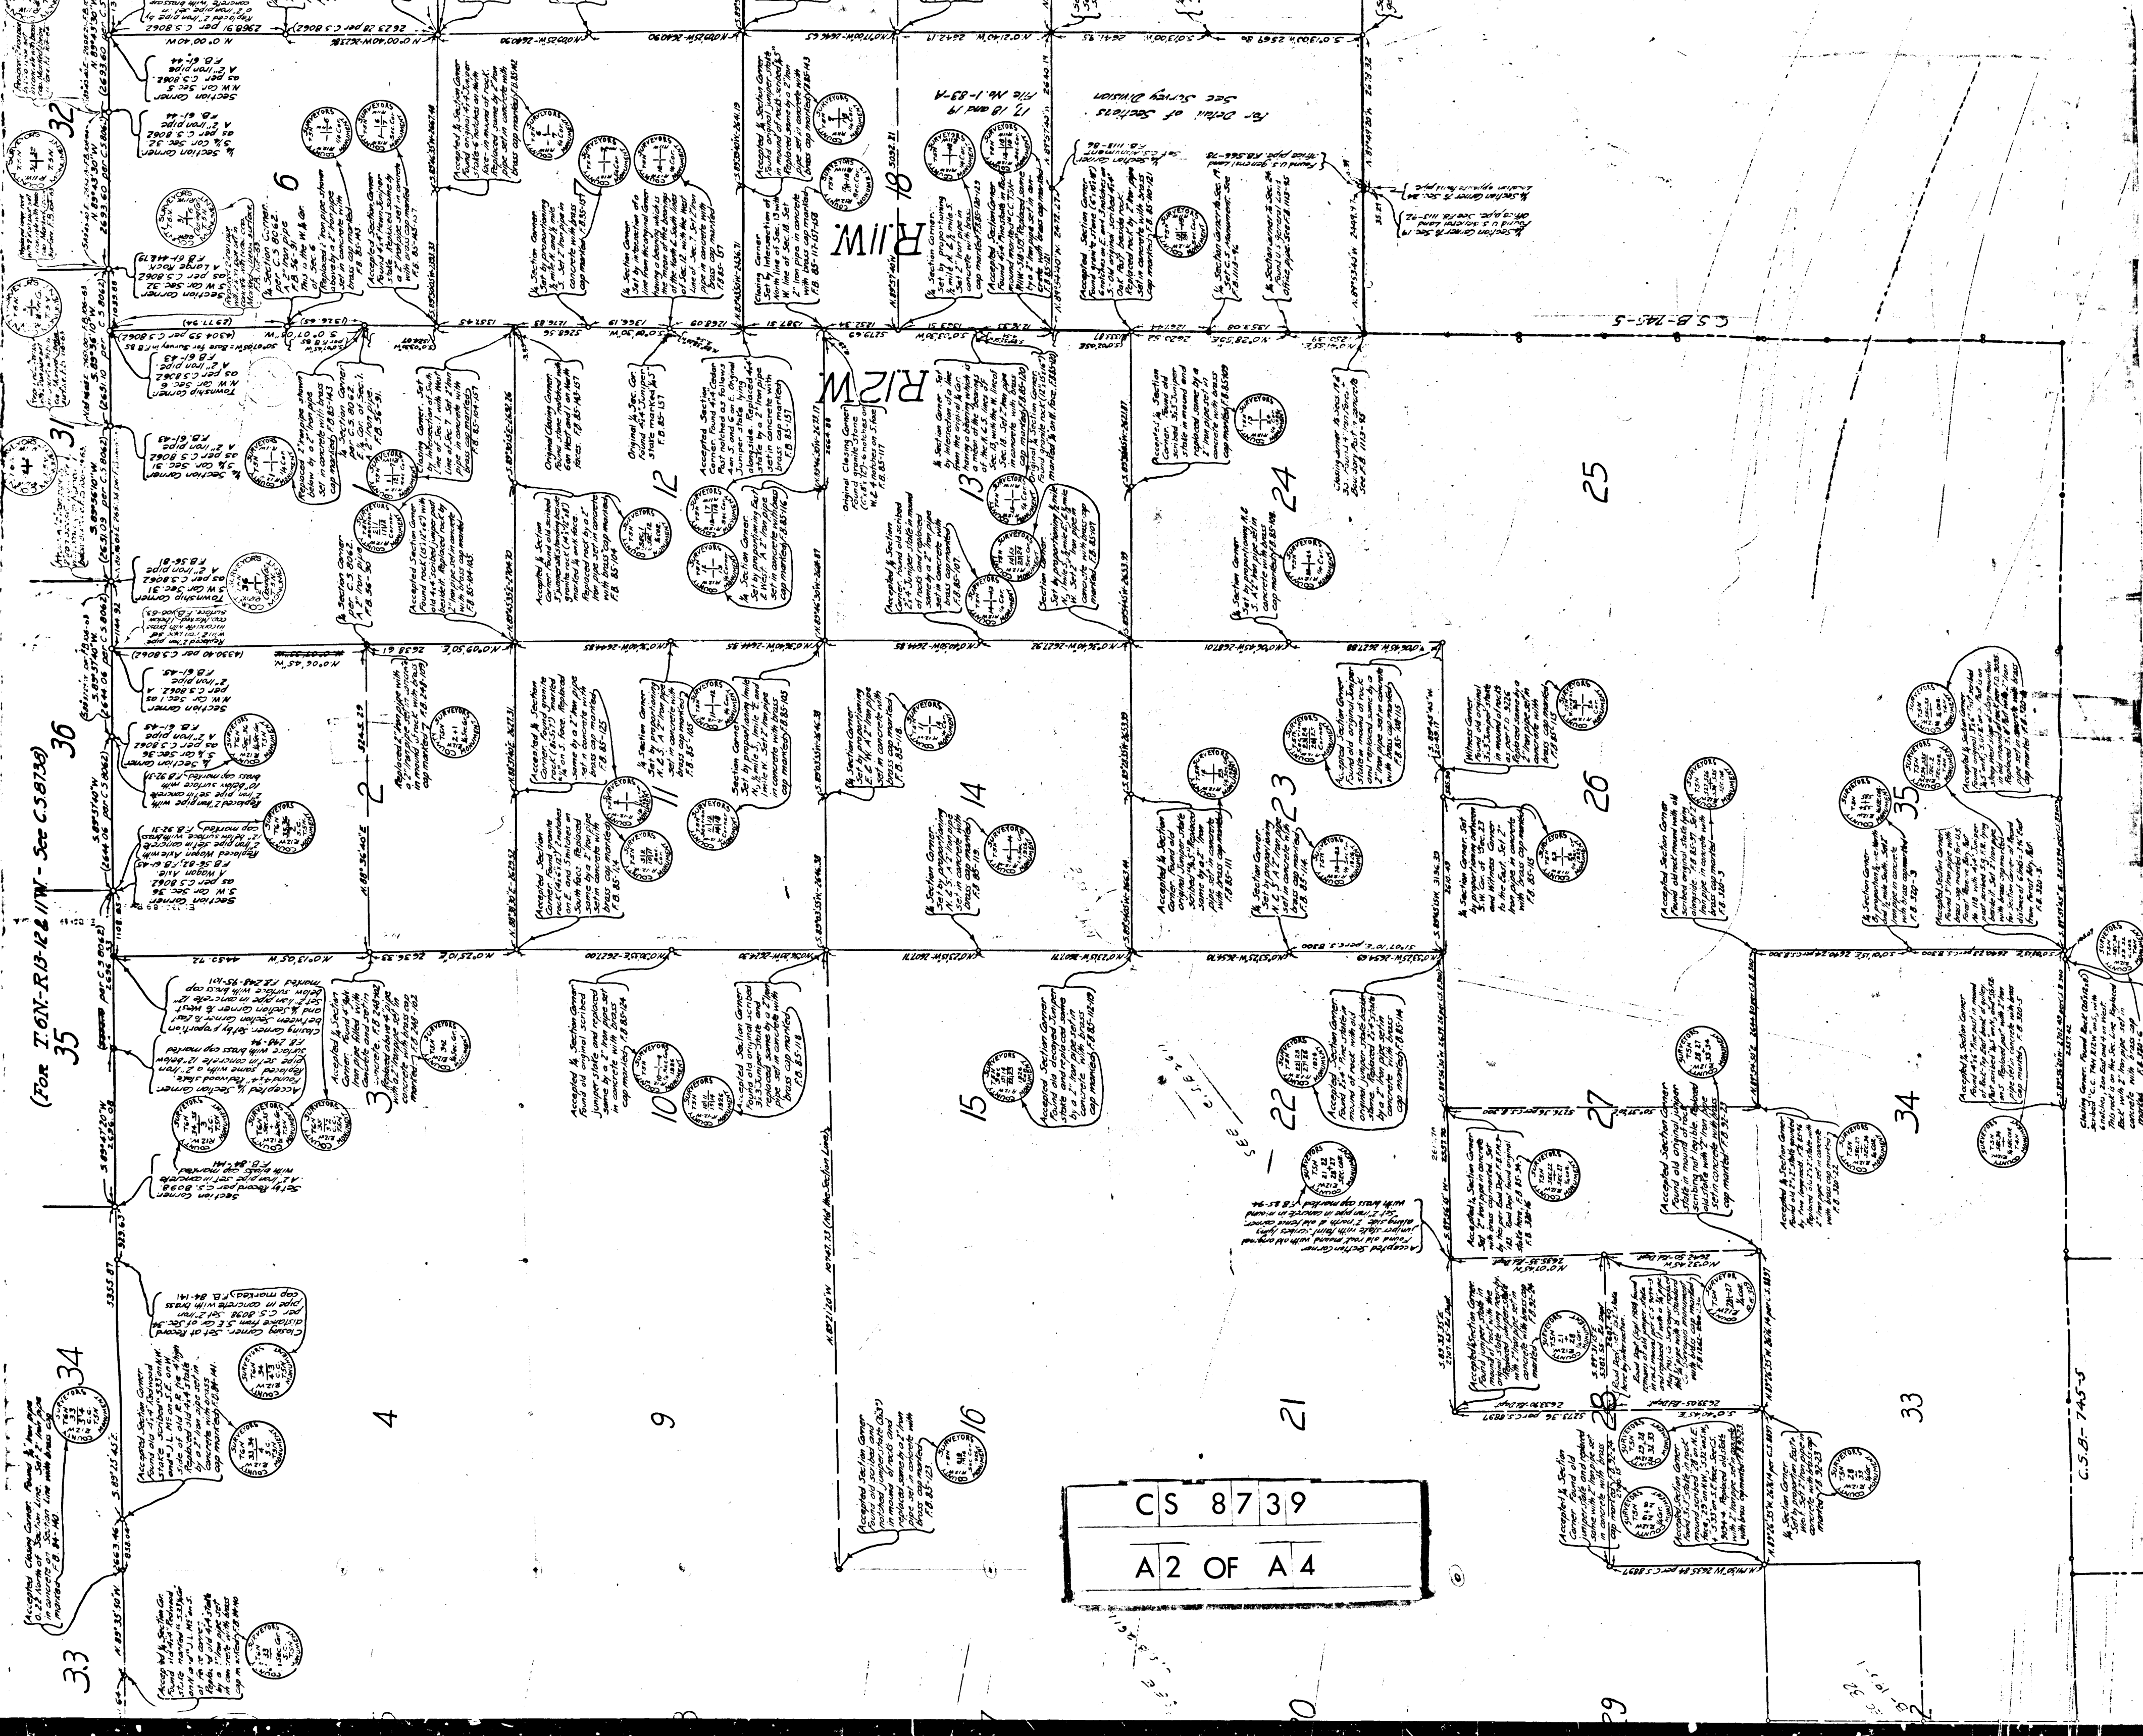

CS 8739
A2 OF A4

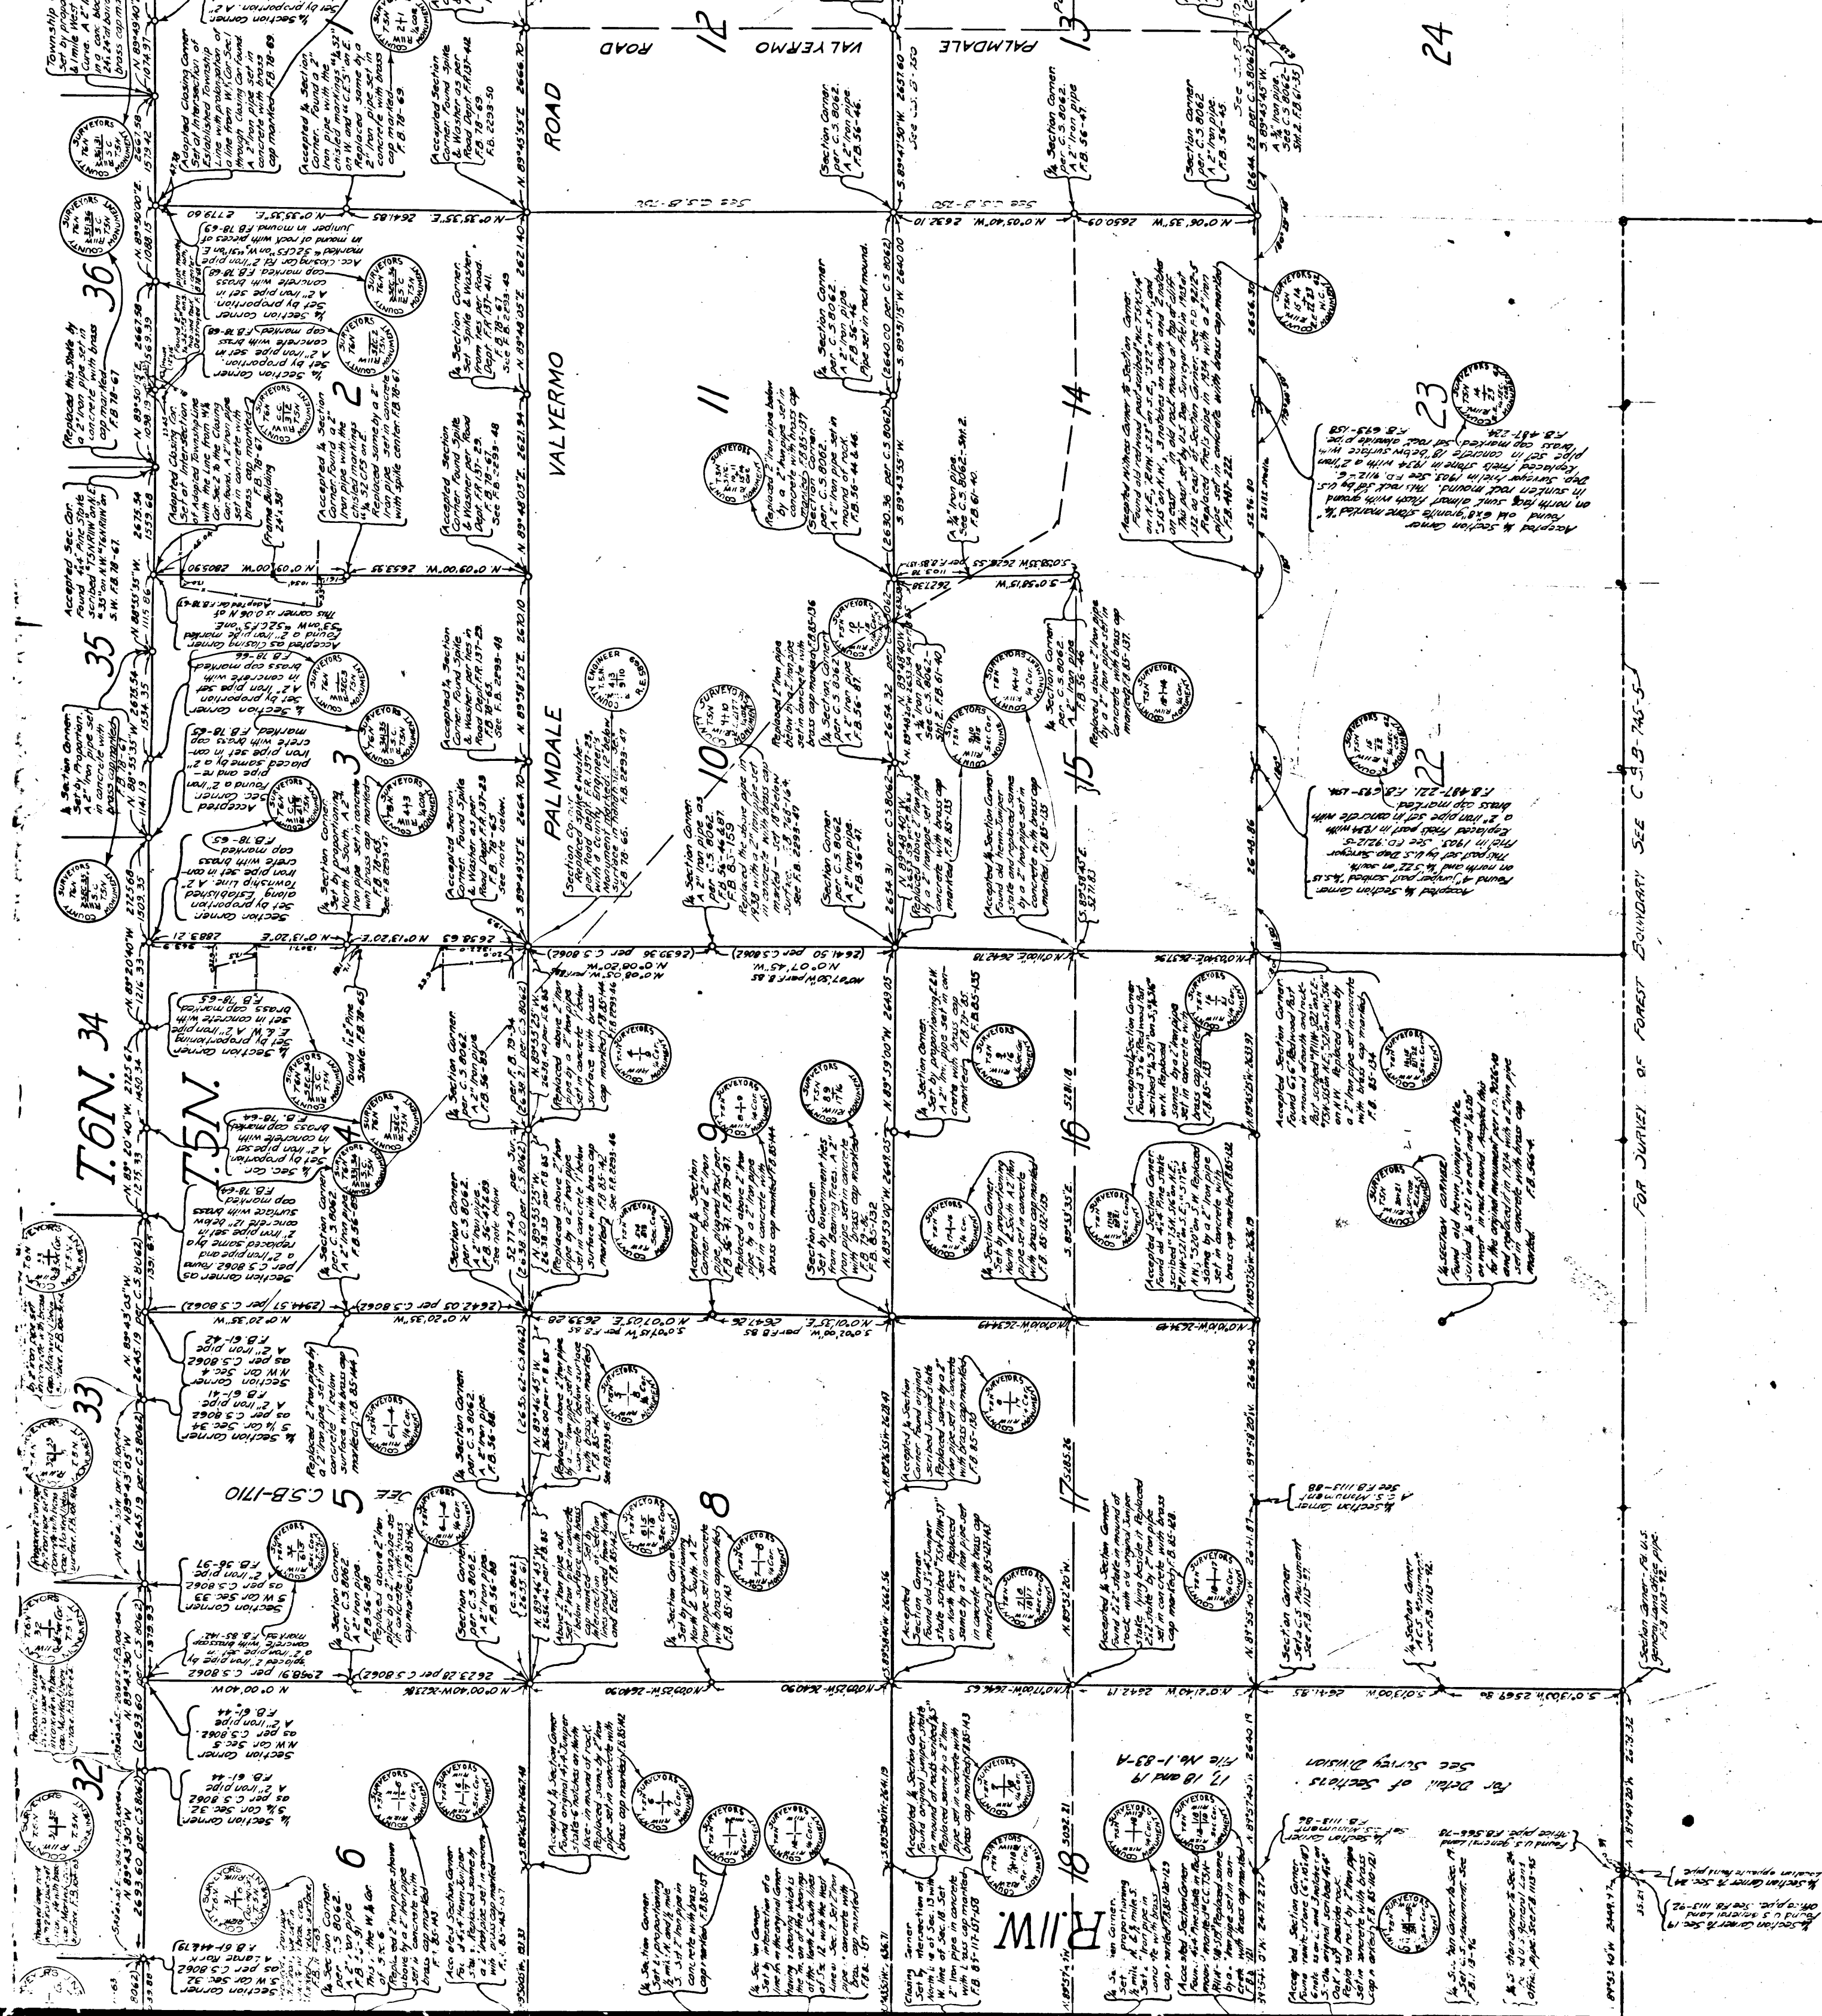

CS 8739
A3 OF A4

FOR JURY OF FOREST BOUNDARY SEE C.S.B-745-5

C.S.B-745-5

C.S.B-745-5

MAP

SHOWING

ESTABLISHED BY COUNTY SURVEYOR

2

T. 5 N. 2 R. 11, 12 AND 13 W. 2 S. B. M.

COUNTY SURVEYOR'S MAP N°8739

J. E. Rockhold - County Surveyor

Scale: 1 inch = 1000 Feet

Scale: 1 inch = 1000 Feet

Answers to Slates, Pencils, etc. are not to Scale.

Bearings are based on Bearing of Range Line between Range 8 W. and Range 9 W. as shown on C.S. No. A287

100.00%

Office Work by K.R. McPherson.
Checked by F.C. Purchase.

November 1924

November, 1924.

Palmdale - Valermo Road changed to Palmdale-Victoria, 11/2. Road L49-17, L. O. 34-30
Palmdale - " " " " Fear Blossom Highway D 49-25, R.B. 30-88
Palmdale - victerville " " "

Wall Sheet 65

