



CS	87	42	SHT. 2
A1 OF A3			

2" Topog. Map with 1:25,000 Scale
of the County of Essex
C.S. 8742

SEE SHEET NO. 1




CS	8	7	4	2	SHT. 2
A	2	OF	A	3	

9 10 11 12 13 14 15 16 17 18 19

South Line of County Property

North Line of County Property

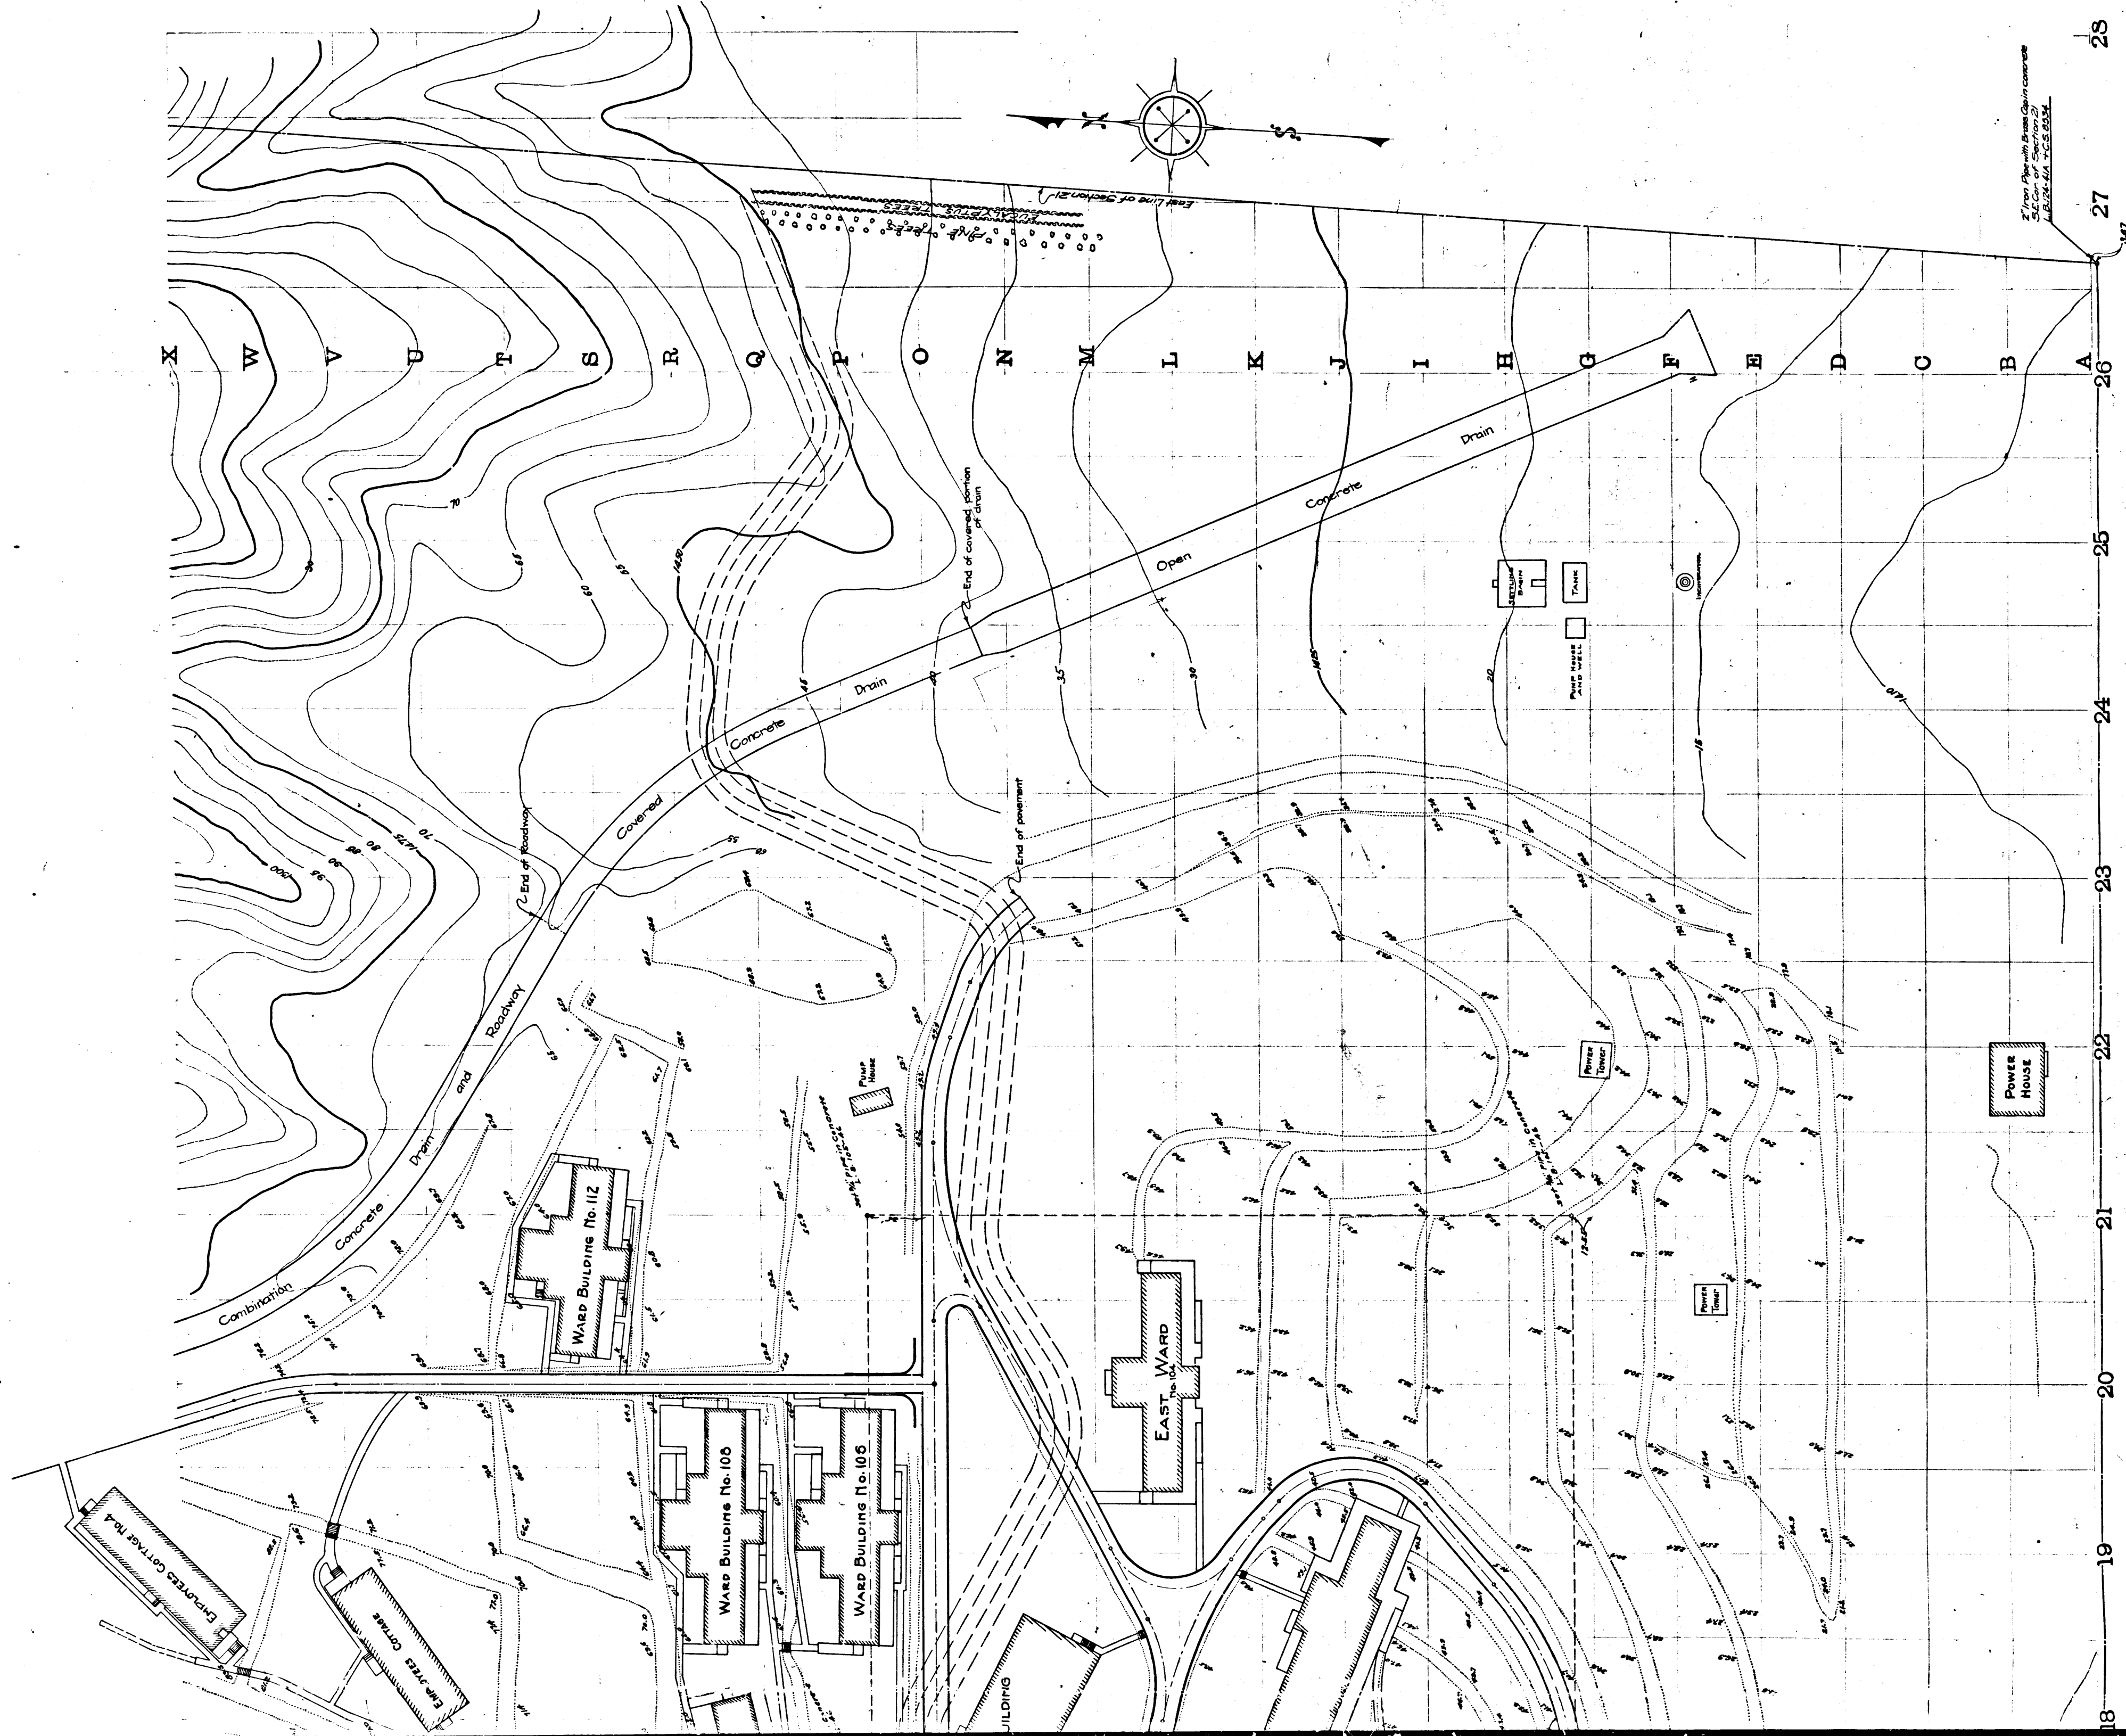

SHEET NO. 2
OLIVE VIEW SANATORIUM
 LOS ANGELES COUNTY SHT. 62
 SCALE 1"=40' SEPTEMBER 1924

for original topography see CS 8741.
 Olive View Sanatorium name established - D. 49-90 Min. Bk. 181-173
 Olive View Sanatorium changed to Olive View Hospital - E. 104-105-

J.E. Rockhold — County Surveyor
 Field Work — H.E. Waite & E.T. Manley
 Office Work — F.W. Sheddard & R.W. Anderson
 Checked — F.C. Purchase

CS	87	42	SHT. 2
A3 OF A3			