


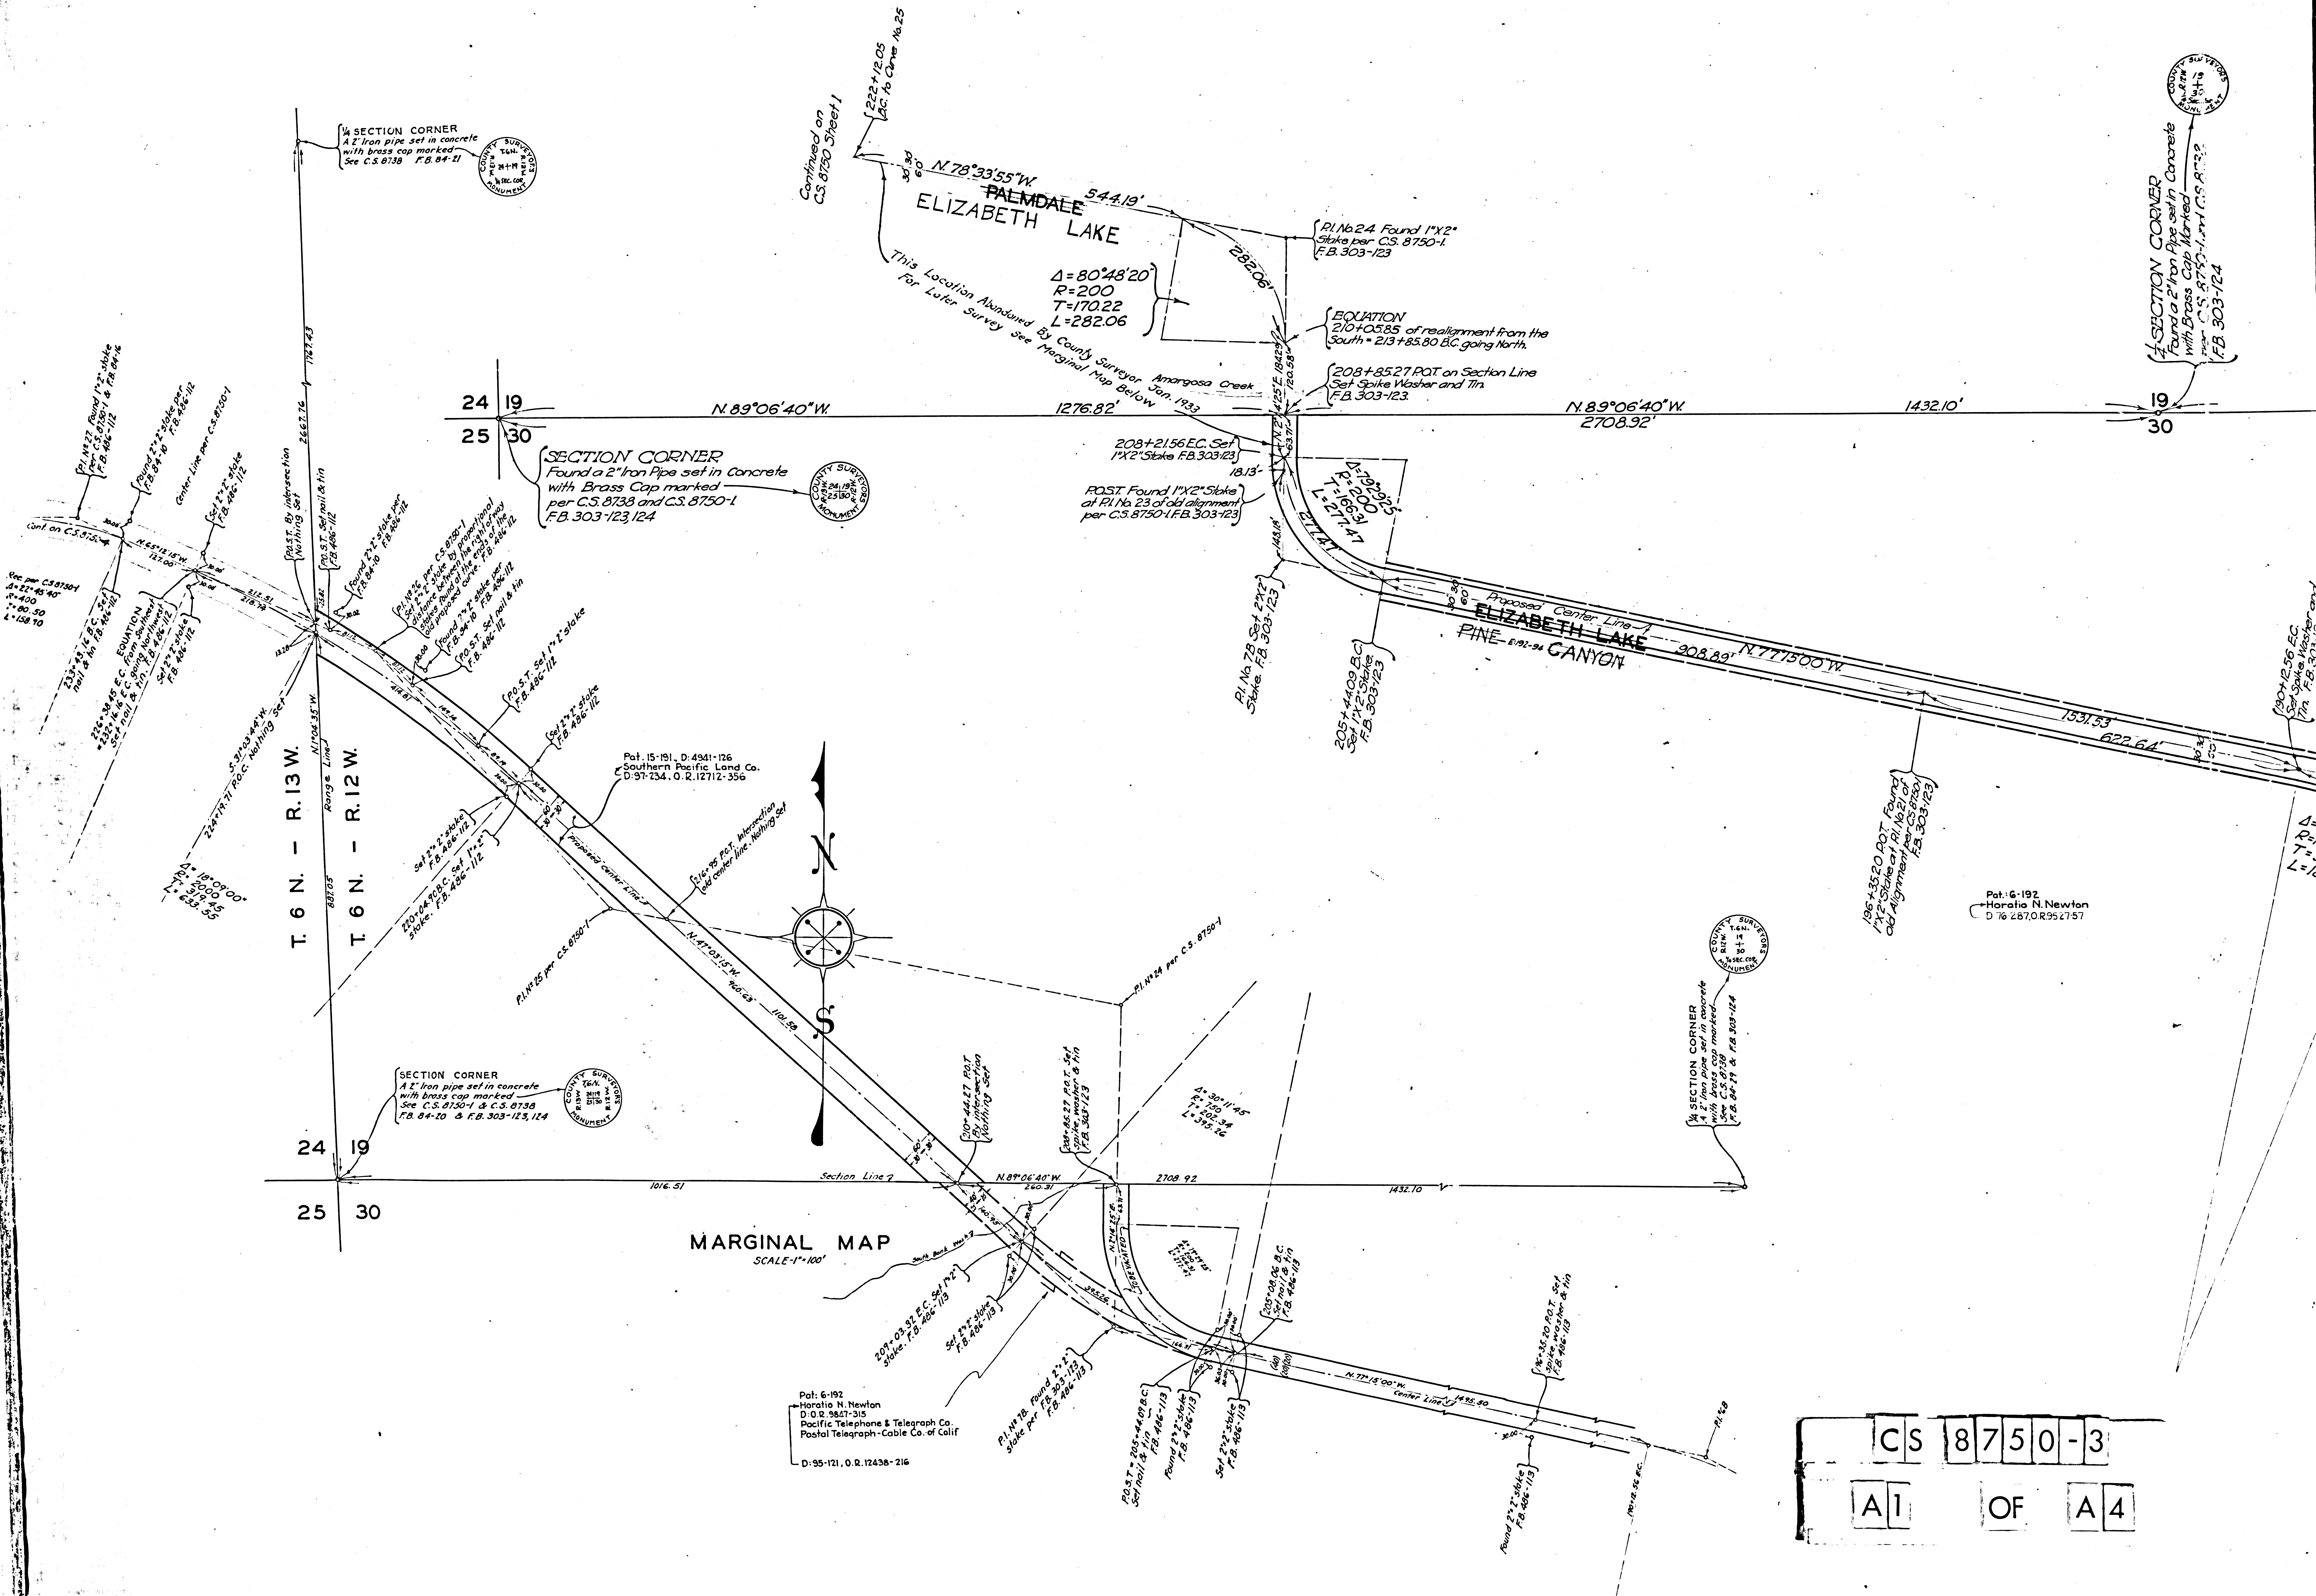


CS 8750-3  
A1 OF A4

SECTION CORNER  
Found a 2" Iron Pipe set in Concrete  
with Brass Cap Marked  
per C.S. 8750-1 and C.S. 8738  
F.B. 303-124

SECTION CORNER  
Found a 2" Iron Pipe set in Concrete  
with Brass Cap Marked  
per C.S. 8750-1 and C.S. 8738  
F.B. 303-124 F.B. 1672-102, 105


1432.10' N. 89°06'10"W 2710.33' 1920 3029

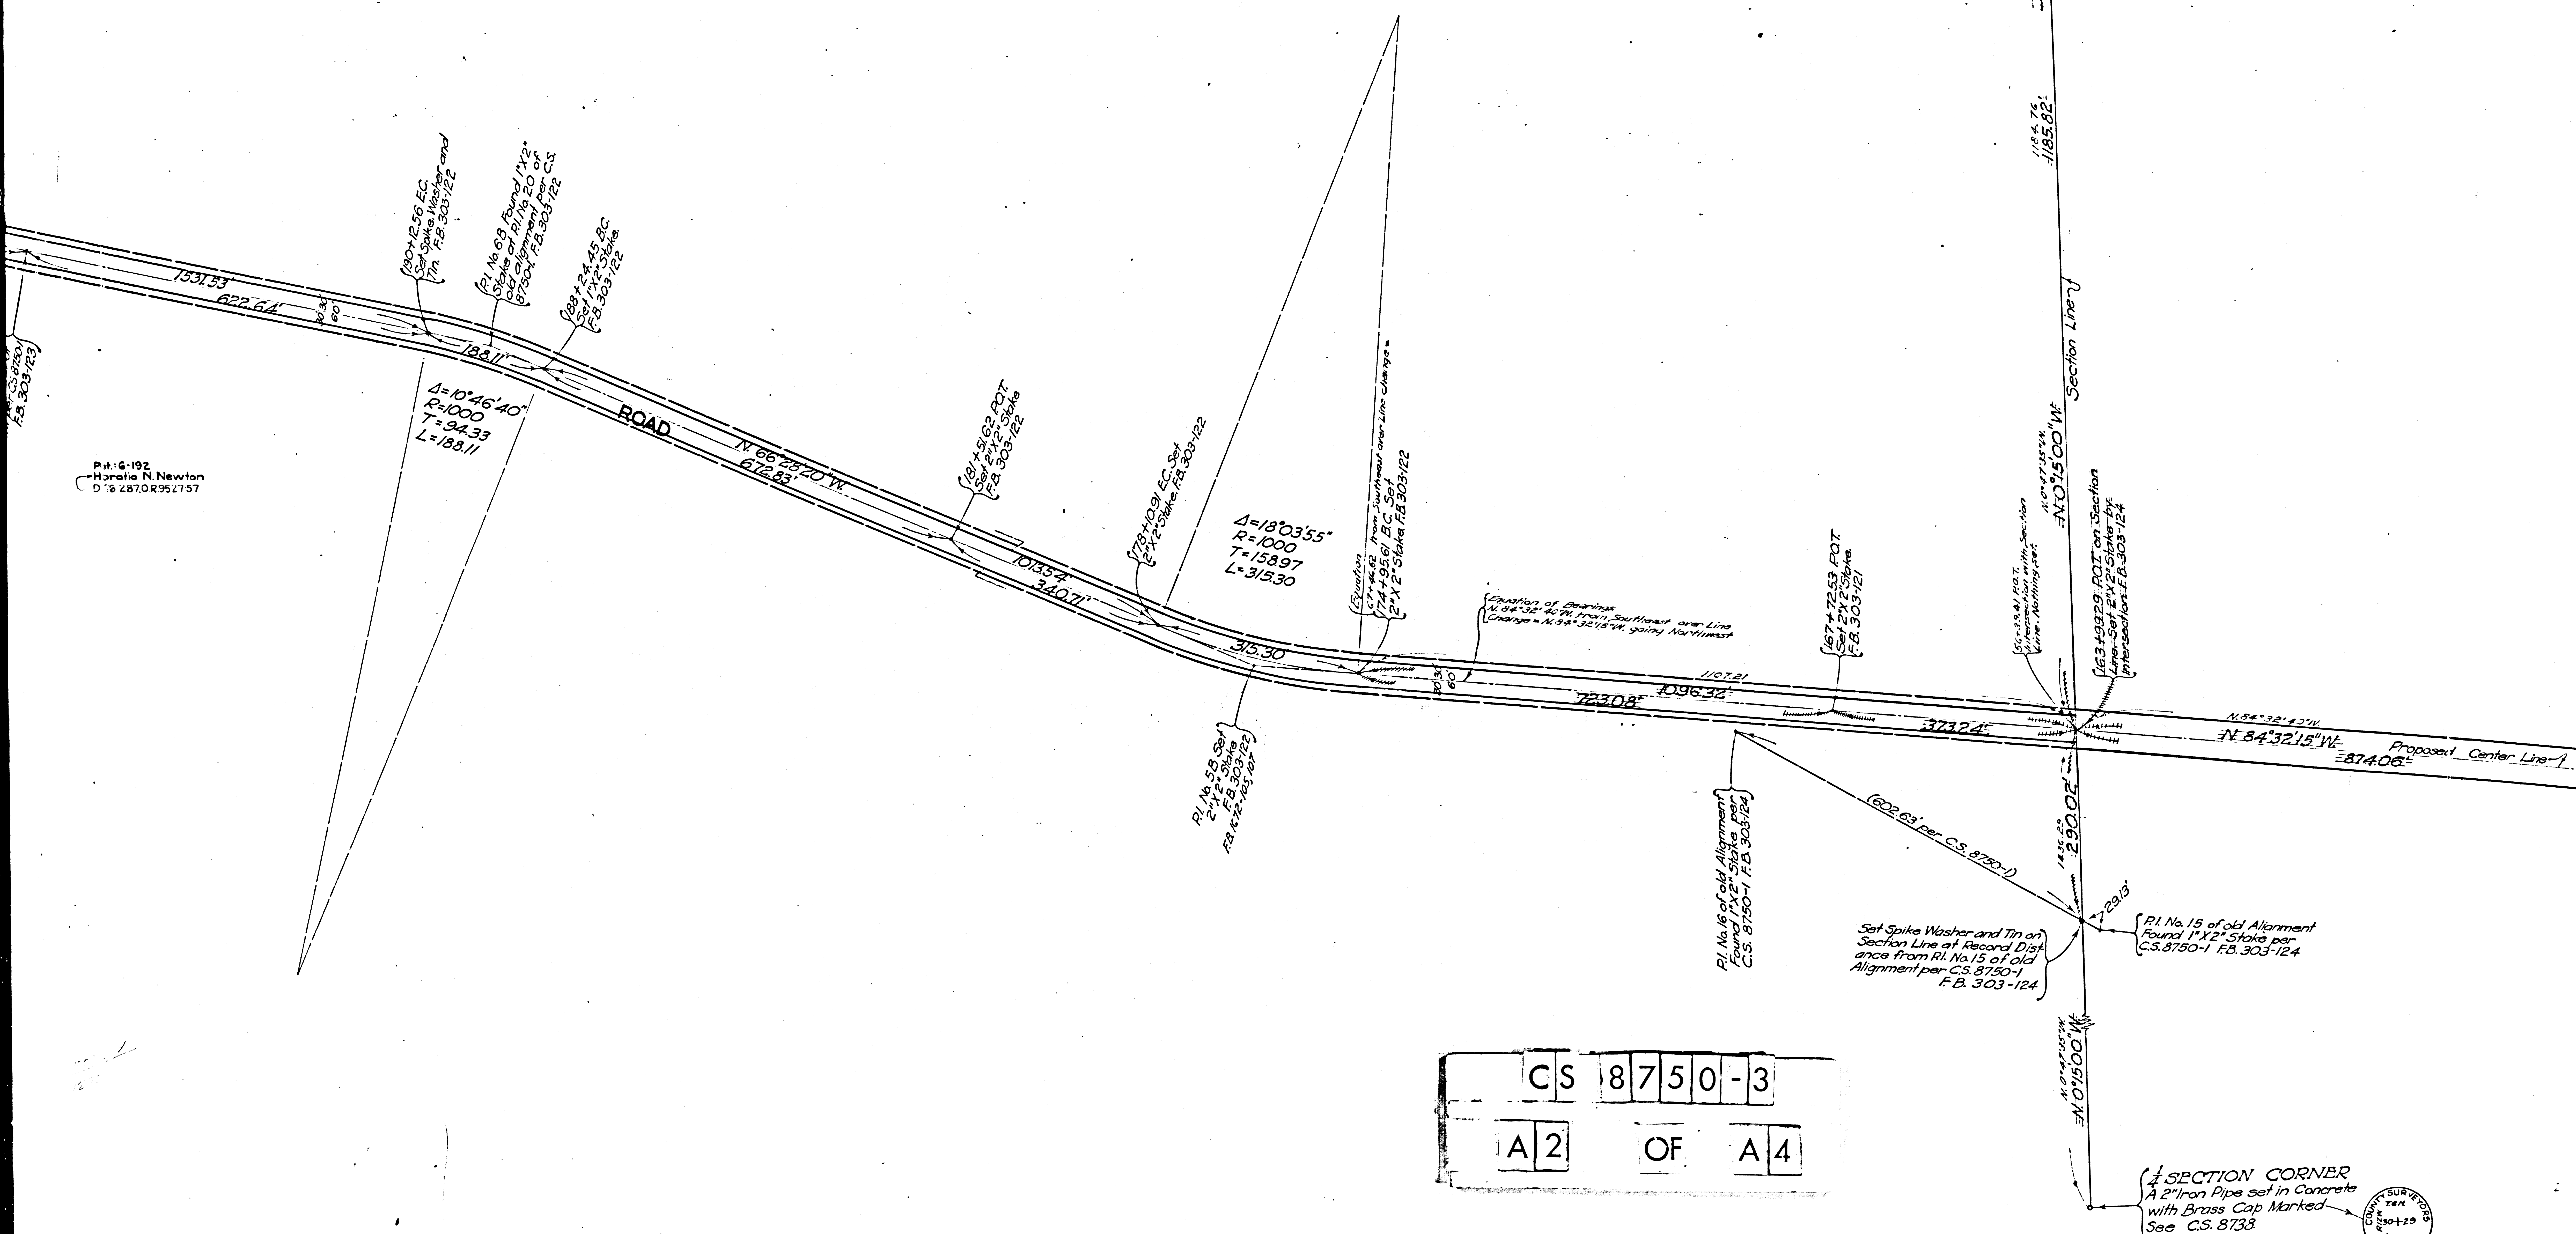

Pit. G-192  
Horatio N. Newton  
D. 6 2870R952757

CS 8750-3  
A2 OF A4

SECTION CORNER  
A 2" Iron Pipe set in Concrete  
with Brass Cap Marked  
See C.S. 8738

 

|    |   |    |   |   |   |   |
|----|---|----|---|---|---|---|
| CS | 8 | 7  | 5 | 0 | - | 3 |
| A  | 3 | OF | A | 4 |   |   |

