



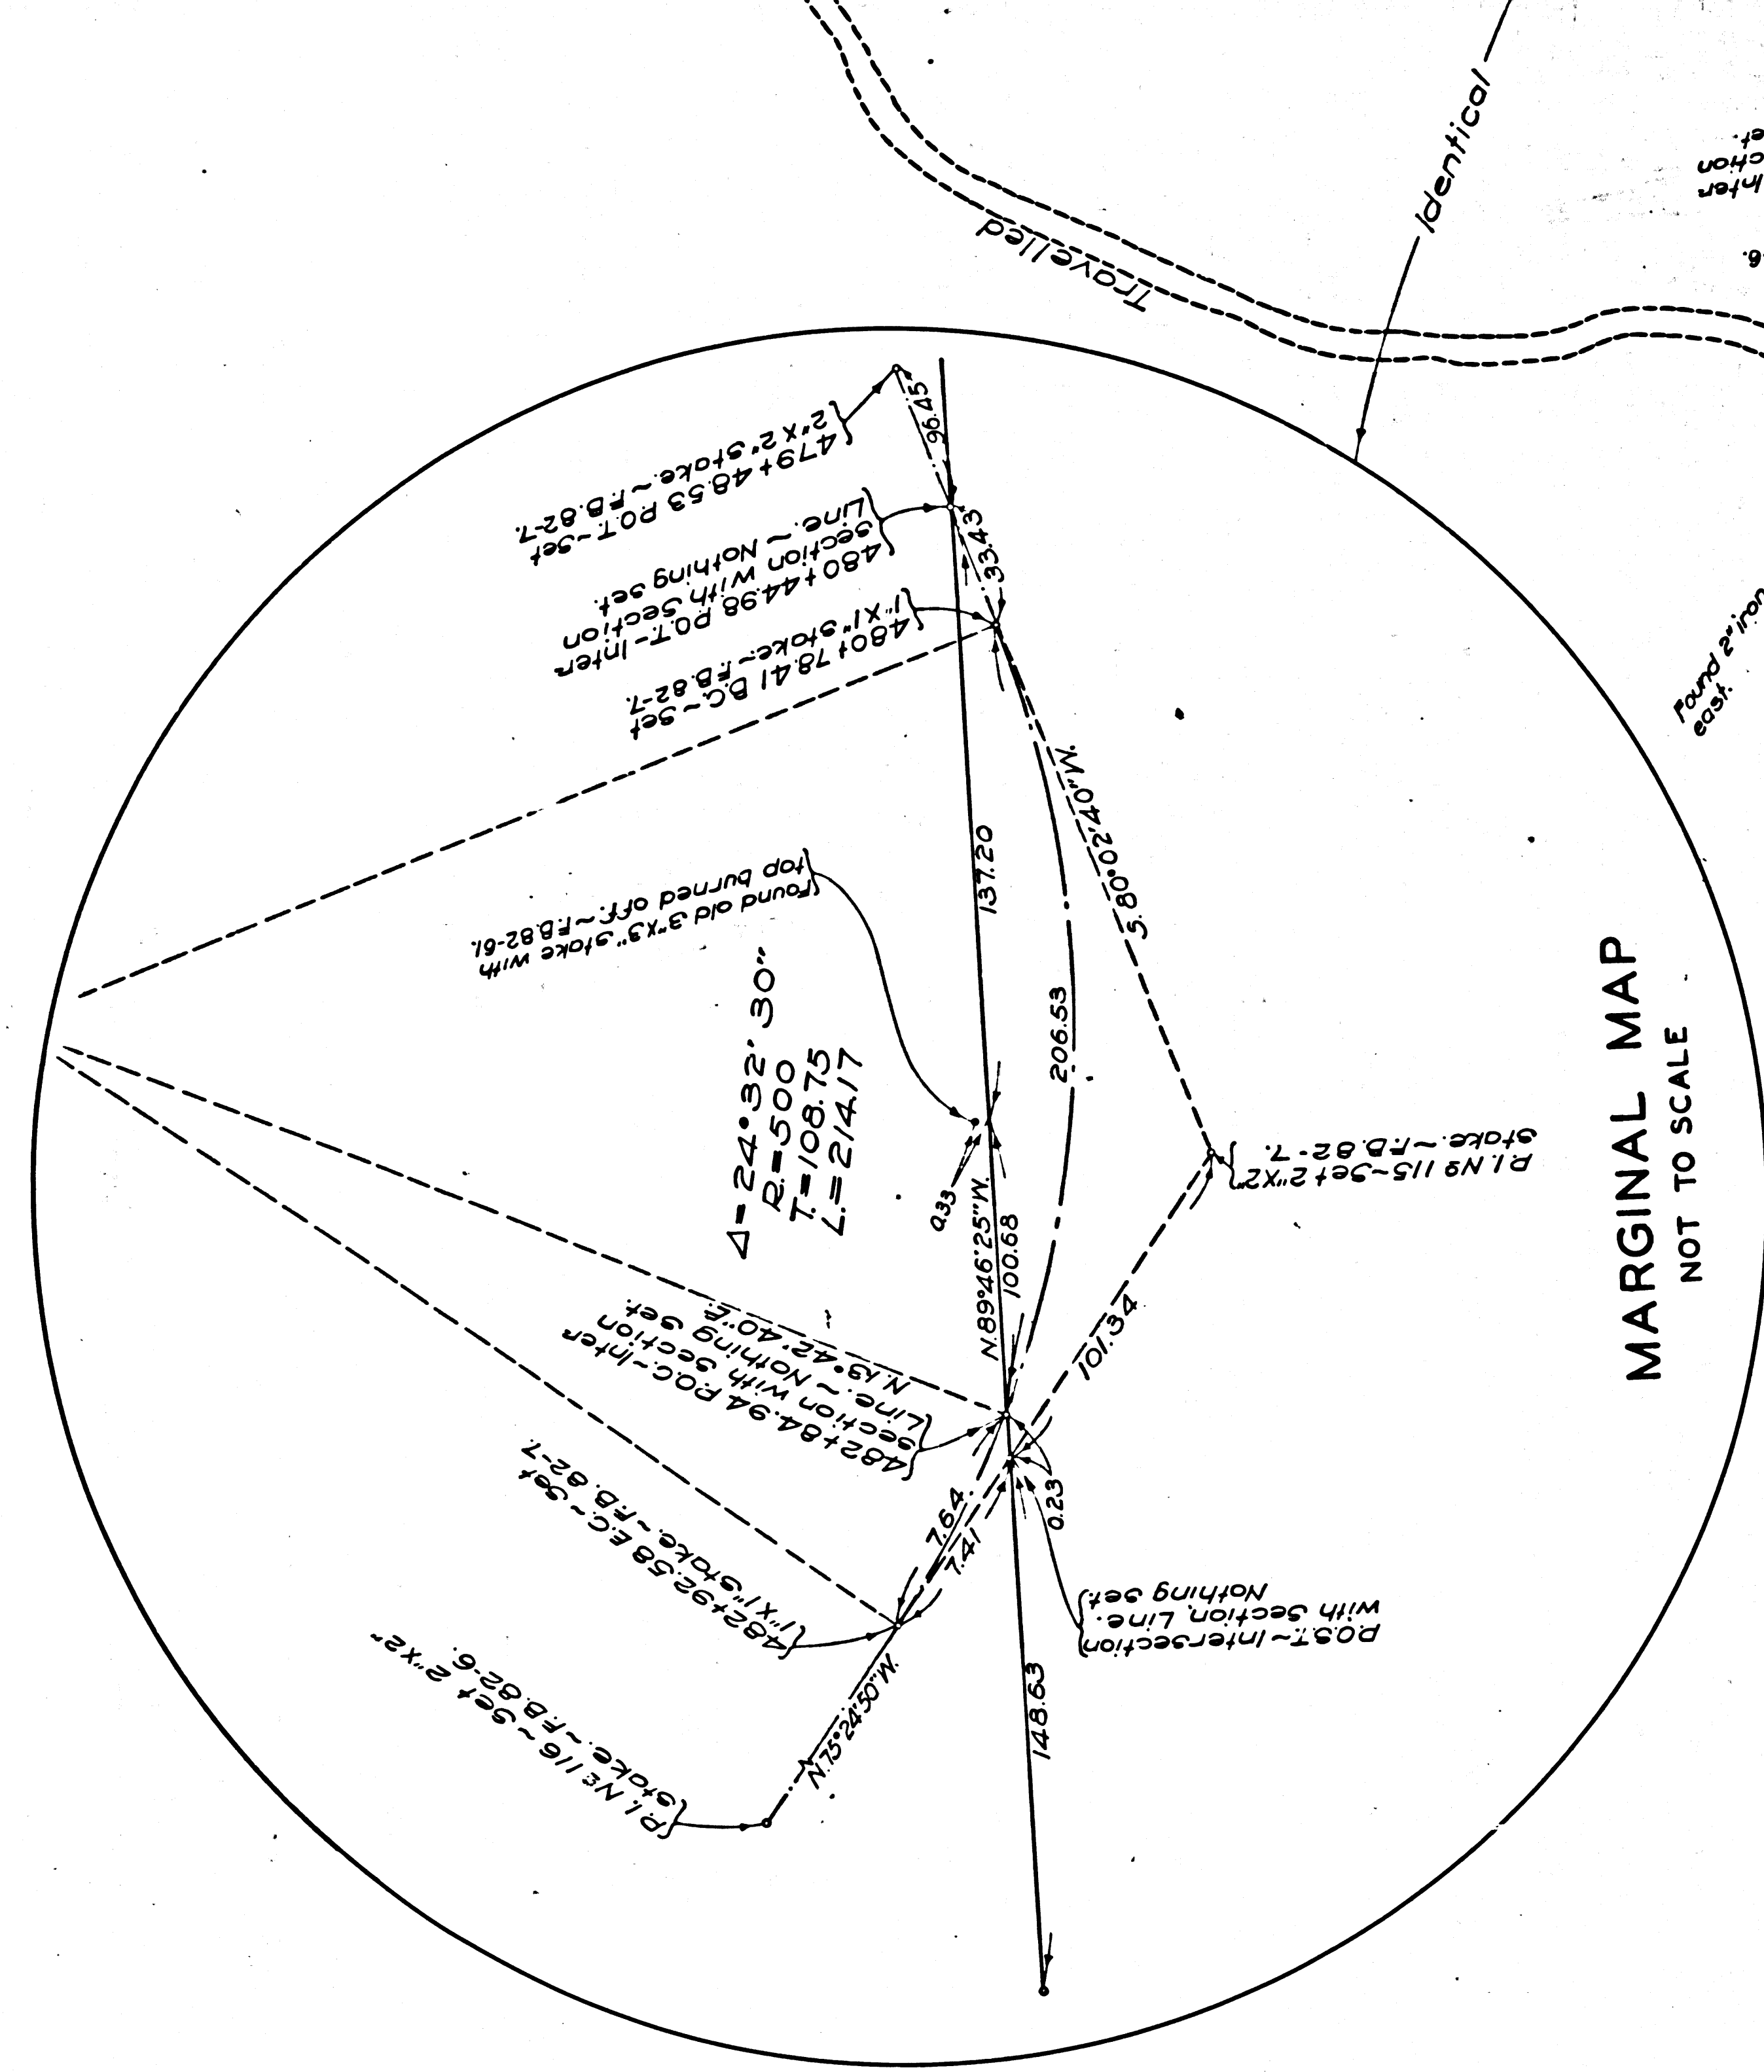

SECTION 1
T.2N., R.14W.

SECTION 12
T.2N., R.14W.

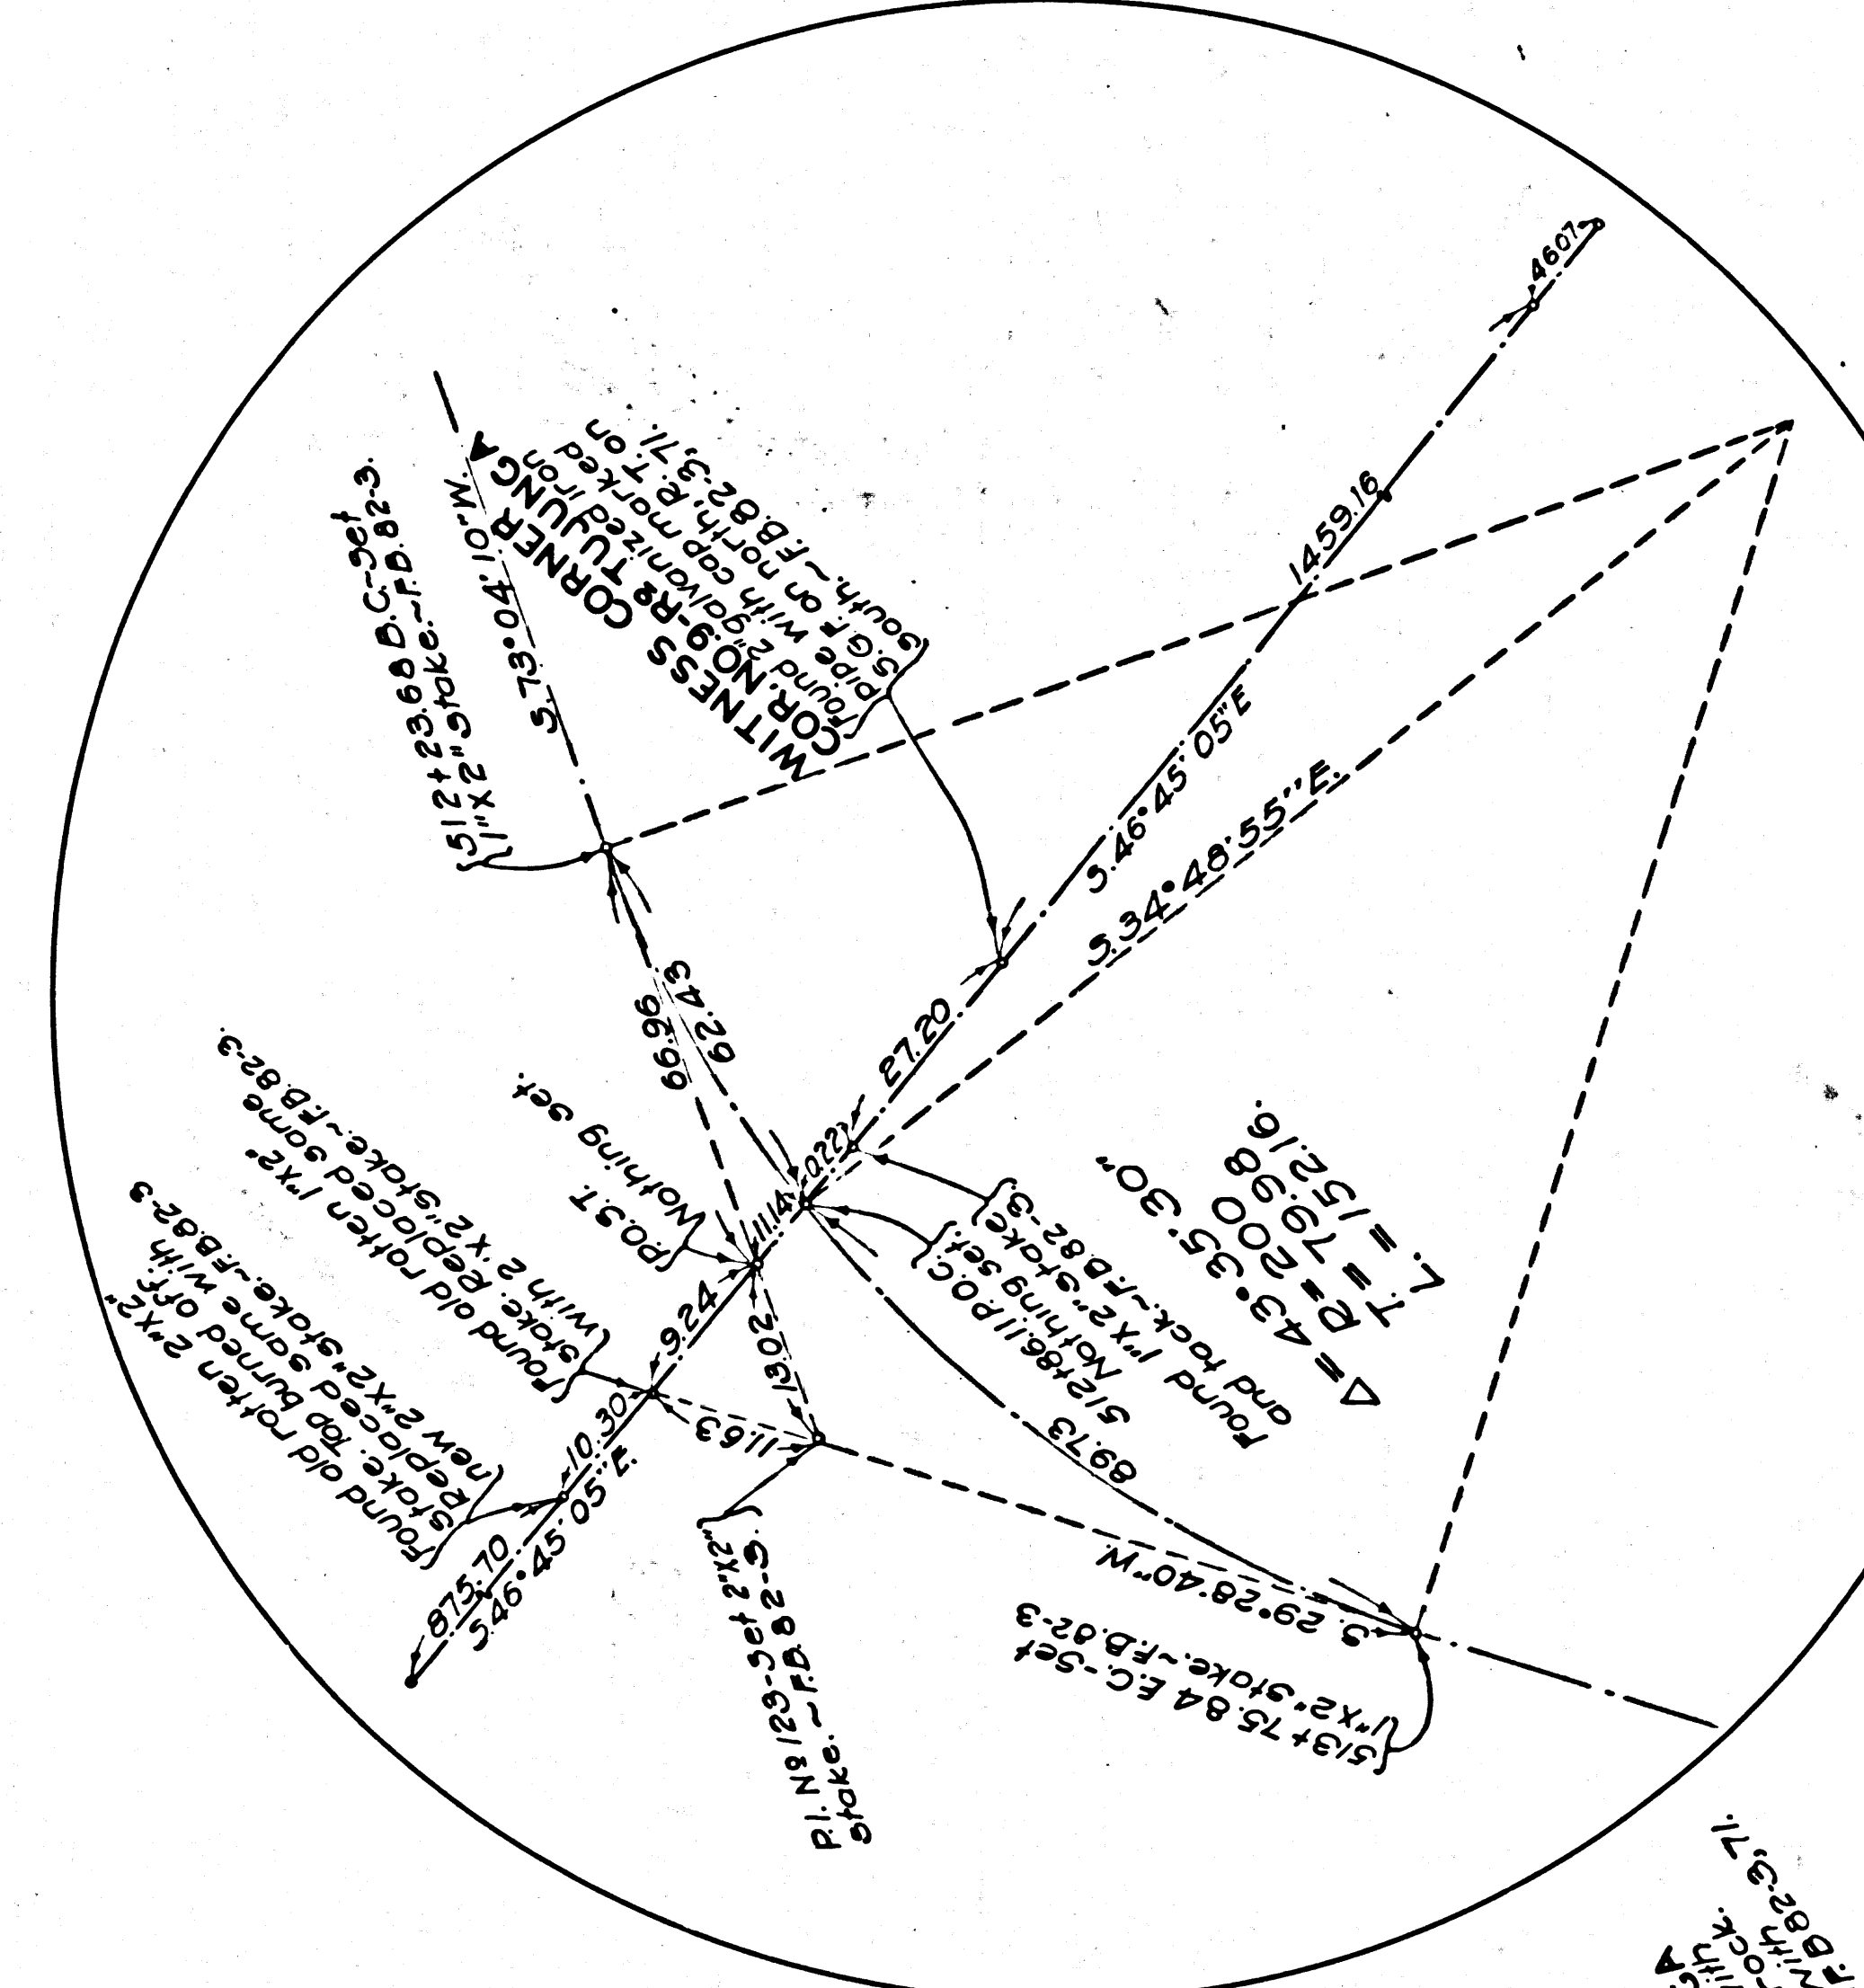

SECTION 12
T.2N., R.14W.

SECTION 12
T.2N., R.14W.

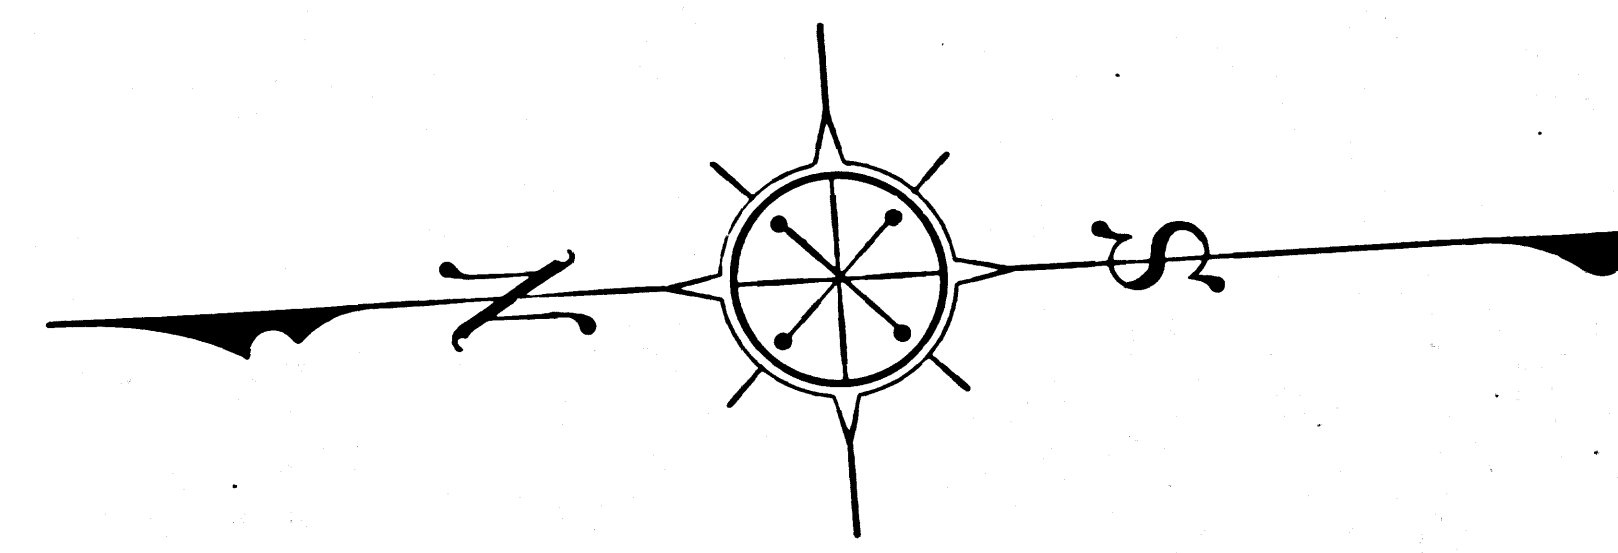

CLOSING CORNER

This line not to be used
 as true boundary through
 Walnut Ave. of Boncho
 Tjunga.

CS 8751-3
 A1 OF A3

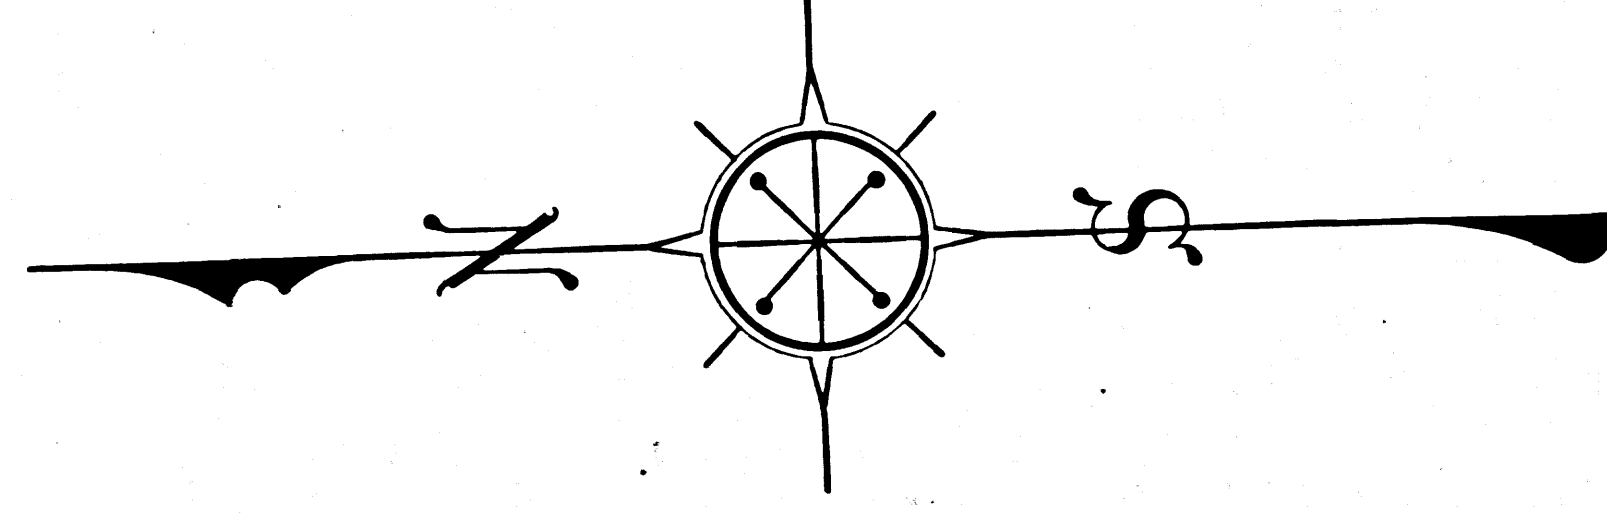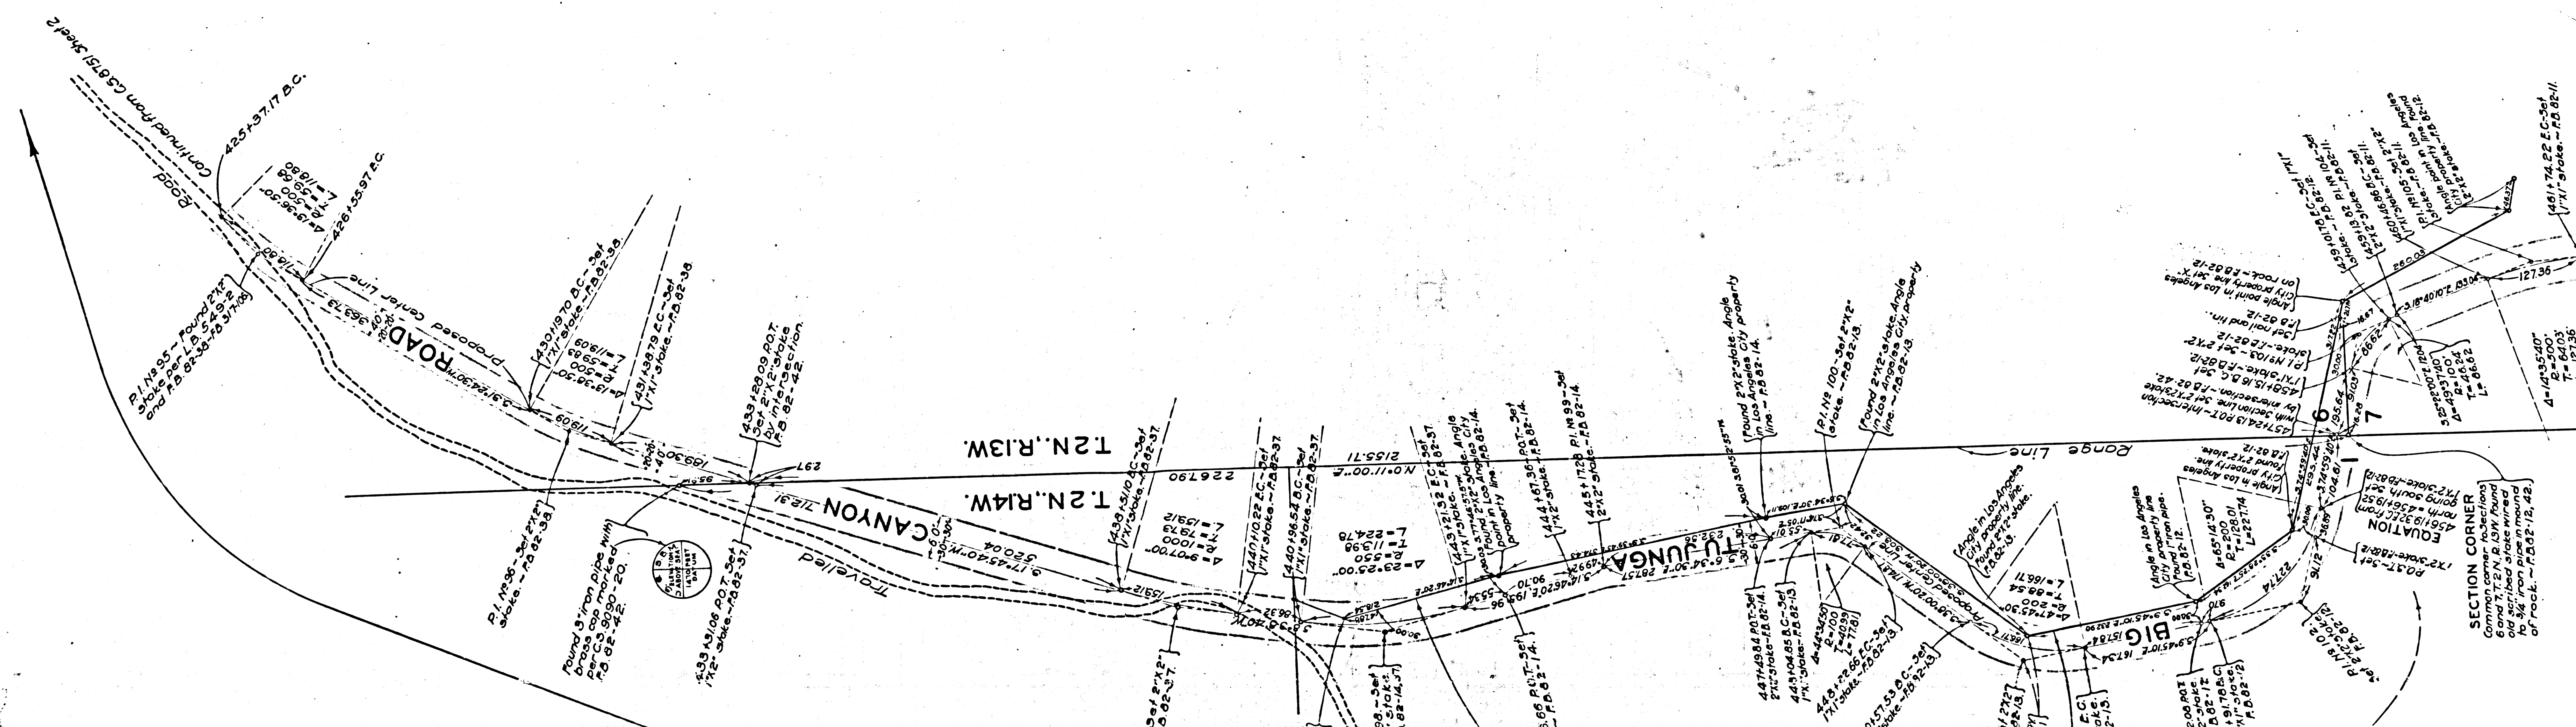

MAP OF
BIG TUJUNGA CANYON ROAD
FROM
WEST LINE SEC. 6, T.2N.-R.13W. S.B.M.
TO
EASTERLY BOUNDARY OF RANCHO TUJUNGA

COUNTY SURVEYORS MAP NO. 8751.
SHEET NO. 3 OF 3 SHEETS
SCALE - 1 INCH = 100 FT.

WORK ORDER NO. 442.

J.E. ROCKHOLD - COUNTY SURVEYOR
SURVEYED - MARCH 1924 - JUNE 1925, MAY 1930.

SURVEYED UNDER INSTRUCTIONS OF THE
BOARD OF SUPERVISORS PER ORDER DATED
JULY 30, 1923.

BEARINGS ARE BASED ON THE BEARING OF
SOLAR OBSERVATION PER F.B. 82-41.

F.B. 82-3-71.

FIELD WORK BY.....H. COMLY
W. M. HOLMES

OFFICE WORK BY.....C. L. KEAGLE
D. A. LYON

CHECKED BY.....J. A. WHITE
R. S. BRUMMETT

Sht. 52

CS	8751-3	
A3	OF	A3