


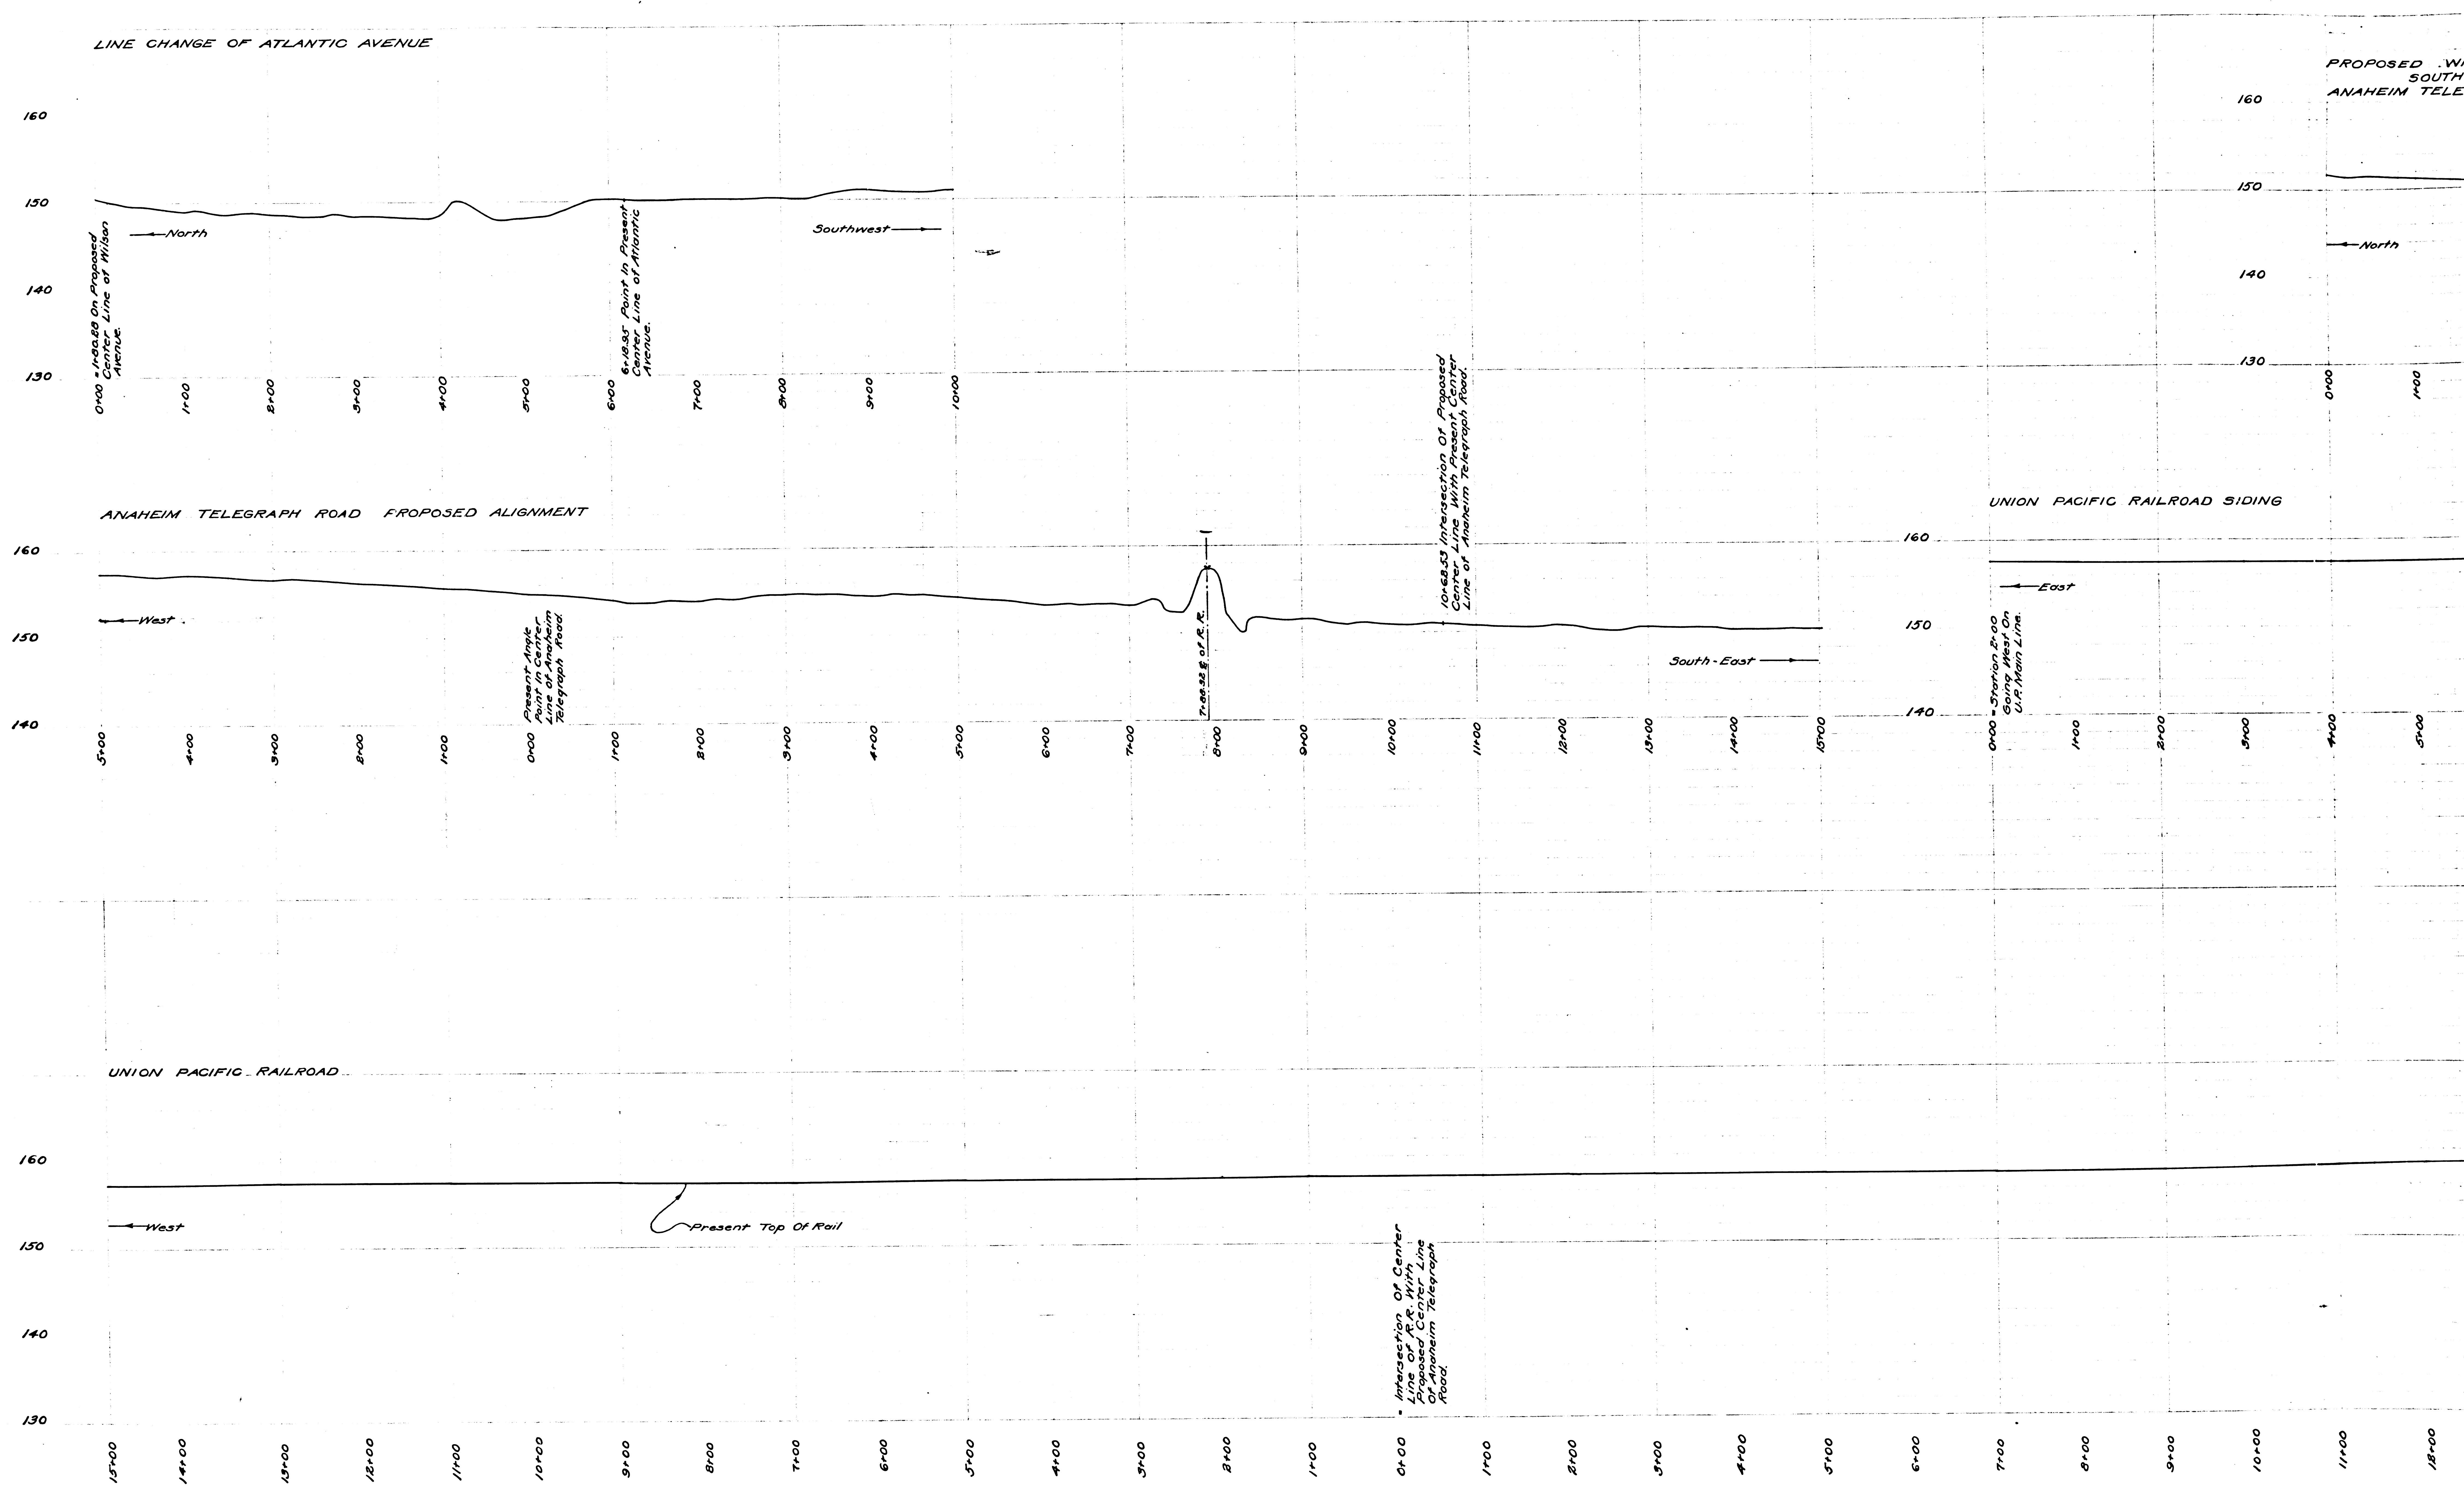

PROPOSED WILSON AVENUE
SOUTH FROM
ANAHEIM TELEGRAPH ROAD

160

150

140

130

North

South

0+00

1+00

2+00

3+00

4+00

5+00

6+00

7+00

8+00

PACIFIC RAILROAD SIDING

West

1+00

2+00

3+00

4+00

5+00

6+00

7+00

8+00

9+00

10+00

11+00

12+00

13+00

14+00

East

8+00

9+00

10+00

11+00

12+00

13+00

14+00

15+00

PROFILES OF
PROPOSED SEPARATION OF GRADE
ON
ANAHEIM TELEGRAPH ROAD
AT
UNION PACIFIC RAILROAD

COUNTY SURVEYORS MAP NO. 8756 SHT. 2

SCALE: 1" = 80 FEET HOR.
8 FEET VERT.

J. E. ROCKHOLD COUNTY SURVEYOR
SURVEYED NOVEMBER 1924

SURVEYED UNDER INSTRUCTIONS OF THE BOARD
OF SUPERVISORS PER ORDER DATED JULY 21 1924.

L. B. 135-31-54

FIELD WORK BY
OFFICE WORK BY
CHECKED BY

E. T. MANKEY
E. J. BROOK
J. F. ARMSTRONG

I. M. 36

CS	8	7	5	6	SHT. 2
A 2	OF	A 2			